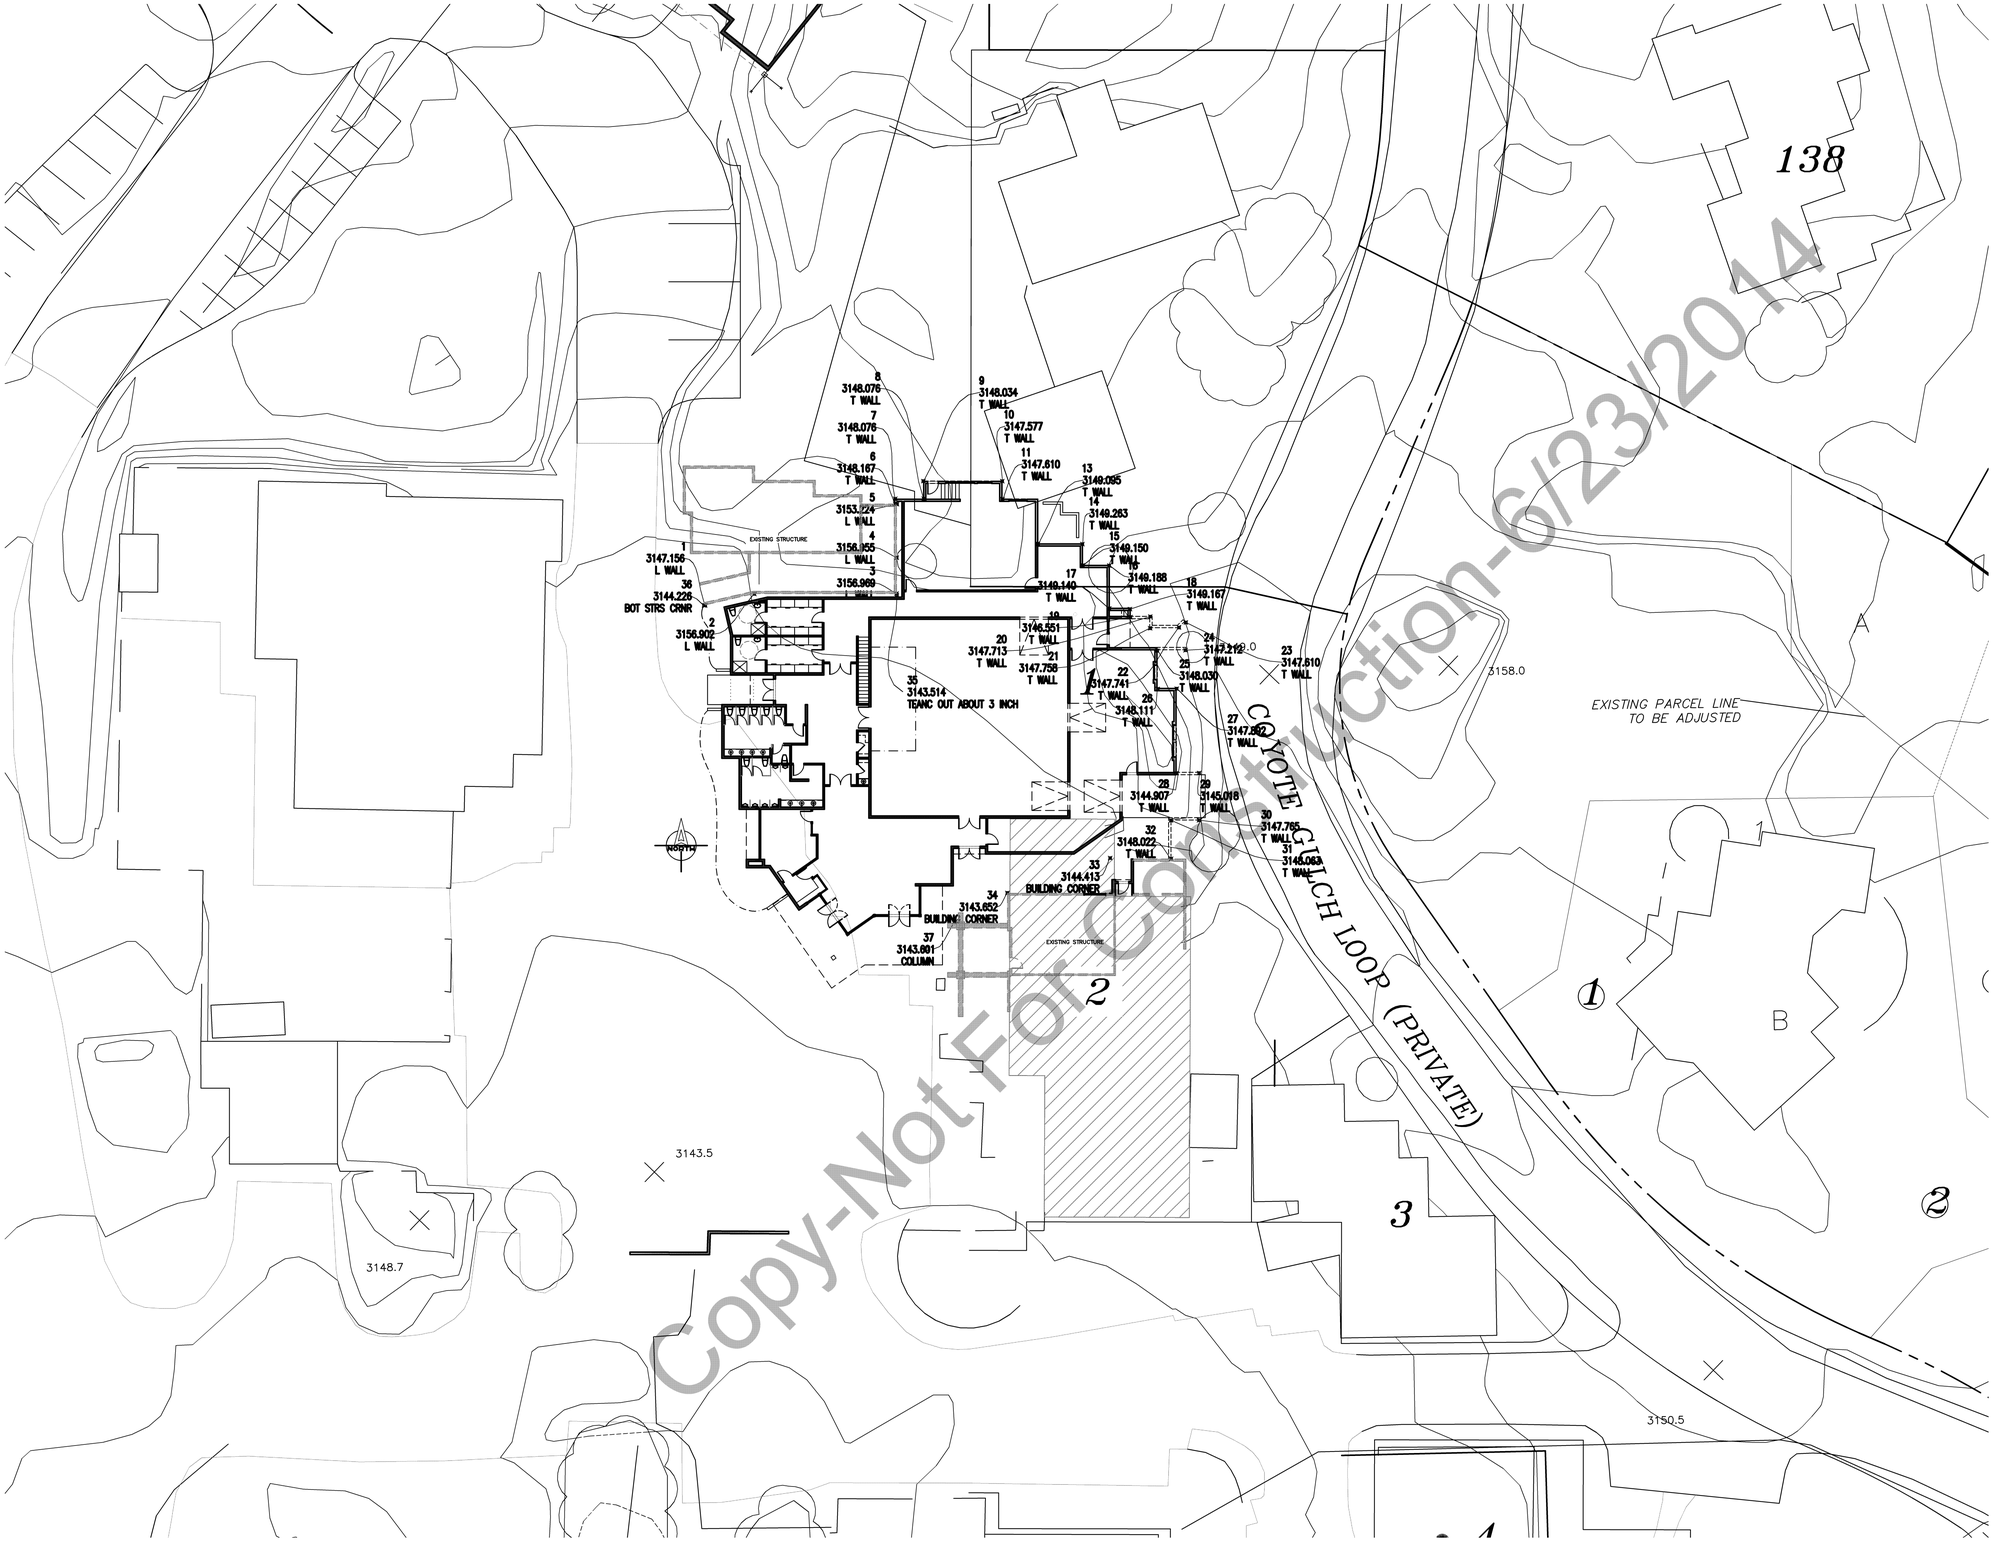


Copy-Not For Construction-6/23/2014
Copy-Not For Construction

All designs, plans and arrangements indicated or represented in the drawings are owned by and are the property of GDG and were created, evolved and developed for use on and in connection with this specific project. None of such designs, ideas, plans and arrangements shall be used or disclosed to any person, firm or corporation with out written permission of Gulch Design Group.

REVISIONS

CENTER FOR THE ARTS

KAYENTA • IVINS, UT 84738

GULCH DESIGN GROUP, INC.

SITE PLAN

A-1

SCALE: 1"= 20'-0" | DATE: 06-20-14