
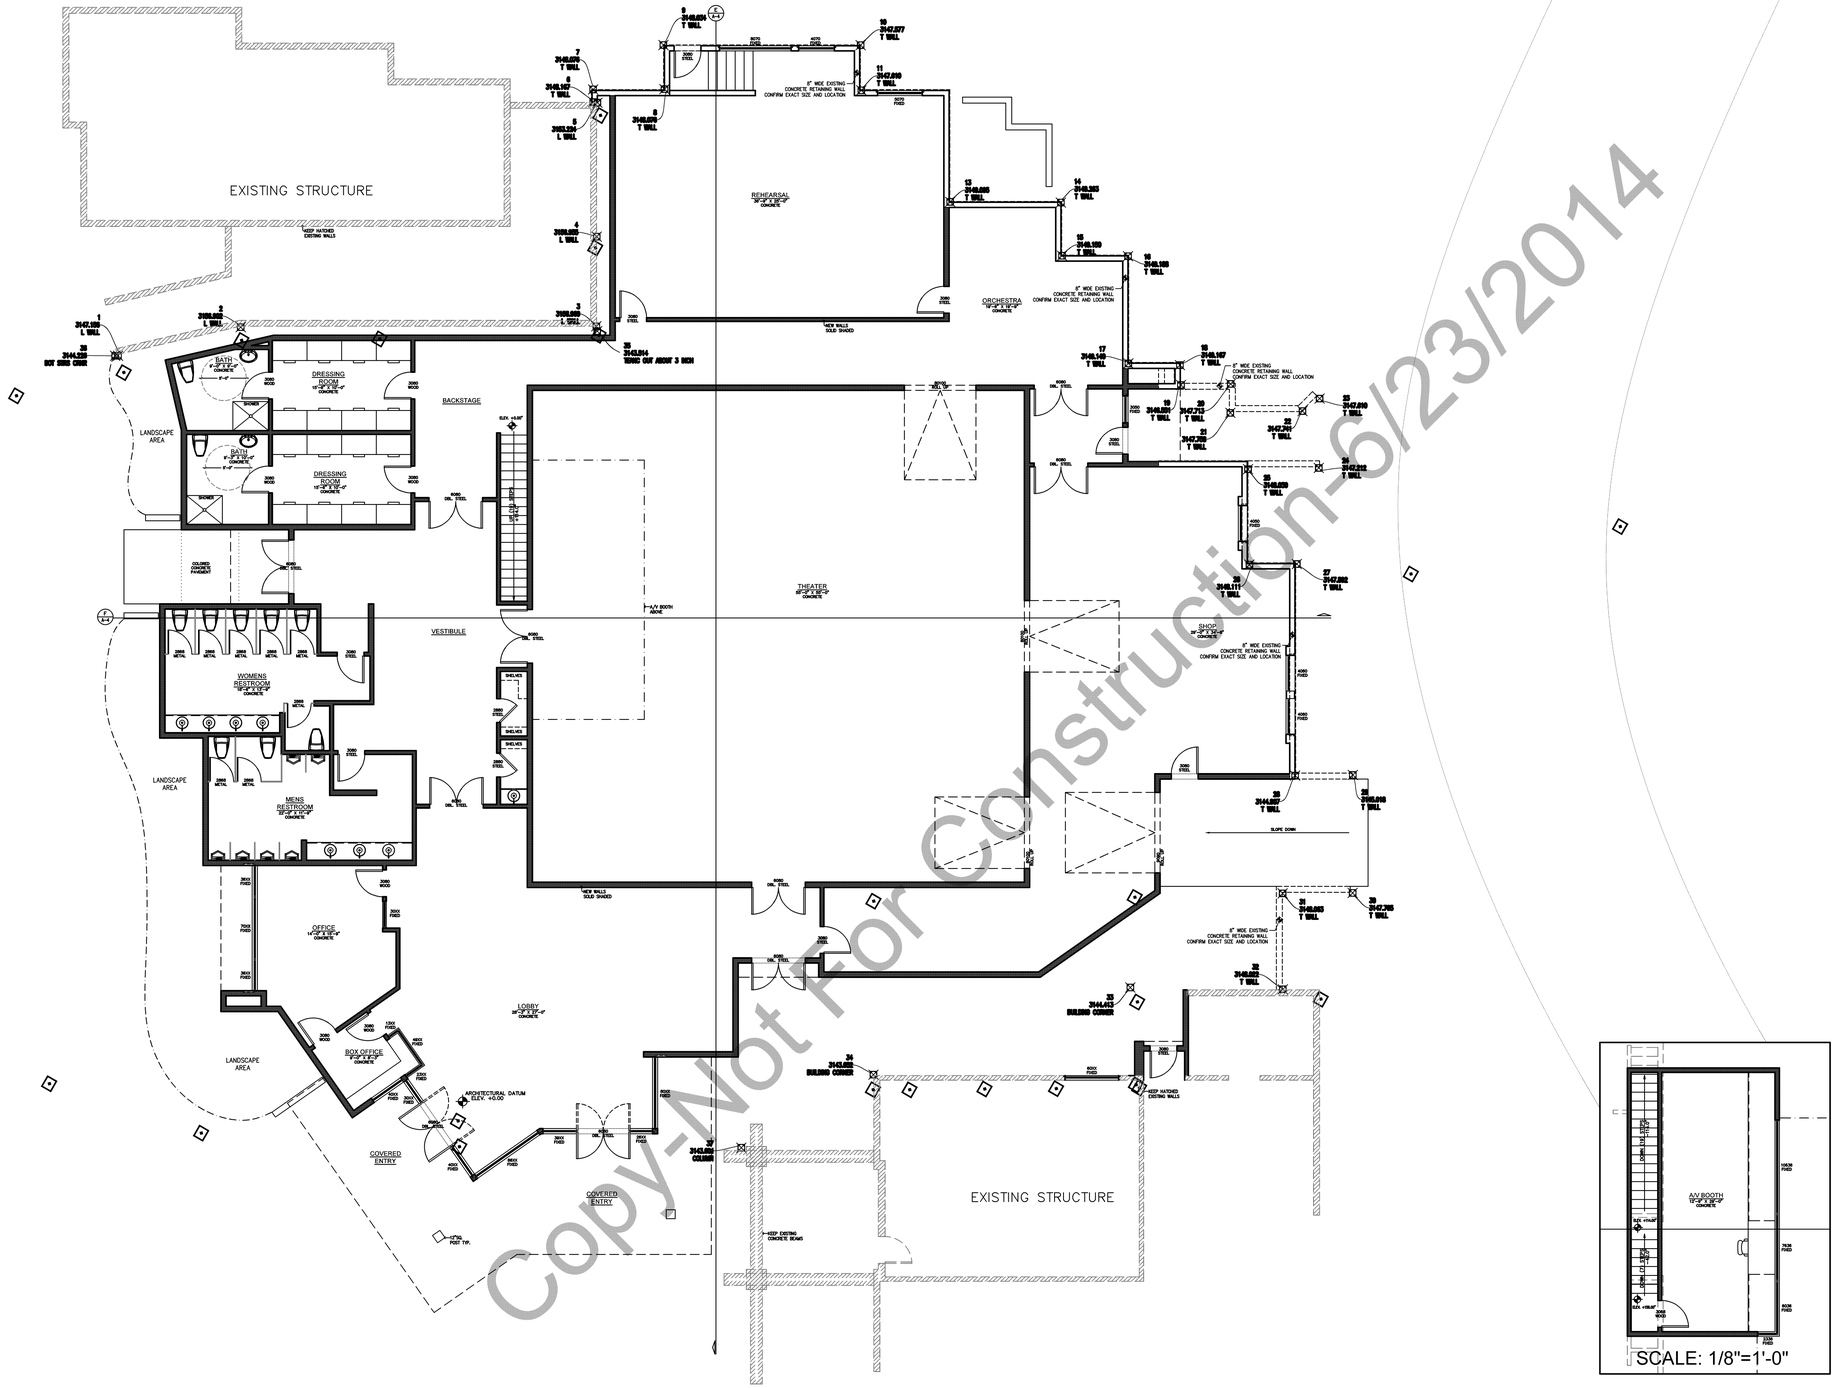


Copy-Not For Construction-6/23/2014

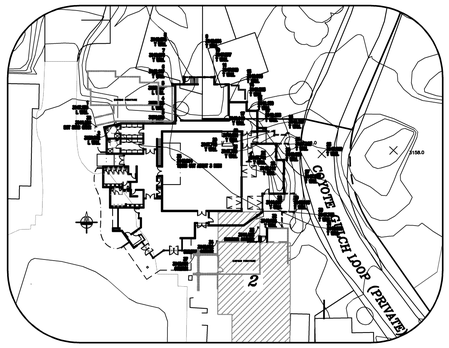

KEY PLAN–SITE PLAN
SCALE: 1"= 50'-0"

IMPORTANT NOTE TO BUILDER

NOTE:
1. IT IS THE RESPONSIBILITY OF THE BUILDER TO COORDINATE THE OWNERS' APPLIANCE AND FIXTURE SELECTIONS WITH KITCHEN AND BATH LAYOUTS PROVIDED BY THE CABINETRY SUB CONTRACTOR AND TO VERIFY THAT ROUGH FRAMING, PLUMBING,ELECTRICAL AND HVAC ACCURATELY ACCOMMODATE THESE KITCHEN AND BATH DESIGNS.
2. PLEASE PROVIDE KITCHEN AND BATH SHOP DRAWINGS TO GULCH DESIGN GROUP FOR REVIEW PRIOR TO FABRICATION. BUILDER SHOULD ALLOW FOR MINOR FRAMING ALTERATIONS TO ACCOMMODATE FINAL CABINET LAYOUTS AND DETAILS.
3. PLEASE PROVIDE WINDOW AND DOOR QUOTE/SPECIFICATIONS TO GULCH DESIGN GROUP FOR REVIEW PRIOR TO ORDER/FABRICATION. BUILDER SHOULD ALLOW FOR MINOR FRAMING ALTERATIONS TO ACCOMMODATE FINAL LAYOUTS AND DETAILS.
4. GULCH DESIGN GROUP RECOMMENDS THAT FRAMING BE COMPLETED PRIOR TO THE FINALIZATION OF THE WINDOW AND DOOR ORDERS. MODIFICATIONS TO WINDOW SIZES MAY BE NECESSARY. GULCH DESIGN GROUP IS NOT RESPONSIBLE FOR WINDOWS OR DOORS THAT DO NOT FIT PROPERLY.

All designs, plans and arrangements indicated or represented in the drawings are owned by and are the property of GDG and were created, evolved and developed for use on and in connection with this specific project. None of such designs, ideas, plans and arrangements shall be used or disclosed to any person, firm or corporation with out written permission of Gulch Design Group.

CENTER FOR THE ARTS
KAYENTA • IVINS, UT. 84738

GULCH DESIGN GROUP, INC.

ARCHITECTURAL FLOOR PLAN

A-2

SCALE: 1/8"=1'-0" | DATE: 06-20-14