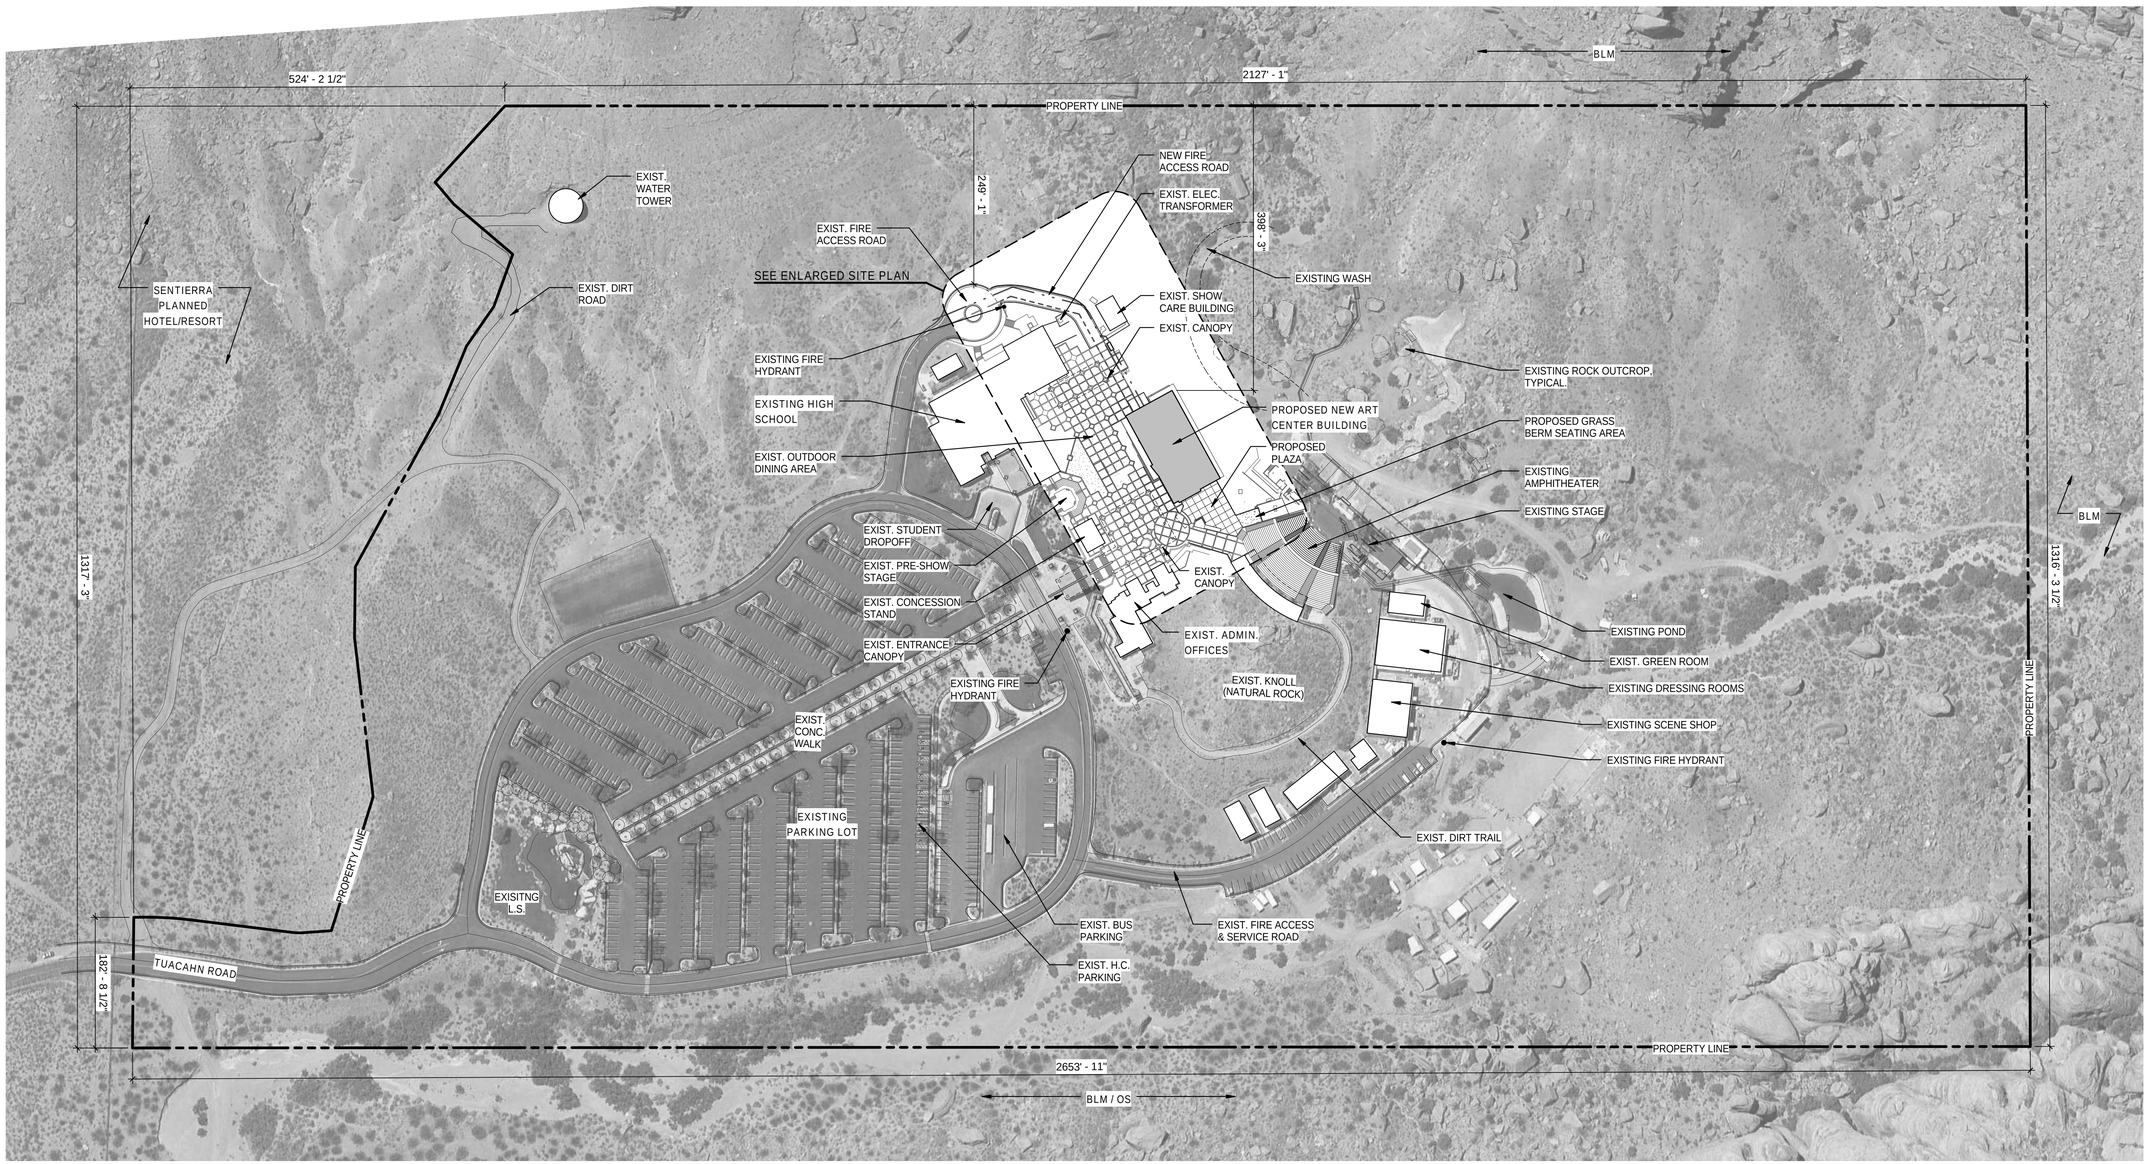


PARKING DATA	
EXISTING SPACES:	736
EXISTING HANDICAP:	16
EXISTING BUS:	12
TOTAL:	764

SITE INFORMATION	
ZONING:	RC, "RESORT COMMERCIAL"
AREA:	70.03 ACRES

NEW BUILDING AREA		
LOWER LEVEL:	9,466	SF
UPPER LEVEL:	9,655	SF
TOTAL:	19,121	SF

SCALE: 1" = 100'-0"

0 50' - 0" 100' - 0" 200' - 0" 400' - 0"


NORTH

TUACAHN CENTER FOR THE ARTS
NEW ART CENTER BUILDING


OVERALL SITE PLAN

02/09/15

Pugsley. Simpson. Coulter. ARCHITECTS

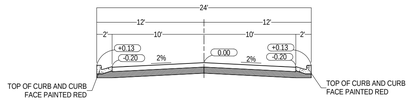

SECTION: 24' FIRE APPARATUS ACCESS ROAD

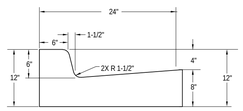

DETAIL: 24" HIGHBACK CURB & GUTTER

EXIST. WASH

EXISITNG STAGE

EXIST. BUILDING

EXISTING ORCHASTRA PIT BELOW

EXIST. CONC. WALK

EXISTING ORCHASTRA PIT BELOW

EXISTING WALL

EXISTING TEMPORARY BLEACHERS

EXISITNG AMPHITHEATER SEATING

NEW CMU RETAINING WALL

PROPOSED GRASS BERM SEATING AREA

32' - 6 1/2"

EXIST. NATURAL LANDSCAPING

195' - 7 1/2"

NEW CONCRETE WALK BELOW

METAL RAILING

EXISTING SHOW CARE BUILDING

SHOW CARE 204

GIFT SHOP/GALLERY 201

FINISHED CONC.

NEW LIGHT BOLLARD. TYP.

EXIST. TRASH BIN

NEW GREASE TRAP

NEW ENCLOSED PLAY YARD

WORK ROOM 208

74' - 1"

PROPOSED NEW ART CENTER BUILDING

UPPER LEVEL F.F.: 3230

LOWER LEVEL F.F.: 3215

PROPOSED PLAZA 3700 S.F.

EXIST. CONC. WALL

EXIST. CONCOURSE

PROPOSED 'DONOR WALL' DISPLAY

NEW WATER LINE

NEW SANITARY SEWER LINE

NEW FIRE ACCESS LANE

FIRE RISER 212

STAND PIPE

FUTURE CONCESSION ROOM 215

EXIST. CONC. WALL

EXIST. AMPHITHEATER ENTRANCE

STAND PIPE

NEW CONCRETE PAVING

DN

20' - 6"

STAND PIPE

EXIST. CANOPY

EXIST. ELEC. TRANSFORMER

54' - 0 1/2"

NEW RAMP

DOWN

HANDRAIL. TYP.

SEE SECTION: 24' FIRE APPARATUS ACCESS ROAD

24' - 0"

EXIST. CANOPY

EXISTING TREE. TYPICAL.

EXIST. L.S.

EXIST. OUTDOOR DINING AREA

EXIST. CANOPY

EXISTING TOILET ROOMS

NEW RETAINING WALL

EXISTING HIGH SCHOOL

EXIST. TURF & L.S.

EXISTING FIRE HYDRANT

EXISTING WATER LINE

EXISTING L.S.

EXIST. SEATING

EXIST. FIRE ACCESS ROAD

EXIST. PRE-SHOW STAGE

EXISITNG CONCESSIONS BUILDING

EXISTING ADMINISTRATION OFFICES

SCALE: 1" = 20'-0"

0 10' - 0" 20' - 0" 40' - 0" 80' - 0"


NORTH

TUACAHN CENTER FOR THE ARTS
NEW ART CENTER BUILDING

ENLARGED SITE PLAN

02/09/15

Pugsley. Simpson. Coulter. ARCHITECTS

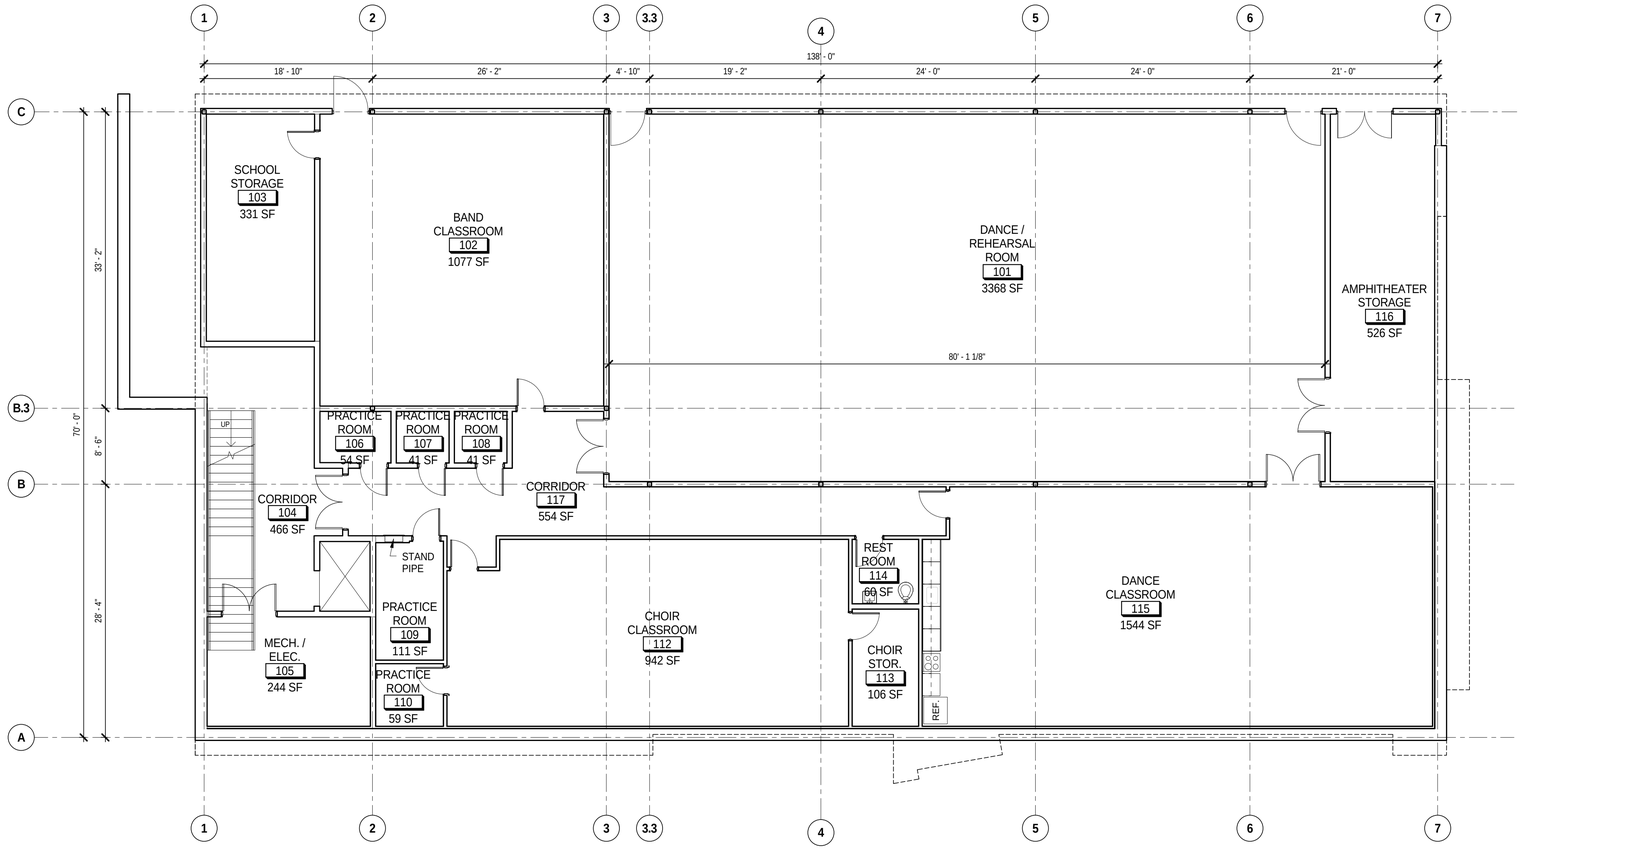

1 LOWER LEVEL PLAN


SCALE: 1/8" = 1'-0"

NORTH

0 4' - 0" 8' - 0" 16' - 0" 32' - 0"

TUACAHN CENTER FOR THE ARTS NEW ART CENTER BUILDING	BUILDING PLANS	02/09/15

Pugsley. Simpson. Coulter. ARCHITECTS

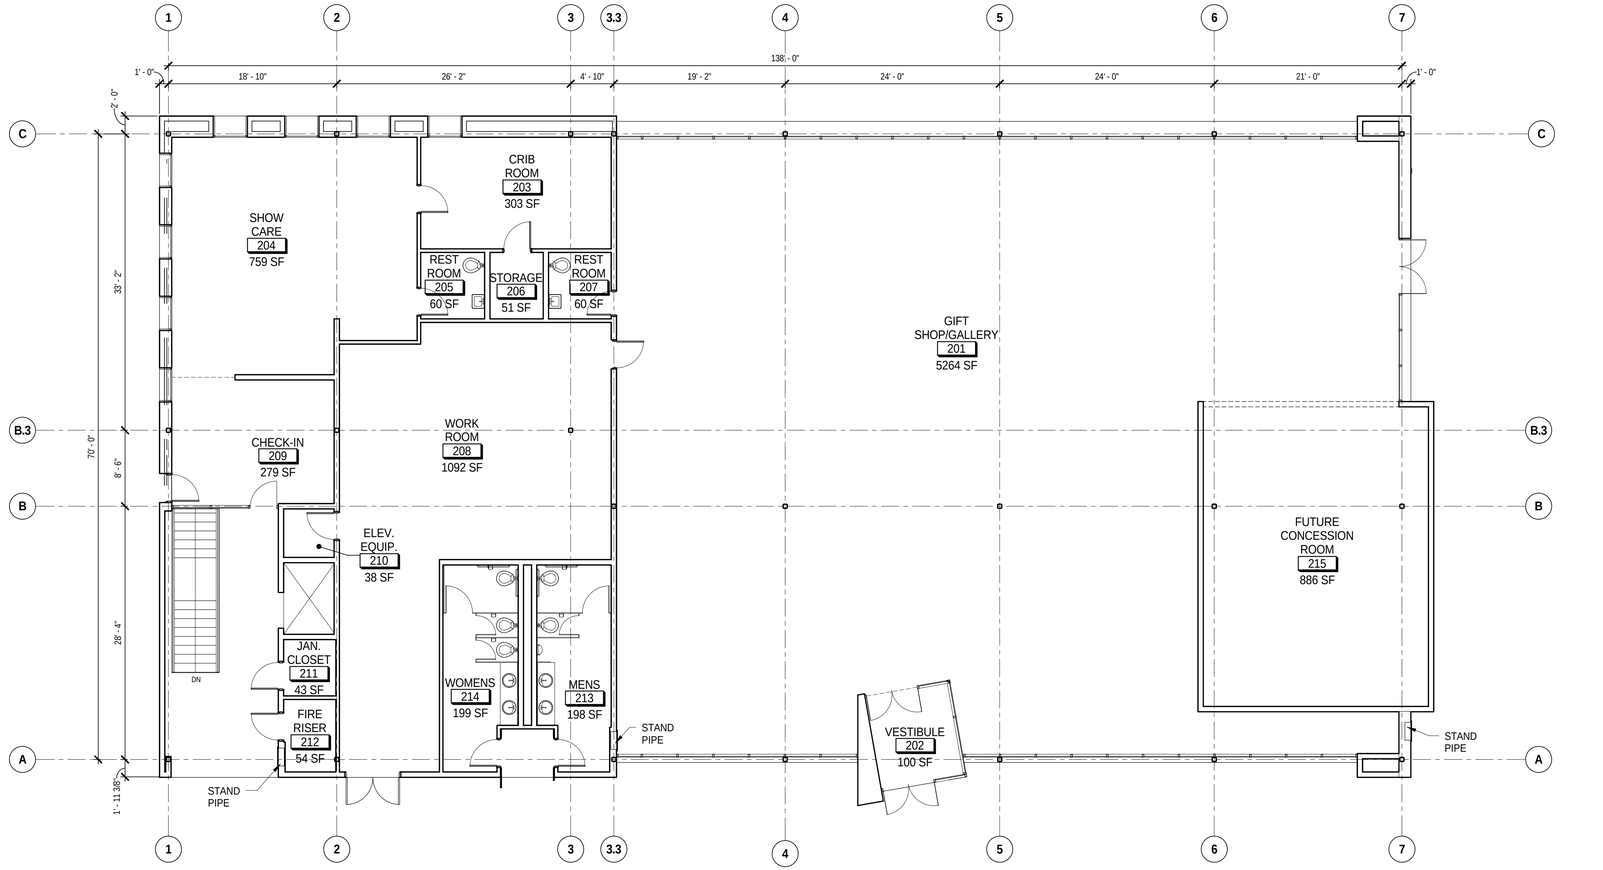

1 UPPER LEVEL PLAN


SCALE: 1/8" = 1'-0"

NORTH

0 4' - 0" 8' - 0" 16' - 0" 32' - 0"

TUACAHN CENTER FOR THE ARTS NEW ART CENTER BUILDING	BUILDING PLANS	02/09/15


Pugsley. Simpson. Coulter. ARCHITECTS

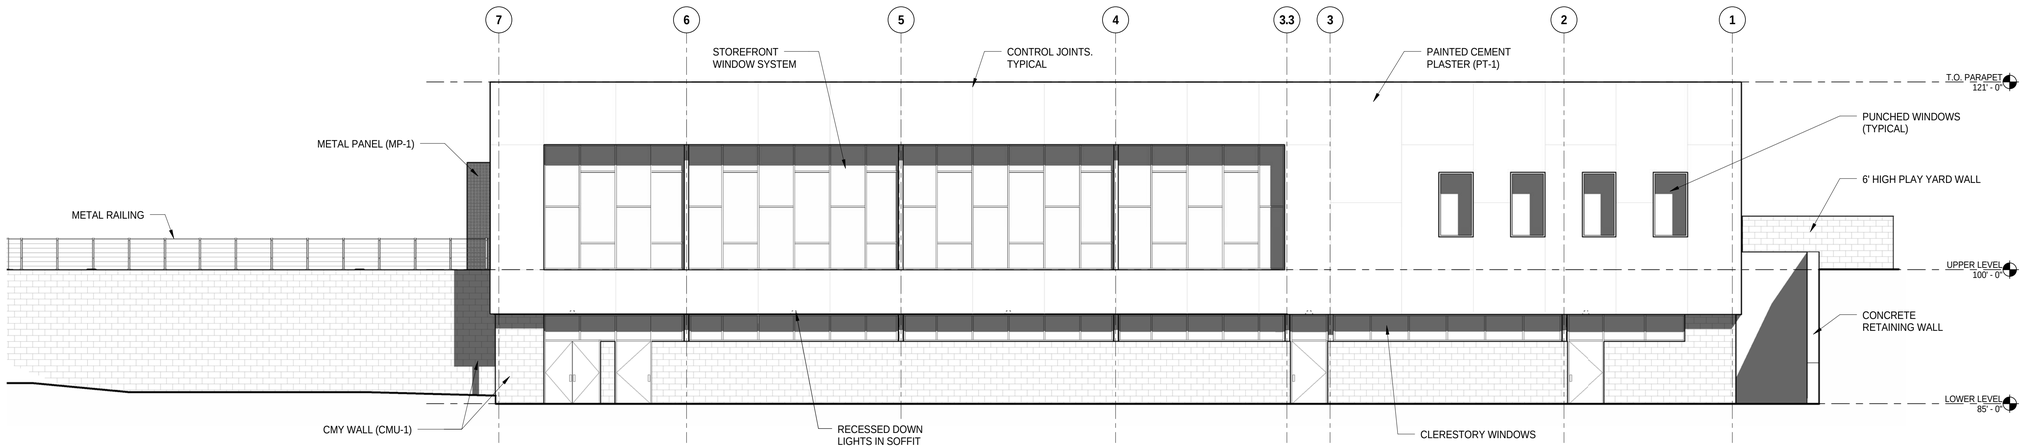

NORTH ELEVATION

SCALE: 1/8" = 1'-0"

0 4' - 0" 8' - 0" 16' - 0" 32' - 0"

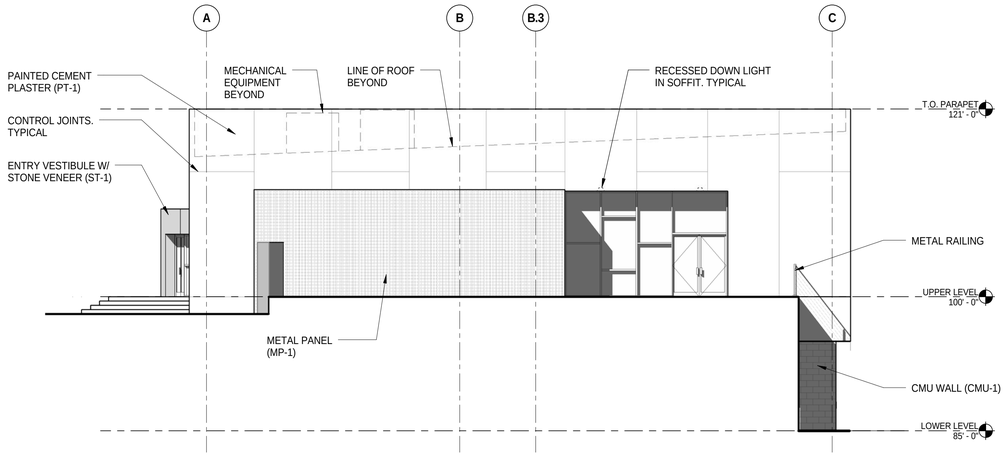

EAST ELEVATION

SCALE: 1/8" = 1'-0"


0 4' - 0" 8' - 0" 16' - 0" 32' - 0"

TUACAHN CENTER FOR THE ARTS
NEW ART CENTER BUILDING

BUILDING ELEVATIONS

02/09/15


Pugsley. Simpson. Coulter. ARCHITECTS

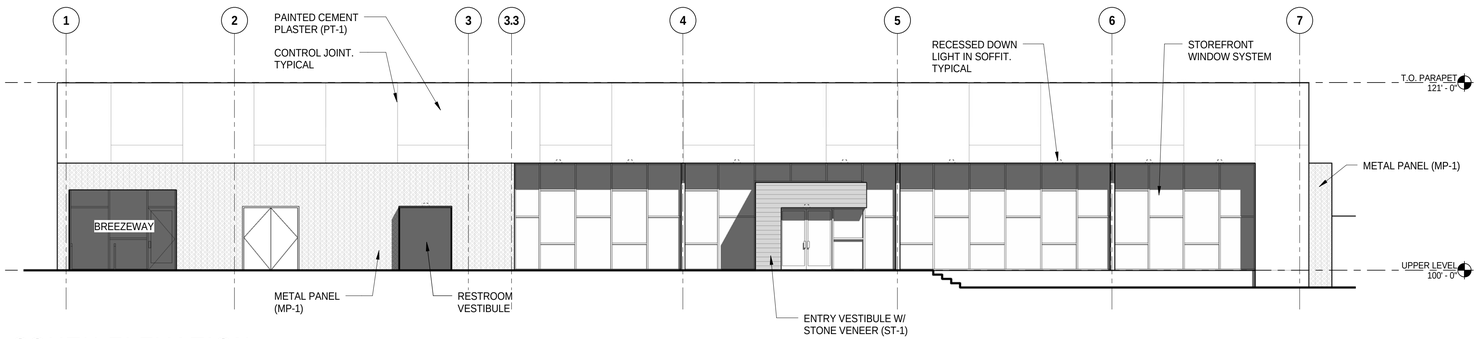

SOUTH ELEVATION

SCALE: 1/8" = 1'-0"

0 4' - 0" 8' - 0" 16' - 0" 32' - 0"

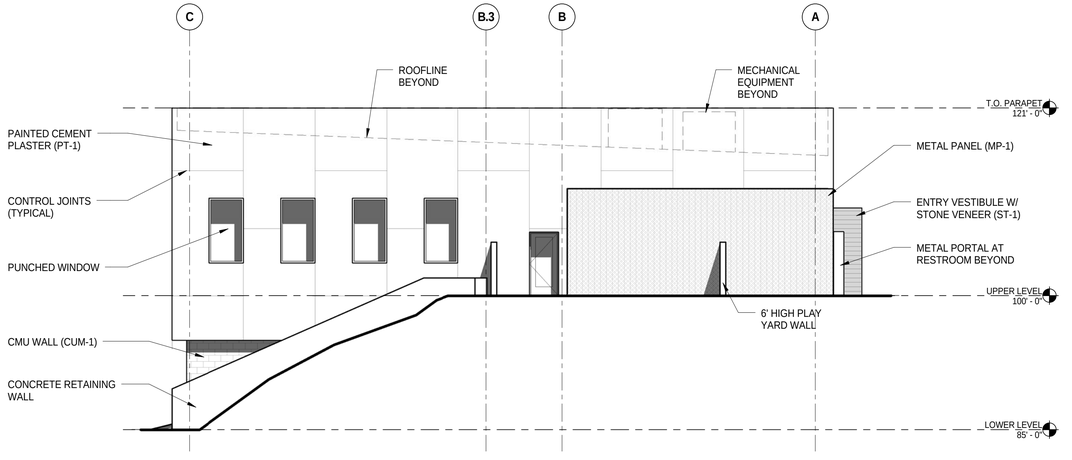

WEST ELEVATION

SCALE: 1/8" = 1'-0"

0 4' - 0" 8' - 0" 16' - 0" 32' - 0"

TUACAHN CENTER FOR THE ARTS
NEW ART CENTER BUILDING

BUILDING ELEVATIONS

02/09/15

Pugsley. Simpson. Coulter. ARCHITECTS