
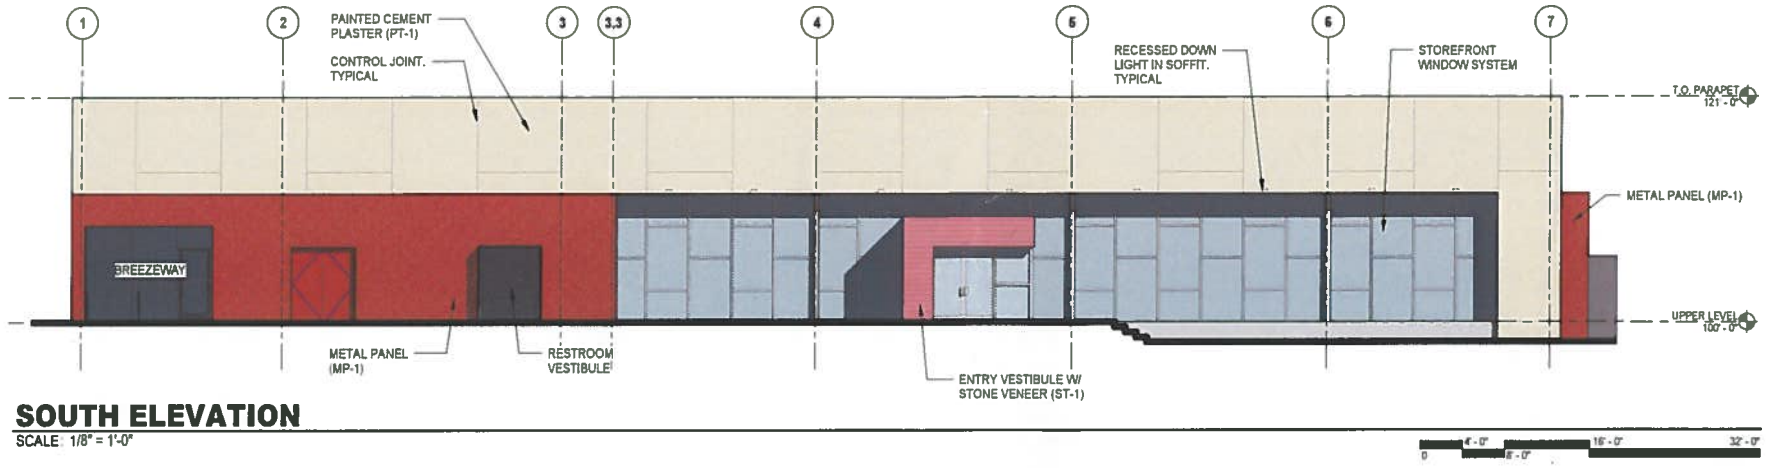



SOUTH ELEVATION

SCALE: 1/8" = 1'-0"

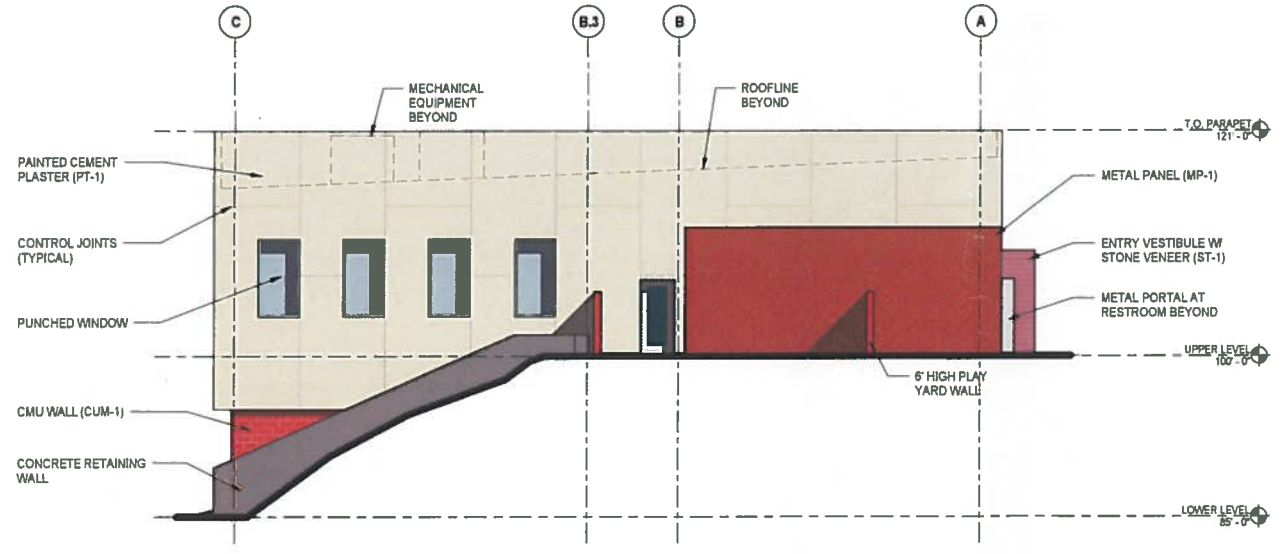


WEST ELEVATION

SCALE: 1/8" = 1'-0"

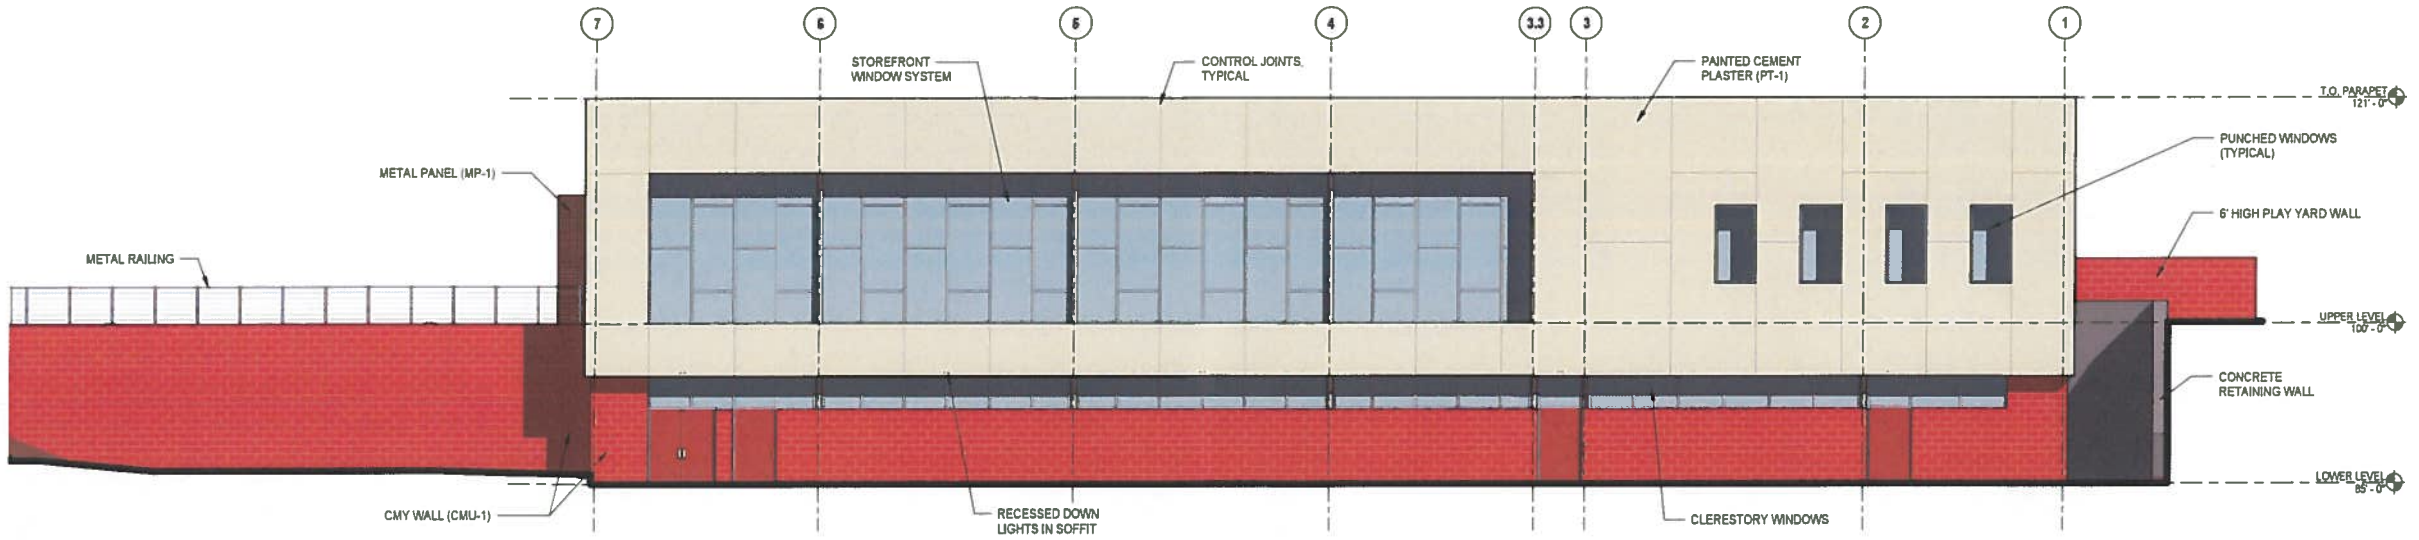

NORTH ELEVATION

SCALE: 1/8" = 1'-0"

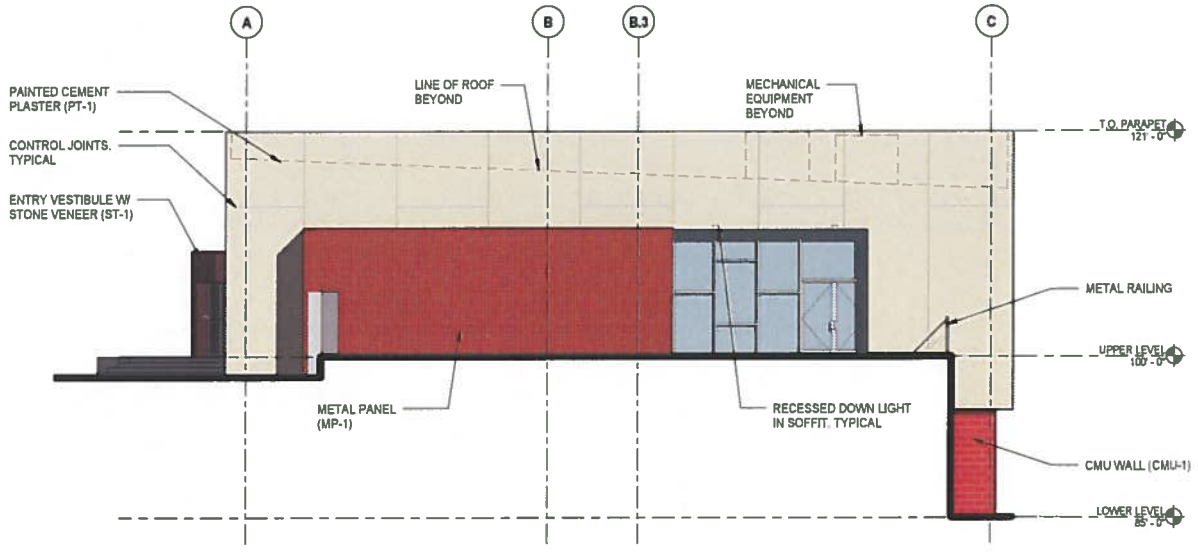


EAST ELEVATION

SCALE: 1/8" = 1'-0"

TUACAHN CENTER FOR THE ARTS NEW ART CENTER BUILDING	BUILDING ELEVATIONS	02/11/15

Pugsley. Simpson. Coulter. ARCHITECTS

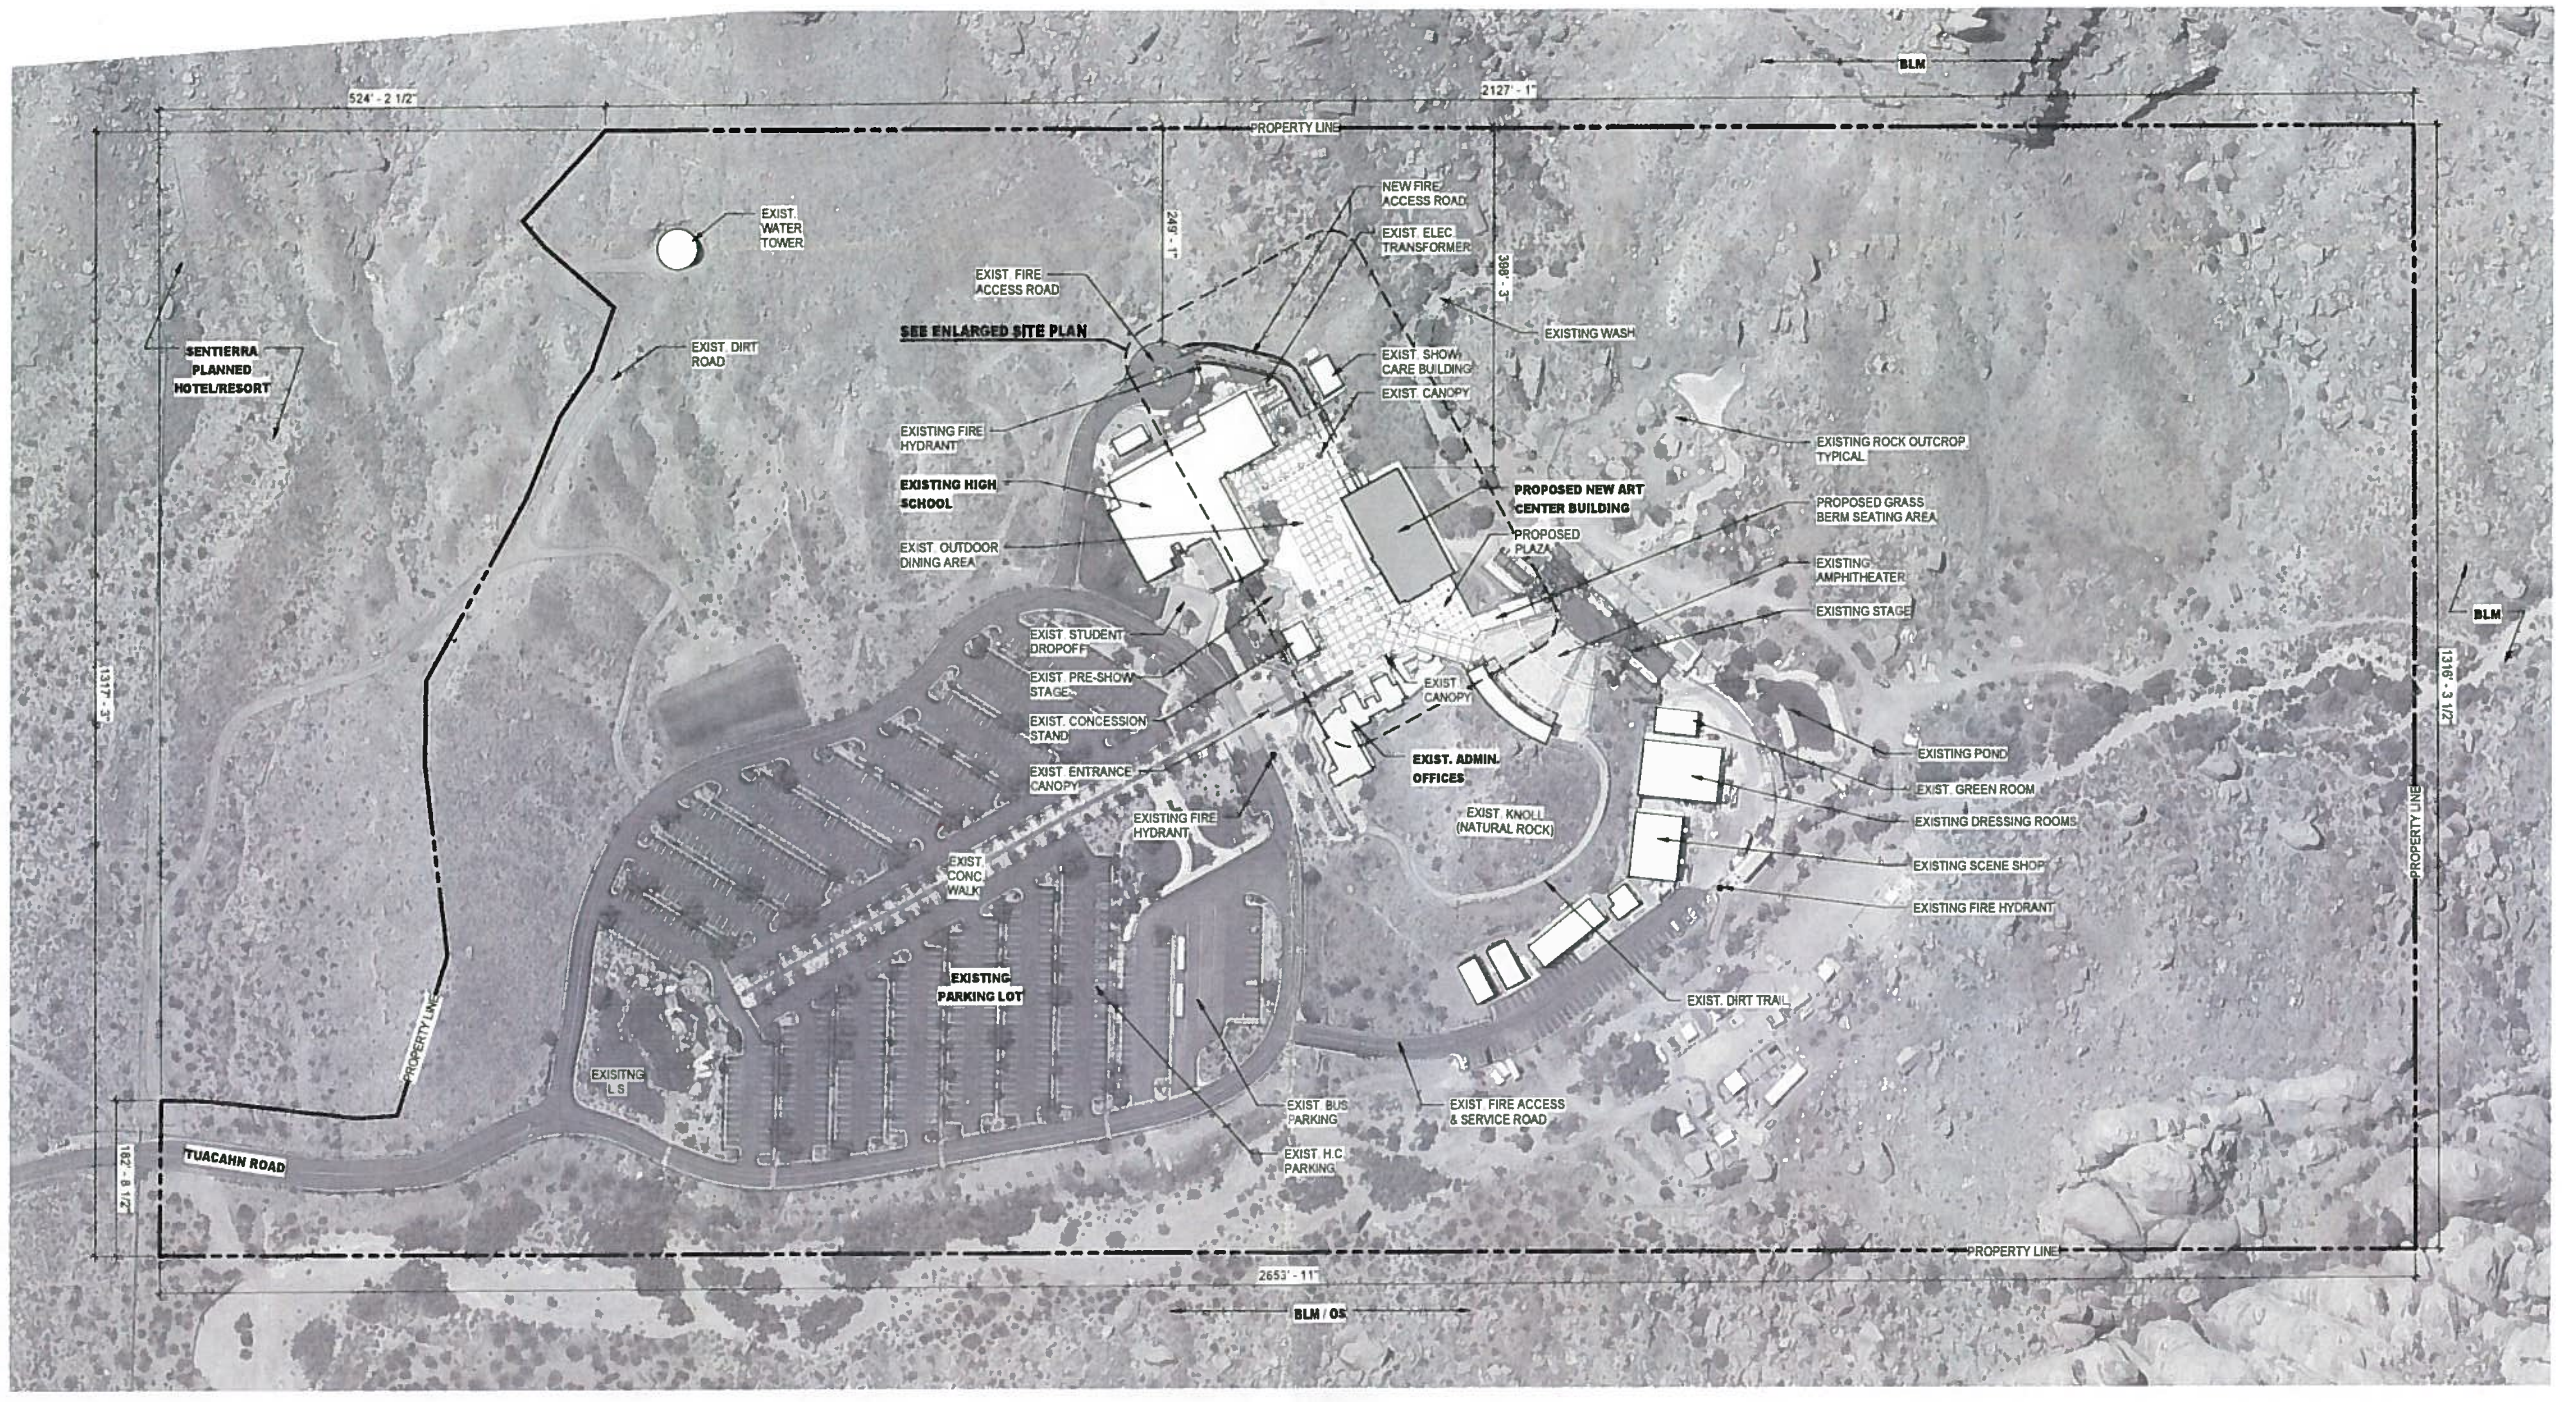

SCALE: 1" = 100'-0"

NORTH

PARKING DATA

EXISTING SPACES:	736
EXISTING HANDICAP:	16
EXISTING BUS:	12
TOTAL:	764

SITE INFORMATION

ZONING:	RC, "RESORT COMMERCIAL"
AREA:	70 03 ACRES

NEW BUILDING AREA


LOWER LEVEL:	9,466 SF
UPPER LEVEL:	9,655 SF
TOTAL:	19,121 SF

TUACAHN CENTER FOR THE ARTS
NEW ART CENTER BUILDING


OVERALL SITE PLAN

02/06/15

Pugsley. Simpson. Coulter. ARCHITECTS

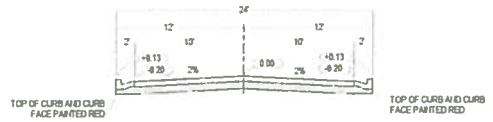

SECTION: 24' FIRE APPARATUS ACCESS ROAD

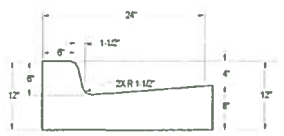

DETAIL: 24" HIGHBACK CURB & GUTTER

EXIST. WASH

EXISITNG STAGE

EXIST. BUILDING

EXISTING ORCHASTRA PIT BELOW

EXISTING ORCHASTRA PIT BELOW

EXIST. CONC. WALK

EXISTING TEMPORARY BLEACHERS

EXISTING WALL

EXISITNG AMPHITHEATER SEATING

NEW CMU RETAINING WALL

PROPOSED GRASS BERM SEATING AREA

32' - 6 1/2"

EXIST. NATURAL LANDSCAPING

140' - 0"

55' - 7 1/2"

NEW CONCRETE WALK BELOW

METAL RAILING

EXISTING SHOW CARE BUILDING

SHOW CARE 204

GIFT SHOP/GALLERY 201

FINISHED CONC

EXIST. TRASH BIN

NEW GREASE TRAP

NEW ENCLOSED PLAY YARD

WORK ROOM 208

PROPOSED NEW ART CENTER BUILDING

UPPER LEVEL F.F.: 3230

LOWER LEVEL F.F.: 3215

NEW LIGHT BOLLARD TYP.

PROPOSED PLAZA 3700 S.F.

EXIST. CONCOURSE

EXIST. CONC. WALL

PROPOSED 'DONOR WALL' DISPLAY

NEW WATER LINE

NEW SANITARY SEWER LINE

NEW FIRE ACCESS LANE

FIRE RISER 212

FUTURE CONCESSION ROOM 215

STAND PIPE

EXIST. CONC. WALL

EXIST. AMPHITHEATER ENTRANCE

STAND PIPE

NEW CONCRETE PAVING

STAND PIPE

EXIST. CANOPY

54' - 0 1/2"

NEW RAMP

DOWN

HANDRAIL TYP.

20' - 6"

EXIST. ELEC. TRANSFORMER

SEE SECTION 24' FIRE APPARATUS ACCESS ROAD

EXIST. CANOPY

EXISTING TREE TYPICAL

EXIST. L.S.

EXIST. OUTDOOR DINING AREA

EXIST. CANOPY

EXISTING TOILET ROOMS

NEW RETAINING WALL

EXISTING HIGH SCHOOL

EXIST. TURF & L.S.

EXISTING FIRE HYDRANT

EXISTING WATER LINE

EXISTING L.S.

EXIST. FIRE ACCESS ROAD

EXISIT SEATING

EXISITNG CONCESSIONS BUILDING

EXIST. PRE-SHOW STAGE

EXISTING ADMINISTRATION OFFICES

SCALE: 1" = 20'-0"

0 10' - 0" 20' - 0" 40' - 0" 80' - 0"


NORTH

TUACAHN CENTER FOR THE ARTS
NEW ART CENTER BUILDING

ENLARGED SITE PLAN


02/06/15

Pugsley. Simpson. Coulter. ARCHITECTS

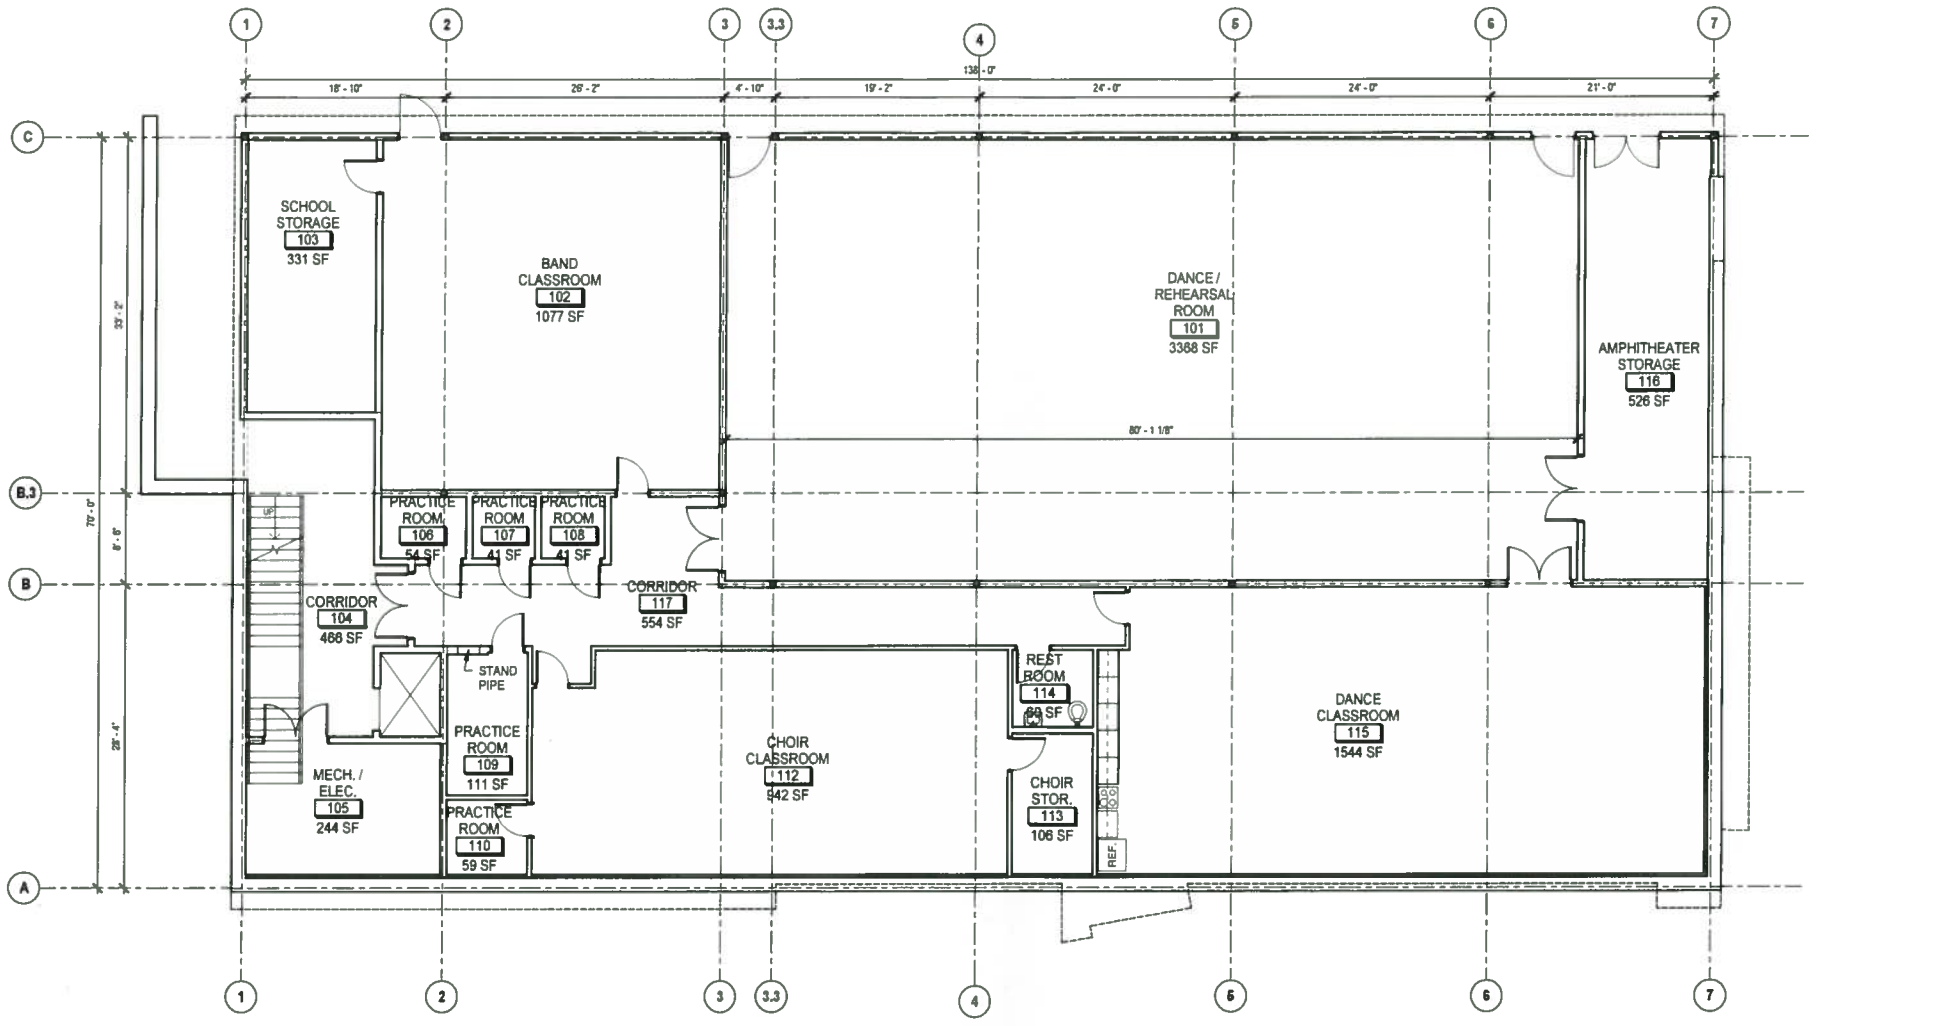


1 LOWER LEVEL PLAN

SCALE: 1/8" = 1'-0"

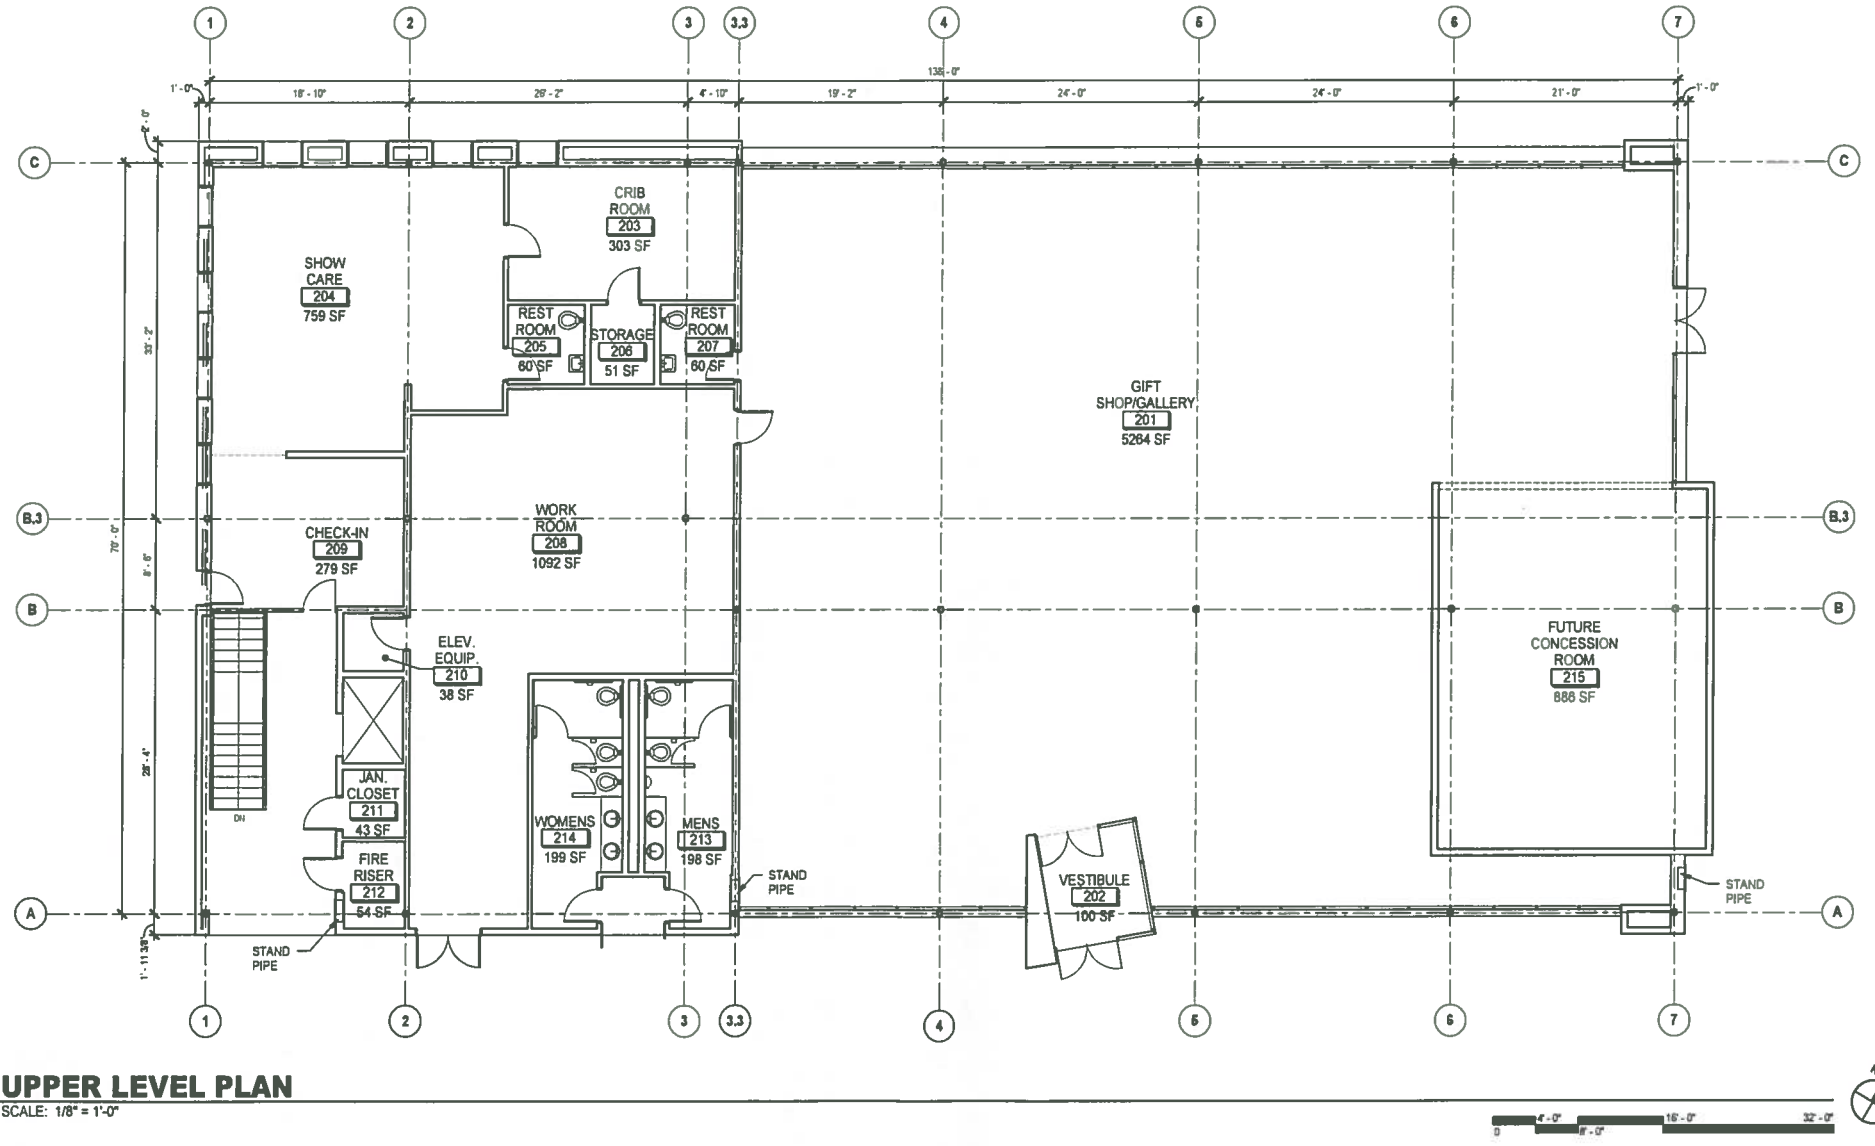


1 **UPPER LEVEL PLAN**
SCALE: 1/8" = 1'-0"

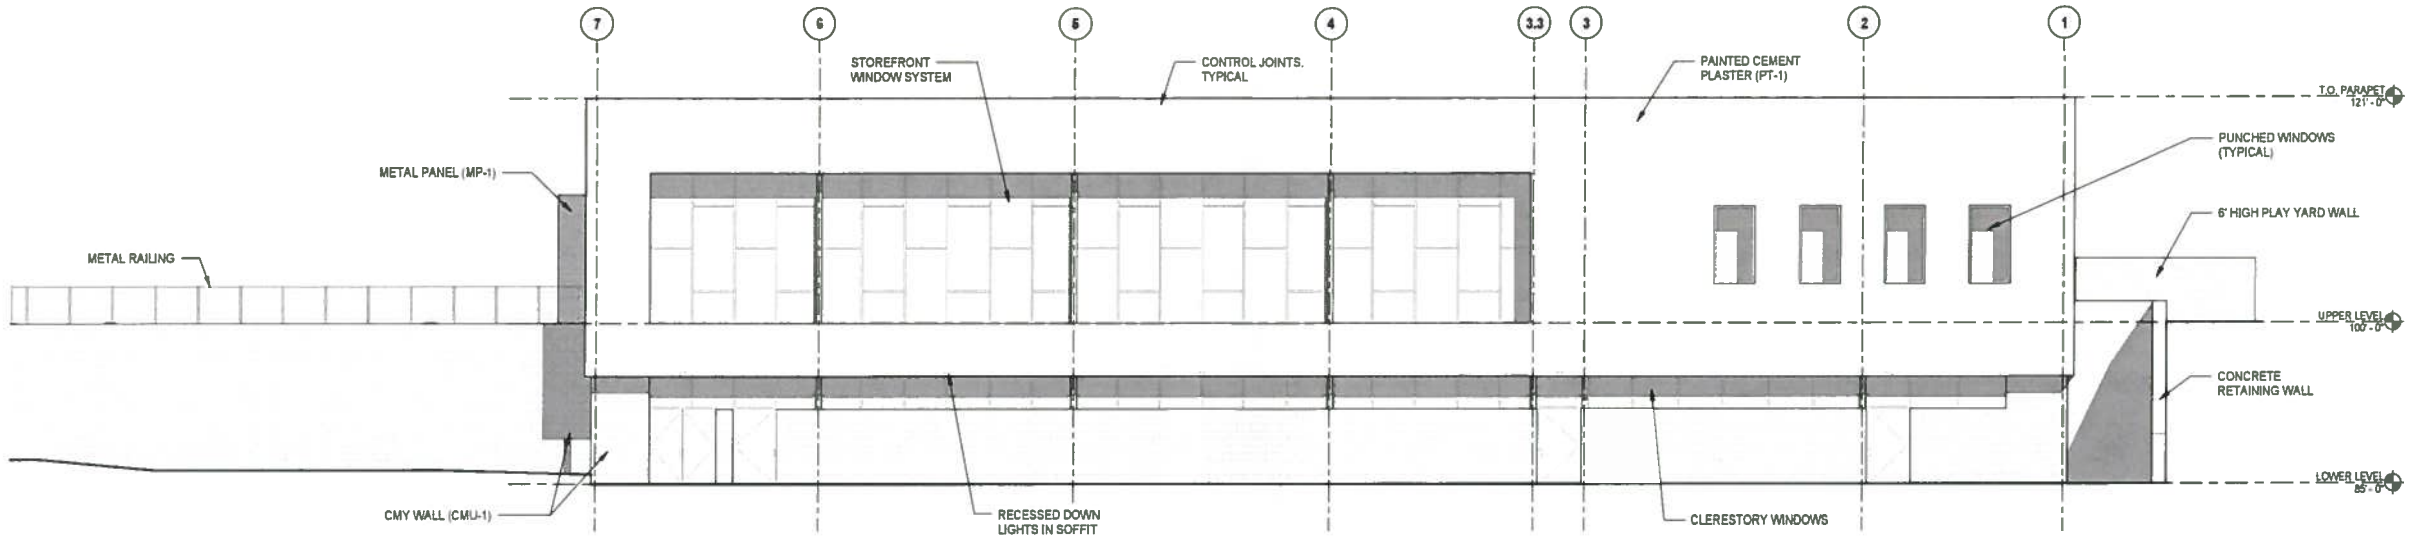

NORTH ELEVATION

SCALE: 1/8" = 1'-0"

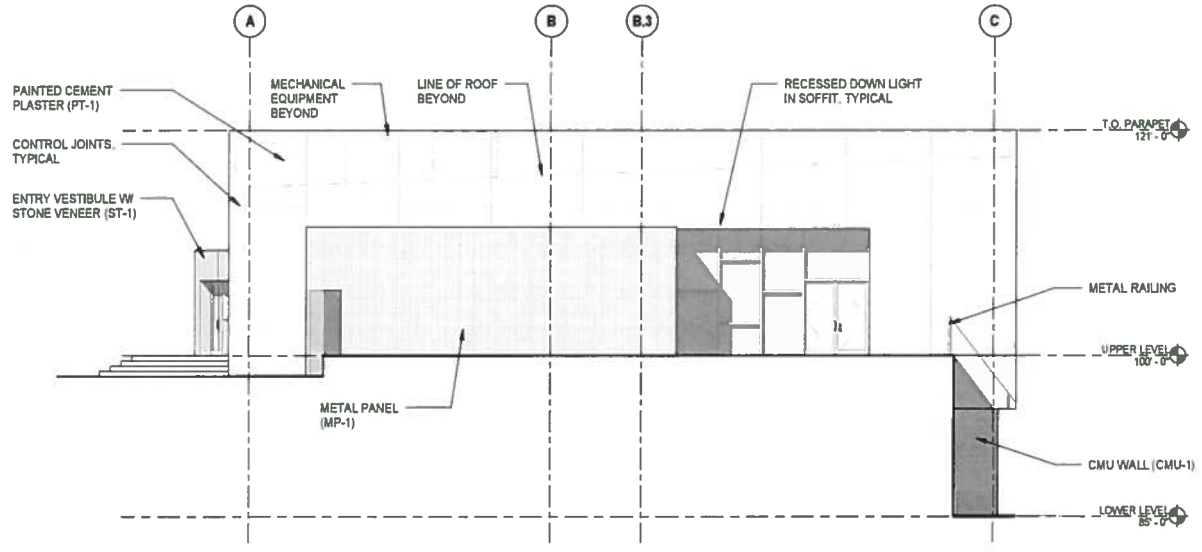

EAST ELEVATION


SCALE: 1/8" = 1'-0"

TUACAHN CENTER FOR THE ARTS
NEW ART CENTER BUILDING

BUILDING ELEVATIONS


02/09/15

Pugsley. Simpson. Coulter. ARCHITECTS

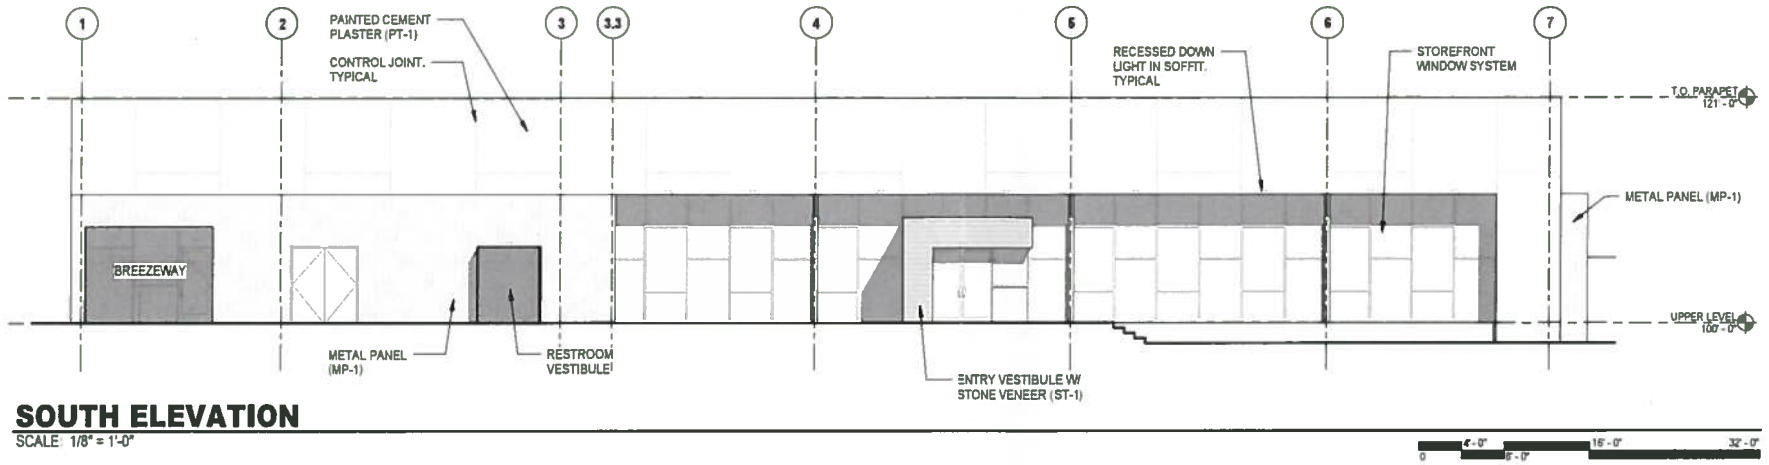

SOUTH ELEVATION

SCALE: 1/8" = 1'-0"

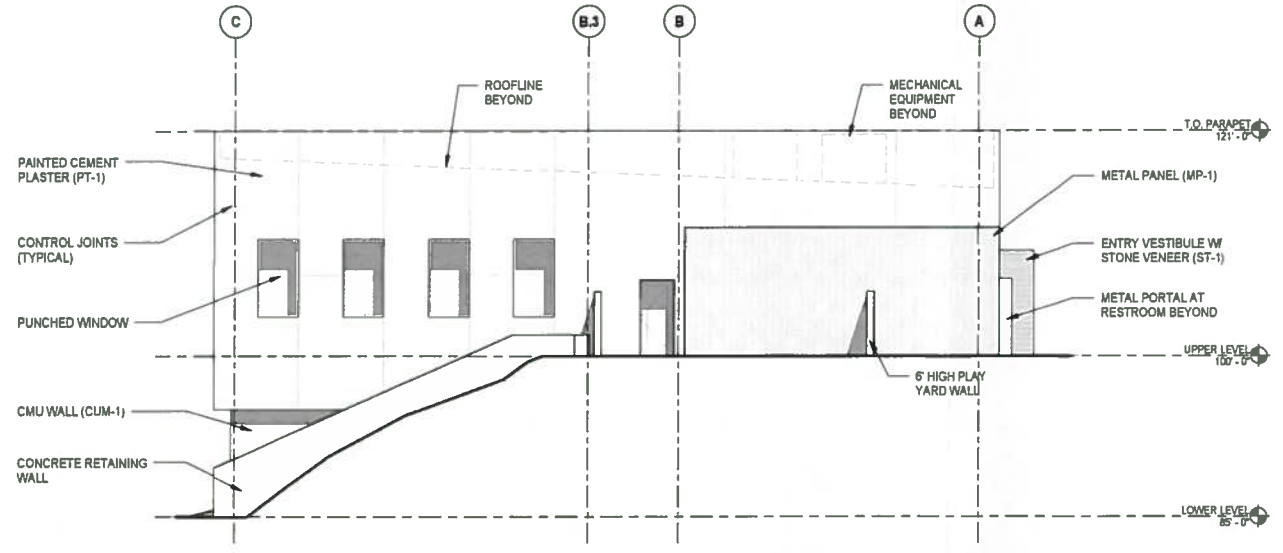

WEST ELEVATION

SCALE: 1/8" = 1'-0"