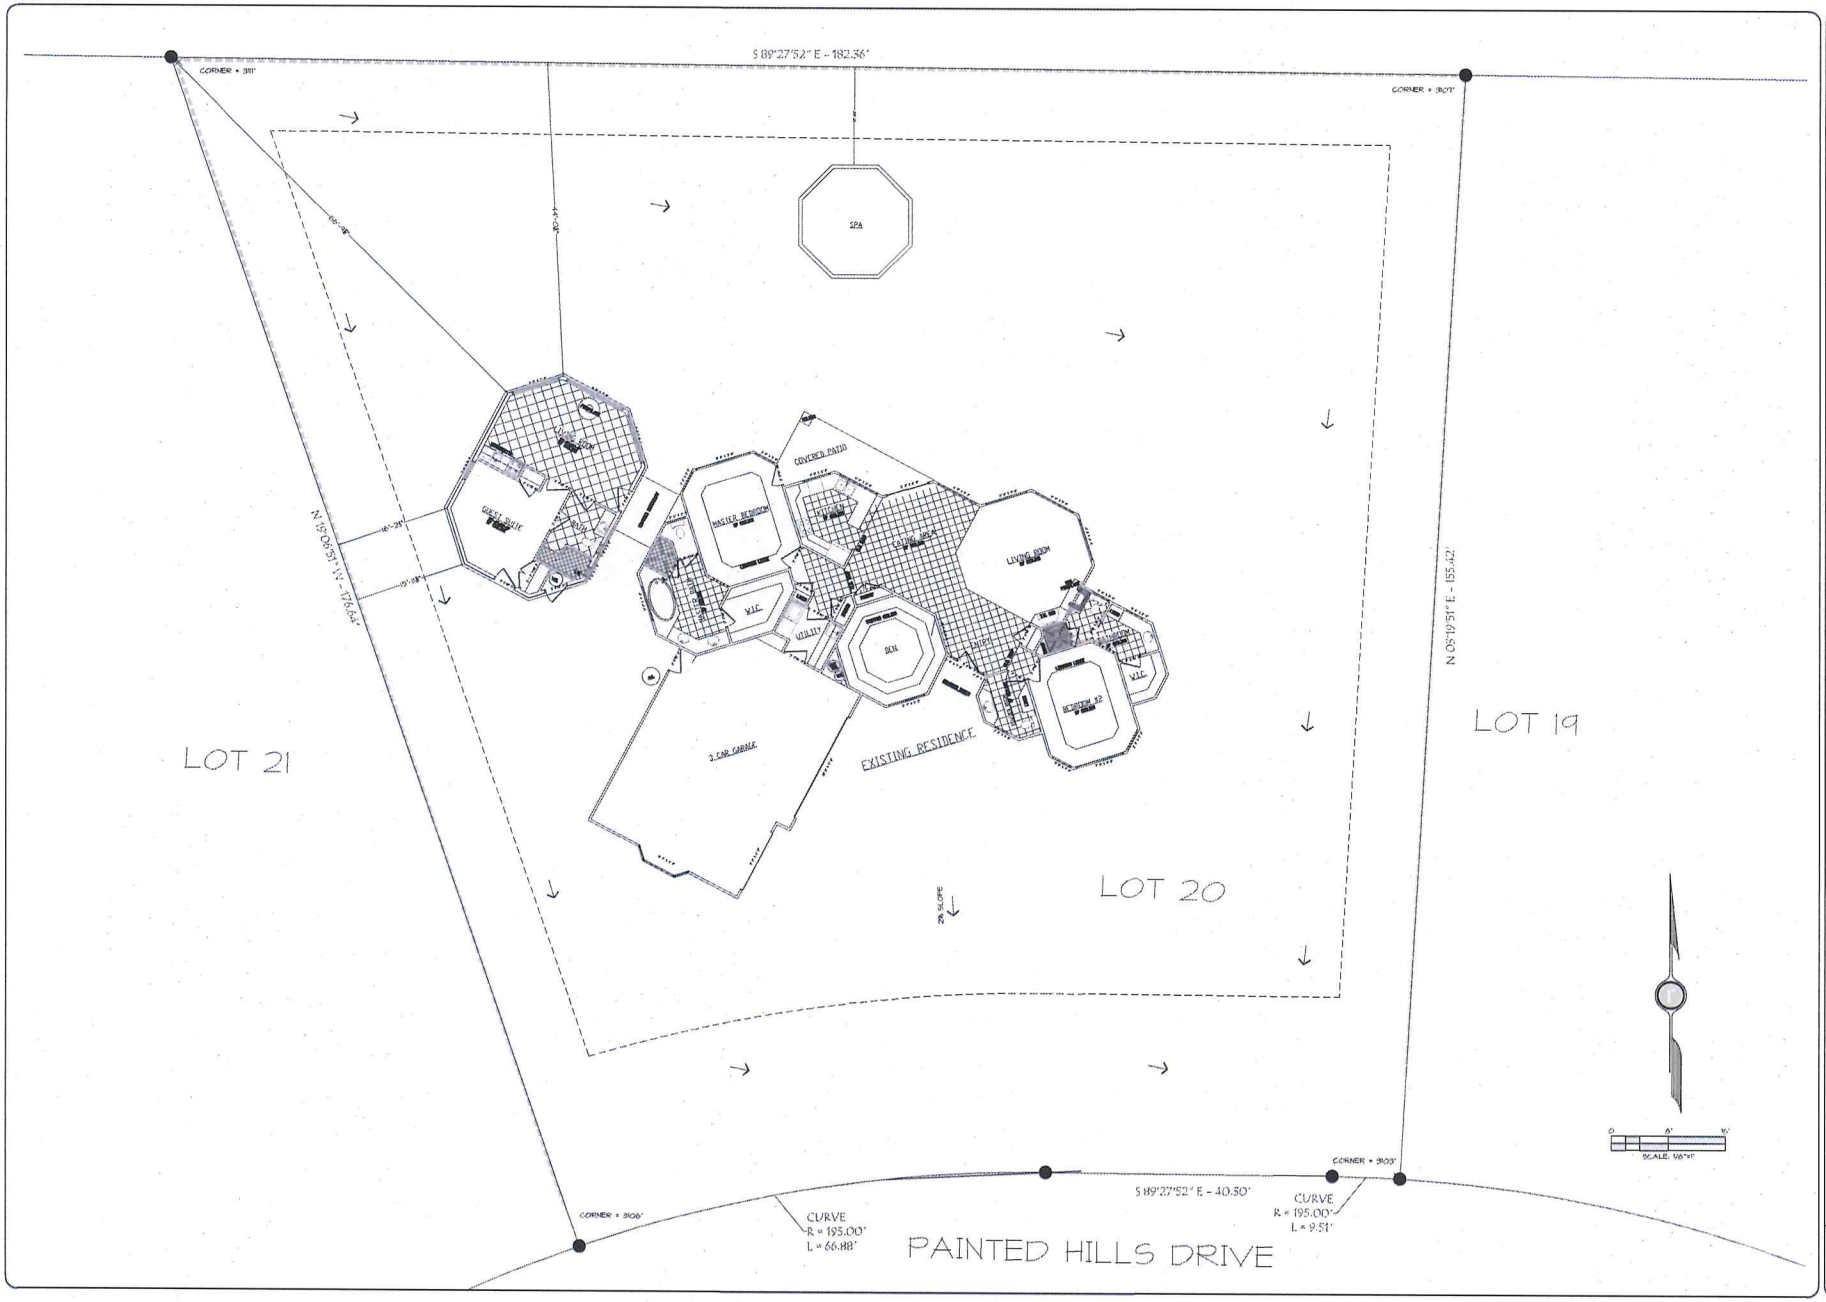



DATE: 2/15/2019
JOB NO: 19-04-19
DRAWN BY: JKL
DESIGNED BY: JKL
SCALE: 1/16" = 1'-0"
FILE: 19x8-19

REVISIONS:

JKL DRAFTING & DESIGN
56 SOUTH 2000 WEST PLEASANT GROVE, UTAH 84062
PHONE: (435) 785-2888
CELL: (435) 691-5563


PLOT PLAN
FOR
SIGNATURE HOMES
CHAPEL LOT 20 - CANYA AMPHION
PAINTED HILLS

SHEET
A1
1 OF 1 SHEETS

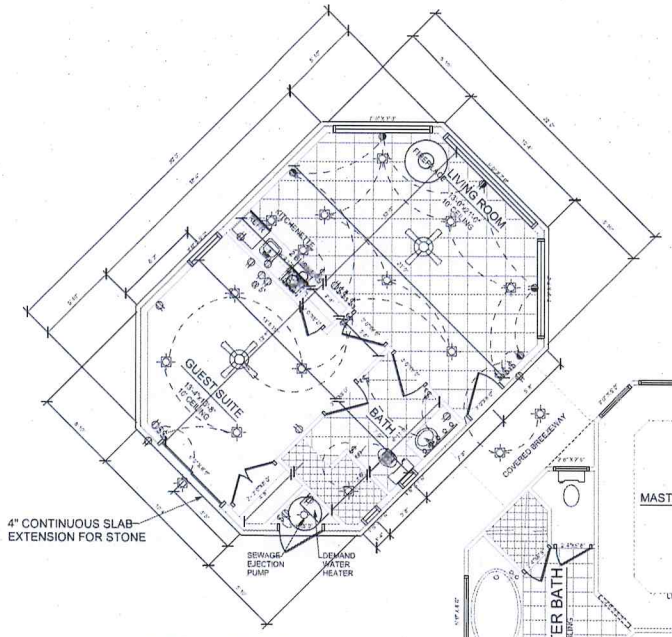


CASITA ADDITION

MATCH ALL DETAILS ON EXISTING HOME

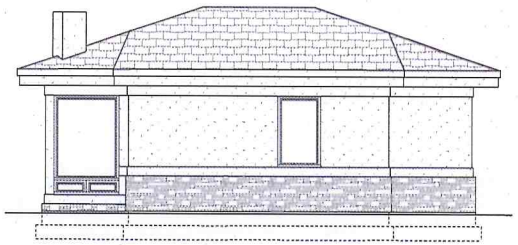


WEST ELEVATION

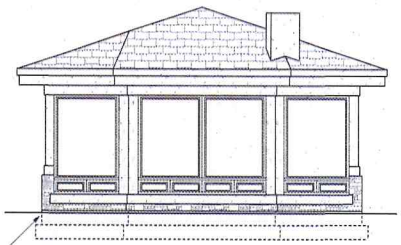


NORTH ELEVATION

4" CONTINUOUS SLAB EXTENSION FOR STONE

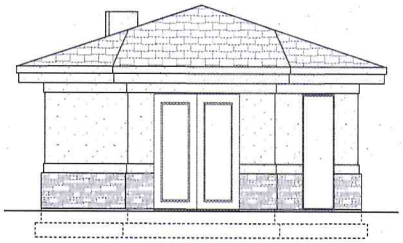

SOUTH ELEVATION

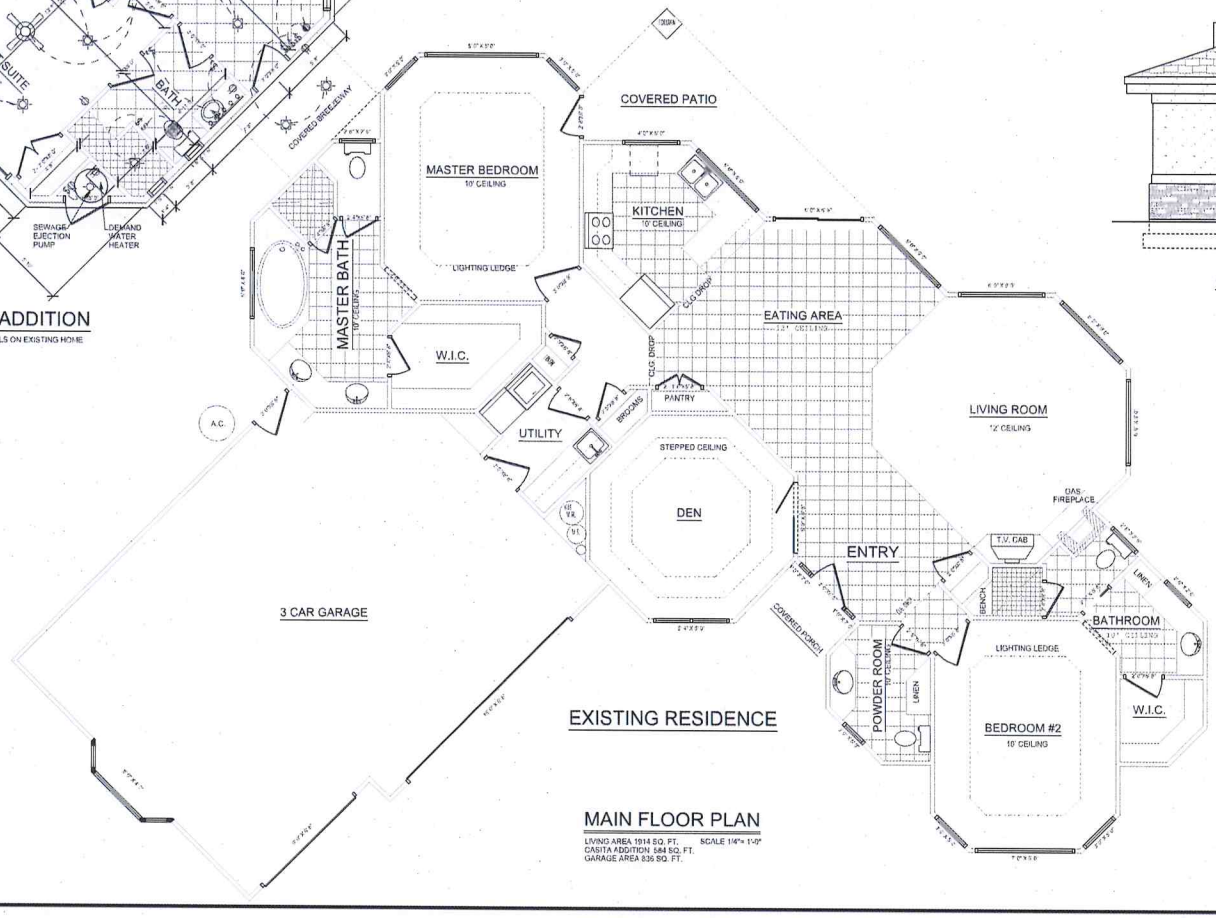


EXISTING RESIDENCE

MAIN FLOOR PLAN

LIVING AREA 1914 SQ. FT.
CASITA ADDITION 584 SQ. FT.
GARAGE AREA 836 SQ. FT.

SCALE 1/4"= 1'-0"

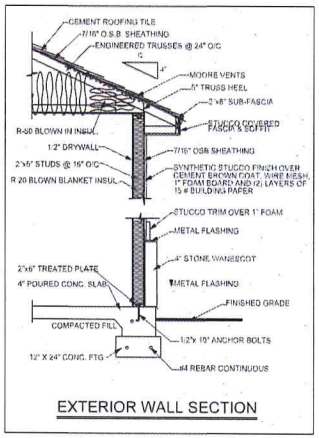

EXTERIOR WALL SECTION

A CASITA ADDITION FOR:


CHARLES & KAY WALKER

SIGNATURE HOMES of UTAH

© 1999 CHRIS HART UTAH CONTRACTOR'S LICENSE # 98-354343-5501


FLOOR PLAN & ELEVATIONS

2

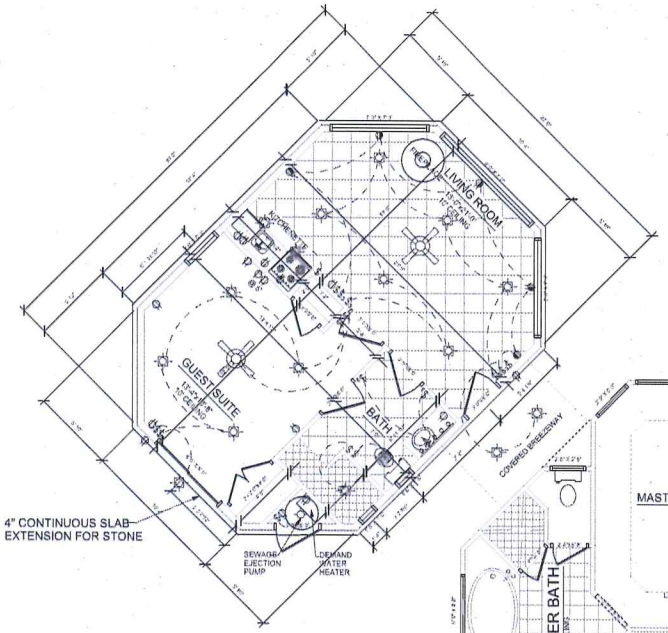


CASITA ADDITION


MATCH ALL DETAILS ON EXISTING HOME

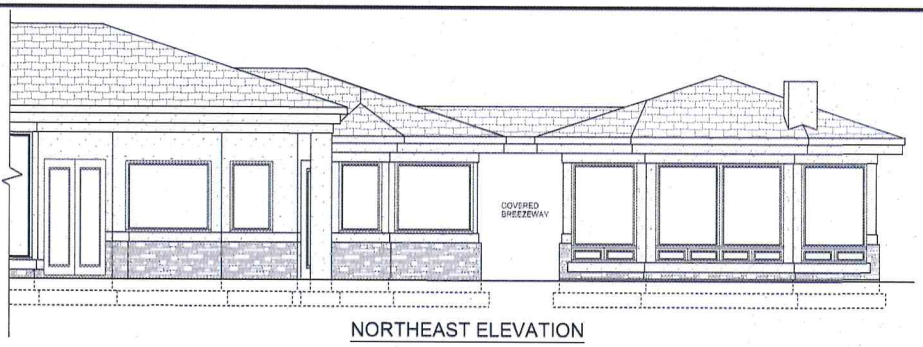

NORTHEAST ELEVATION

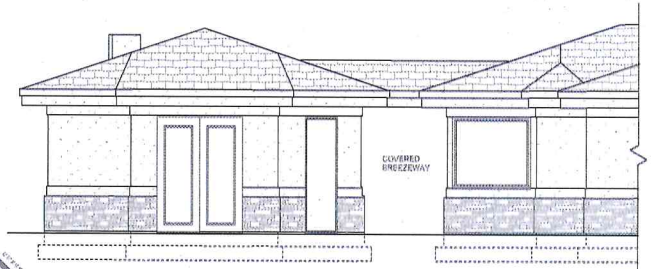


SOUTHWEST ELEVATION

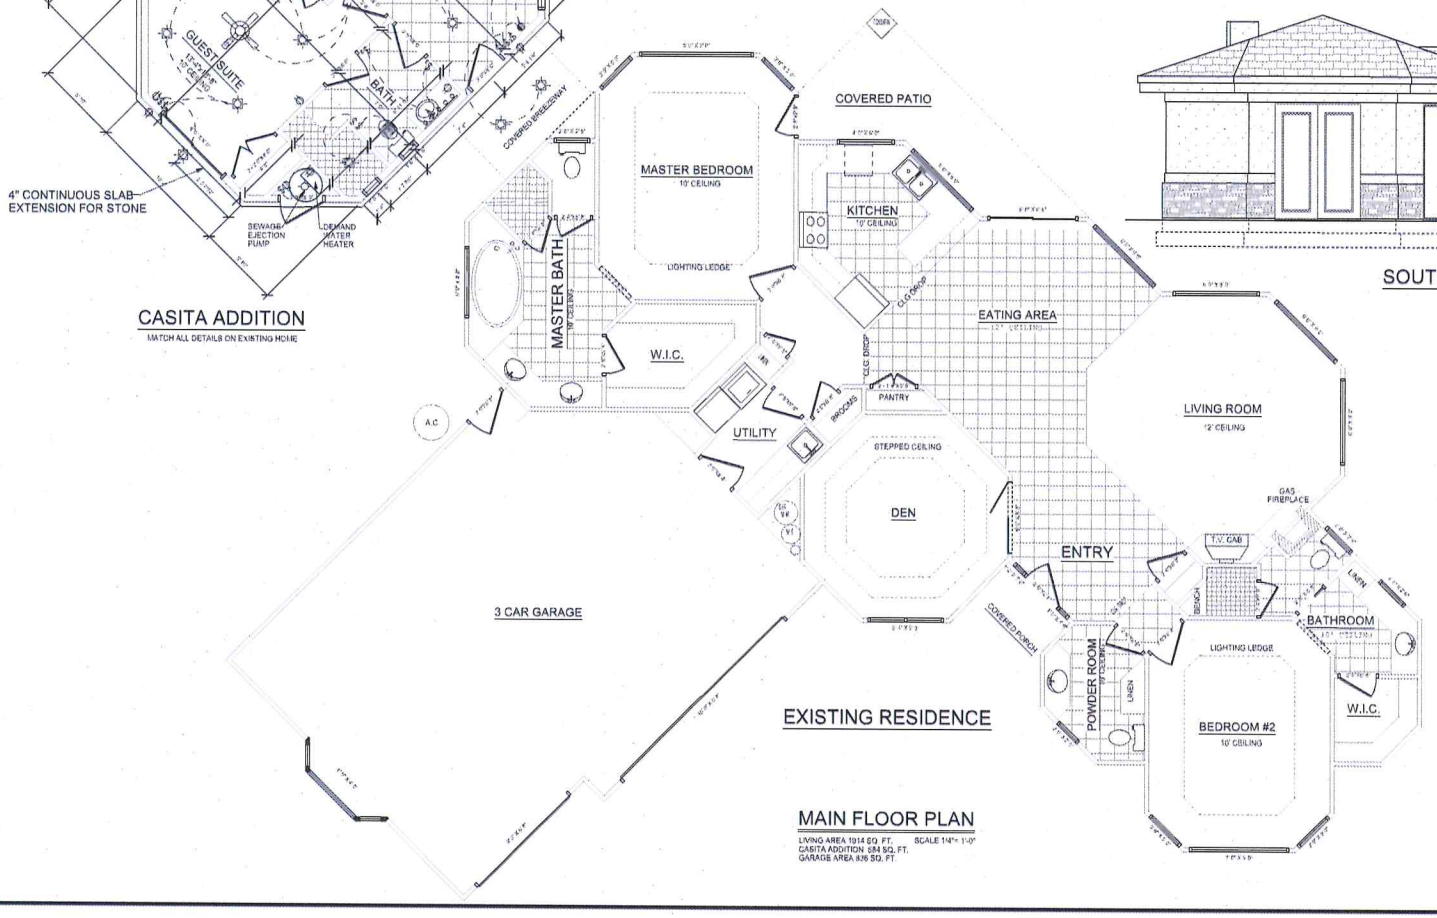

MAIN FLOOR PLAN

LIVING AREA 1914 SQ. FT. SCALE 1/4"= 1'-0"
CASITA ADDITION 684 SQ. FT.
GARAGE AREA 936 SQ. FT.

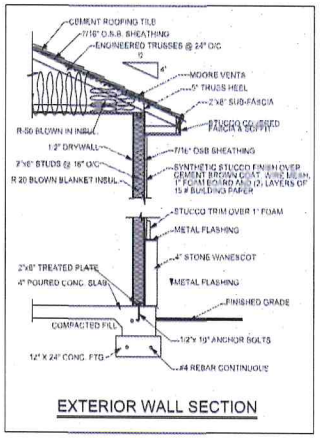

EXTERIOR WALL SECTION

A CASITA ADDITION FOR:
CHARLES & KAY WALKER

SIGNATURE HOMES of UTAH
© 1999 CHRIS HART UTAH CONTRACTOR'S LICENSE # 98-354343-5501

SUPPLEMENTAL & ELEVATIONS

3