



FRONT ELEVATION

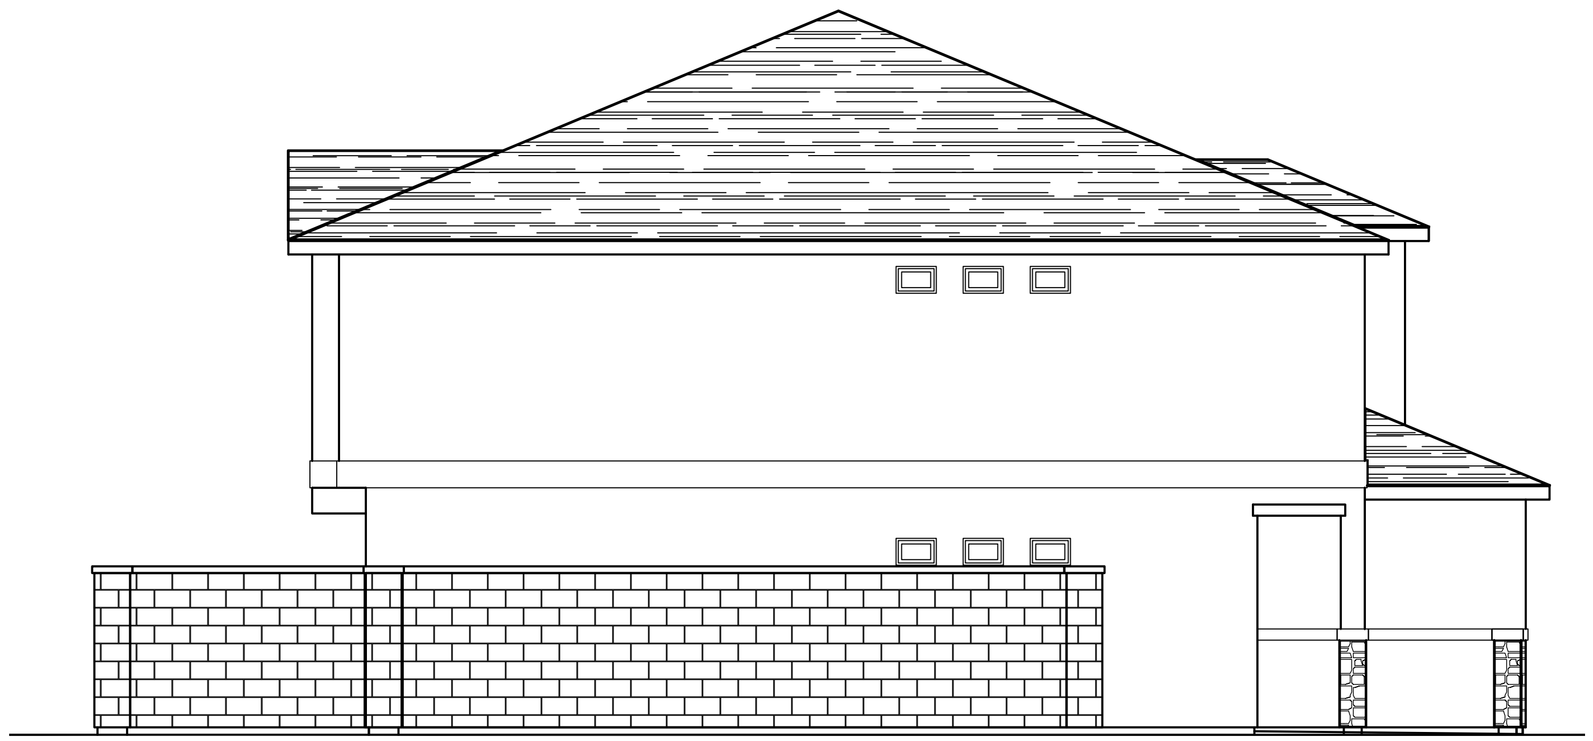

LEFT SIDE ELEVATION

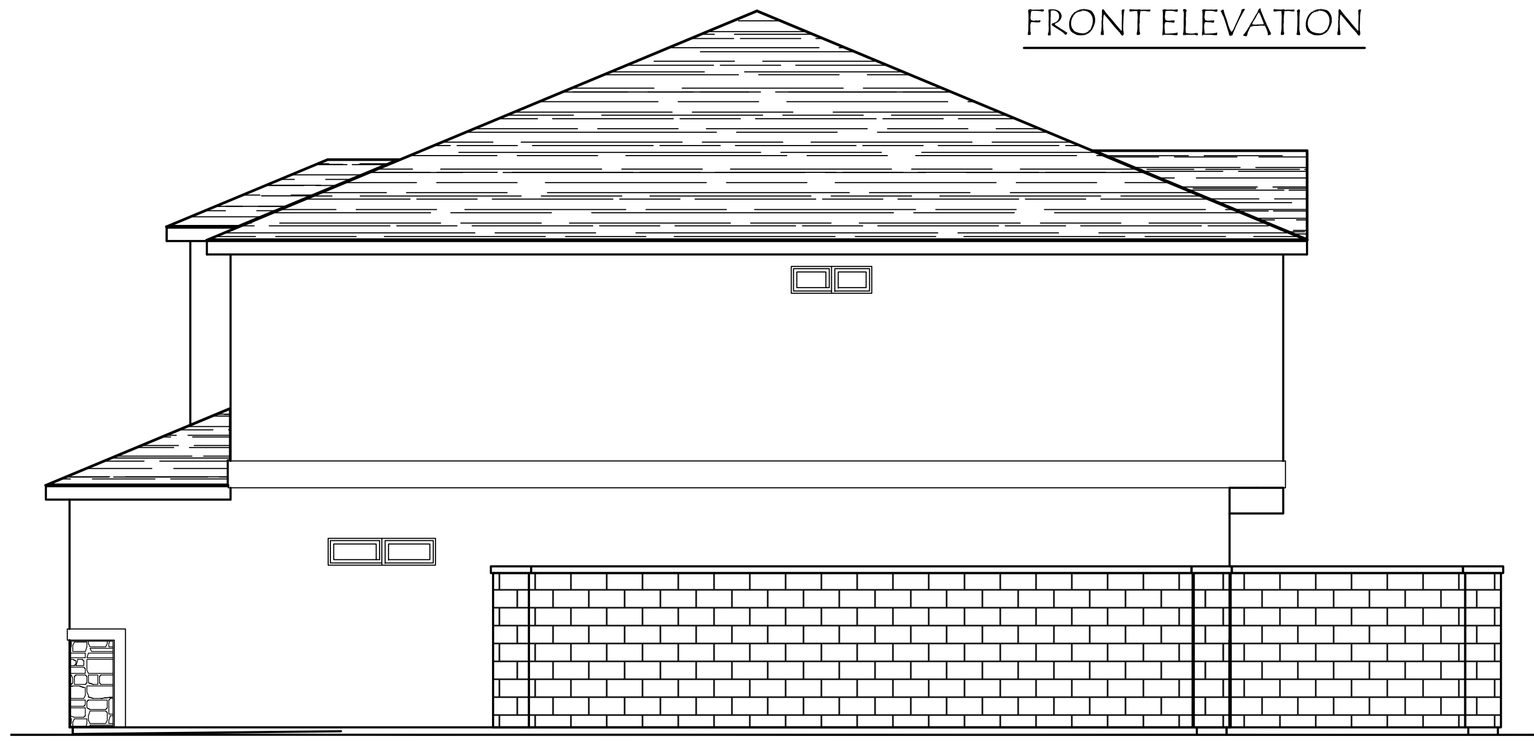

RIGHT SIDE ELEVATION (END UNIT)



REAR ELEVATION

Scott Leishman
Residential Architectural
Design / Drafting / Planning
Phone: 435-673-6978 2182 W. 1050 N. St. George, Utah 84770

ATTENTION !
IT IS IMPORTANT FOR THE GENERAL CONSTRUCTION AND OWNER TO UNDERSTAND THAT THESE PLANS ARE DESIGNED TO COMPLY WITH THE MINIMUM CODES AND ORDINANCES IN EFFECT AT THE TIME OF DESIGN.
THE PLANS ARE NOT ALL INCLUSIVE OF ALL MINIMUM CODES AND ORDINANCES THAT MAY BE REQUIRED FOR CONSTRUCTION.
CONTRACTOR FROM COMPLIANCE WITH ALL MINIMUM STANDARDS AND REQUIREMENTS OF LOCAL CODES AND ORDINANCES.
VIOLATION OF ANY CODE OR ORDINANCE NO APPROVAL EVER GRANTED PERMISSION TO VIOLATE LAW OF CODE OR ORDINANCE.
ALL CONTRACTORS ARE RESPONSIBLE TO BUILD THIS PROJECT WITHOUT ERROR. HOWEVER IF THERE IS NO GUARANTEE THAT THESE PLANS ARE WITHOUT ERROR. THE PURCHASER & THEIR CONTRACTOR ASSUME ALL RESPONSIBILITY FOR CONSTRUCTION FROM THESE PLANS. ANY CONFLICTS FOUND IN THESE PLANS SHALL BE REPORTED TO THE DESIGNER BEFORE CONSTRUCTION.
(CHECK PLANS CAREFULLY BEFORE CONSTRUCTION.)

3- PLEX
RED MOUNTAIN VISTAS

Project: -
Date: 1-18-2018
Rev.Date: -
Scale: 1/4"=1'-0"

3.2