



FRONT ELEVATION

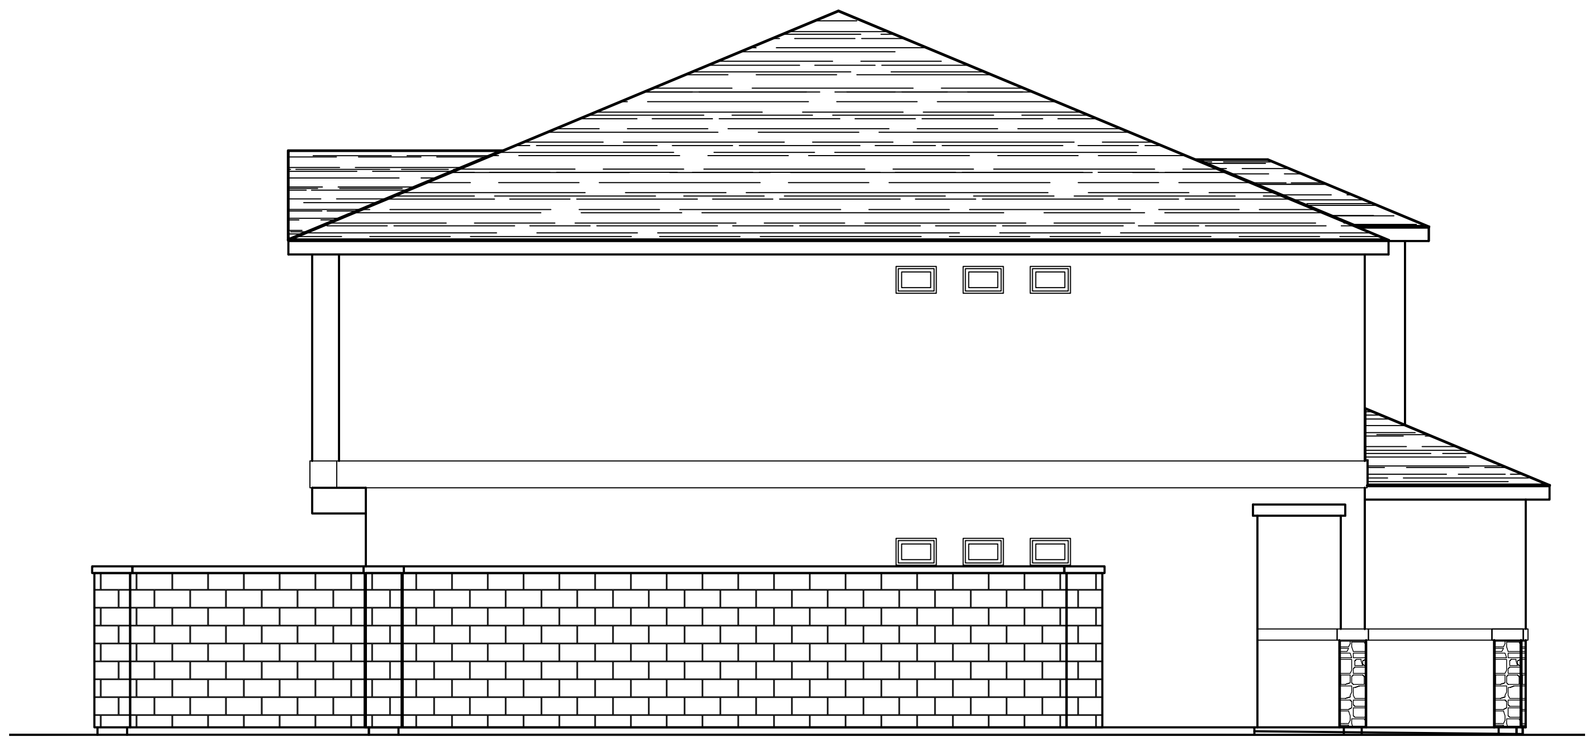

LEFT SIDE ELEVATION

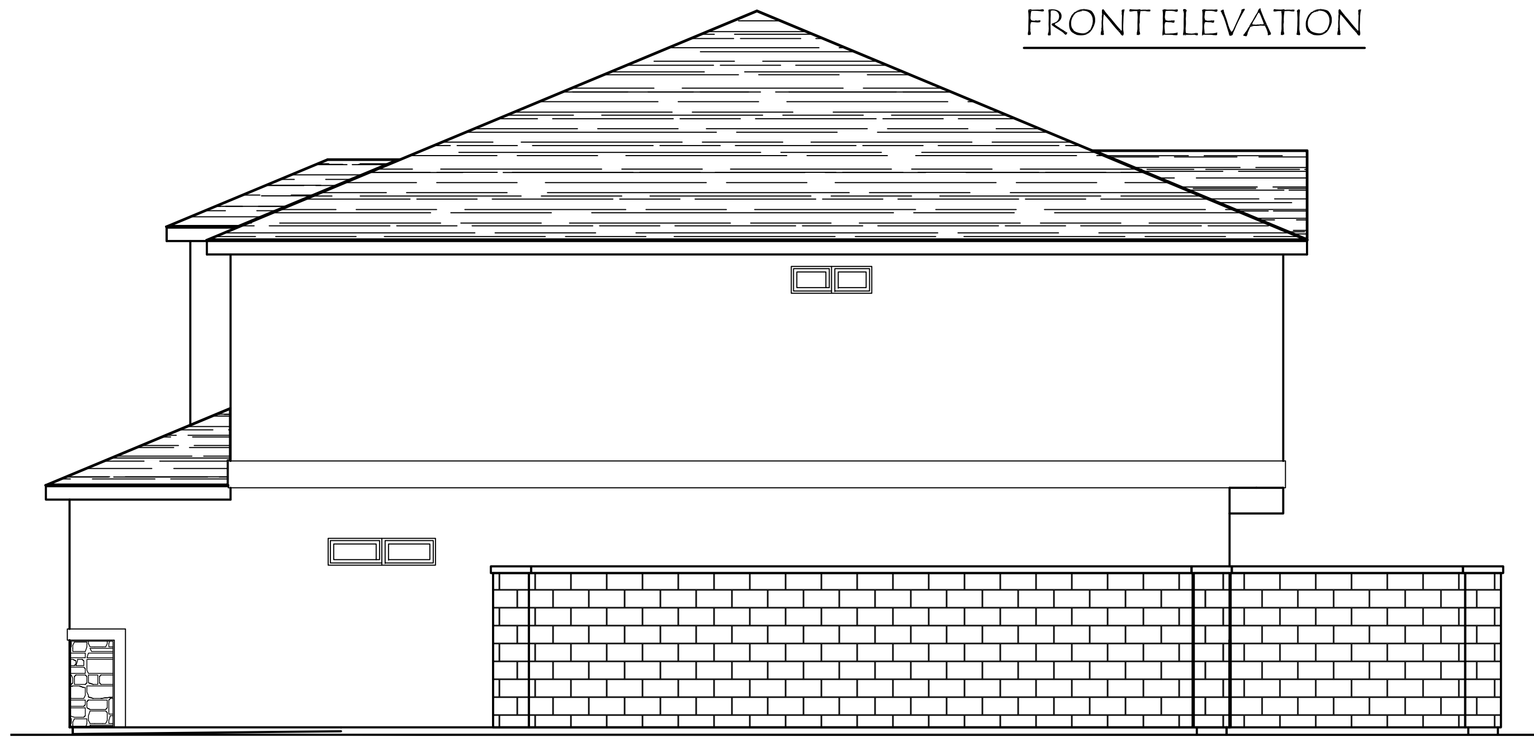

RIGHT SIDE ELEVATION (END UNIT)



REAR ELEVATION

ATTENTION !
IT IS IMPERATIVE FOR THE GENERAL CONTRACTOR AND OWNER TO UNDERSTAND FOR THEMSELVES RESPONSIBILITY AND WORK THIS PROJECT IS CONSTRUCTED IN FULL COMPLIANCE WITH ALL APPLICABLE CODES AND ORDINANCES.
THE PLANS ARE NOT ALL INCLUSIVE OF ALL MINIMUM CODES AND ORDINANCES REQUIRED FOR CONSTRUCTION. IT IS THE CONTRACTOR FROM COMPLIANCE WITH ALL MINIMUM STANDARDS AND REQUIREMENTS OF ALL CODES AND ORDINANCES.
IT IS THE RESPONSIBILITY OF THE CONTRACTOR TO AVOID ANY VIOLATION OF ANY CODE OR ORDINANCE. NO APPROVAL EVER GRANTED PERMISSION TO VIOLATE ANY CODE OR ORDINANCE.
ALL CONTRACTORS ARE RESPONSIBLE TO BUILD THIS PROJECT WITHOUT ERROR. HOWEVER, THERE IS NO GUARANTEE THAT THESE PLANS ARE WITHOUT ERROR. PERSONNEL & PHYSICAL DIMENSIONS FROM THESE PLANS. ANY CONFLICTS MUST BE RESOLVED IN THESE PLANS. ANY CONFLICTS MUST BE RESOLVED BEFORE CONSTRUCTION.
(CHECK PLANS CAREFULLY BEFORE CONSTRUCTION.)

Scott Leishman
Residential Architectural
Design / Drafting / Planning
Phone: 435-673-6978 2182 W. 1050 N. St. George, Utah 84770

4- PLEX
RED MOUNTAIN VISTAS

Project: -
Date: 1-18-2018
Rev.Date: -
Scale: 1/4"=1'-0"

4.2