



FRONT ELEVATION

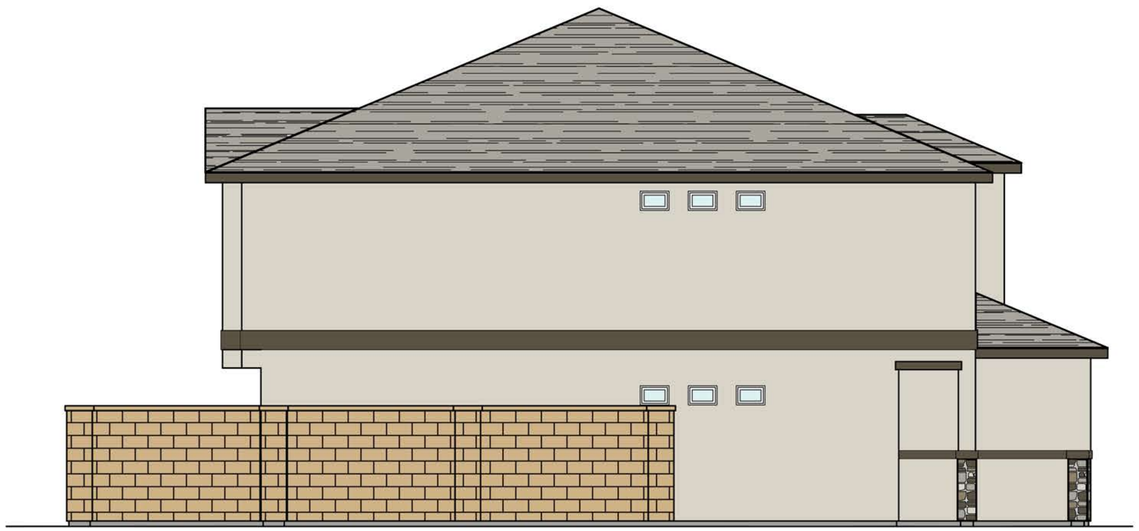

LEFT SIDE ELEVATION

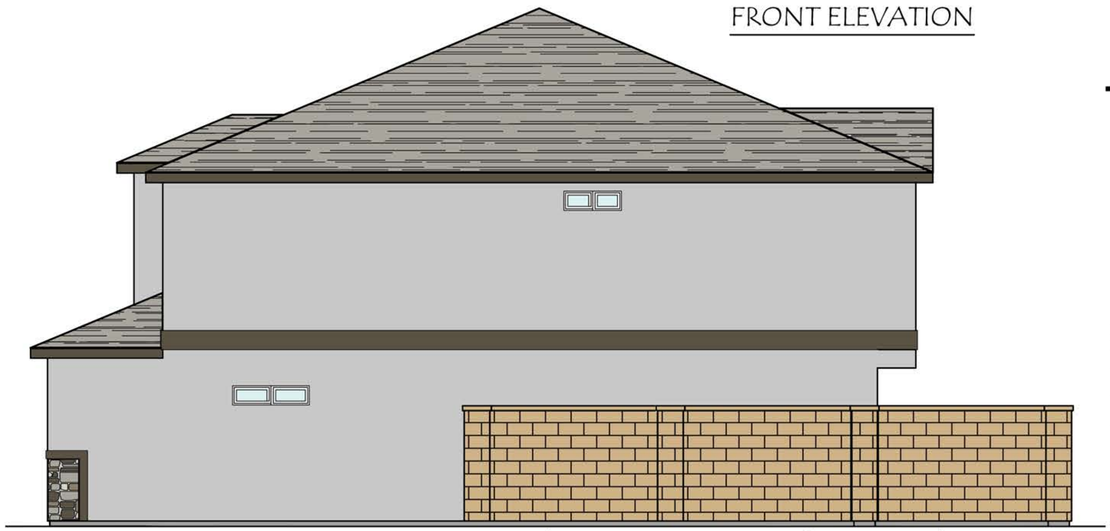

RIGHT SIDE ELEVATION (END UNIT)



REAR ELEVATION

ATTENTION !
IT IS IMPORTANT FOR THE GENERAL CONTRACTOR AND OWNER TO UNDERSTAND THAT THESE PLANS ARE NOT ENGINEERED. IT IS THE RESPONSIBILITY OF THE GENERAL CONTRACTOR TO MAKE SURE THIS PROJECT IS CONSTRUCTED IN FULL COMPLIANCE WITH ALL LOCAL, STATE AND FEDERAL BUILDING CODES.
THE PLANS ARE NOT ALL INCLUSIVE OF ALL MINIMUM CODES REQUIREMENTS. IT IS THE RESPONSIBILITY OF THE GENERAL CONTRACTOR TO MAKE SURE THIS PROJECT IS CONSTRUCTED IN COMPLIANCE WITH ALL MINIMUM STANDARDS
NO OMISSION FROM THESE PLANS GIVES PERMISSION FROM CONTRACTOR FROM COMPLIANCE WITH ALL MINIMUM STANDARDS
NO OMISSION FROM THESE PLANS GIVES PERMISSION TO VIOLATE ANY CODE OR ORDINANCE.

THE GREATEST EFFORT HAS BEEN MADE TO DRAW THESE PLANS ACCURATELY. THERE IS NO EXPRESSED OR IMPLIED WARRANTIES THAT THESE PLANS ARE ERROR FREE. THE DESIGNER DISCLAIMS ANY LIABILITY RELATING TO BE HELD HARMLESS OF ANY FINANCIAL LIABILITY RESULTING FROM ERRORS AND OMISSIONS. THE DESIGNER ASSUMES NO RESPONSIBILITY FOR CONSTRUCTION OF BUILDING. ACCEPTS RESPONSIBILITY FOR CHECKING PLANS & GET FULL PRICE CONSTRUCTION.)

Scott Leishman
Residential Architectural
Design / Drafting / Planning
Phone: 435-673-6978 2182 W. 1050 N. St. George, Utah 84770


4- PLEX
RED MOUNTAIN VISTAS

Project: -
Date: 1-18-2018
Rev.Date: -
Scale: 1/4"=1'-0"


4.2 A




FRONT ELEVATION

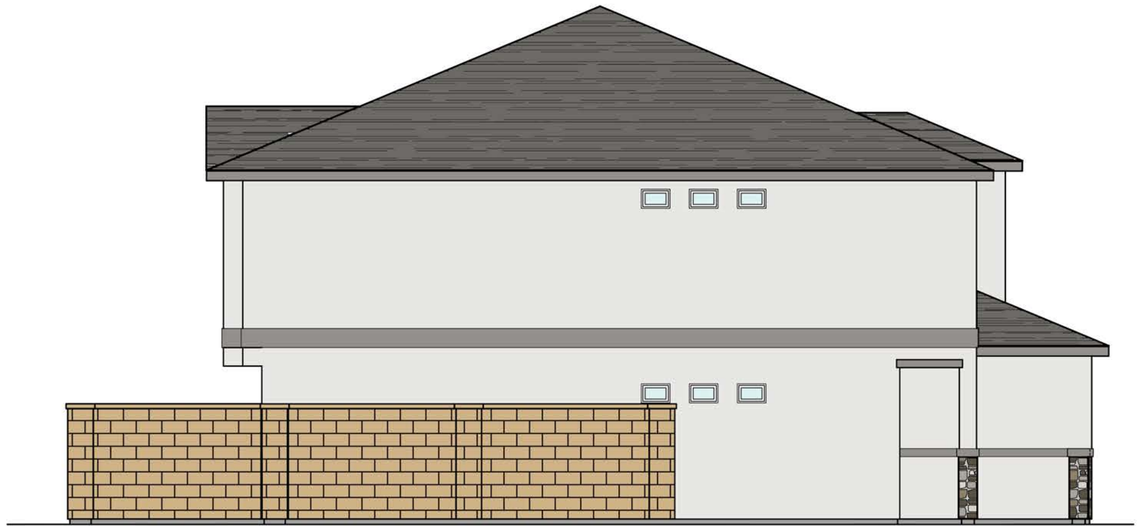

LEFT SIDE ELEVATION

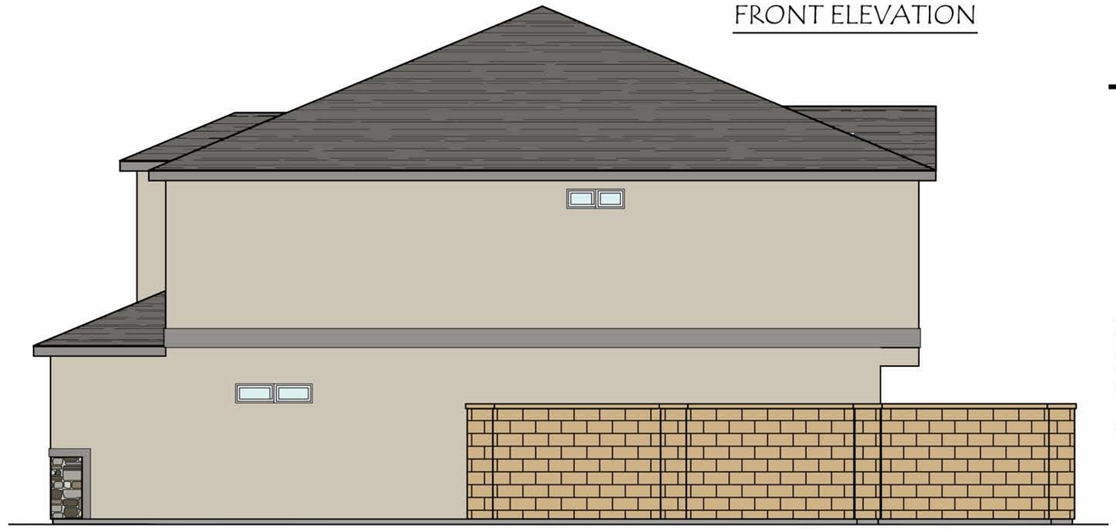

RIGHT SIDE ELEVATION (END UNIT)

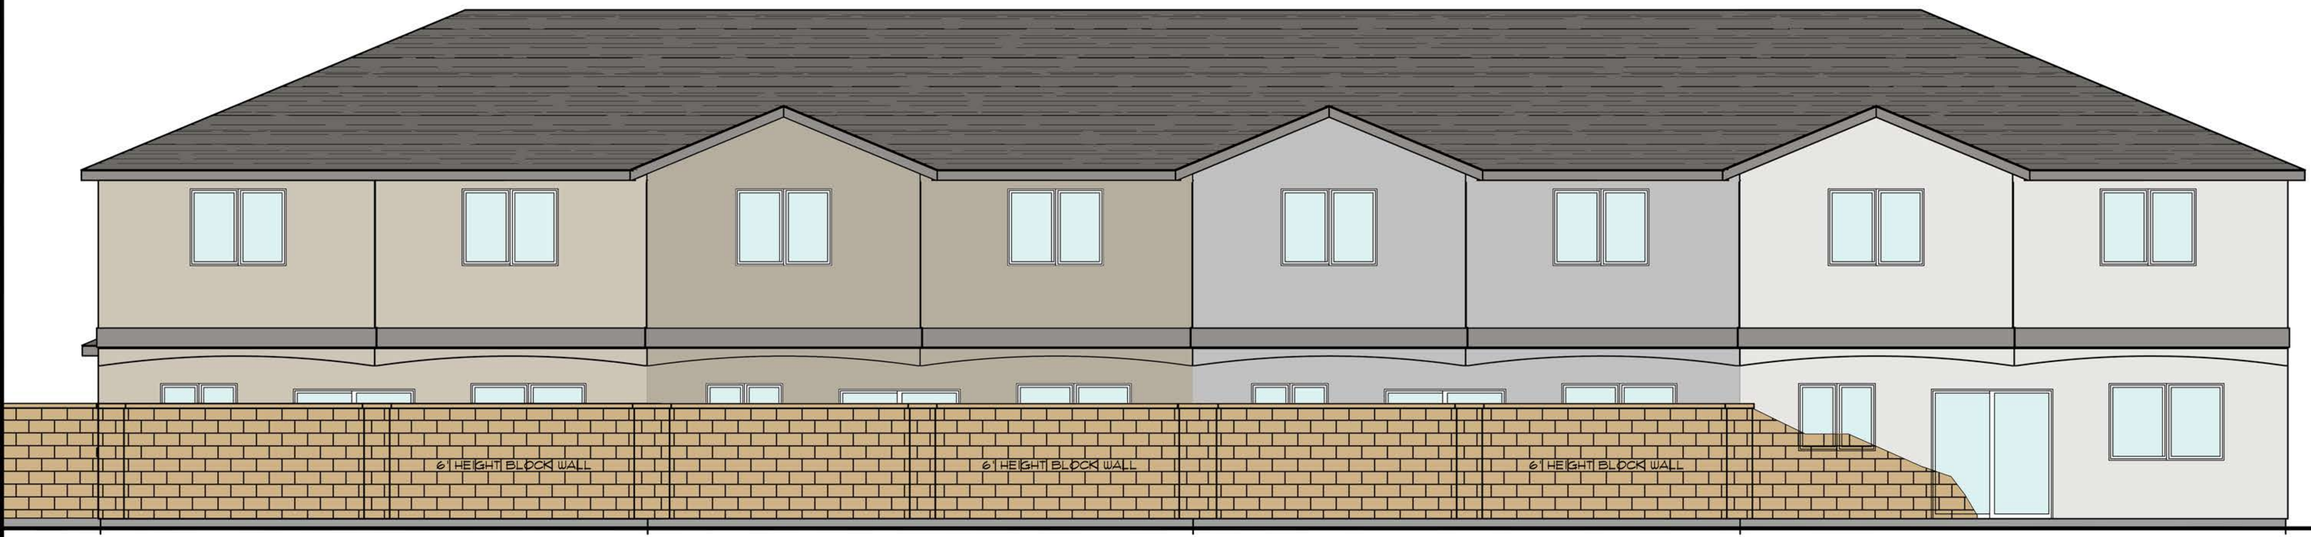

REAR ELEVATION

ATTENTION !
IT IS IMPORTANT FOR THE GENERAL CONTRACTOR AND OWNER TO UNDERSTAND THAT THESE PLANS ARE NOT ENGINEERED. IT IS THE RESPONSIBILITY OF THE GENERAL CONTRACTOR TO MAKE SURE THIS PROJECT IS CONSTRUCTED IN FULL COMPLIANCE WITH ALL LOCAL CODES AND ORDINANCES. THE GENERAL CONTRACTOR IS ALSO RESPONSIBLE FOR ALL CONSTRUCTION METHODS.
THE PLANS ARE NOT ALL INCLUSIVE OF ALL MINIMUM CODES REQUIREMENTS. IT IS THE RESPONSIBILITY OF THE GENERAL CONTRACTOR FROM COMPLIANCE WITH ALL MINIMUM STANDARDS. NO OMISSION FROM THESE PLANS GIVES PERMISSION FROM NON-COMPLIANCE WITH ALL APPLICABLE CODES AND ORDINANCES.
THE GREATEST EFFORT HAS BEEN MADE TO DRAW THESE PLANS ACCURATELY AND FREE OF ERRORS. HOWEVER, IT IS POSSIBLE THAT THESE PLANS MAY CONTAIN ERRORS. THESE PLANS DO NOT GUARANTEE THAT THESE PLANS ARE ERROR FREE. THE DESIGNER ASSUMES NO RESPONSIBILITY TO BE HELD HARMLESS OF ANY FINANCIAL LIABILITY RESULTING FROM ERRORS IN THESE PLANS. THE GENERAL CONTRACTOR IS RESPONSIBLE FOR CONSTRUCTION OF BUILDING. ACCEPTS RESPONSIBILITY FOR CHECKING PLANS CAREFULLY BEFORE CONSTRUCTION.)

Scott Leishman
Residential Architectural
Design / Drafting / Planning
Phone: 435-673-6978 2182 W. 1050 N. St. George, Utah 84770

4- PLEX
RED MOUNTAIN VISTAS

Project: -
Date: 1-18-2018
Rev.Date: -
Scale: 1/4"=1'-0"

4.2 B