
TUACAHN ACTOR HOUSING

1100 TUACAHN DR
IVINS UT 84738
10/04/18

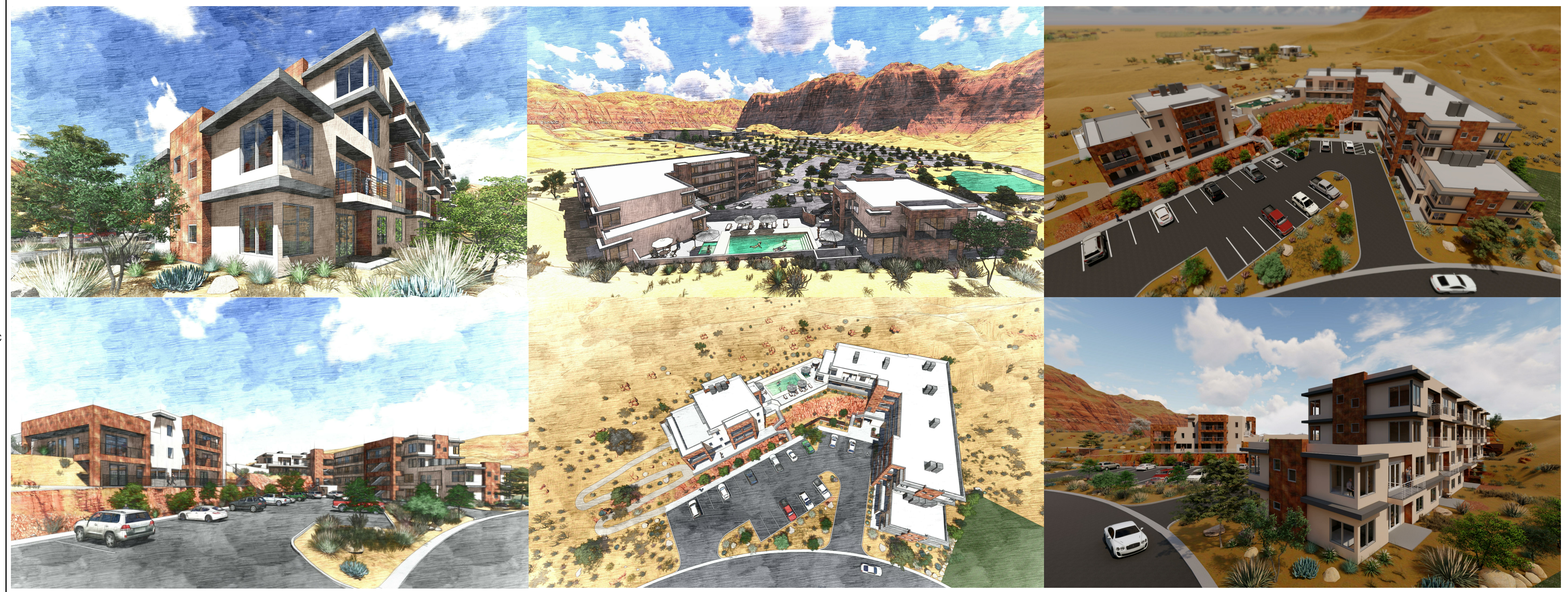

DRAWING LIST	
SHEET	TITLE
1-GENERAL	
GI102	UNIT PLANS
GI101	COVER SHEET
2-ARCHITECTURAL SITE	
SP101	OVERALL SITE PLAN
SP102	SITE PLAN
SP310	SITE SECTIONS
3-ARCHITECTURAL	
AE201	EXTERIOR ELEVATIONS
AE202	EXTERIOR ELEVATIONS
AE301	BUILDING 01 - BUILDING SECTIONS
AE302	BUILDING 02 - BUILDING SECTIONS
AE101	BUILDING 01 - LEVEL 01 - FLOOR PLAN
AE102	BUILDING 01 - LEVEL 02 - FLOOR PLAN
AE103	BUILDING 01 - LEVEL 03 - FLOOR PLAN
AE104	BUILDING 01 - LEVEL 04 - FLOOR PLAN
AE105	BUILDING 02 - DANCE STUDIO - FLOOR PLAN
AE106	BUILDING 02 - LEVEL 01 AND LEVEL 02 - FLOOR PLANS
AE111	BUILDING 01 - LEVEL 01 - REFLECTED CEILING PLAN
AE112	BUILDING 01 - LEVEL 02 - REFLECTED CEILING PLAN
AE113	BUILDING 01 - LEVEL 03 - REFLECTED CEILING PLAN
AE114	BUILDING 01 - LEVEL 04 - REFLECTED CEILING PLAN
AE115	BUILDING 02 - DANCE STUDIO - REFLECTED CEILING PLAN
AE116	BUILDING 02 - REFLECTED CEILING PLAN
AE210	BUILDING 01 - ROOF PLAN
AE211	BUILDING 02 - ROOF PLAN
AE401	4 BEDROOM UNIT PLAN
AE402	2 BEDROOM UNIT PLAN
AE403	3 BEDROOM UNIT PLAN
AE404	STUDIO UNIT PLAN
AE410	PANTRY / LAUNDRY LAYOUT
AE501	DOOR SCHEDULE BUILDING 01
AE502	DOOR SCHEDULE BUILDING 02
4-STRUCTURAL	
S101	BUILDING 01 - LEVEL 01 - STRUCTURAL PLAN
S102	BUILDING 01 - LEVEL 02 - STRUCTURAL PLAN
S103	BUILDING 01 - LEVEL 03 - STRUCTURAL PLAN
S104	BUILDING 01 - LEVEL 04 - STRUCTURAL PLAN
S105	BUILDING 01 - ROOF STRUCTURAL
S106	BUILDING 02 - DANCE STUDIO - STRUCTURAL PLAN
S107	BUILDING 02 - LEVEL 01 AND 02 - STRUCTURAL PLAN

ABBREVIATIONS

A	
ADJ	ADJUSTABLE
AFF	ABOVE FINISH FLOOR
AL.	ALUMINUM
A.B.	ANCHOR BOLT
&	AND
L	ANGLE
@	AT
B	
BLKG	BLOCKING
BLDG	BUILDING
C	
CAB	CABINET
CLG	CEILING
CL	CENTER LINE
C	CHANNEL
COL	COLUMN
CONC	CONCRETE
CONT	CONTINUOUS
CMP	CORRUGATED METAL PIPE
D	
DIA	DIAMETER
DBL	DOUBLE
E	
EA	EACH
ELEC	ELECTRICAL
ELEV	ELEVATION
F	
FEC	FIRE EXTINGUISHER CAB
FD	FLOOR DRAIN
FF	FINISH FLOOR
FTG	FOOTING
FDN	FOUNDATION
FS	FINISH
G	
GI	GALVANIZED IRON
GA	GAUGE
GYP BD	GYPSUM BOARD
H	
HOR	HORIZONTAL
HM	HOLLOW METAL
HR	HOUR
I	
IBC	INTERNATIONAL BUILDING CODE
ID	INSIDE DIAMETER
INSUL	INSULATION
J	
JST	JOIST
L	
LAV	LAVATORY
M	
MAT'L	MATERIAL
MAX	MAXIMUM
MECH	MECHANICAL
MIN	MINIMUM
MISC	MISCELLANEOUS
N	
NOM	NOMINAL
NIC	NOT IN CONTRACT
NO	NUMBER
#	NUMBER
O	
O/C	ON CENTER
O.C.	ON CENTER
OPNG	OPENING
OD	OUTSIDE DIAMETER
OH	OVERHEAD
O.P.C.I	OWNER PROVIDED, CONTRACTOR INSTALLED
P	
PLYWD	PLYWOOD
PLF	POUNDS PER LINEAL FOOT
PSF	POUNDS PER SQUARE FOOT
PSI	POUNDS PER SQUARE INCH
R	
REINF	REINFORCEMENT
REQ'D	REQUIRED
S	
SHT	SHEET
SHTG	SHEATHING
SIM	SIMILAR
SGL	SINGLE
SC	SOLID CORE
SPEC	SPECIFICATION
SQ	SQUARE
SS	STAINLESS STEEL
STD	STANDARD
STG	STORAGE
T	
TYP	TYPICAL
T.O.B.	TOP OF BEAM
U	
U.N.O.	UNLESS NOTED ORTHERWISE
V	
VER	VERTICAL
W	
W/	WITH
WD	WOOD

DEFERRED SUBMITTALS


DESCRIPTION

PROJECT NOTES

OCCUPANCY OF THIS PROJECT IS PROHIBITED UNTIL A FINAL INSPECTION IS CONDUCTED BY THE STATE FIRE MARSHALS OFFICE. A MINIMUM THREE DAY NOTICE SHALL BE GIVEN FOR INSPECTION

ON-SITE INSPECTIONS AND EVALUATIONS DURING THE COURSE OF CONSTRUCTION THAT ARE RELATED TO FIRE PROTECTION. SAFETY OR LIFE SAFETY CONCERNS AS DEFINED IN ADOPTED FIRE CODES AND STANDARDS ARE TO BE ADMINISTERED BY DEPUTY STATE FIRE MARSHALL KEVIN TAYLOR PHONE: (435) 627-4150. A FIRE CLEARANCE REQUIRED BY THE ADOPTED FIRE CODE IS TO BE ADMINISTERED BY DEPUTY STATE FIRE MARSHALL KEVIN TAYLOR.

SYMBOLS AND MATERIALS LEGEND

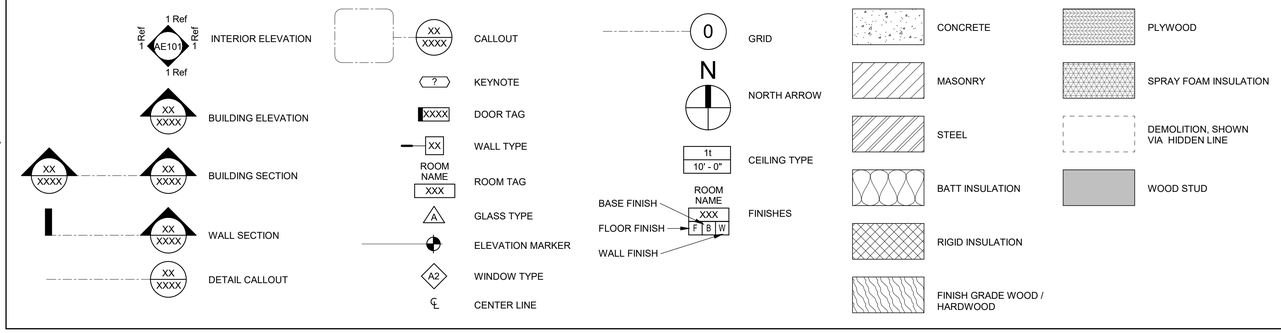

ARCHITECT

CRSA
20 NORTH MAIN STREET, SUITE 104
ST. GEORGE, UTAH 84770
(435) 673-7362
WWW.CRSA-US.COM
garrett@crsa-us.com

CIVIL

ROSENBERG ASSOCIATES
352 EAST RIVERSIDE DRIVE, SUITE A-2
ST. GEORGE, UTAH 84790
(435) 673-8586
https://rosenberg-assoc.com/
robr@racivil.com

STRUCTURAL


ROSENBERG ASSOCIATES
352 EAST RIVERSIDE DRIVE, SUITE A-2
ST. GEORGE, UTAH 84790
(435) 673-8586
https://rosenberg-assoc.com/
robr@racivil.com

MECHANICAL

WHW ENGINEERING
8619 SANDY PKWY
SANDY, UT 84070
(801) 466-4021
http://whw-engineering.com
winp@whw-engineering.com

ELECTRICAL

BNA CONSULTING ENGINEERING
393 E RIVERSIDE DR, #202
ST GEORGE, UT 84790
(435) 628-3670
https://www.bnaconsulting.com
imadison@bnaconsulting.com

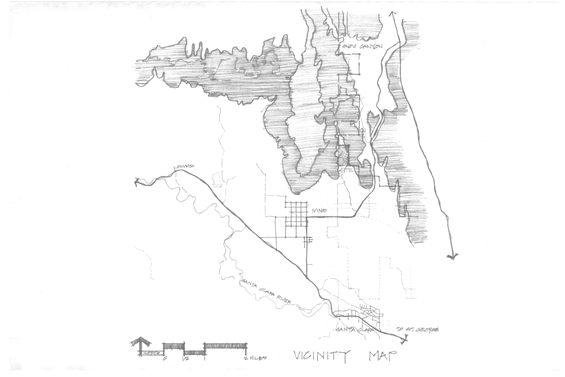

VICINITY MAP

CRSA
ARCHITECTURE · PLANNING · INTERIORS
20 N. MAIN ST. STE 104 · ST GEORGE, UT 84770
435.673.7362 · www.crsa-us.com

2018-10-11

ARCHITECT-ENGINEER STAMP

TUACAHN ACTOR HOUSING

1100 TUACAHN DR
IVINS UT 84738

CRSA ARCHITECTURE

REVISIONS		
MARK	DATE	DESCRIPTION


DFCM PROJECT #: N/A	FILE NAME:filename.rvt
DRAWN BY: GCS	CHECKED BY: BR
CRSA PROJECT #: 18-055	

2018-10-11


COVER SHEET


GI101

C:\Users\gsullivan\Documents\18-055 - TUACAHN ACTOR HOUSING - CENTRAL_garrett@crsa-us.com.rvt
10/11/2018 9:50:52 AM

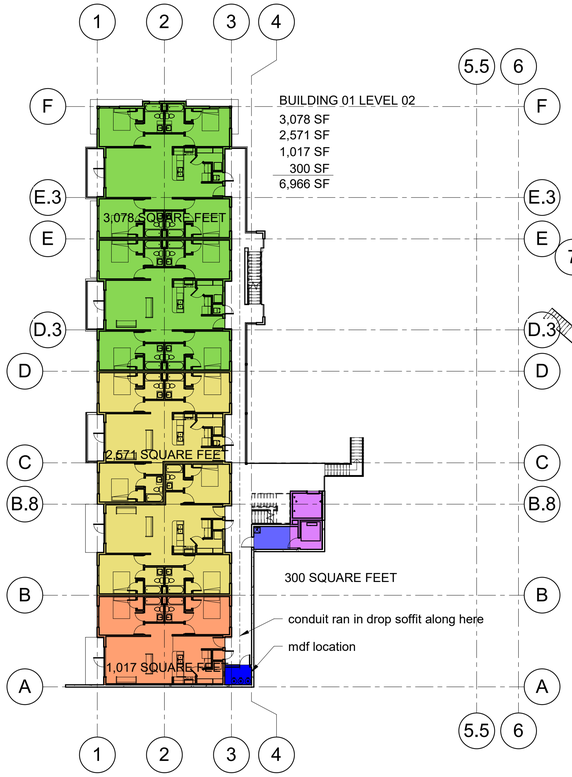

C1 ACTOR HOUSING - LEVEL 02
3/64" = 1'-0"

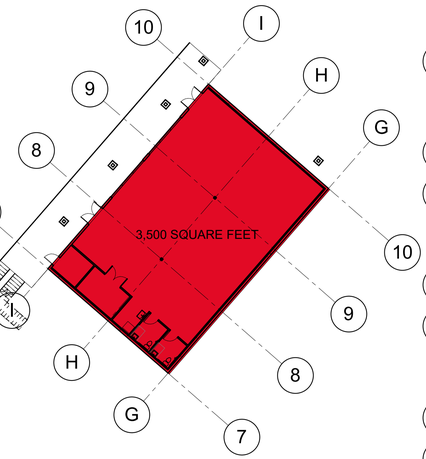

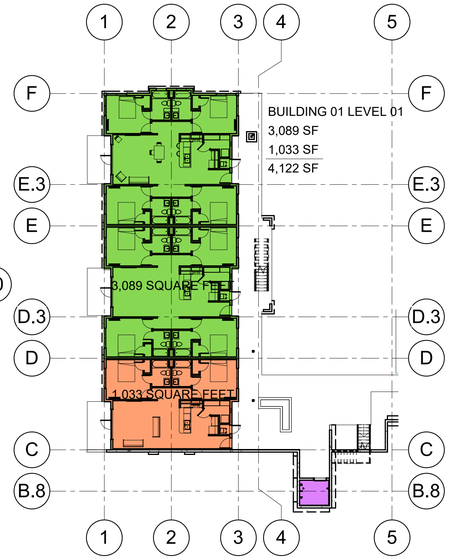

C3 ACTOR HOUSING - LEVEL 01
3/64" = 1'-0"

- 1 BEDROOM UNIT 4,582 SF
- 2 BEDROOM UNIT
- 3 BEDROOM UNIT 5,128 SF
- 4 BEDROOM UNIT
- MAINTENANCE
- EXERCISE
- ELEVATOR
- WATER HEATER 233 SF
- DANCE STUDIO 2,834 SF / 50 SF PER OCC.

ROOM COUNTS	
COUNT	ROOM NAME
77	BATH
77	BEDROOM
77	CLOSET
1	DANCE STUDIO
1	ELEV ROOM
1	EXCERCISE ROOM
4	JAN
29	KITCHEN
29	LIVING
11	MECH
1	MENS
2	OFFICE
20	PANTRY / LAUNDRY
1	PUBLIC RESTROOM
2	STORAGE
1	W/D
1	WATER HEATER
1	WOMENS

BUILDING SQUARE FOOTAGES


BUILDING 01 SF

LEVEL 01	4,122 SF
LEVEL 02	6,966 SF
LEVEL 03	8,588 SF
LEVEL 04	8,470 SF
	28,146 SF TOTAL


BUILDING 02


LEVEL 01	3,500 SF
LEVAL 02	3,637 SF
LEVAL 03	2,344 SF
	9,481 SF TOTAL

BUILDING 01	28,146 SF
BUILDING 02	9,481 SF
	37,627 SF TOTAL

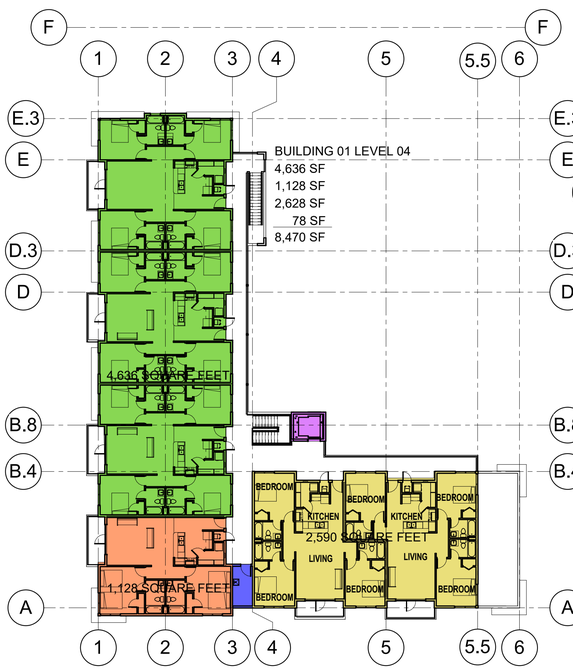

A1 ACTOR HOUSING - LEVEL 04
3/64" = 1'-0"

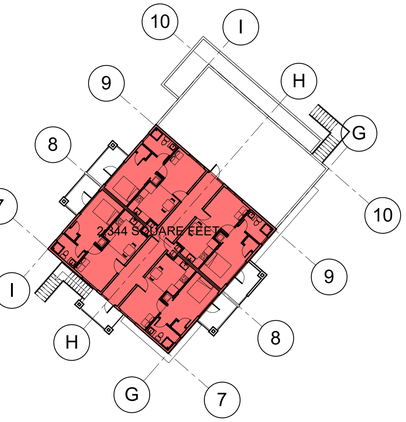

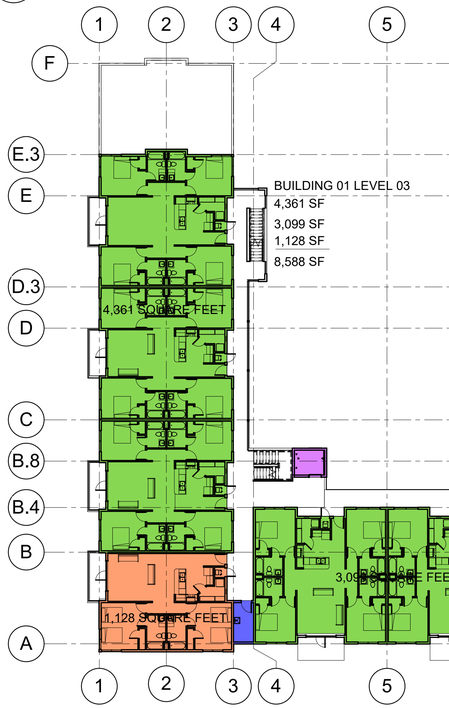

A3 ACTOR HOUSING - LEVEL 03
3/64" = 1'-0"

CRSA

ARCHITECTURE · PLANNING · INTERIORS
20 N. MAIN ST. STE 104 · ST GEORGE, UT 84770
435.673.7362 · www.crsa-us.com

2018-10-11

ARCHITECT-ENGINEER STAMP

TUACAHN ACTOR HOUSING

1100 TUACAHN DR
IVINS UT 84738

CRSA ARCHITECTURE

REVISIONS

MARK	DATE	DESCRIPTION

DFCM PROJECT #: N/A	FILE NAME:filename.rvt
DRAWN BY: GCS	CHECKED BY: BR
CRSA PROJECT #: 18-055	2018-10-11

UNIT PLANS

GI102

C:\Users\gsullivan\Documents\18-055 - TUACAHN ACTOR HOUSING - CENTRAL_garrett@crsa-us.com.rvt
10/11/2018 9:51:04 AM



A1 OVERALL SITE PLAN
1" = 80'-0"

C:\Users\gsullivan\Documents\18-055 - TUACAHN ACTOR HOUSING - CENTRAL_garrett@crsa-us.com.rvt
10/11/2018 8:51:06 AM

CRSA
ARCHITECTURE · PLANNING · INTERIORS
20 N. MAIN ST. STE 104 · ST GEORGE, UT 84770
435.673.7362 · www.crsa-us.com

2018-10-11

ARCHITECT-ENGINEER STAMP

TUACAHN ACTOR HOUSING

1100 TUACAHN DR
IVINS UT 84738

CRSA ARCHITECTURE

REVISIONS


MARK	DATE	DESCRIPTION

DFCM PROJECT #: N/A	FILE NAME:filename.rvt
DRAWN BY: GCS	CHECKED BY: BR
CRSA PROJECT #: 18-055	

2018-10-11

OVERALL SITE PLAN

SP101

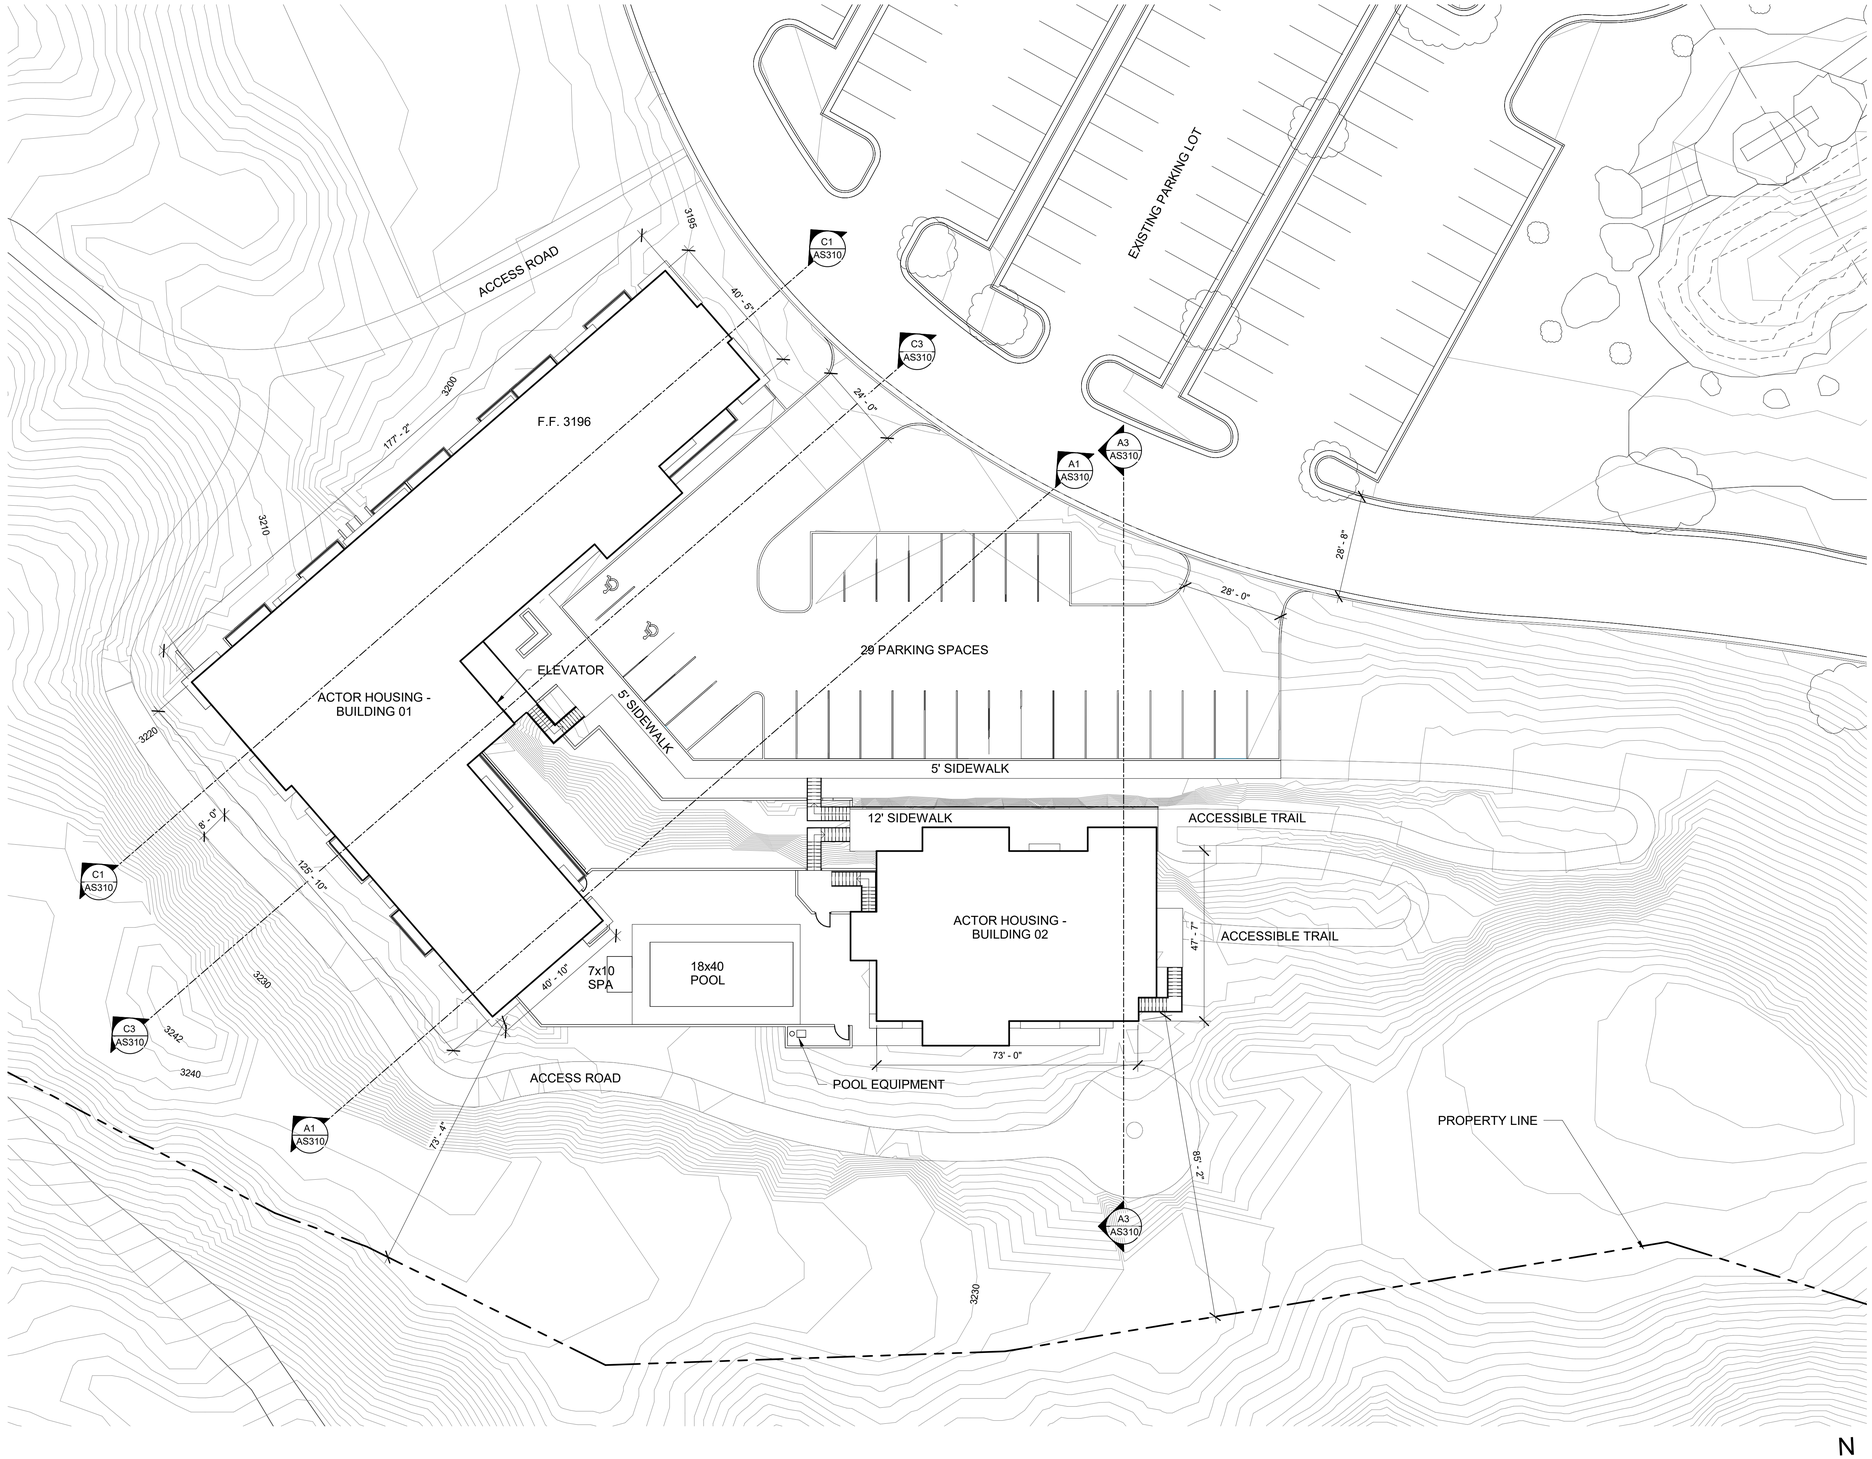

A1 ACTOR HOUSING SITE PLAN

1" = 20'-0"

CRSA

ARCHITECTURE · PLANNING · INTERIORS
20 N. MAIN ST. STE 104 · ST GEORGE, UT 84770
435.673.7362 · www.crsa-us.com

2018-10-11

ARCHITECT-ENGINEER STAMP

TUACAHN ACTOR HOUSING

1100 TUACAHN DR
IVINS UT 84738

CRSA ARCHITECTURE

REVISIONS		
MARK	DATE	DESCRIPTION

DFCM PROJECT #: N/A	FILE NAME:filename.rvt
DRAWN BY: GCS	CHECKED BY: BR
CRSA PROJECT #: 18-055	

2018-10-11


SITE PLAN

SP102


C:\Users\gsullivan\Documents\18-055 - TUACAHN ACTOR HOUSING - CENTRAL_garrett@crsa-us.com.rvt
10/11/2018 9:51:08 AM




C1 3D SECTION - SITE SECTION 01

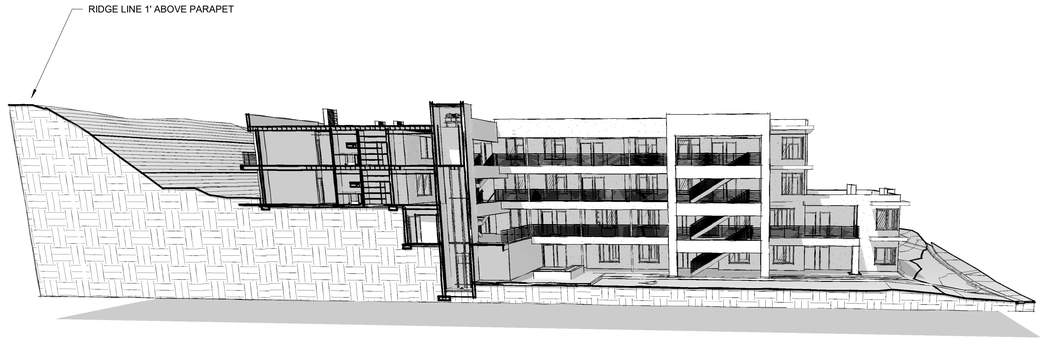

C3 3D SECTION - SITE SECTION 02

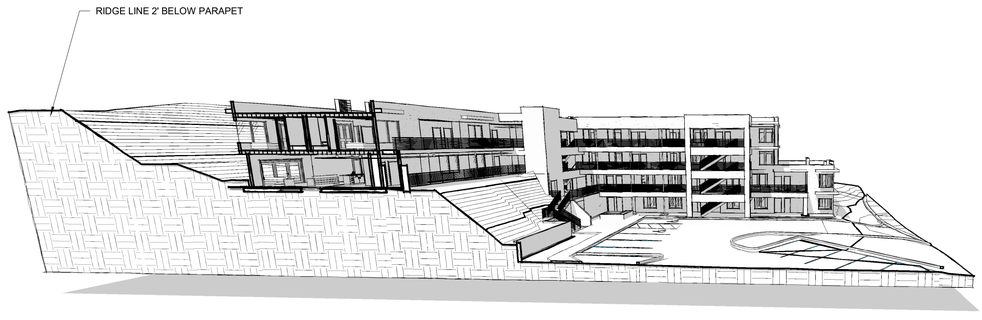

A1 3D SECTION - SITE SECTION 03

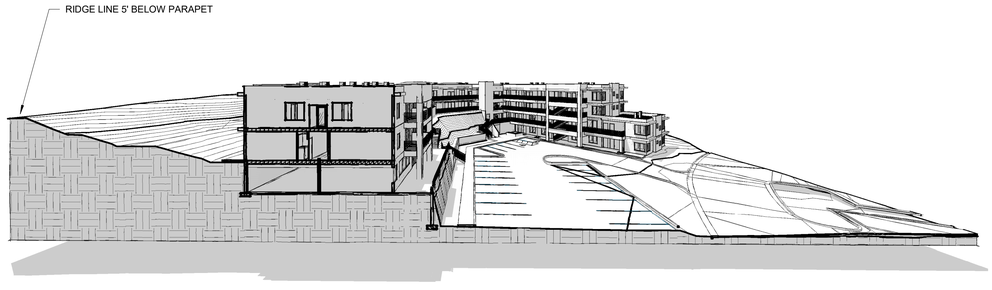

A3 3D SECTION - SITE SECTION 04

CRSA
ARCHITECTURE · PLANNING · INTERIORS
20 N. MAIN ST. STE 104 · ST GEORGE, UT 84770
435.673.7362 · www.crsa-us.com

2018-10-11

ARCHITECT-ENGINEER STAMP

TUACAHN ACTOR HOUSING

1100 TUACAHN DR
IVINS UT 84738

CRSA ARCHITECTURE

REVISIONS		
MARK	DATE	DESCRIPTION


DFCM PROJECT #: N/A	FILE NAME:filename.rvt
DRAWN BY: GCS	CHECKED BY: BR
CRSA PROJECT #: 18-055	

2018-10-11

SITE SECTIONS

SP310

C:\Users\gcs.ullivan\Documents\18-055 - TUACAHN ACTOR HOUSING - CENTRAL_garrett@crsa-us.com.rvt
10/11/2018 9:51:52 AM

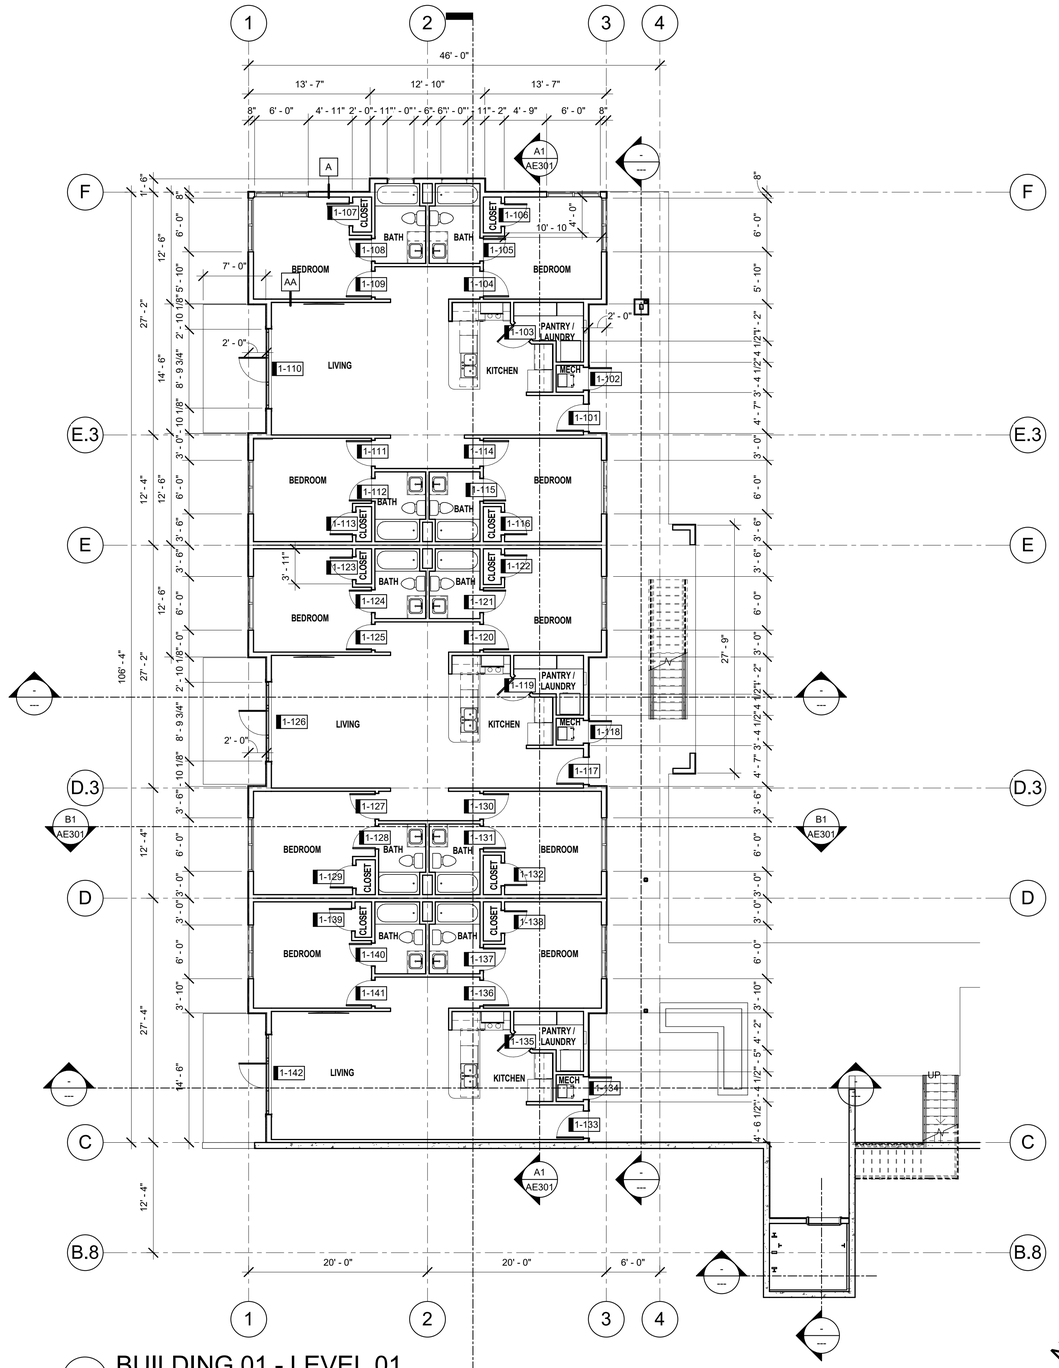

A4 BUILDING 01 - LEVEL 01

1/8" = 1'-0"

CRSA

ARCHITECTURE · PLANNING · INTERIORS
20 N. MAIN ST. STE 104 · ST GEORGE, UT 84770
435.673.7362 · www.crsa-us.com

2018-10-11

ARCHITECT-ENGINEER STAMP

TUACAHN ACTOR HOUSING

1100 TUACAHN DR
IVINS UT 84738

CRSA ARCHITECTURE

REVISIONS


MARK	DATE	DESCRIPTION

DFCM PROJECT #: N/A	FILE NAME:filename.rvt
DRAWN BY: GCS	CHECKED BY: BR
CRSA PROJECT #: 18-055	2018-10-11

BUILDING 01 - LEVEL 01 - FLOOR PLAN


AE101

C:\Users\gsullivan\Documents\18-055- TUACAHN ACTOR HOUSING - CENTRAL_gamiel@crsa-us.com.rvt
10/11/2018 9:50:12 AM

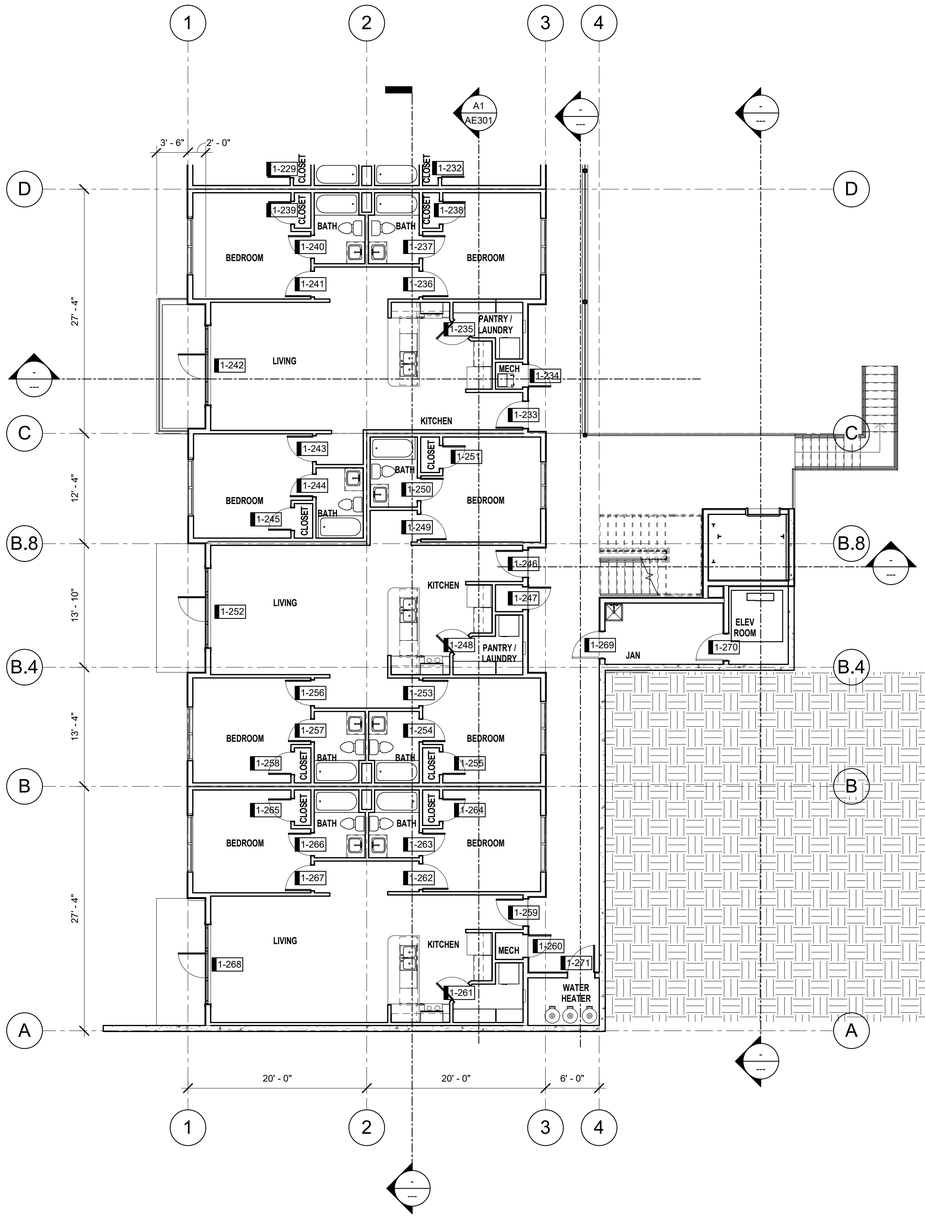

A1 BUILDING 01 - LEVEL 02 - SOUTH END

1/8" = 1'-0"

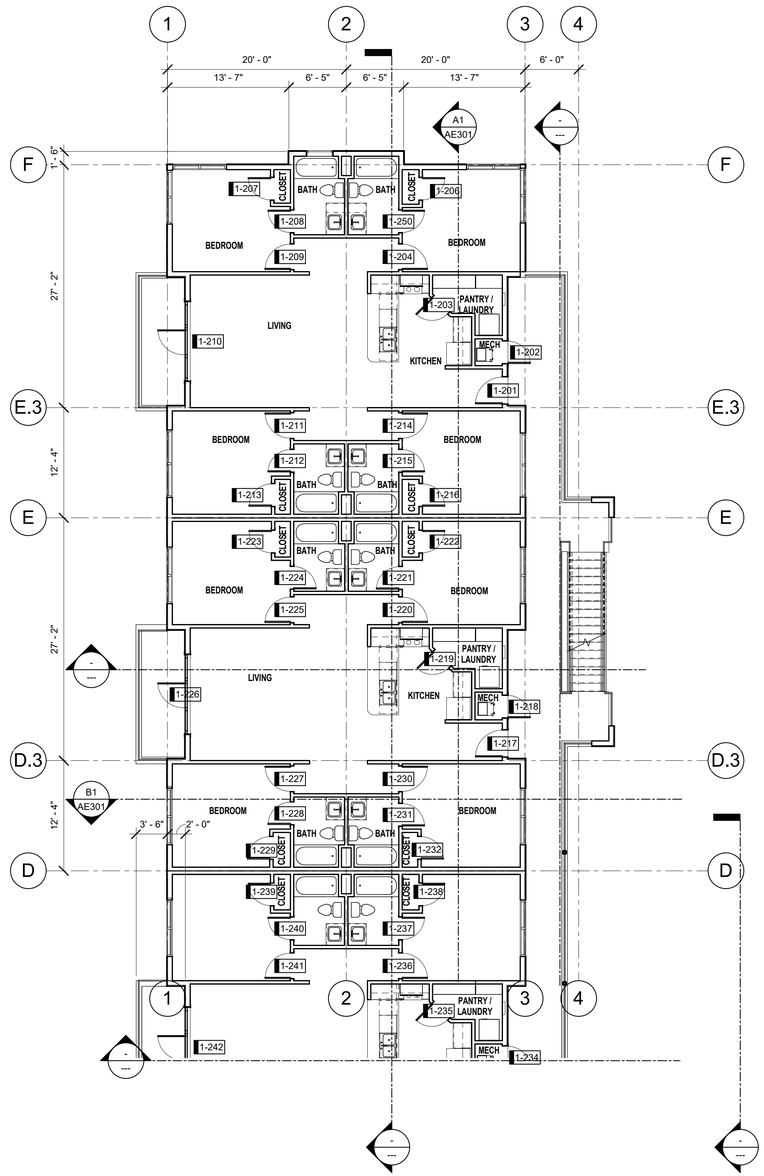

A4 BUILDING 01 - LEVEL 02 - NORTH END

1/8" = 1'-0"

CRSA

ARCHITECTURE · PLANNING · INTERIORS
20 N. MAIN ST. STE 104 · ST GEORGE, UT 84770
435.673.7362 · www.crsa-us.com

2018-10-11

ARCHITECT-ENGINEER STAMP

TUACAHN ACTOR HOUSING

1100 TUACAHN DR
IVINS UT 84738

CRSA ARCHITECTURE

REVISIONS

MARK	DATE	DESCRIPTION


DFCM PROJECT #: N/A	FILE NAME:filename.rvt
DRAWN BY: GCS	CHECKED BY: BR
CRSA PROJECT #: 18-055	

2018-10-11

BUILDING 01 - LEVEL 02 - FLOOR PLAN

AE102

C:\Users\gcs.illiver\Documents\18-055 - TUACAHN ACTOR HOUSING - CENTRAL_garrett@crsa-us.com.rvt
10/11/2018 9:50:13 AM

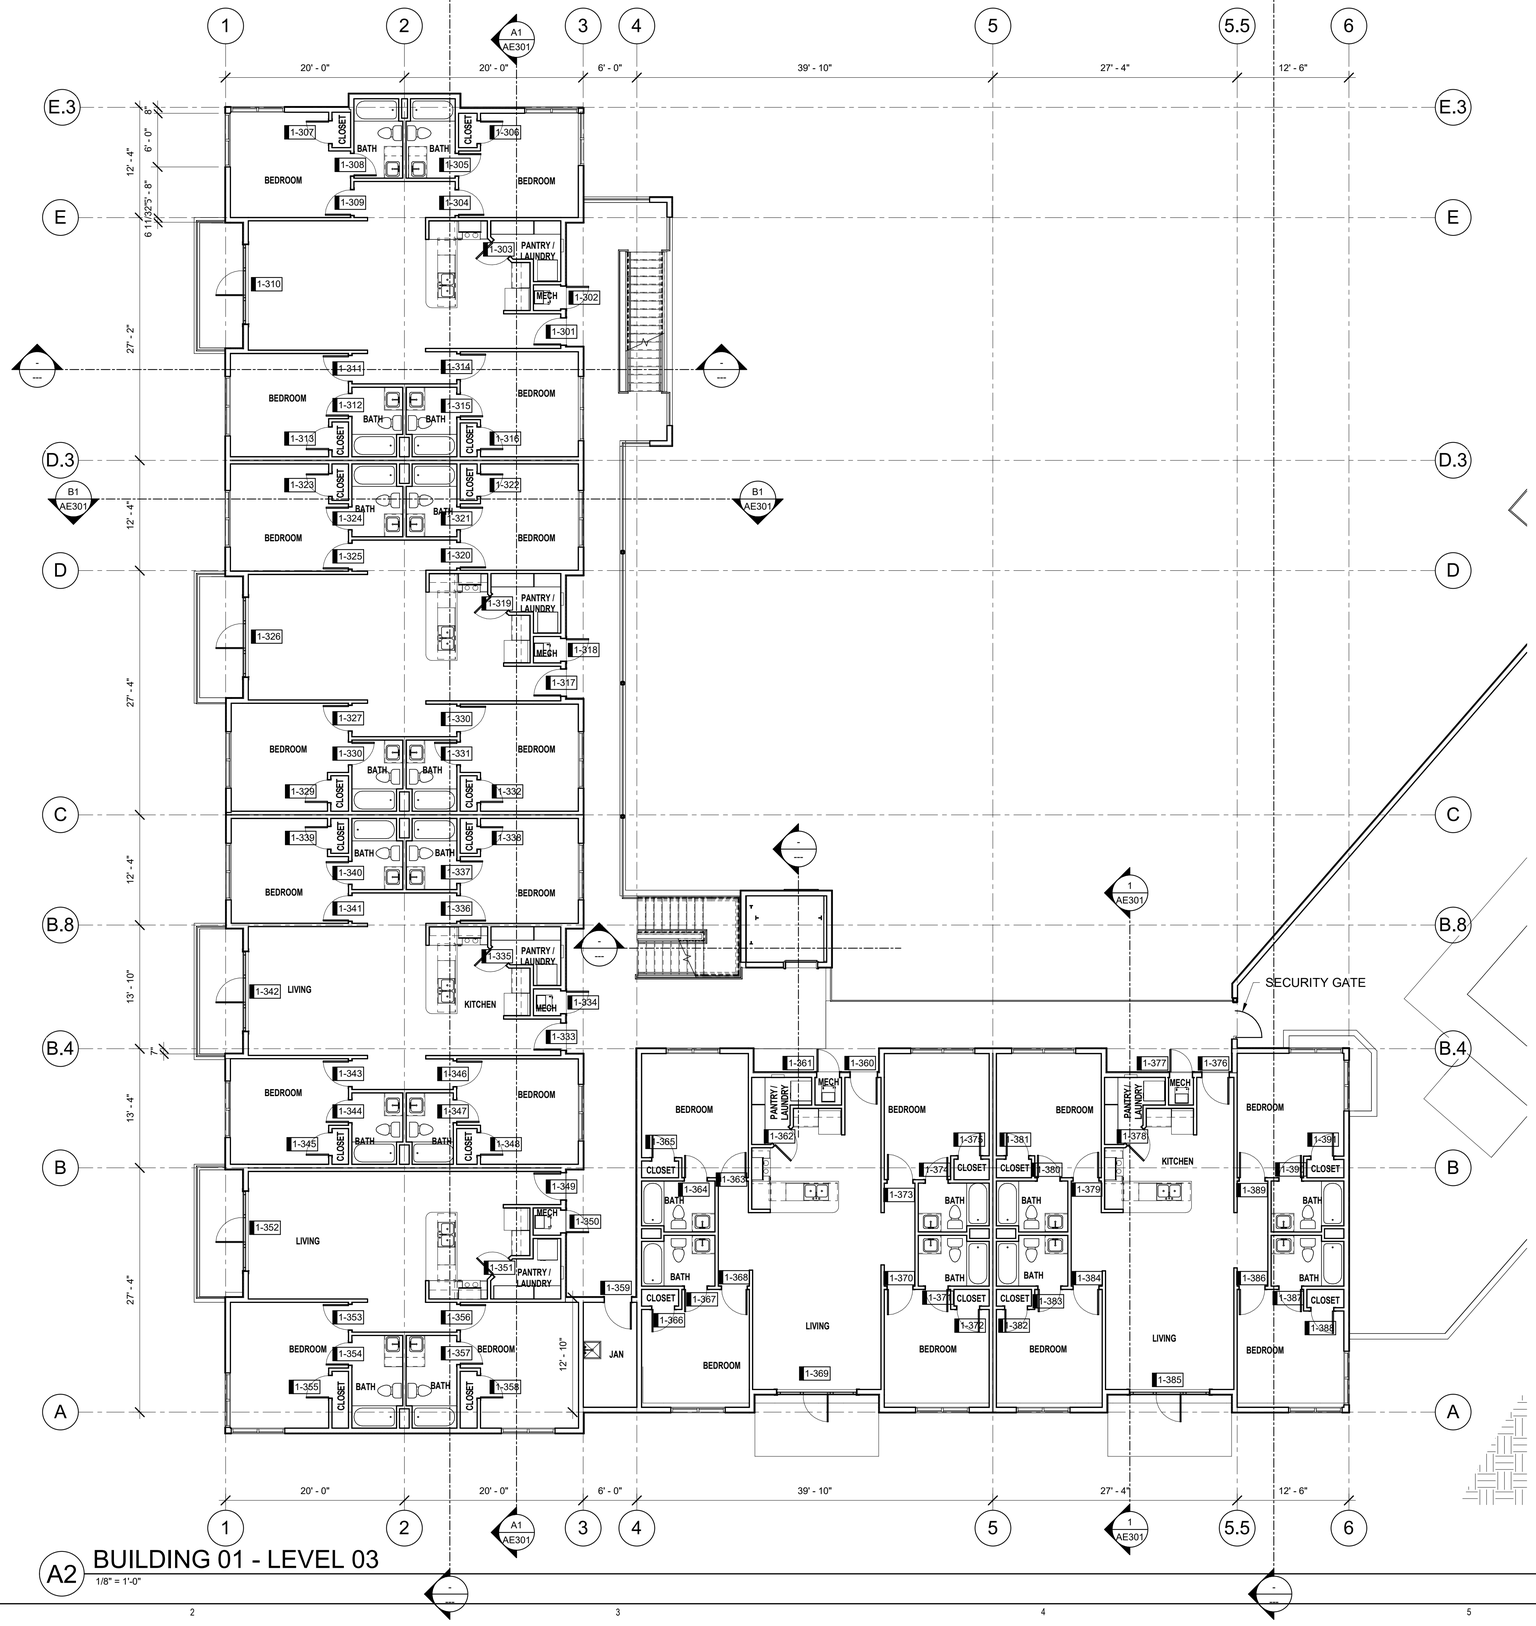

A2 BUILDING 01 - LEVEL 03

1/8" = 1'-0"

CRSA
ARCHITECTURE · PLANNING · INTERIORS
20 N. MAIN ST. STE 104 · ST GEORGE, UT 84770
435.673.7362 · www.crsa-us.com

2018-10-11

ARCHITECT-ENGINEER STAMP

TUACAHN ACTOR HOUSING

1100 TUACAHN DR
IVINS UT 84738

CRSA ARCHITECTURE


REVISIONS		
MARK	DATE	DESCRIPTION

DFCM PROJECT #: N/A	FILE NAME:filename.rvt
DRAWN BY: GCS	CHECKED BY: BR
CRSA PROJECT #: 18-055	2018-10-11

BUILDING 01 - LEVEL 03 - FLOOR PLAN

AE103

C:\Users\gsullivan\Documents\18-055 - TUACAHN ACTOR HOUSING - CENTRAL_gsarrett@crsa-us.com.rvt
10/11/2018 9:50:14 AM

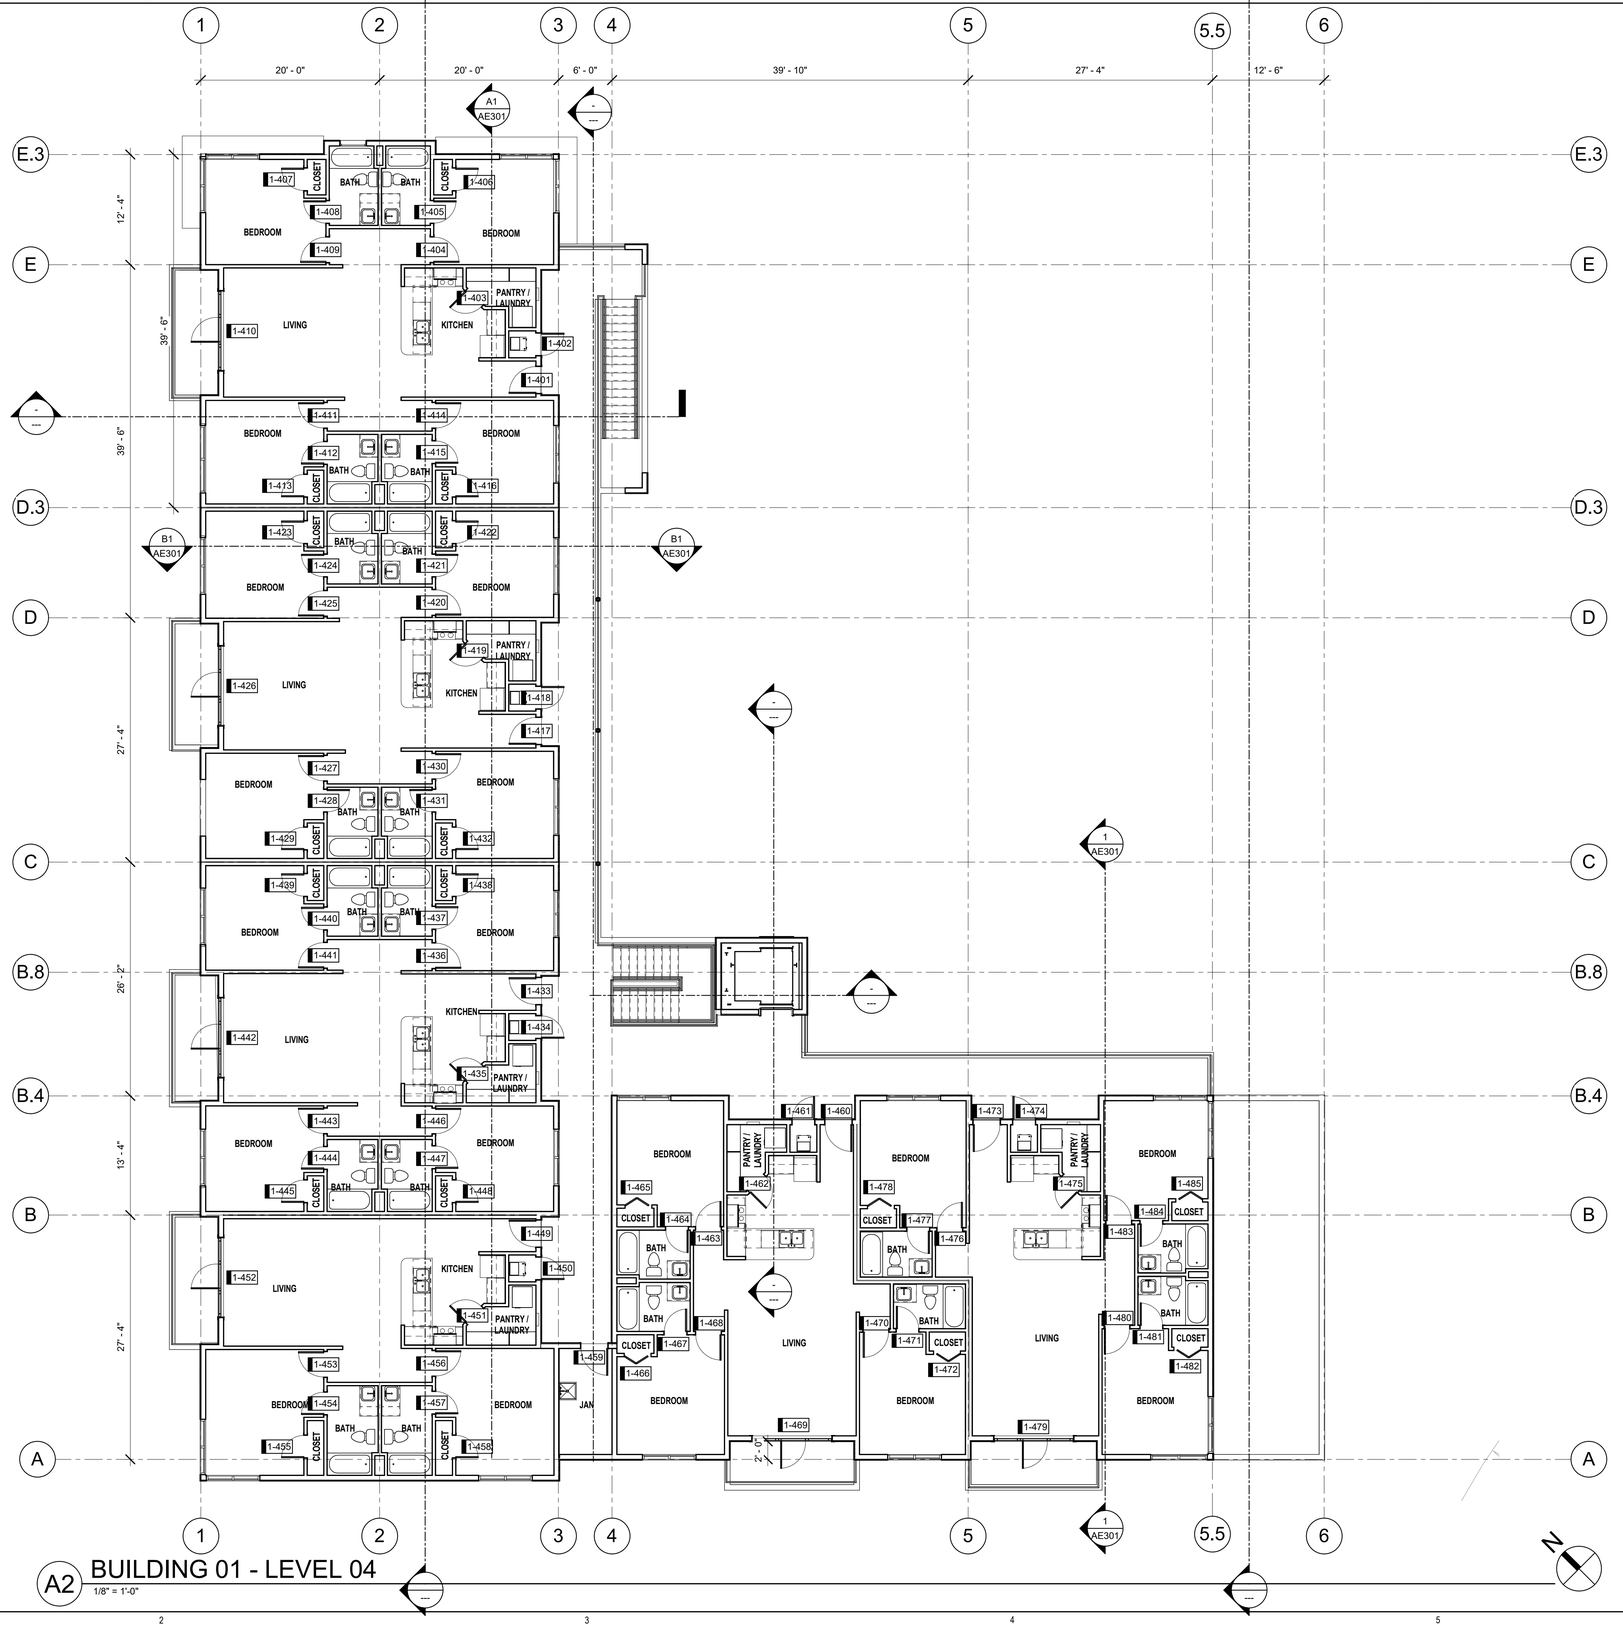

A2 BUILDING 01 - LEVEL 04

1/8" = 1'-0"

CRSA

ARCHITECTURE · PLANNING · INTERIORS
20 N. MAIN ST. STE 104 · ST GEORGE, UT 84770
435.673.7362 · www.crsa-us.com

2018-10-11

ARCHITECT-ENGINEER STAMP

TUACAHN ACTOR HOUSING

1100 TUACAHN DR
IVINS UT 84738

CRSA ARCHITECTURE

REVISIONS


MARK	DATE	DESCRIPTION

DFCM PROJECT #: N/A	FILE NAME:filename.rvt
DRAWN BY: GCS	CHECKED BY: BR
CRSA PROJECT #: 18-055	2018-10-11

BUILDING 01 - LEVEL 04 - FLOOR PLAN

AE104

C:\Users\gsullivan\Documents\18-055 - TUACAHN ACTOR HOUSING - CENTRAL_garrett@crsa-us.com.rvt
10/11/2018 9:50:15 AM

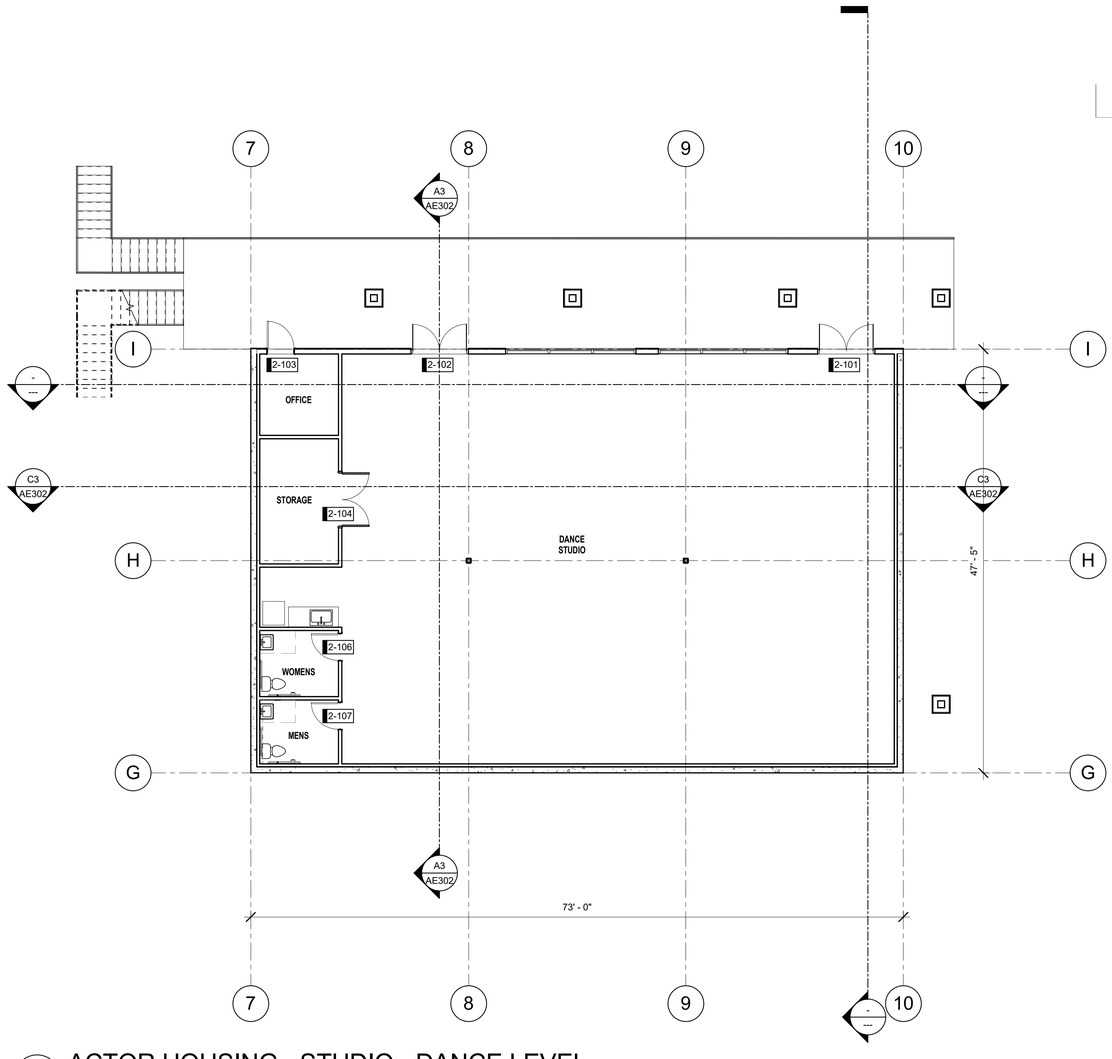

A3 ACTOR HOUSING - STUDIO - DANCE LEVEL

1/8" = 1'-0"

N

CRSA

ARCHITECTURE · PLANNING · INTERIORS
20 N. MAIN ST. STE 104 · ST GEORGE, UT 84770
435.673.7362 · www.crsa-us.com

2018-10-11

ARCHITECT-ENGINEER STAMP

TUACAHN ACTOR HOUSING

1100 TUACAHN DR
IVINS UT 84738

CRSA ARCHITECTURE

REVISIONS

MARK	DATE	DESCRIPTION


DFCM PROJECT #: N/A	FILE NAME:filename.rvt
DRAWN BY: GCS	CHECKED BY: BR
CRSA PROJECT #: 18-055	

2018-10-11

BUILDING 02 - DANCE STUDIO - FLOOR PLAN

AE105

C:\Users\gsullivan\Documents\18-055 - TUACAHN ACTOR HOUSING - CENTRAL_gsimet@crsa-us.com.rvt
10/11/2018 9:50:15 AM

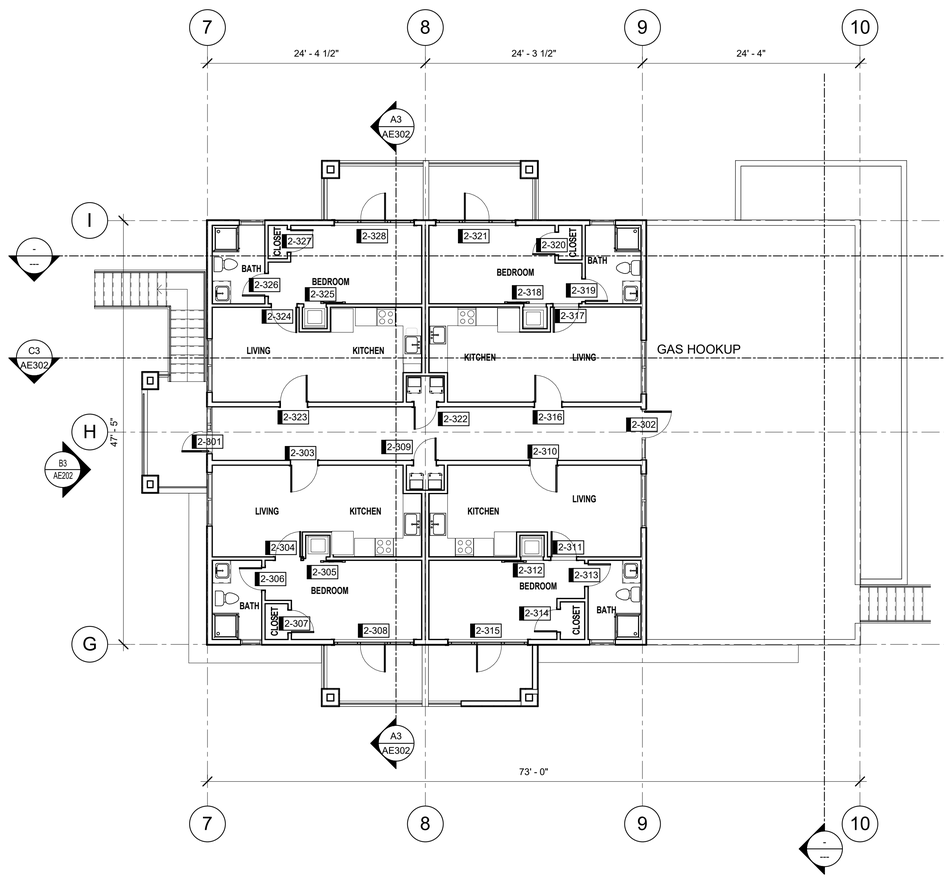

A1 BUILDING 02 - LEVEL 02

1/8" = 1'-0"

A3 BUILDING 02 - LEVEL 01

1/8" = 1'-0"

CRSA

ARCHITECTURE · PLANNING · INTERIORS
20 N. MAIN ST. STE 104 · ST GEORGE, UT 84770
435.673.7362 · www.crsa-us.com

2018-10-11

ARCHITECT-ENGINEER STAMP

TUACAHN ACTOR HOUSING

1100 TUACAHN DR
IVINS UT 84738

CRSA ARCHITECTURE


REVISIONS		
MARK	DATE	DESCRIPTION

DFCM PROJECT #: N/A	FILE NAME:filename.rvt
DRAWN BY: GCS	CHECKED BY: BR
CRSA PROJECT #: 18-055	2018-10-11

BUILDING 02 - LEVEL 01 AND LEVEL 02 - FLOOR PLANS

AE106

C:\Users\gsullivan\Documents\18-055 - TUACAHN ACTOR HOUSING - CENTRAL_garrett@crsa-us.com.rvt
10/11/2018 9:50:15 AM

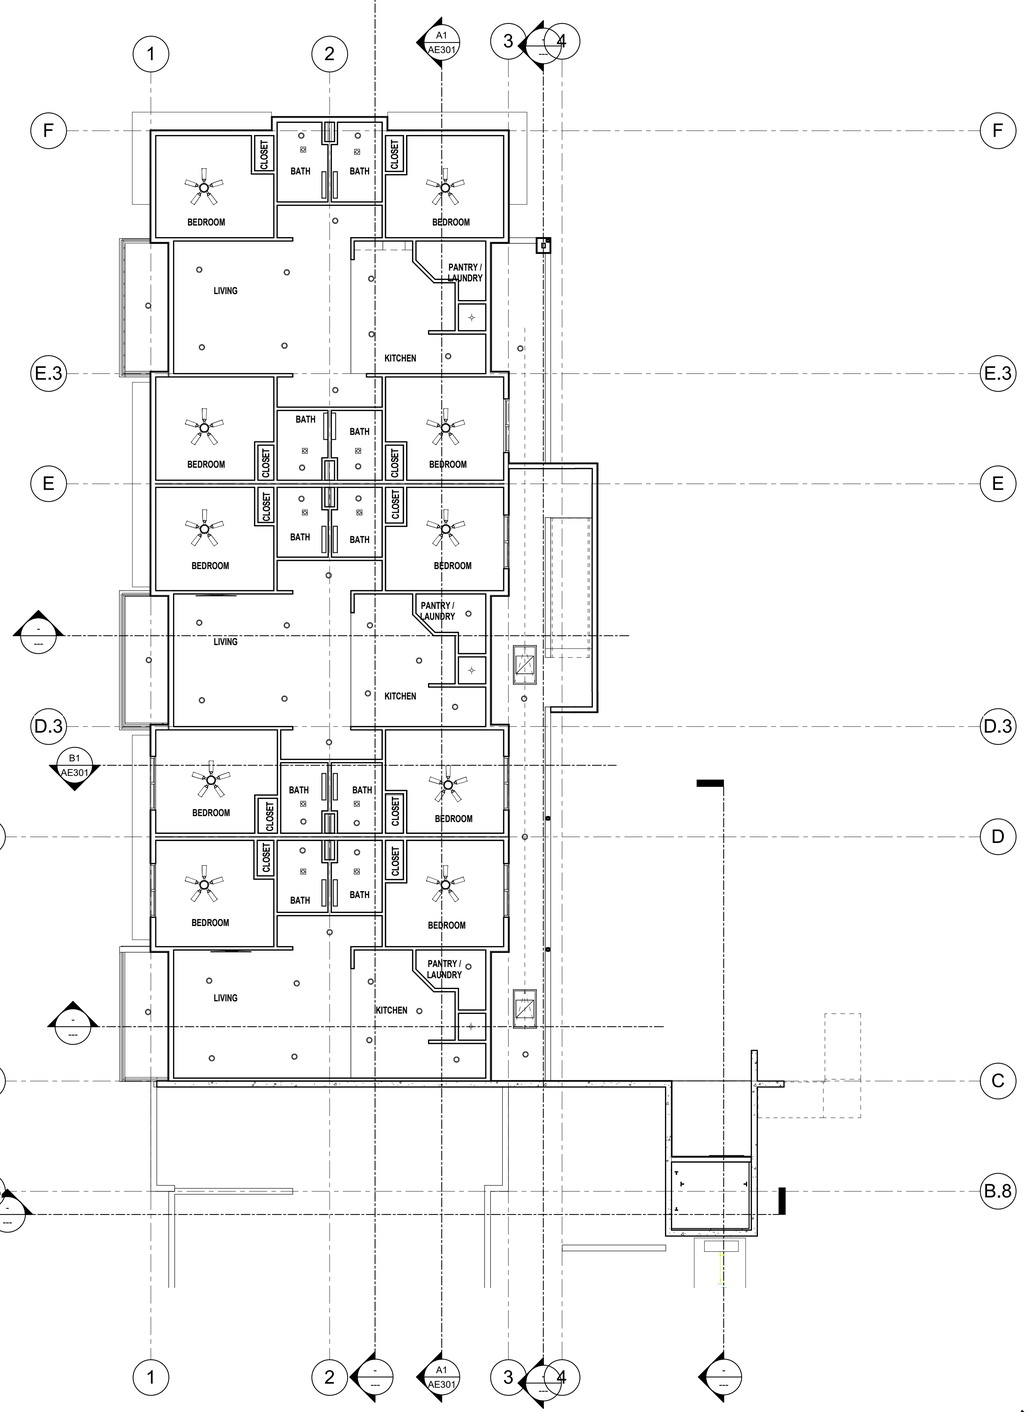

A2 ACTOR HOUSING - LEVEL 01

1/8" = 1'-0"

CEILING LEGEND

- RECESSED CAN LIGHT
- VANITY LIGHT
- EXHAUST FAN
- FAN WITH LIGHT KIT

CRSA

ARCHITECTURE · PLANNING · INTERIORS

20 N. MAIN ST. STE 104 · ST GEORGE, UT 84770

435.673.7362 · www.crsa-us.com

2018-10-11

ARCHITECT-ENGINEER STAMP

TUACAHN ACTOR HOUSING

1100 TUACAHN DR
IVINS UT 84738

CRSA ARCHITECTURE

REVISIONS

MARK	DATE	DESCRIPTION

DFCM PROJECT #: N/A	FILE NAME:filename.rvt
DRAWN BY: GCS	CHECKED BY: BR
CRSA PROJECT #: 18-055	2018-10-11


BUILDING 01 - LEVEL 01 - REFLECTED CEILING PLAN

AE111

C:\Users\gsullivan\Documents\18-055 - TUACAHN ACTOR HOUSING - CENTRAL_gsimet@crsa-us.com.rvt
10/11/2018 9:50:16 AM


CEILING LEGEND

- RECESSED CAN LIGHT
- VANITY LIGHT
- EXHAUST FAN
- FAN WITH LIGHT KIT

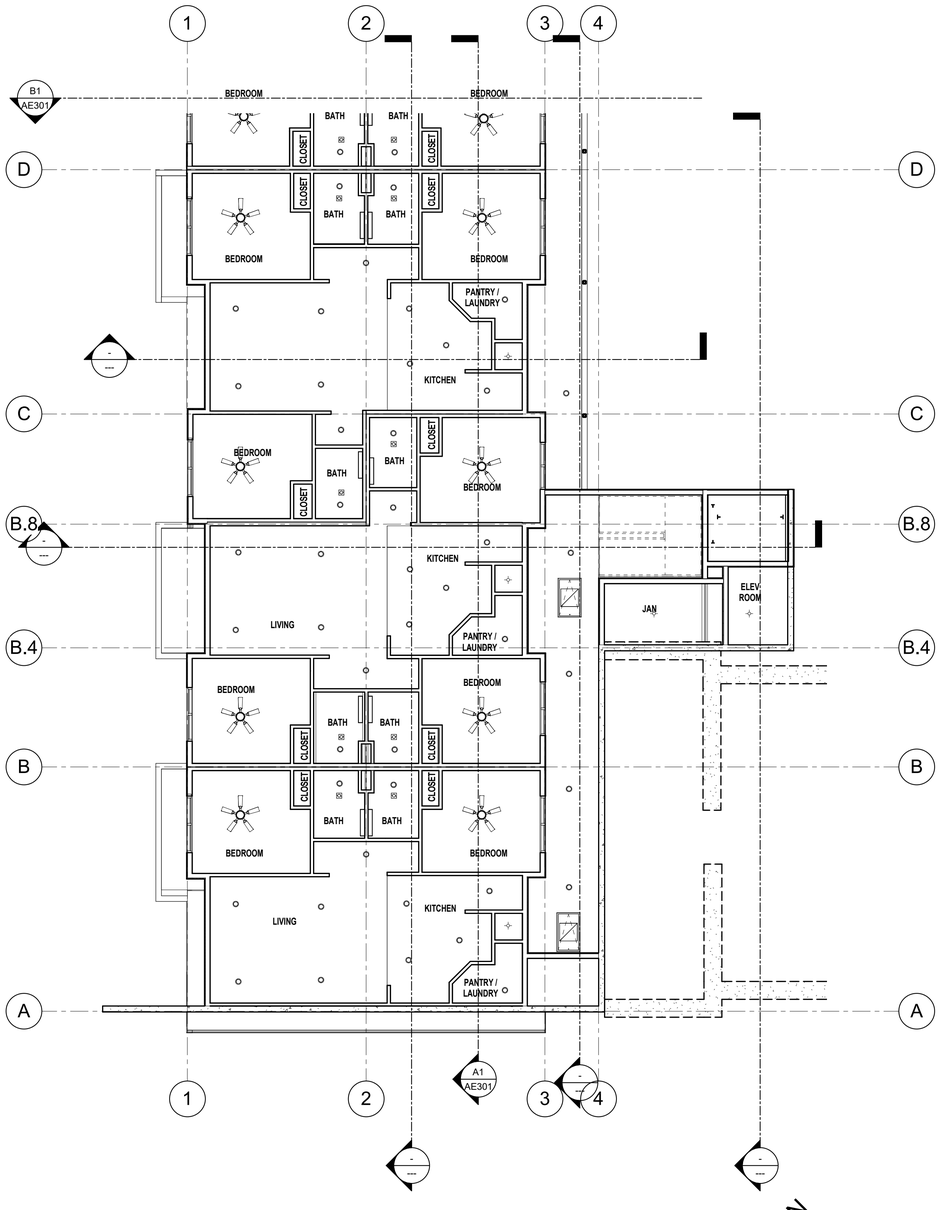

A1 ACTOR HOUSING - LEVEL 02 - SOUTH END

1/8" = 1'-0"

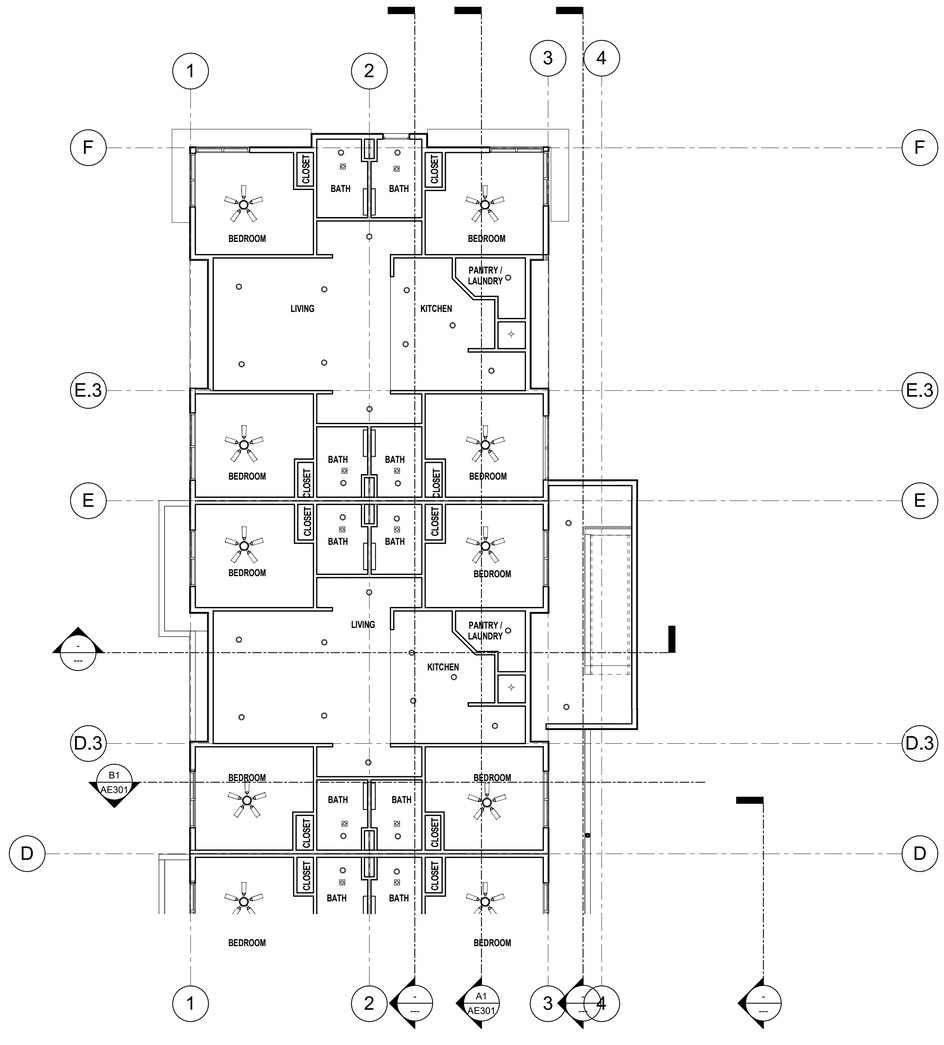

A3 ACTOR HOUSING - LEVEL 02 - NORTH END

1/8" = 1'-0"

CRSA

ARCHITECTURE · PLANNING · INTERIORS
20 N. MAIN ST. STE 104 · ST GEORGE, UT 84770
435.673.7362 · www.crsa-us.com

2018-10-11

ARCHITECT-ENGINEER STAMP

TUACAHN ACTOR HOUSING

1100 TUACAHN DR
IVINS UT 84738

CRSA ARCHITECTURE

REVISIONS


MARK	DATE	DESCRIPTION

DFCM PROJECT #: N/A	FILE NAME:filename.rvt
DRAWN BY: GCS	CHECKED BY: BR
CRSA PROJECT #: 18-055	2018-10-11

BUILDING 01 - LEVEL 02 - REFLECTED CEILING PLAN

AE112

C:\Users\gsullivan\Documents\18-055 - TUACAHN ACTOR HOUSING - CENTRAL_garrett@crsa-us.com.rvt
10/11/2018 9:50:17 AM

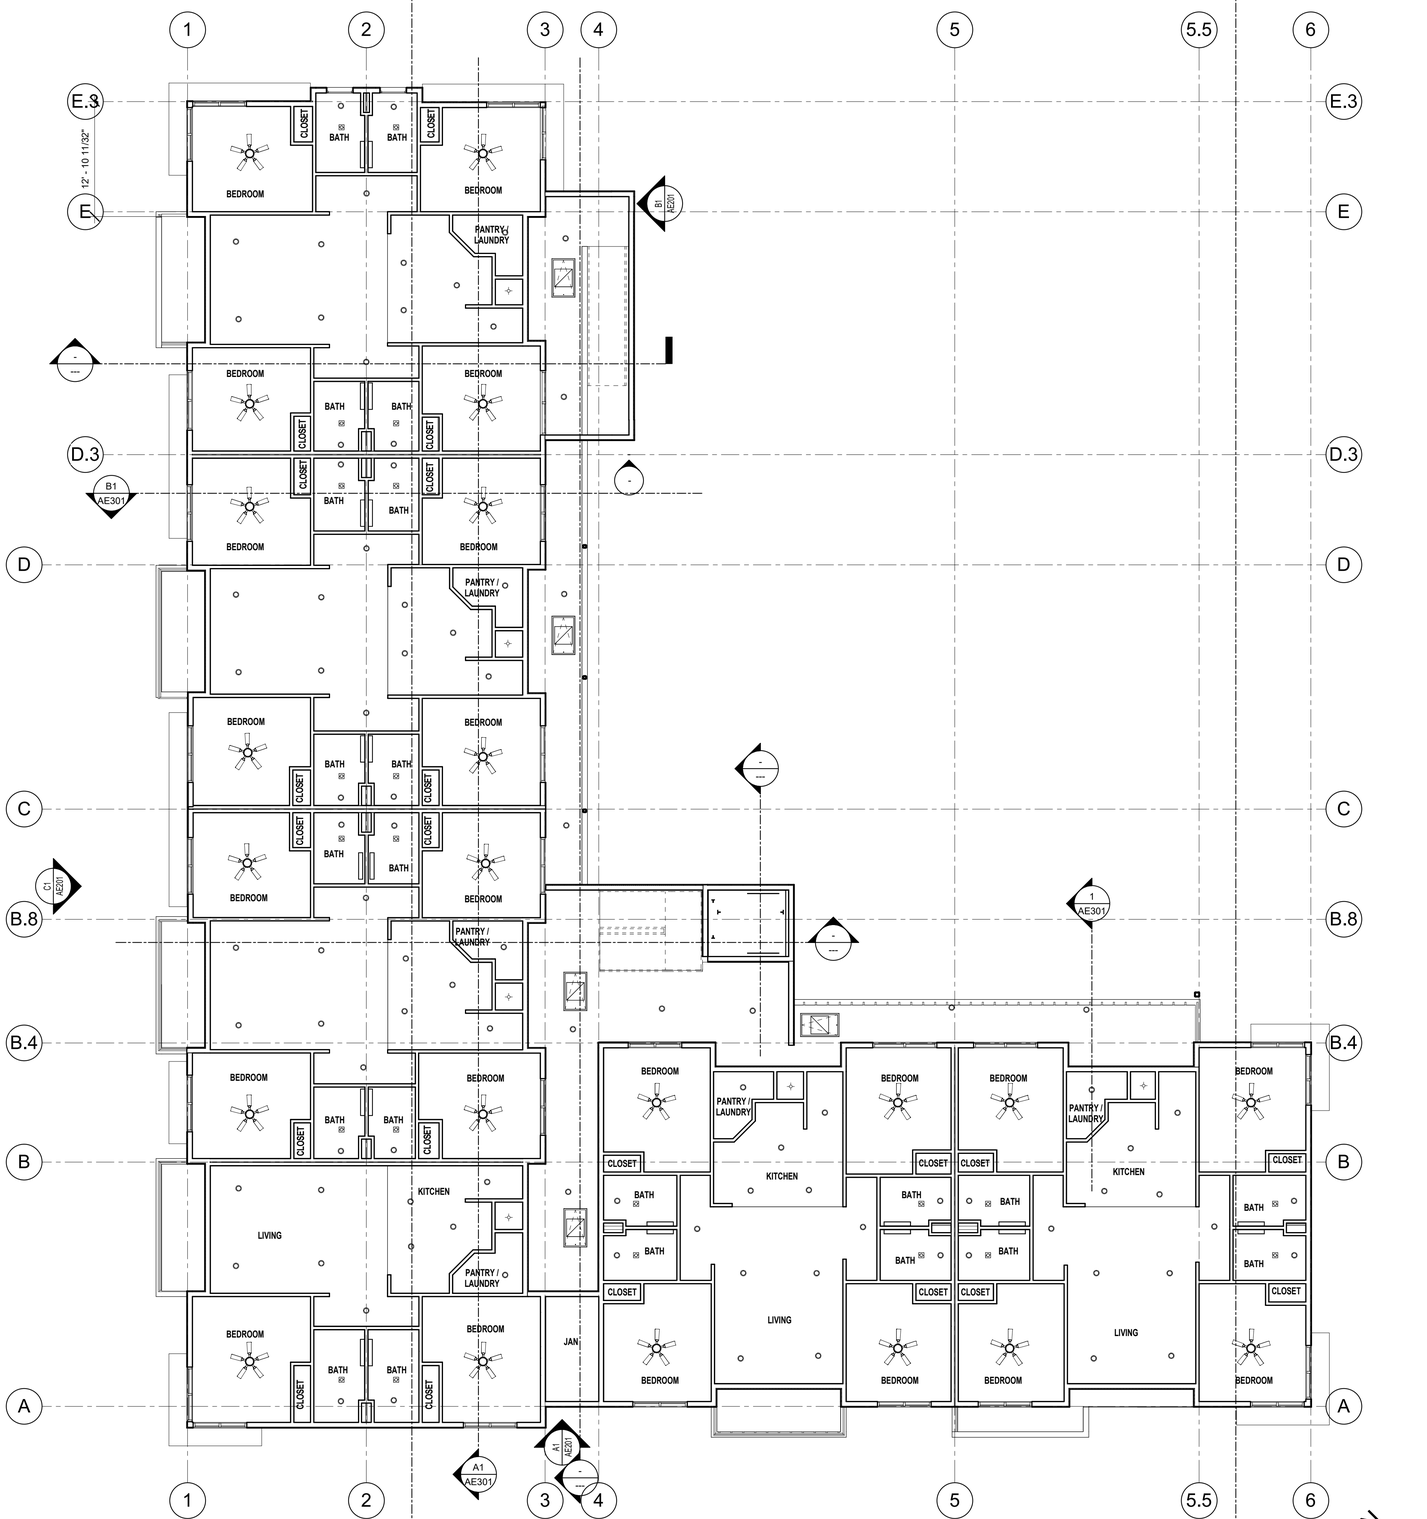

A2 ACTOR HOUSING - LEVEL 03

1/8" = 1'-0"

CEILING LEGEND

- RECESSED CAN LIGHT
- VANITY LIGHT
- EXHAUST FAN
- FAN WITH LIGHT KIT

CRSA

ARCHITECTURE · PLANNING · INTERIORS
20 N. MAIN ST. STE 104 · ST GEORGE, UT 84770
435.673.7362 · www.crsa-us.com

2018-10-11

ARCHITECT-ENGINEER STAMP

TUACAHN ACTOR HOUSING

1100 TUACAHN DR
IVINS UT 84738

CRSA ARCHITECTURE

REVISIONS

MARK	DATE	DESCRIPTION

DFCM PROJECT #: N/A	FILE NAME:filename.rvt
DRAWN BY: GCS	CHECKED BY: BR
CRSA PROJECT #: 18-055	2018-10-11

BUILDING 01 - LEVEL 03 - REFLECTED CEILING PLAN

AE113

C:\Users\gsullivan\Documents\18-055 - TUACAHN ACTOR HOUSING - CENTRAL_garrett@crsa-us.com.rvt
10/11/2018 9:50:18 AM



A2 ACTOR HOUSING - LEVEL 04

1/8" = 1'-0"

CEILING LEGEND

- RECESSED CAN LIGHT
- VANITY LIGHT
- EXHAUST FAN
- FAN WITH LIGHT KIT

CRSA

ARCHITECTURE · PLANNING · INTERIORS

20 N. MAIN ST. STE 104 · ST GEORGE, UT 84770

435.673.7362 · www.crsa-us.com

2018-10-11

ARCHITECT-ENGINEER STAMP

TUACAHN ACTOR HOUSING

1100 TUACAHN DR
IVINS UT 84738

CRSA ARCHITECTURE

REVISIONS		
MARK	DATE	DESCRIPTION

DFCM PROJECT #: N/A	FILE NAME:filename.rvt
DRAWN BY: GCS	CHECKED BY: BR
CRSA PROJECT #: 18-055	

2018-10-11


BUILDING 01 - LEVEL 04 - REFLECTED CEILING PLAN

AE114

C:\Users\gsullivan\Documents\18-055 - TUACAHN ACTOR HOUSING - CENTRAL_garrett@crsa-us.com.rvt
10/11/2018 9:50:18 AM

CEILING LEGEND

- RECESSED CAN LIGHT
- VANITY LIGHT
- EXHAUST FAN
- FAN WITH LIGHT KIT

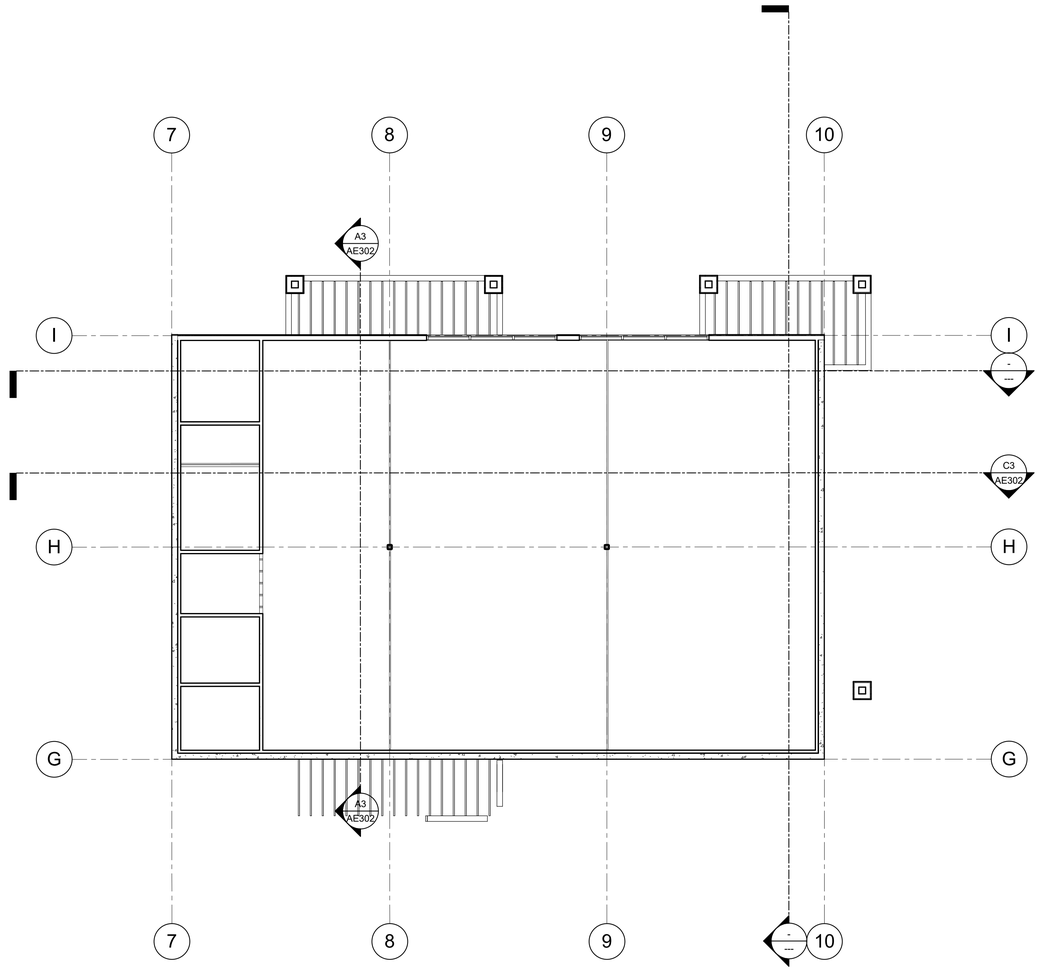

A3 BUILDING 02 - DANCE STUDIO - REFLECTED CEILING PLAN

1/8" = 1'-0"

N

CRSA

ARCHITECTURE · PLANNING · INTERIORS
20 N. MAIN ST. STE 104 · ST GEORGE, UT 84770
435.673.7362 · www.crsa-us.com

2018-10-11

ARCHITECT-ENGINEER STAMP

TUACAHN ACTOR HOUSING

1100 TUACAHN DR
IVINS UT 84738

CRSA ARCHITECTURE

REVISIONS

MARK	DATE	DESCRIPTION

DFCM PROJECT #: N/A	FILE NAME:filename.rvt
DRAWN BY: GCS	CHECKED BY: BR
CRSA PROJECT #: 18-055	

2018-10-11

BUILDING 02 - DANCE STUDIO - REFLECTED CEILING PLAN

AE115


C:\Users\gsullivan\Documents\18-055 - TUACAHN ACTOR HOUSING - CENTRAL_garret@crsa-us.com.rvt
10/11/2018 9:50:19 AM

CEILING LEGEND


- RECESSED CAN LIGHT
- VANITY LIGHT
- EXHAUST FAN
- FAN WITH LIGHT KIT

CRSA
ARCHITECTURE · PLANNING · INTERIORS
20 N. MAIN ST. STE 104 · ST GEORGE, UT 84770
435.673.7362 · www.crsa-us.com

2018-10-11

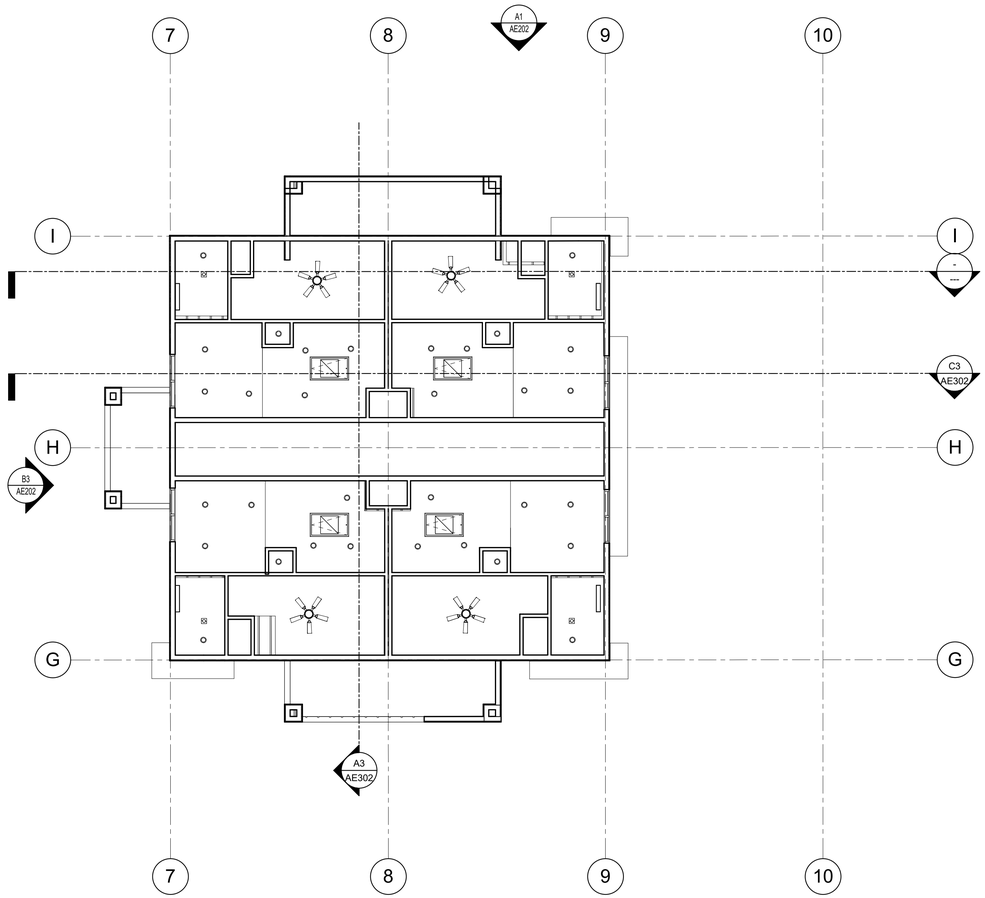

A1 BUILDING 02 - LEVEL 02 - REFLECTED CEILING PLAN
1/8" = 1'-0"

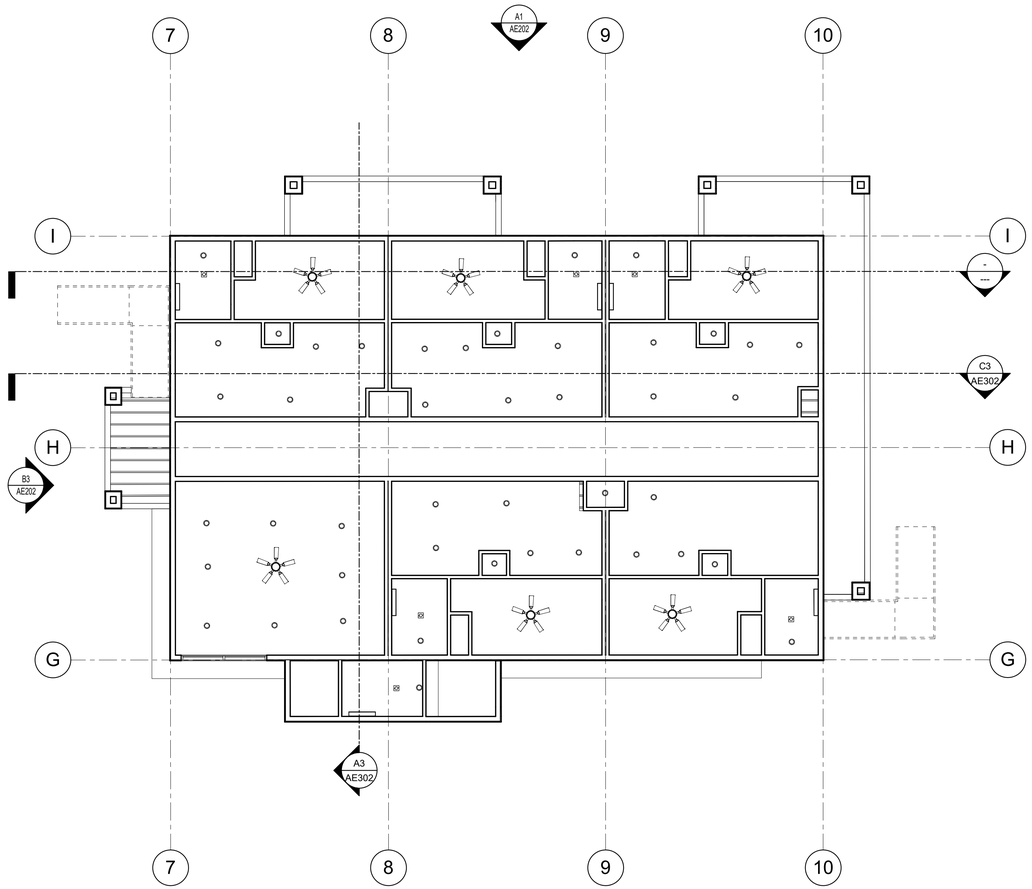

A3 BUILDING 02 - LEVEL 01 - REFLECTED CEILING PLAN
1/8" = 1'-0"

ARCHITECT-ENGINEER STAMP

TUACAHN ACTOR HOUSING

1100 TUACAHN DR
IVINS UT 84738

CRSA ARCHITECTURE

MARK	DATE	DESCRIPTION


DFCM PROJECT #: N/A	FILE NAME:filename.rvt
DRAWN BY: GCS	CHECKED BY: BR
CRSA PROJECT #: 18-055	

2018-10-11

BUILDING 02 - REFLECTED CEILING PLAN


AE116

C:\Users\gsullivan\Documents\18-055 - TUACAHN ACTOR HOUSING - CENTRAL_garrett@crsa-us.com.rvt
10/11/2018 9:50:19 AM

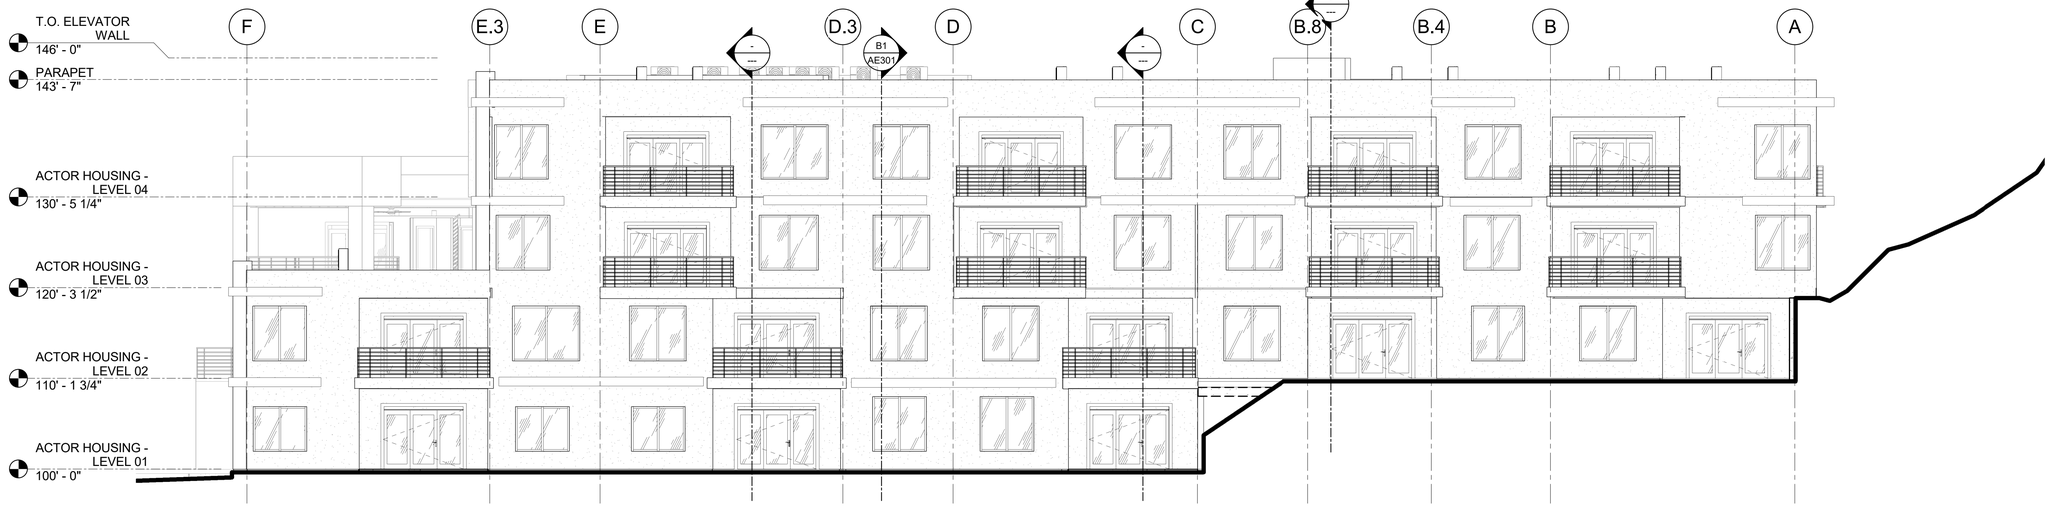


C1 BUILDING 01 - NORTH WEST EXTERIOR ELEVATION

1/8" = 1'-0"

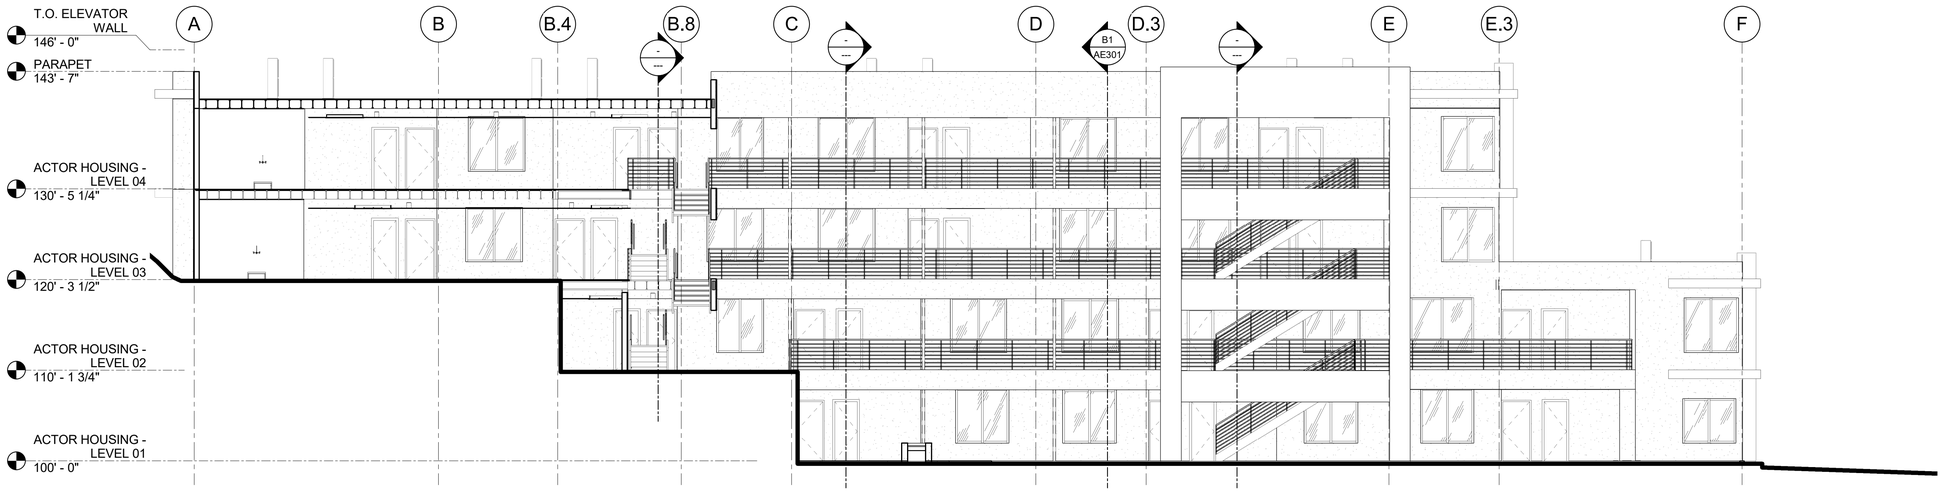

B1 BUILDING 01 - SOUTH EAST EXTERIOR ELEVATION

1/8" = 1'-0"

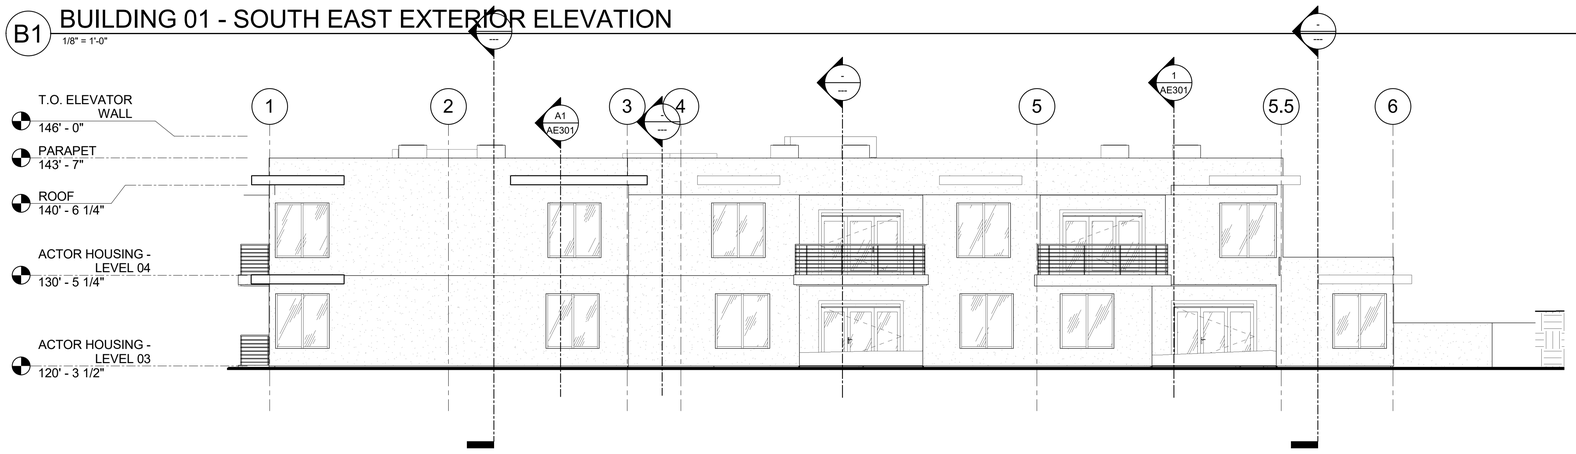

A1 BUILDING 01 - SOUTHWEST EXTERIOR ELEVATION

1/8" = 1'-0"

CRSA
ARCHITECTURE · PLANNING · INTERIORS
20 N. MAIN ST. STE 104 · ST GEORGE, UT 84770
435.673.7362 · www.crsa-us.com

2018-10-11

ARCHITECT-ENGINEER STAMP

TUACAHN ACTOR HOUSING

1100 TUACAHN DR
IVINS UT 84738

CRSA ARCHITECTURE

REVISIONS


MARK	DATE	DESCRIPTION

DFCM PROJECT #: N/A	FILE NAME:filename.rvt
DRAWN BY: GCS	CHECKED BY: BR
CRSA PROJECT #: 18-055	2018-10-11

EXTERIOR ELEVATIONS


AE201

C:\Users\gsullivan\Documents\18-055 - TUACAHN ACTOR HOUSING - CENTRAL_gsmith@crsa-us.com.rvt
10/11/2018 9:50:26 AM

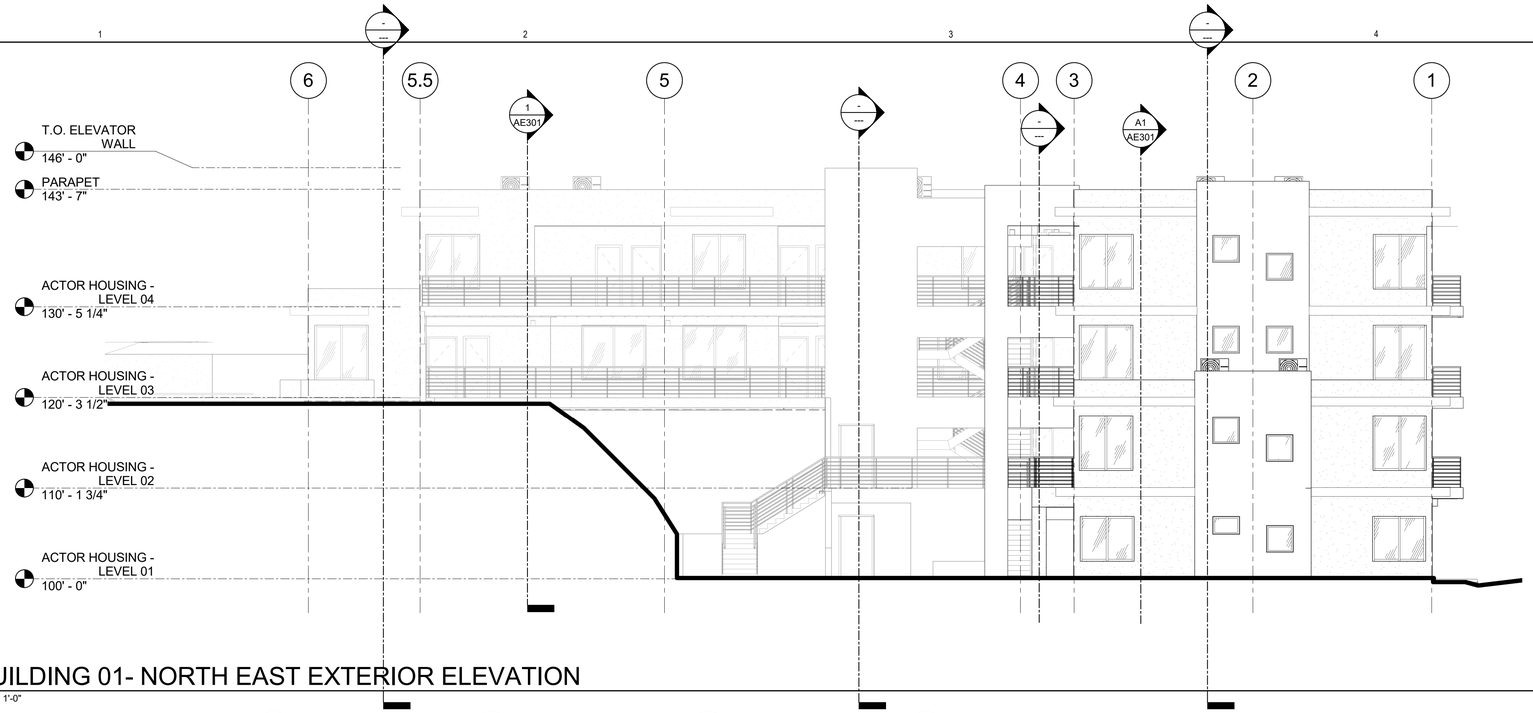


C1 BUILDING 01- NORTH EAST EXTERIOR ELEVATION

1/8" = 1'-0"

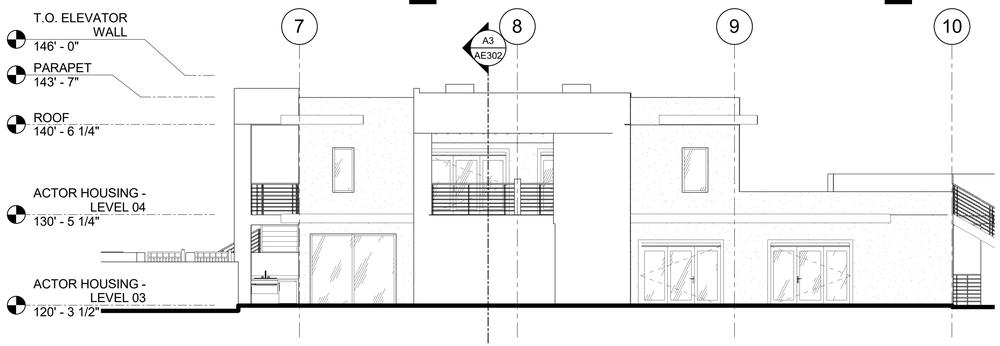


B1 BUILDING 02 - SOUTH EXTERIOR ELEVATION

1/8" = 1'-0"

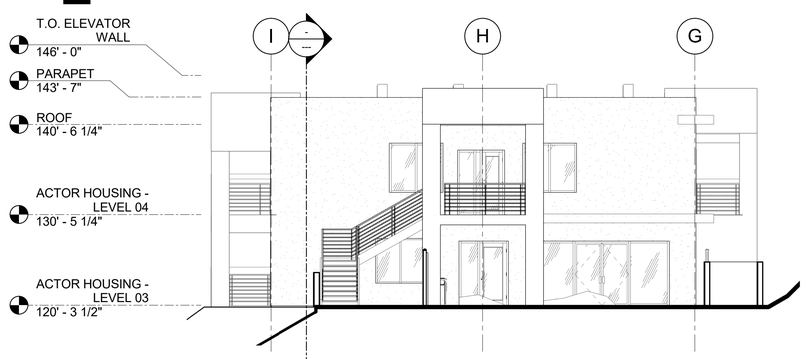


B3 BUILDING 02 - WEST EXTERIOR ELEVATION

1/8" = 1'-0"

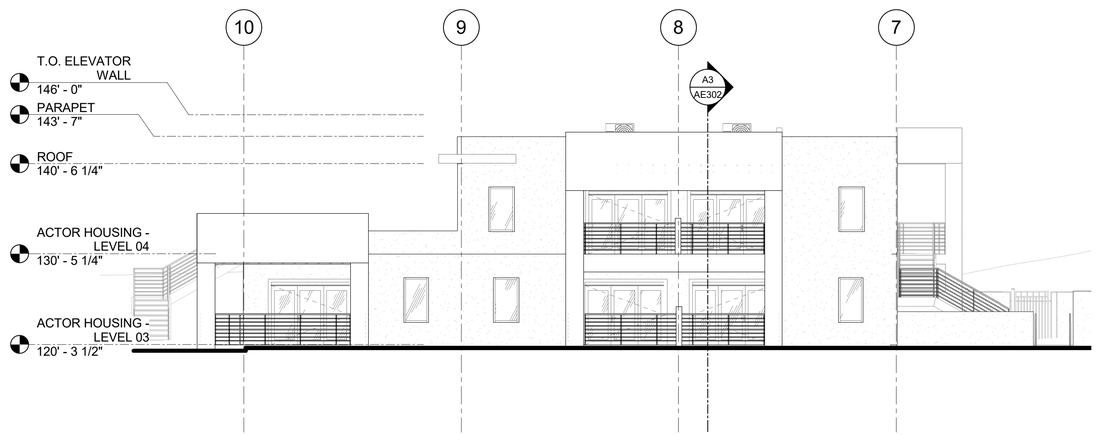

A1 BUILDING 02 - NORTH EXTERIOR ELEVATION

1/8" = 1'-0"

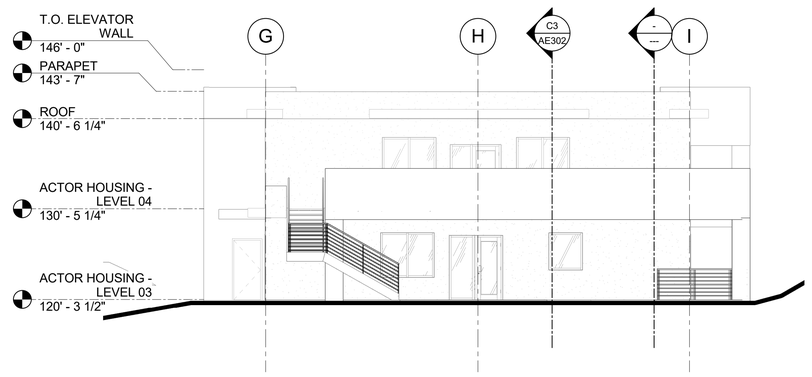

A3 BUILDING 02 - EAST EXTERIOR ELEVATION

1/8" = 1'-0"

CRSA
ARCHITECTURE · PLANNING · INTERIORS
20 N. MAIN ST. STE 104 · ST GEORGE, UT 84770
435.673.7362 · www.crsa-us.com

2018-10-11

ARCHITECT-ENGINEER STAMP

TUACAHN ACTOR HOUSING

1100 TUACAHN DR
IVINS UT 84738

CRSA ARCHITECTURE

REVISIONS

MARK	DATE	DESCRIPTION


DFCM PROJECT #: N/A	FILE NAME:filename.rvt
DRAWN BY: GCS	CHECKED BY: BR
CRSA PROJECT #: 18-055	

2018-10-11

EXTERIOR ELEVATIONS


AE202

C:\Users\gsullivan\Documents\18-055 - TUACAHN ACTOR HOUSING - CENTRAL_garret@crsa-us.com.rvt
10/11/2018 9:50:30 AM

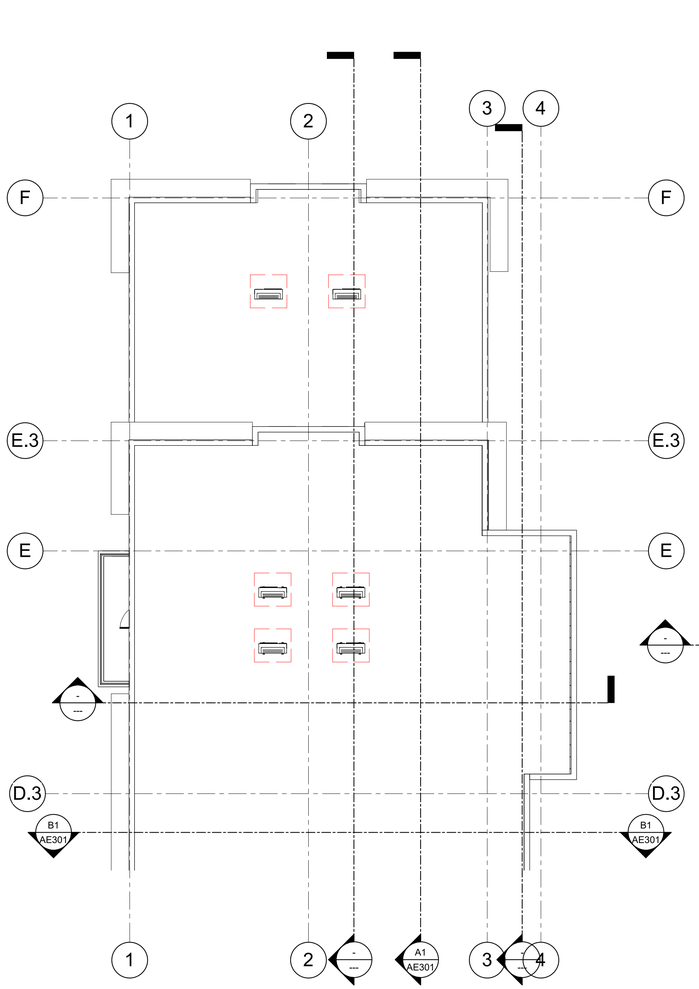

A1 BUILDING 01 - ROOF PLAN

1/8" = 1'-0"

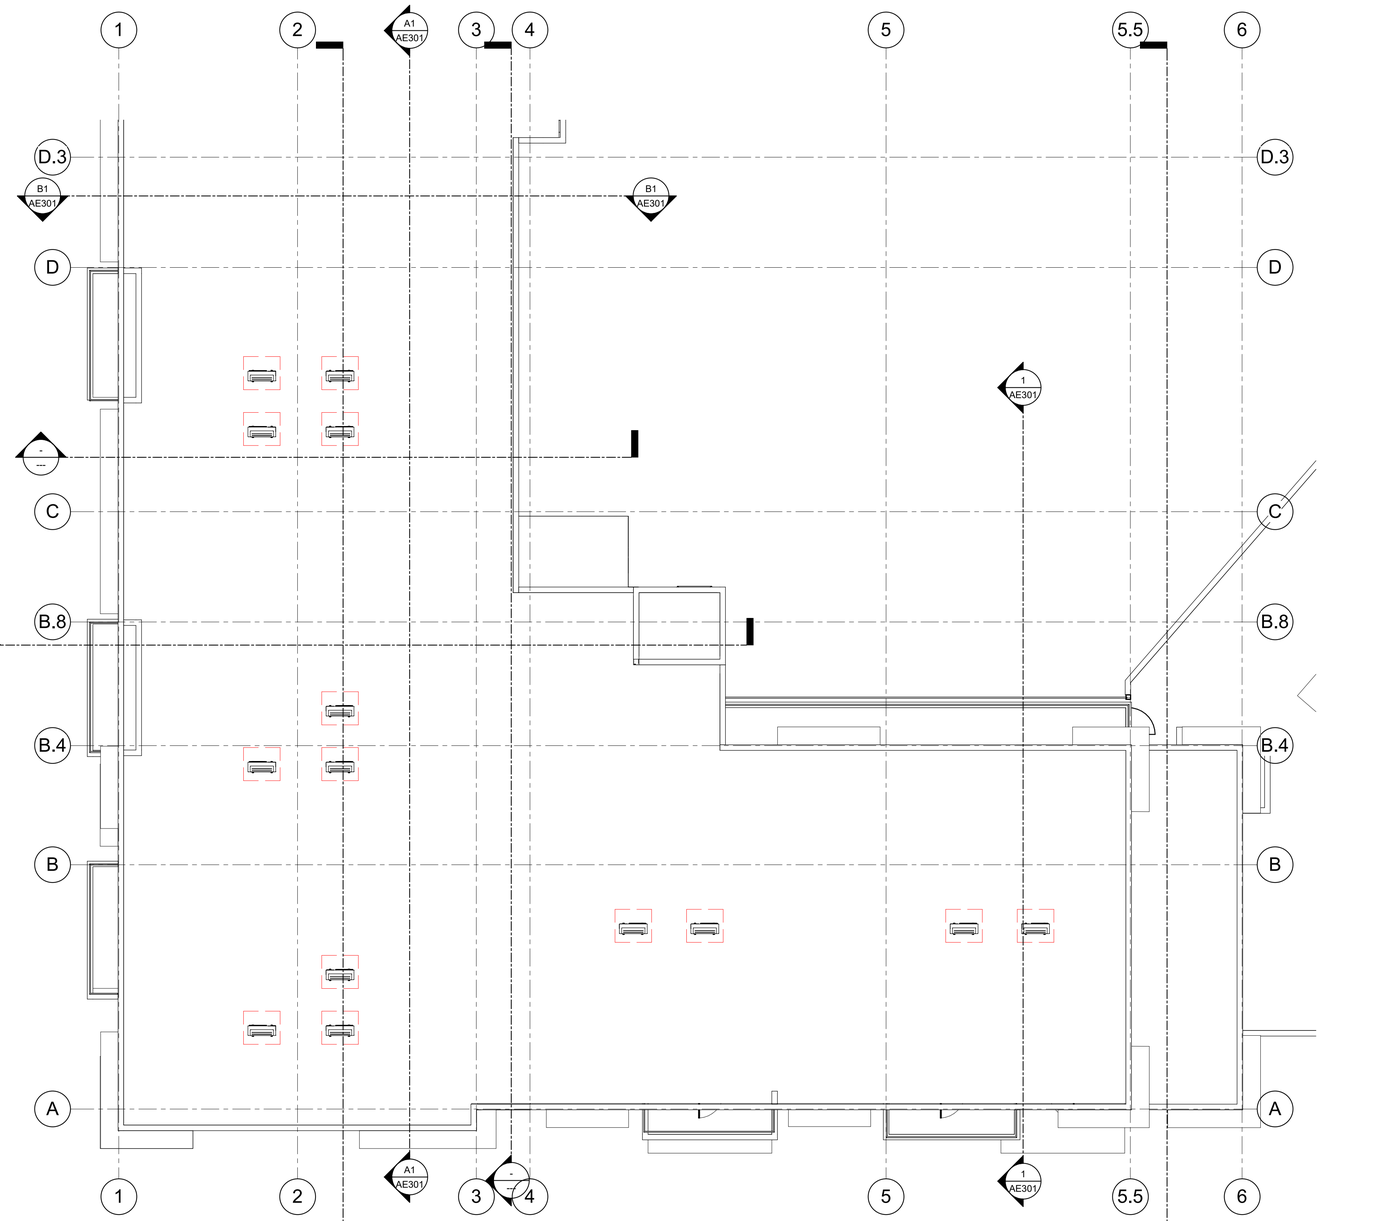

A3 BUILDING 01 - ROOF PLAN

1/8" = 1'-0"

CRSA

ARCHITECTURE · PLANNING · INTERIORS

20 N. MAIN ST. STE 104 · ST GEORGE, UT 84770

435.673.7362 · www.crsa-us.com

2018-10-11

ARCHITECT-ENGINEER STAMP

TUACAHN ACTOR HOUSING

1100 TUACAHN DR
IVINS UT 84738

CRSA ARCHITECTURE

REVISIONS


MARK	DATE	DESCRIPTION

DFCM PROJECT #: N/A	FILE NAME filename.rvt
DRAWN BY: GCS	CHECKED BY: BR
CRSA PROJECT #: 18-055	2018-10-11

BUILDING 01 - ROOF PLAN

AE210

C:\Users\gsullivan\Documents\18-055 - TUACAHN ACTOR HOUSING - CENTRAL_garrett@crsa-us.com.rvt
10/11/2018 9:50:31 AM

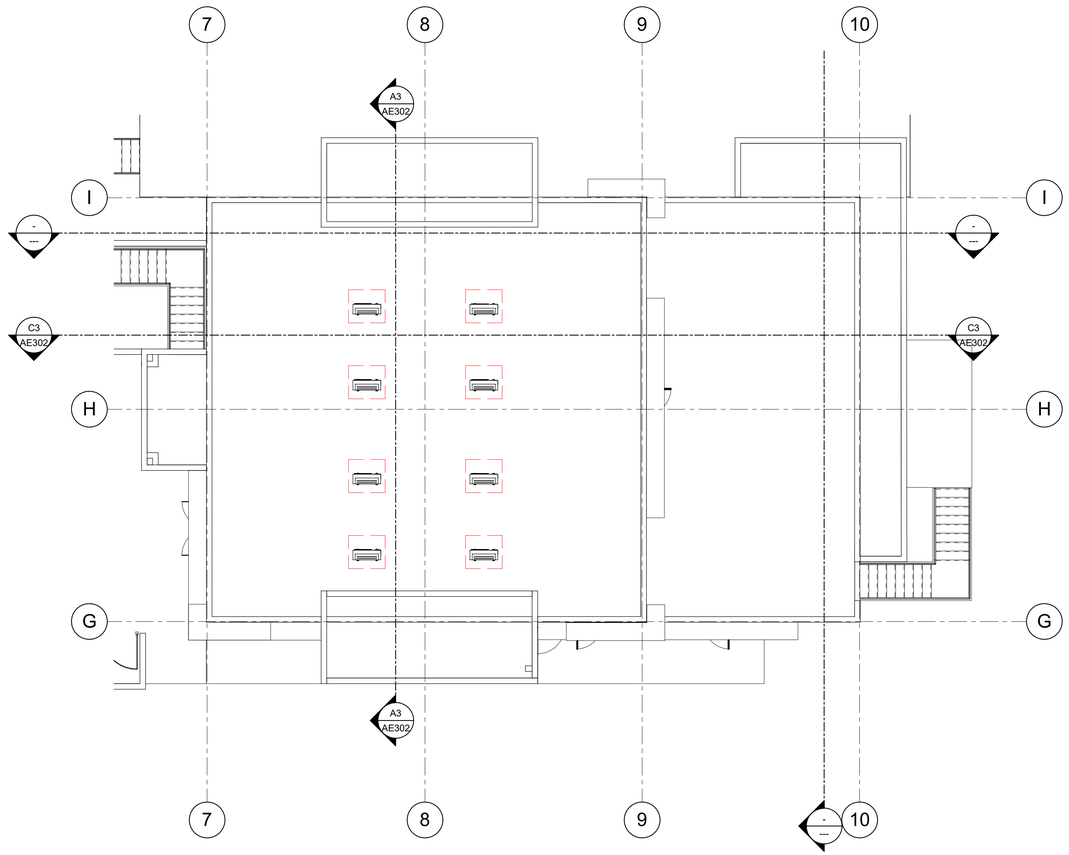

1 BUILDING 02 - ROOF PLAN
1/8" = 1'-0"

CRSA
ARCHITECTURE · PLANNING · INTERIORS
20 N. MAIN ST. STE 104 · ST GEORGE, UT 84770
435.673.7362 · www.crsa-us.com

2018-10-11

ARCHITECT-ENGINEER STAMP

TUACAHN ACTOR HOUSING

1100 TUACAHN DR
IVINS UT 84738

CRSA ARCHITECTURE

REVISIONS

MARK	DATE	DESCRIPTION


DFCM PROJECT #: N/A	FILE NAME:filename.rvt
DRAWN BY: GCS	CHECKED BY: BR
CRSA PROJECT #: 18-055	

2018-10-11


BUILDING 02 - ROOF PLAN


AE211

C:\Users\gsullivan\Documents\18-055 - TUACAHN ACTOR HOUSING - CENTRAL_gsimet@crsa-us.com.rvt
10/11/2018 9:50:31 AM

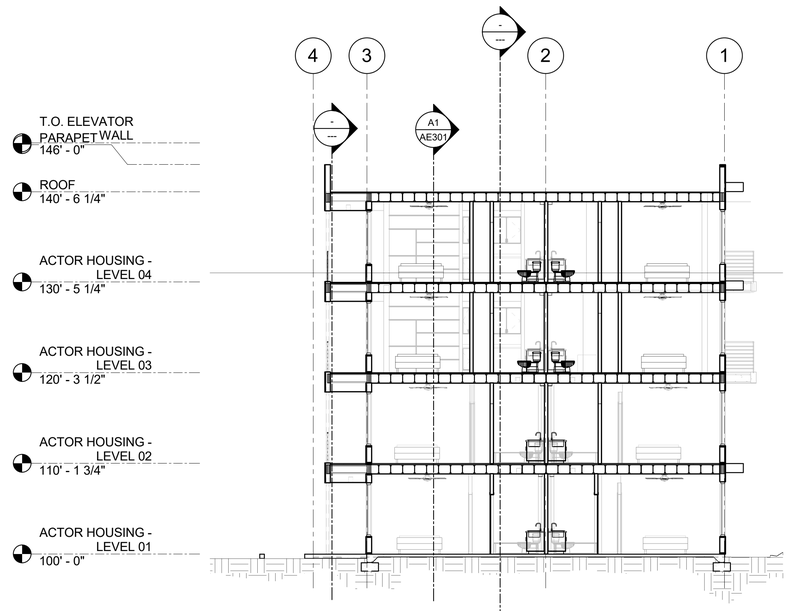

B1 BUILDING 01 - BUILDING SECTION
1/8" = 1'-0"

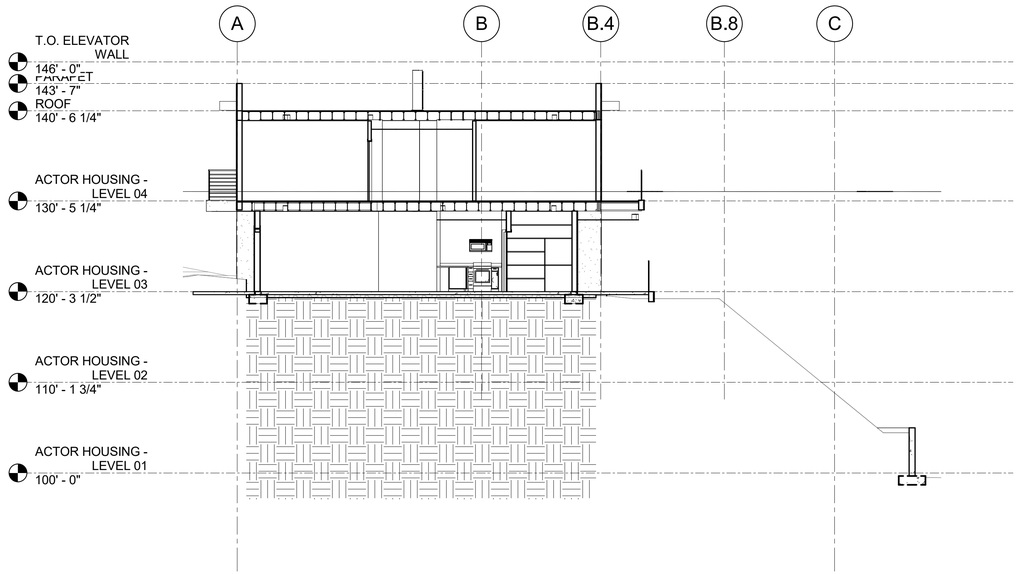

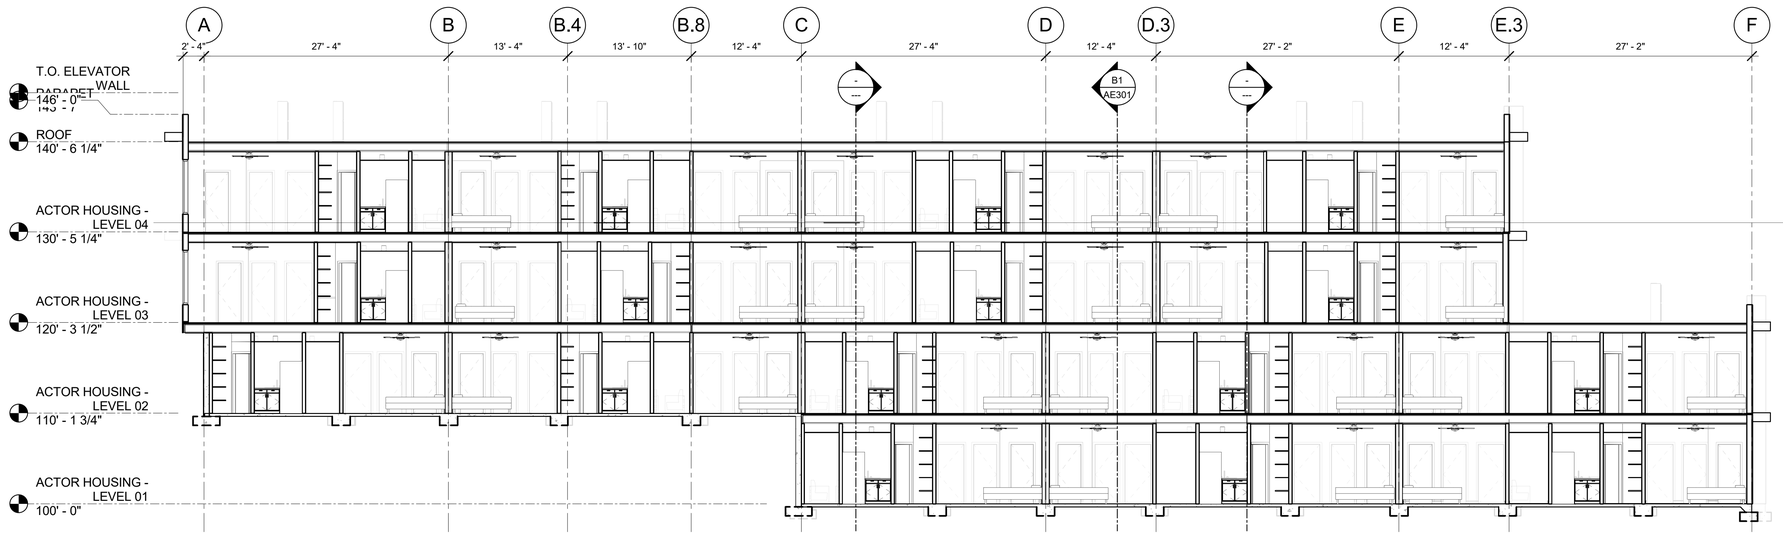

A1 BUILDING 01 - BUILDING SECTION
1/8" = 1'-0"

CRSA
ARCHITECTURE · PLANNING · INTERIORS
20 N. MAIN ST. STE 104 · ST GEORGE, UT 84770
435.673.7362 · www.crsa-us.com

2018-10-11

ARCHITECT-ENGINEER STAMP

TUACAHN ACTOR HOUSING

1100 TUACAHN DR
IVINS UT 84738

CRSA ARCHITECTURE

REVISIONS

MARK	DATE	DESCRIPTION


DFCM PROJECT #: N/A	FILE NAME:filename.rvt
DRAWN BY: GCS	CHECKED BY: BR
CRSA PROJECT #: 18-055	

2018-10-11

BUILDING 01 - BUILDING SECTIONS


AE301

C:\Users\gsullivan\Documents\18-055 - TUACAHN ACTOR HOUSING - CENTRAL_garrett@crsa-us.com.rvt
10/11/2018 9:50:35 AM

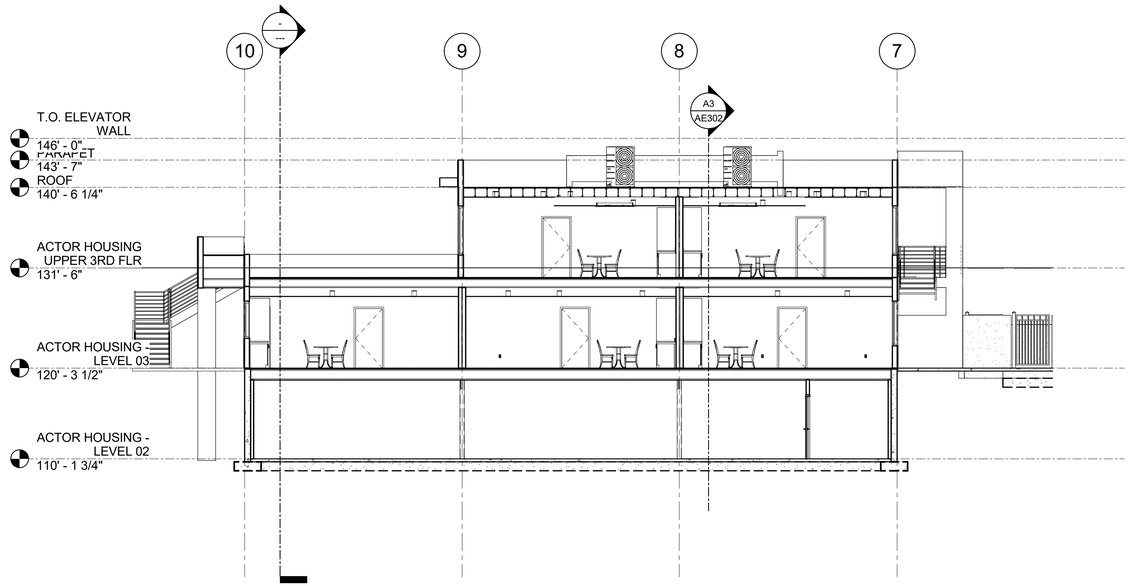

C3 BUILDING 02 - BUILDING SECTION

1/8" = 1'-0"

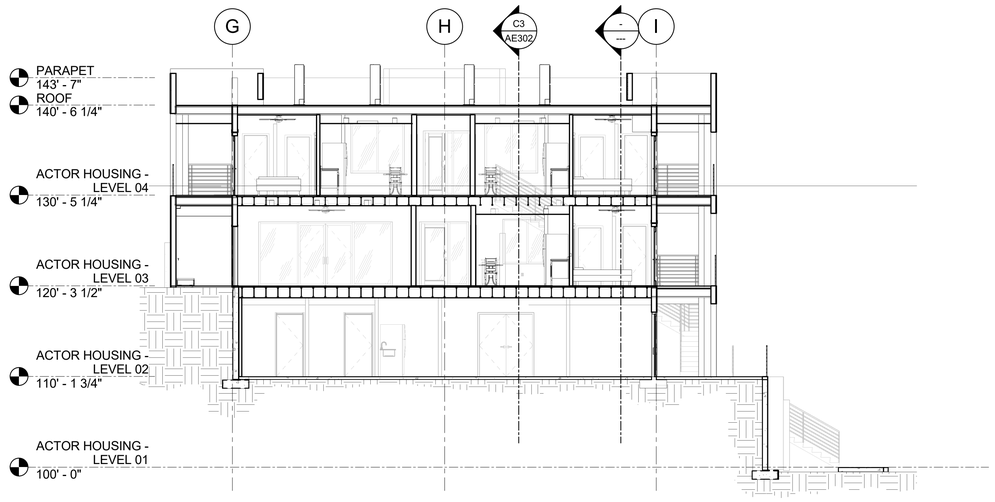

A3 BUILDING 02 - BUILDING SECTION

1/8" = 1'-0"

CRSA
ARCHITECTURE · PLANNING · INTERIORS
20 N. MAIN ST. STE 104 · ST GEORGE, UT 84770
435.673.7362 · www.crsa-us.com

2018-10-11

ARCHITECT-ENGINEER STAMP

TUACAHN ACTOR HOUSING

1100 TUACAHN DR
IVINS UT 84738

CRSA ARCHITECTURE

REVISIONS

MARK	DATE	DESCRIPTION


DFCM PROJECT #: N/A	FILE NAME:filename.rvt
DRAWN BY: GCS	CHECKED BY: BR
CRSA PROJECT #: 18-055	

2018-10-11


BUILDING 02 - BUILDING SECTIONS

AE302

C:\Users\gsullivan\Documents\18-055 - TUACAHN ACTOR HOUSING - CENTRAL_gannet@crsa-us.com.rvt
10/11/2018 9:50:38 AM

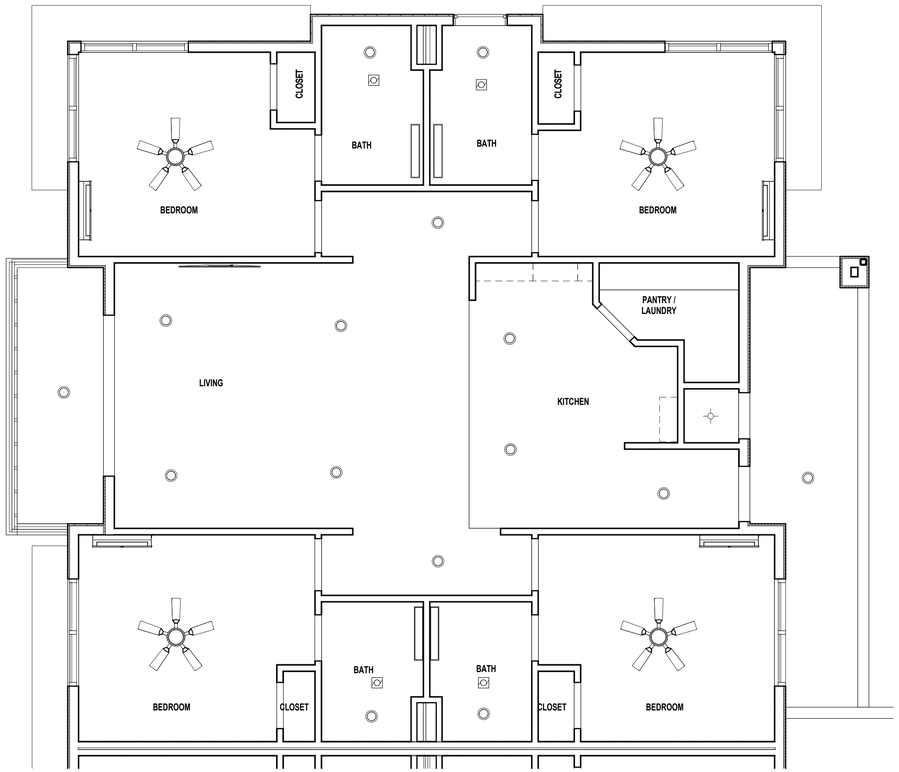

A1 4 BEDROOM UNIT REFLECTED CEILING PLAN
1/4" = 1'-0"

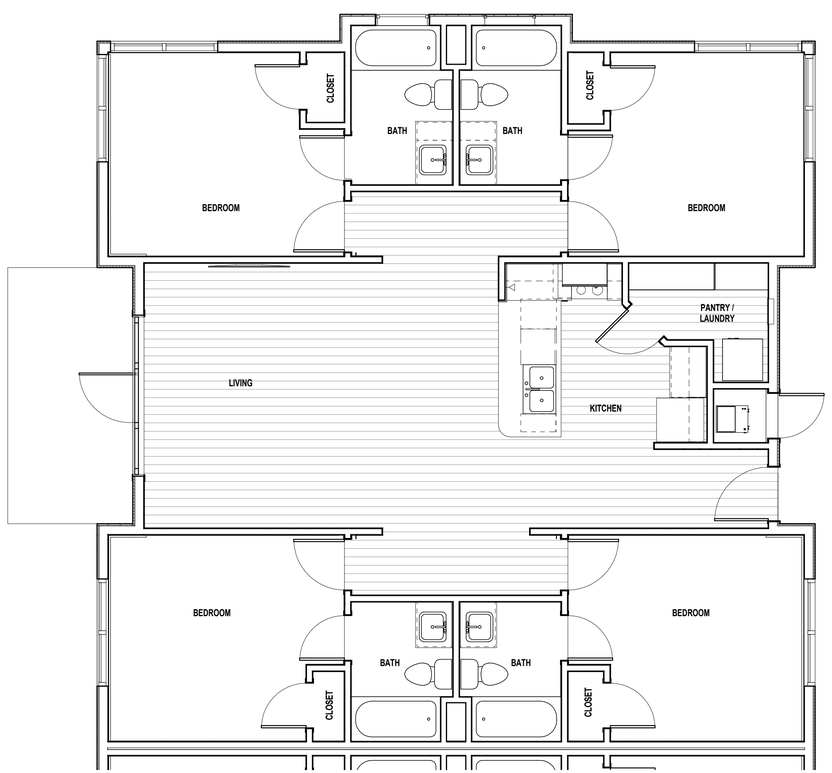

A4 4 BEDROOM UNIT FLOOR PLAN
1/4" = 1'-0"

CRSA
ARCHITECTURE · PLANNING · INTERIORS
20 N. MAIN ST. STE 104 · ST GEORGE, UT 84770
435.673.7362 · www.crsa-us.com

2018-10-11

ARCHITECT-ENGINEER STAMP

TUACAHN ACTOR HOUSING

1100 TUACAHN DR
IVINS UT 84738

CRSA ARCHITECTURE

REVISIONS

MARK	DATE	DESCRIPTION


DFCM PROJECT #: N/A	FILE NAME:filename.rvt
DRAWN BY: GCS	CHECKED BY: BR
CRSA PROJECT #: 18-055	

2018-10-11

4 BEDROOM UNIT PLAN


AE401

C:\Users\gsullivan\Documents\18-055 - TUACAHN ACTOR HOUSING - CENTRAL_garret@crsa-us.com.rvt
10/11/2018 9:50:39 AM

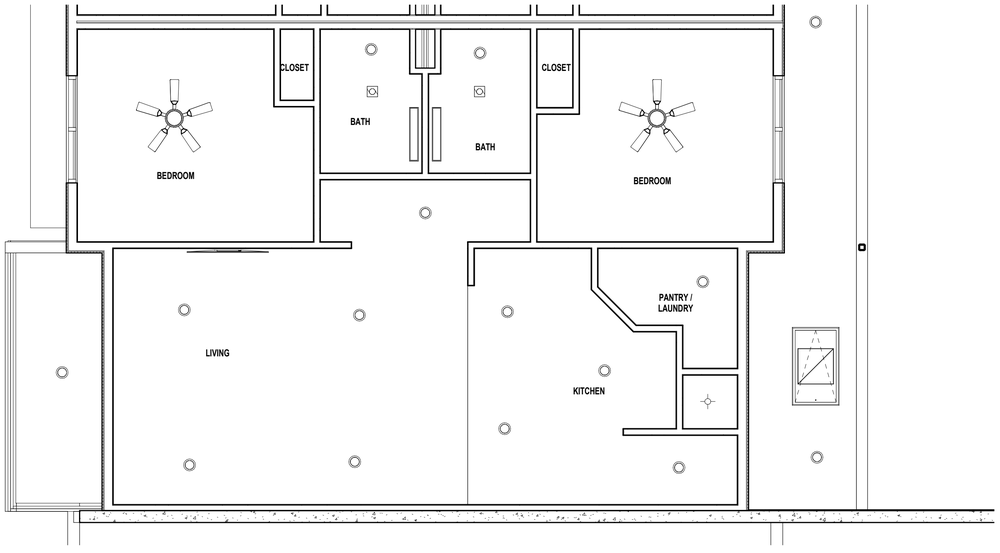

A1 2 BEDROOM UNIT REFLECTED CEILING PLAN

1/4" = 1'-0"

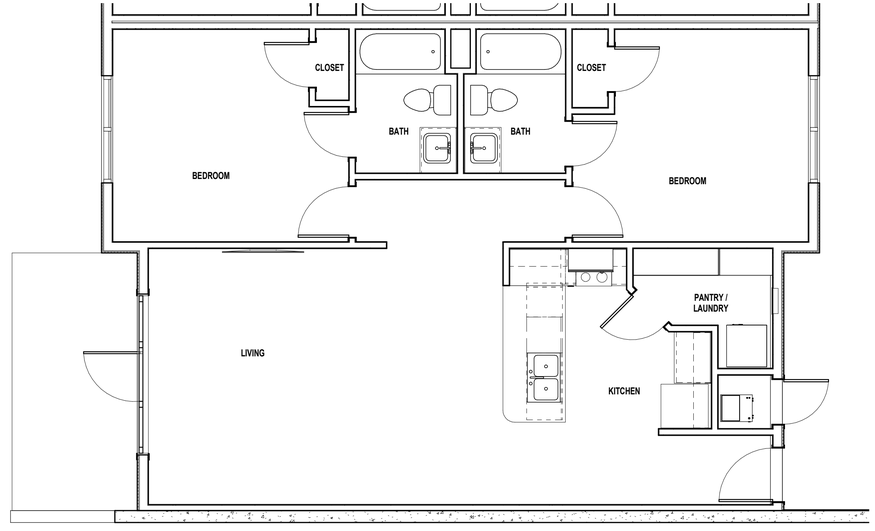

A3 2 BEDROOM UNIT FLOOR PLAN

1/4" = 1'-0"

CRSA

ARCHITECTURE · PLANNING · INTERIORS
20 N. MAIN ST. STE 104 · ST GEORGE, UT 84770
435.673.7362 · www.crsa-us.com

2018-10-11

ARCHITECT-ENGINEER STAMP

TUACAHN ACTOR HOUSING

1100 TUACAHN DR
IVINS UT 84738

CRSA ARCHITECTURE

REVISIONS		
MARK	DATE	DESCRIPTION


DFCM PROJECT #: N/A	FILE NAME:filename.rvt
DRAWN BY: GCS	CHECKED BY: BR
CRSA PROJECT #: 18-055	

2018-10-11


2 BEDROOM UNIT PLAN

AE402

C:\Users\gcs.ilivan\Documents\18-055 - TUACAHN ACTOR HOUSING - CENTRAL_garrett@crsa-us.com.rvt
10/11/2018 9:50:39 AM

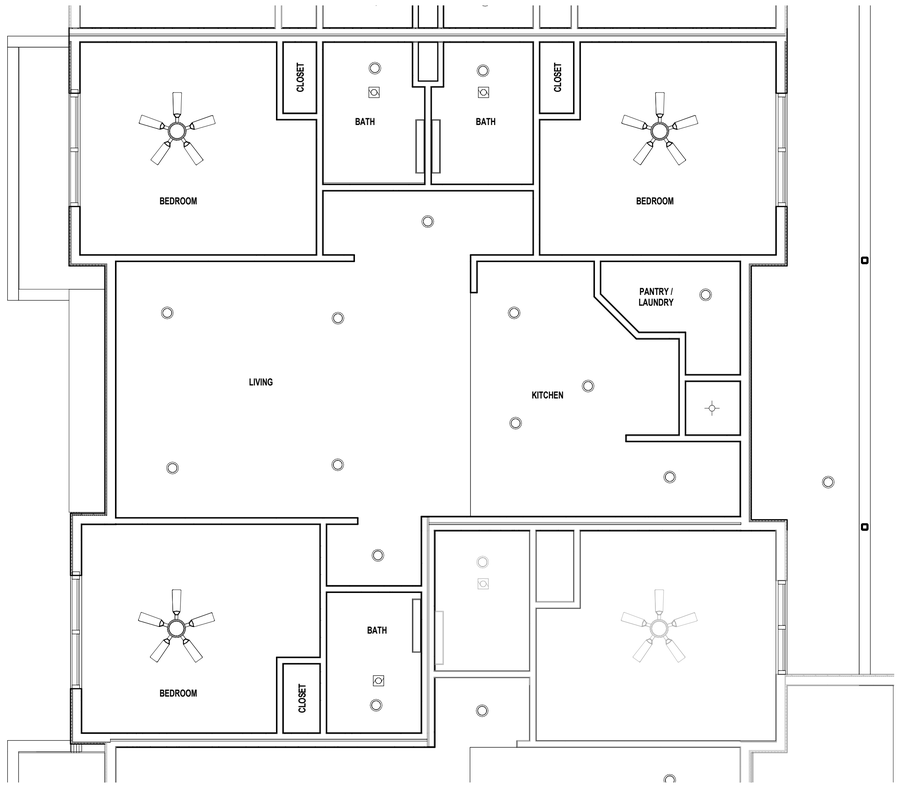

A1 3 BEDROOM UNIT REFLECTED CEILING PLAN
1/4" = 1'-0"

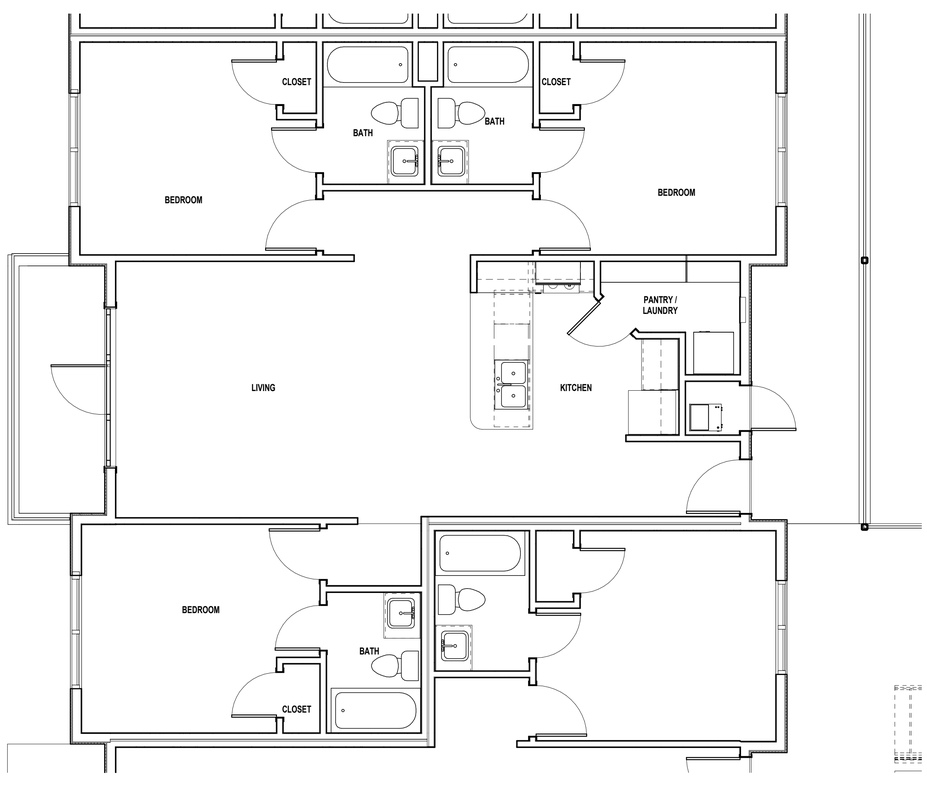

A3 3 BEDROOM UNIT FLOOR PLAN
1/4" = 1'-0"

CRSA
ARCHITECTURE · PLANNING · INTERIORS
20 N. MAIN ST. STE 104 · ST GEORGE, UT 84770
435.673.7362 · www.crsa-us.com

2018-10-11

ARCHITECT-ENGINEER STAMP

TUACAHN ACTOR HOUSING

1100 TUACAHN DR
IVINS UT 84738

CRSA ARCHITECTURE

REVISIONS

MARK	DATE	DESCRIPTION


DFCM PROJECT #: N/A	FILE NAME:filename.rvt
DRAWN BY: GCS	CHECKED BY: BR
CRSA PROJECT #: 18-055	

2018-10-11

3 BEDROOM UNIT PLAN

AE403

C:\Users\gsullivan\Documents\18-055 - TUACAHN ACTOR HOUSING - CENTRAL_garrett@crsa-us.com.rvt
10/11/2018 9:50:40 AM

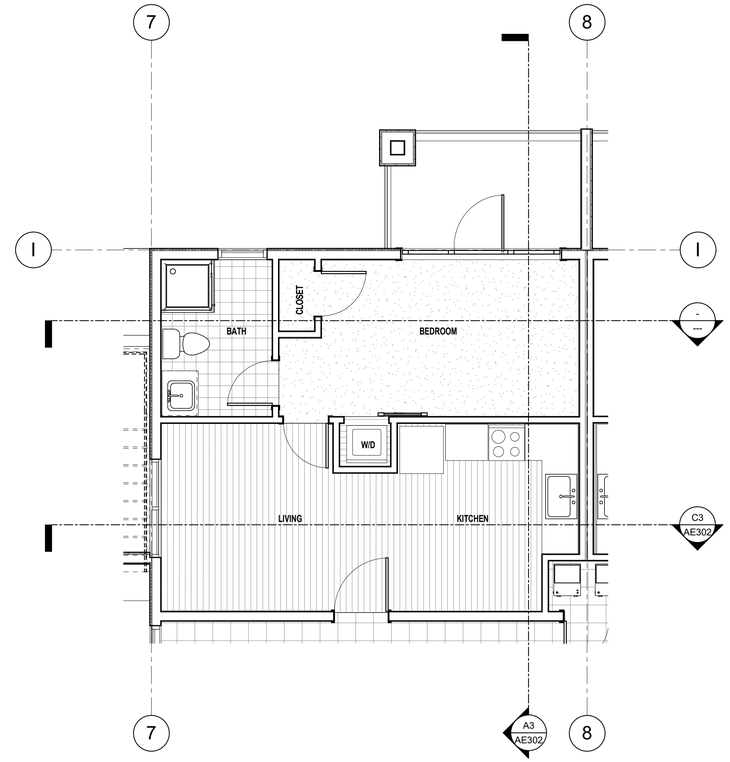

A4 STUDIO UNIT FLOOR PLAN

1/4" = 1'-0"

CRSA

ARCHITECTURE · PLANNING · INTERIORS

20 N. MAIN ST. STE 104 · ST GEORGE, UT 84770

435.673.7362 · www.crsa-us.com

2018-10-11

ARCHITECT-ENGINEER STAMP

TUACAHN ACTOR HOUSING

1100 TUACAHN DR
IVINS UT 84738

CRSA ARCHITECTURE

#	REVISIONS	
MARK	DATE	DESCRIPTION


DFCM PROJECT #: N/A	FILE NAME:filename.rvt
DRAWN BY: GCS	CHECKED BY: BR
CRSA PROJECT #: 18-055	

2018-10-11

STUDIO UNIT PLAN

AE404


C:\Users\gsullivan\Documents\18-055 - TUACAHN ACTOR HOUSING - CENTRAL_garrett@crsa-us.com.rvt
10/11/2018 8:50:40 AM

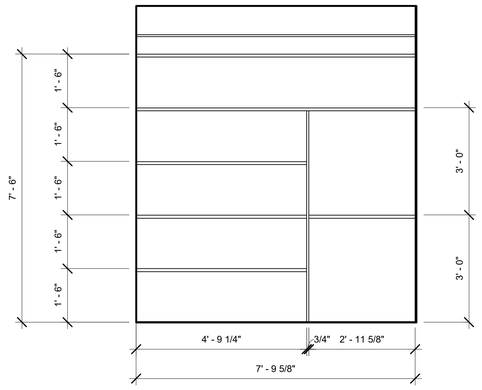

C4 PANTRY SHELVING INTERIOR ELEVATION

1/2" = 1'-0"

A1 3D PANTRY

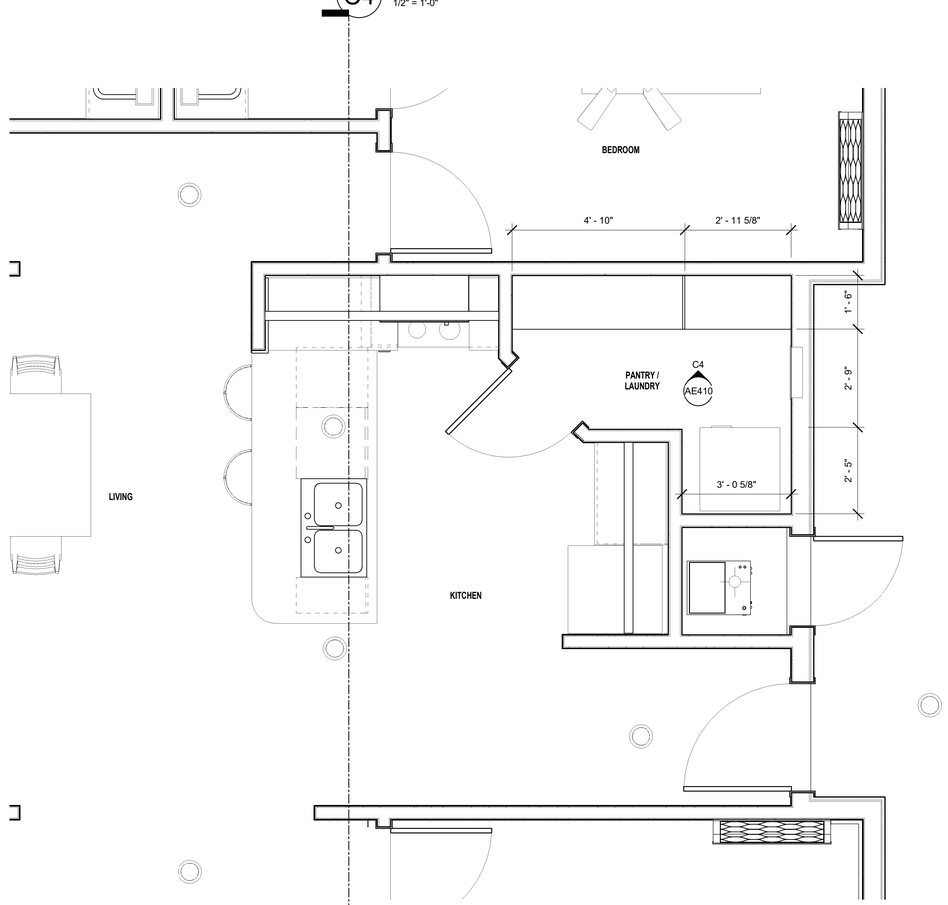

A3 PANRTY / LAUNDRY LAYOUT

1/2" = 1'-0"

CRSA

ARCHITECTURE · PLANNING · INTERIORS
20 N. MAIN ST. STE 104 · ST GEORGE, UT 84770
435.673.7362 · www.crsa-us.com

2018-10-11

ARCHITECT-ENGINEER STAMP

TUACAHN ACTOR HOUSING

1100 TUACAHN DR
IVINS UT 84738

CRSA ARCHITECTURE

REVISIONS

MARK	DATE	DESCRIPTION

DFCM PROJECT #: N/A	FILE NAME:filename.rvt
DRAWN BY: GCS	CHECKED BY: BR
CRSA PROJECT #: 18-055	

2018-10-11

PANTRY / LAUNDRY LAYOUT

AE410

C:\Users\gsullivan\Documents\18-055 - TUACAHN ACTOR HOUSING - CENTRAL_gsarrett@crsa-us.com.rvt
10/11/2018 9:50:48 AM

DOOR SCHEDULE - BUILDING 01

DOOR #	SIZE			PANEL TYPE	FRAME TYPE	FIRE RATING	HARDWARE SET NO.	COMMENTS
	WIDTH	HEIGHT	THICKNESS					
1-101	3' - 0"	6' - 8"	0' - 1 3/4"					
1-102	2' - 6"	6' - 8"	0' - 1 3/4"					
1-103	2' - 6"	6' - 8"	0' - 1 3/4"					
1-104	2' - 10"	6' - 8"	0' - 1 3/4"					
1-105	2' - 6"	6' - 8"	0' - 1 3/4"					
1-106	2' - 6"	6' - 8"	0' - 1 3/4"					
1-107	2' - 6"	6' - 8"	0' - 1 3/4"					
1-108	2' - 6"	6' - 8"	0' - 1 3/4"					
1-109	2' - 10"	6' - 8"	0' - 1 3/4"					
1-110	9' - 0"	6' - 8"						
1-111	2' - 10"	6' - 8"	0' - 1 3/4"					
1-112	2' - 6"	6' - 8"	0' - 1 3/4"					
1-113	2' - 6"	6' - 8"	0' - 1 3/4"					
1-114	2' - 10"	6' - 8"	0' - 1 3/4"					
1-115	2' - 6"	6' - 8"	0' - 1 3/4"					
1-116	2' - 6"	6' - 8"	0' - 1 3/4"					
1-117	3' - 0"	6' - 8"	0' - 1 3/4"					
1-118	2' - 6"	6' - 8"	0' - 1 3/4"					
1-119	2' - 6"	6' - 8"	0' - 1 3/4"					
1-120	2' - 10"	6' - 8"	0' - 1 3/4"					
1-121	2' - 6"	6' - 8"	0' - 1 3/4"					
1-122	2' - 6"	6' - 8"	0' - 1 3/4"					
1-123	2' - 6"	6' - 8"	0' - 1 3/4"					
1-124	2' - 6"	6' - 8"	0' - 1 3/4"					
1-125	2' - 10"	6' - 8"	0' - 1 3/4"					
1-126	9' - 0"	6' - 8"						
1-127	2' - 10"	6' - 8"	0' - 1 3/4"					
1-128	2' - 6"	6' - 8"	0' - 1 3/4"					
1-129	2' - 6"	6' - 8"	0' - 1 3/4"					
1-130	2' - 10"	6' - 8"	0' - 1 3/4"					
1-131	2' - 6"	6' - 8"	0' - 1 3/4"					
1-132	2' - 6"	6' - 8"	0' - 1 3/4"					
1-133	3' - 0"	6' - 8"	0' - 1 3/4"					
1-134	2' - 6"	6' - 8"	0' - 1 3/4"					
1-135	2' - 6"	6' - 8"	0' - 1 3/4"					
1-136	2' - 10"	6' - 8"	0' - 1 3/4"					
1-137	2' - 6"	6' - 8"	0' - 1 3/4"					
1-138	2' - 6"	6' - 8"	0' - 1 3/4"					
1-139	2' - 6"	6' - 8"	0' - 1 3/4"					
1-140	2' - 6"	6' - 8"	0' - 1 3/4"					
1-141	2' - 10"	6' - 8"	0' - 1 3/4"					
1-142	9' - 0"	6' - 8"						
1-147	2' - 6"	6' - 8"	0' - 1 3/4"					
1-201	3' - 0"	6' - 8"	0' - 1 3/4"					
1-202	2' - 6"	6' - 8"	0' - 1 3/4"					
1-203	2' - 6"	6' - 8"	0' - 1 3/4"					
1-204	2' - 10"	6' - 8"	0' - 1 3/4"					
1-206	2' - 6"	6' - 8"	0' - 1 3/4"					
1-207	2' - 6"	6' - 8"	0' - 1 3/4"					
1-208	2' - 6"	6' - 8"	0' - 1 3/4"					
1-209	2' - 10"	6' - 8"	0' - 1 3/4"					
1-210	9' - 0"	6' - 8"						
1-211	2' - 10"	6' - 8"	0' - 1 3/4"					
1-212	2' - 6"	6' - 8"	0' - 1 3/4"					
1-213	2' - 6"	6' - 8"	0' - 1 3/4"					
1-214	2' - 10"	6' - 8"	0' - 1 3/4"					
1-215	2' - 6"	6' - 8"	0' - 1 3/4"					
1-216	2' - 6"	6' - 8"	0' - 1 3/4"					
1-217	3' - 0"	6' - 8"	0' - 1 3/4"					
1-218	2' - 6"	6' - 8"	0' - 1 3/4"					
1-219	2' - 6"	6' - 8"	0' - 1 3/4"					
1-220	2' - 10"	6' - 8"	0' - 1 3/4"					
1-221	2' - 6"	6' - 8"	0' - 1 3/4"					
1-222	2' - 6"	6' - 8"	0' - 1 3/4"					
1-223	2' - 6"	6' - 8"	0' - 1 3/4"					
1-224	2' - 6"	6' - 8"	0' - 1 3/4"					
1-225	2' - 10"	6' - 8"	0' - 1 3/4"					
1-226	9' - 0"	6' - 8"						
1-227	2' - 10"	6' - 8"	0' - 1 3/4"					
1-228	2' - 6"	6' - 8"	0' - 1 3/4"					
1-229	2' - 6"	6' - 8"	0' - 1 3/4"					
1-230	2' - 10"	6' - 8"	0' - 1 3/4"					
1-231	2' - 6"	6' - 8"	0' - 1 3/4"					
1-232	2' - 6"	6' - 8"	0' - 1 3/4"					
1-233	3' - 0"	6' - 8"	0' - 1 3/4"					
1-234	2' - 6"	6' - 8"	0' - 1 3/4"					
1-235	2' - 6"	6' - 8"	0' - 1 3/4"					
1-236	2' - 10"	6' - 8"	0' - 1 3/4"					
1-237	2' - 6"	6' - 8"	0' - 1 3/4"					
1-238	2' - 6"	6' - 8"	0' - 1 3/4"					
1-239	2' - 6"	6' - 8"	0' - 1 3/4"					
1-240	2' - 6"	6' - 8"	0' - 1 3/4"					
1-241	2' - 10"	6' - 8"	0' - 1 3/4"					
1-242	9' - 0"	6' - 8"						
1-243	2' - 10"	6' - 8"	0' - 1 3/4"					
1-244	2' - 6"	6' - 8"	0' - 1 3/4"					
1-245	2' - 6"	6' - 8"	0' - 1 3/4"					
1-246	3' - 0"	6' - 8"	0' - 1 3/4"					
1-247	2' - 6"	6' - 8"	0' - 1 3/4"					
1-248	2' - 6"	6' - 8"	0' - 1 3/4"					
1-249	2' - 10"	6' - 8"	0' - 1 3/4"					
1-250	2' - 6"	6' - 8"	0' - 1 3/4"					
1-251	2' - 6"	6' - 8"	0' - 1 3/4"					
1-252	9' - 0"	6' - 8"						
1-253	2' - 10"	6' - 8"	0' - 1 3/4"					
1-254	2' - 6"	6' - 8"	0' - 1 3/4"					
1-255	2' - 6"	6' - 8"	0' - 1 3/4"					
1-256	2' - 10"	6' - 8"	0' - 1 3/4"					
1-257	2' - 6"	6' - 8"	0' - 1 3/4"					
1-258	2' - 6"	6' - 8"	0' - 1 3/4"					
1-259	3' - 0"	6' - 8"	0' - 1 3/4"					
1-260	2' - 6"	6' - 8"	0' - 1 3/4"					
1-261	2' - 6"	6' - 8"	0' - 1 3/4"					
1-262	2' - 10"	6' - 8"	0' - 1 3/4"					
1-263	2' - 6"	6' - 8"	0' - 1 3/4"					
1-264	2' - 6"	6' - 8"	0' - 1 3/4"					
1-265	2' - 6"	6' - 8"	0' - 1 3/4"					
1-266	2' - 6"	6' - 8"	0' - 1 3/4"					
1-267	2' - 10"	6' - 8"	0' - 1 3/4"					
1-268	9' - 0"	6' - 8"						
1-269	3' - 0"	7' - 0"	0' - 1 3/4"					
1-270	3' - 0"	7' - 0"	0' - 1 3/4"					

DOOR SCHEDULE - BUILDING 01

DOOR #	SIZE			PANEL TYPE	FRAME TYPE	FIRE RATING	HARDWARE SET NO.	COMMENTS
	WIDTH	HEIGHT	THICKNESS					
1-271	3' - 0"	6' - 8"	0' - 1 3/4"					
1-301	3' - 0"	6' - 8"	0' - 1 3/4"					
1-302	2' - 6"	6' - 8"	0' - 1 3/4"					
1-303	2' - 6"	6' - 8"	0' - 1 3/4"					
1-304	2' - 10"	6' - 8"	0' - 1 3/4"					
1-305	2' - 6"	6' - 8"	0' - 1 3/4"					
1-306	2' - 6"	6' - 8"	0' - 1 3/4"					
1-307	2' - 6"	6' - 8"	0' - 1 3/4"					
1-308	2' - 6"	6' - 8"	0' - 1 3/4"					
1-309	2' - 10"	6' - 8"	0' - 1 3/4"					
1-310	9' - 0"	6' - 8"						
1-311	2' - 10"	6' - 8"	0' - 1 3/4"					
1-312	2' - 6"	6' - 8"	0' - 1 3/4"					
1-313	2' - 6"	6' - 8"	0' - 1 3/4"					
1-314	2' - 10"	6' - 8"	0' - 1 3/4"					
1-315	2' - 6"	6' - 8"	0' - 1 3/4"					
1-316	2' - 6"	6' - 8"	0' - 1 3/4"					
1-317	3' - 0"	6' - 8"	0' - 1 3/4"					
1-318	2' - 6"	6' - 8"	0' - 1 3/4"					
1-319	2' - 6"	6' - 8"	0' - 1 3/4"					
1-320	2' - 10"	6' - 8"	0' - 1 3/4"					
1-321	2' - 6"	6' - 8"	0' - 1 3/4"					
1-322	2' - 6"	6' - 8"	0' - 1 3/4"					
1-323	2' - 6"	6' - 8"	0' - 1 3/4"					
1-324	2' - 6"	6' - 8"	0' - 1 3/4"					
1-325	2' - 10"	6' - 8"	0' - 1 3/4"					
1-326	9' - 0"	6' - 8"						
1-327	2' - 10"	6' - 8"	0' - 1 3/4"					
1-329	2' - 6"	6' - 8"	0' - 1 3/4"					
1-330		6' - 8"	0' - 1 3/4"					
1-331	2' - 6"	6' - 8"	0' - 1 3/4"					
1-332	2' - 6"	6' - 8"	0' - 1 3/4"					
1-333	3' - 0"	6' - 8"	0' - 1 3/4"					
1-334	2' - 6"	6' - 8"	0' - 1 3/4"					
1-335	2' - 6"	6' - 8"	0' - 1 3/4"					
1-336	2' - 10"	6' - 8"	0' - 1 3/4"					
1-337	2' - 6"	6' - 8"	0' - 1 3/4"					
1-338	2' - 6"	6' - 8"	0' - 1 3/4"					
1-339	2' - 6"	6' - 8"	0' - 1 3/4"					
1-340	2' - 6"	6' - 8"	0' - 1 3/4"					
1-341	2' - 10"	6' - 8"	0' - 1 3/4"					
1-342	9' - 0"	6' - 8"						
1-343	2' - 10"	6' - 8"	0' - 1 3/4"					
1-344	2' - 6"	6' - 8"	0' - 1 3/4"					
1-345	2' - 6"	6' - 8"	0' - 1 3/4"					
1-346	2' - 10"	6' - 8"	0' - 1 3/4"					
1-347	2' - 6"	6' - 8"	0' - 1 3/4"					
1-348	2' - 6"	6' - 8"	0' - 1 3/4"					
1-349	3' - 0"	6' - 8"	0' - 1 3/4"					
1-350	2' - 6"	6' - 8"	0' - 1 3/4"					
1-351	2' - 6"	6' - 8"	0' - 1 3/4"					
1-352	9' - 0"	6' - 8"						
1-353	2' - 10"	6' - 8"	0' - 1 3/4"					
1-354	2' - 6"	6' - 8"	0' - 1 3/4"					
1-355	2' - 6"	6' - 8"	0' - 1 3/4"					
1-356	2' - 10"	6' - 8"	0' - 1 3/4"					
1-357	2' - 6"	6' - 8"	0' - 1 3/4"					
1-358	2' - 6"	6' - 8"	0' - 1 3/4"					
1-359	3' - 0"	6' - 8"	0' - 1 3/4"					
1-360	3' - 0"	6' - 8"	0' - 1 3/4"					
1-361	2' - 6"	6' - 8"	0' - 1 3/4"					
1-362	2' - 6"	6' - 8"	0' - 1 3/4"					
1-363	2' - 10"	6' - 8"	0' - 1 3/4"					
1-364	2' - 6"	6' - 8"	0' - 1 3/4"					
1-365	2' - 6"	6' - 8"	0' - 1 3/4"					
1-366	2' - 6"	6' - 8"	0' - 1 3/4"					
1-367	2' - 6"	6' - 8"	0' - 1 3/4"					
1-368	2' - 10"	6' - 8"	0' - 1 3/4"					
1-369	9' - 0"	6' - 8"						
1-370	2' - 10"	6' - 8"	0' - 1 3/4"					
1-371	2' - 6"	6' - 8"	0' - 1 3/4"					
1-372	2' - 6"	6' - 8"	0' - 1 3/4"					
1-373	2' - 10"	6' - 8"	0' - 1 3/4"					
1-374	2' - 6"	6' - 8"	0' - 1 3/4"					
1-375	2' - 6"	6' - 8"	0' - 1 3/4"					
1-376	3' - 0"	6' - 8"	0' - 1 3/4"					
1-377	2' - 6"	6' - 8"	0' - 1 3/4"					
1-378	2' - 6"	6' - 8"	0' - 1 3/4"					
1-379	2' - 10"	6' - 8"	0' - 1 3/4"					
1-380	2' - 6"	6' - 8"	0' - 1 3/4"					
1-381	2' - 6"	6' - 8"	0' - 1 3/4"					
1-382	2' - 6"	6' - 8"	0' - 1 3/4"					
1-383	2' - 6"	6' - 8"	0' - 1 3/4"					
1-384	2' - 10"	6' - 8"	0' - 1 3/4"					
1-385	9' - 0"	6' - 8"						
1-386	2' - 10"	6' - 8"	0' - 1 3/4"					
1-387	2' - 6"	6' - 8"	0' - 1 3/4"					
1-388	2' - 6"	6' - 8"	0' - 1 3/4"					
1-389	2' - 10"	6' - 8"	0' - 1 3/4"					
1-390	2' - 6"	6' - 8"	0' - 1 3/4"					

DOOR SCHEDULE - BUILDING 01

DOOR #	SIZE			PANEL TYPE	FRAME TYPE	FIRE RATING	HARDWARE SET NO.	COMMENTS
	WIDTH	HEIGHT	THICKNESS					
1-391	2' - 6"	6' - 8"	0' - 1 3/4"					
1-401	3' - 0"	6' - 8"	0' - 1 3/4"					
1-402	2' - 6"	6' - 8"	0' - 1 3/4"					
1-403	2' - 6"	6' - 8"	0' - 1 3/4"					
1-404	2' - 10"	6' - 8"	0' - 1 3/4"					
1-405	2' - 6"	6' - 8"	0' - 1 3/4"					
1-406	2' - 6"	6' - 8"	0' - 1 3/4"					
1-407	2' - 6"	6' - 8"	0' - 1 3/4"					
1-408	2' - 6"	6' - 8"	0' - 1 3/4"					
1-409	2' - 10"	6' - 8"	0' - 1 3/4"					
1-410	9' - 0"	6' - 8"						
1-411	2' - 10"	6' - 8"	0' - 1 3/4"					
1-412	2' - 6"	6' - 8"	0' - 1 3/4"					
1-413	2' - 6"	6' - 8"	0' - 1 3/4"					
1-414	2' - 10"	6' - 8"	0' - 1 3/4"					
1-415	2' - 6"	6' - 8"	0' - 1 3/4"					
1-416	2' - 6"	6' - 8"	0' - 1 3/4"					
1-417	3' - 0"	6' - 8"	0' - 1 3/4"					
1-418	2' - 6"	6' - 8"	0' - 1 3/4"					
1-419	2' - 6"	6' - 8"	0' - 1 3/4"					
1-420	2' - 10"	6' - 8"	0' - 1 3/4"					
1-421	2' - 6"	6' - 8"	0' - 1 3/4"					
1-422	2' - 6"	6' - 8"	0' - 1 3/4"					
1-423	2' - 6"	6' - 8"	0' - 1 3/4"					
1-424	2' - 6"	6' - 8"	0' - 1 3/4"					
1-425	2' - 10"	6' - 8"	0' - 1 3/4"					
1-426	9' - 0"	6' - 8"						
1-427	2' - 10"	6' - 8"	0' - 1 3/4"					
1-428	2' - 6"	6' - 8"	0' - 1 3/4"					
1-429	2' - 6"	6' - 8"	0' - 1 3/4"					
1-430	2' - 10"	6' - 8"	0' - 1 3/4"					
1-431	2' - 6"	6' - 8"	0' - 1 3/4"					
1-432	2' - 6"	6' - 8"	0' - 1 3/4"					
1-433	3' - 0"	6' - 8"	0' - 1 3/4"					
1-434	2' - 6"	6' - 8"	0' - 1 3/4"			45 MIN.		
1-435	2' - 6"	6' - 8"	0' - 1 3/4"					
1-436	2' - 10"	6' - 8"	0' - 1 3/4"					
1-437	2' - 6"	6' - 8"	0' - 1 3/4"					
1-438	2' - 6"	6' - 8"	0' - 1 3/4"					
1-439	2' - 6"	6' - 8"	0' - 1 3/4"					
1-440	2' - 6"	6' - 8"	0' - 1 3/4"					
1-441	2' - 10"	6' - 8"	0' - 1 3/4"					
1-442	9' - 0"	6' - 8"						
1-443	2' - 10"	6' - 8"	0' - 1 3/4"					
1-444	2' - 6"	6' - 8"	0' - 1 3/4"					
1-445	2' - 6"	6' - 8"	0' - 1 3/4"					
1-446	2' - 10"	6' - 8"	0' - 1 3/4"					
1-447	2' - 6"	6' - 8"	0' - 1 3/4"					
1-448	2' - 6"	6' - 8"	0' - 1 3/4"					
1-449	3' - 0"	6' - 8"	0' - 1 3/4"					
1-450	2' - 6"	6' - 8"	0' - 1 3/4"			45 MIN.		
1-451	2' - 6"	6' - 8"	0' - 1 3/4"					
1-452	9' - 0"	6' - 8"						
1-453	2' - 10"	6' - 8"	0' - 1 3/4"					
1-454	2' - 6"	6' - 8"	0' - 1 3/4"					
1-455	2' - 6"	6' - 8"	0' - 1 3/4"					
1-456	2' - 10"	6' - 8"	0' - 1 3/4"					
1-457	2' - 6"	6' - 8"	0' - 1 3/4"					
1-458	2' - 6"	6' - 8"	0' - 1 3/4"					
1-459	3' - 0"	6' - 8"	0' - 1 3/4"					
1-460	3' - 0"	6' - 8"	0' - 1 3/4"					
1-461	2' - 6"	6' - 8"	0' - 1 3/4"					
1-462	2' - 6"	6' - 8"	0' - 1 3/4"					
1-463	2' - 10"	6' - 8"	0' - 1 3/4"					
1-464	2' - 6"	6' - 8"	0' - 1 3/4"					
1-465	3' - 0"	7' - 0"	0' - 1 1/2"					
1-466	3' - 0"	7' - 0"	0' - 1 1/2"					
1-467	2' - 6"	6' - 8"	0' - 1 3/4"					
1-468	2' - 10"	6' - 8"	0' - 1 3/4"					
1-469	9' - 0"	6' - 8"						
1-470	2' - 10"	6' - 8"	0' - 1 3/4"					
1-471	2' - 6"	6' - 8"	0' - 1 3/4"					
1-472	3' - 0"	7' - 0"	0' - 1 1/2"					
1-473	3' - 0"	6' - 8"	0' - 1 3/4"					
1-474	2' - 6"	6' - 8"	0' - 1 3/4"					
1-475	2' - 6"	6' - 8"	0' - 1 3/4"					
1-476	2' - 10"	6' - 8"	0' - 1 3/4"					
1-477	2' - 6"	6' - 8"	0' - 1 3/4"					
1-478	3' - 0"	7' - 0"	0' - 1 1/2"					
1-479	9' - 0"	6' - 8"						
1-480	2' - 10"	6' - 8"	0' - 1 3/4"					
1-481	2' - 6"	6' - 8"	0' - 1 3/4"					
1-482	3' - 0"	7' - 0"	0' - 1 1/2"					
1-483	2' - 10"	6' - 8"	0' - 1 3/4"					
1-484	2' - 6"	6' - 8"	0' - 1 3/4"					
1-485	3' - 0"	7' - 0"	0' - 1 1/2"					

CRSA

ARCHITECTURE · PLANNING · INTERIORS
20 N. MAIN ST. STE 104 · ST GEORGE, UT 84770
435.673.7362 · www.crsa-us.com

2018-10-11

ARCHITECT-ENGINEER STAMP

TUACAHN ACTOR HOUSING

1100 TUACAHN DR
IVINS UT 84738

CRSA ARCHITECTURE

REVISIONS

MARK	DATE	DESCRIPTION

DFCM PROJECT #: N/A	FILE NAME:filename.rvt
DRAWN BY: GCS	CHECKED BY: BR
CRSA PROJECT #: 18-055	

2018-10-11

DOOR SCHEDULE BUILDING 01

AE501

C:\Users\gsullivan\Documents\18-055 - TUACAHN ACTOR HOUSING - CENTRAL_gamet@crsa-us.com.rvt
10/11/2018 9:50:49 AM

DOOR SCHEDULE - BUILDING 02

DOOR #	SIZE			PANEL TYPE	FRAME TYPE	FIRE RATING	HARDWARE SET NO.	COMMENTS
	WIDTH	HEIGHT	THICKNESS					
2-101	6' - 0"	7' - 0"						
2-102	6' - 0"	7' - 0"						
2-103	3' - 0"	7' - 0"	0' - 1 3/4"					
2-104	6' - 0"	7' - 0"	0' - 1 3/4"					
2-106	3' - 0"	7' - 0"	0' - 1 3/4"					
2-107	3' - 0"	7' - 0"	0' - 1 3/4"					
2-201	3' - 0"	7' - 0"						
2-202	2' - 8 5/32"	7' - 0"						
2-203	6' - 0"	7' - 0"						
2-204	3' - 0"	7' - 0"						
2-205	3' - 0"	6' - 8"	0' - 1 3/4"					
2-206	3' - 0"	6' - 8"	0' - 1 3/4"					
2-207	3' - 0"	6' - 8"	0' - 1 3/4"					
2-208	3' - 0"	6' - 8"	0' - 1 3/4"					
2-209	2' - 6"	6' - 8"	0' - 1 3/4"					
2-210	2' - 6"	6' - 8"	0' - 2"					
2-211	2' - 6"	6' - 8"	0' - 1 3/4"					
2-212	2' - 6"	6' - 8"	0' - 1 3/4"					
2-213	9' - 0"	6' - 8"						
2-214	2' - 6"	6' - 8"	0' - 1 3/4"			45 MIN.		
2-215	3' - 0"	6' - 8"	0' - 1 3/4"					
2-216	2' - 6"	6' - 8"	0' - 1 3/4"					
2-217	2' - 6"	6' - 8"	0' - 2"					
2-218	2' - 6"	6' - 8"	0' - 1 3/4"					
2-219	2' - 6"	6' - 8"	0' - 1 3/4"					
2-220	9' - 0"	6' - 8"						
2-221	3' - 0"	6' - 8"	0' - 1 3/4"					
2-222	2' - 6"	6' - 8"	0' - 1 3/4"					
2-223	2' - 6"	6' - 8"	0' - 2"					
2-224	2' - 6"	6' - 8"	0' - 1 3/4"					
2-225	2' - 6"	6' - 8"	0' - 1 3/4"					
2-226	9' - 0"	6' - 8"						
2-227	3' - 0"	6' - 8"	0' - 1 3/4"					
2-228	2' - 6"	6' - 8"	0' - 1 3/4"					
2-229	2' - 6"	6' - 8"	0' - 2"					
2-230	2' - 6"	6' - 8"	0' - 1 3/4"					
2-231	2' - 6"	6' - 8"	0' - 1 3/4"					
2-232	9' - 0"	6' - 8"						
2-233	2' - 6"	6' - 8"	0' - 1 3/4"			45 MIN.		
2-234	3' - 0"	6' - 8"	0' - 1 3/4"					
2-235	2' - 6"	6' - 8"	0' - 1 3/4"					
2-236	2' - 6"	6' - 8"	0' - 2"					
2-237	2' - 6"	6' - 8"	0' - 1 3/4"					
2-238	2' - 6"	6' - 8"	0' - 1 3/4"					
2-239	9' - 0"	6' - 8"						
2-301	2' - 3 23/32"	7' - 0"						
2-302	3' - 0"	7' - 0"						
2-303	3' - 0"	6' - 8"	0' - 1 3/4"					
2-304	2' - 10"	6' - 8"	0' - 1 3/4"					
2-305	2' - 6"	6' - 8"	0' - 2"					
2-306	2' - 6"	6' - 8"	0' - 1 3/4"					
2-307	2' - 6"	6' - 8"	0' - 1 3/4"					
2-308	9' - 0"	6' - 8"						
2-309	2' - 6"	6' - 8"	0' - 1 3/4"			45 MIN.		
2-310	3' - 0"	6' - 8"	0' - 1 3/4"					
2-311	2' - 10"	6' - 8"	0' - 1 3/4"					
2-312	2' - 6"	6' - 8"	0' - 2"					
2-313	2' - 6"	6' - 8"	0' - 1 3/4"					
2-314	2' - 6"	6' - 8"	0' - 1 3/4"					
2-315	9' - 0"	6' - 8"						
2-316	3' - 0"	6' - 8"	0' - 1 3/4"					
2-317	2' - 10"	6' - 8"	0' - 1 3/4"					
2-318	2' - 6"	6' - 8"	0' - 2"					
2-319	2' - 6"	6' - 8"	0' - 1 3/4"					
2-320	2' - 6"	6' - 8"	0' - 1 3/4"					
2-321	9' - 0"	6' - 8"						
2-322	2' - 6"	6' - 8"	0' - 1 3/4"			45 MIN.		
2-323	3' - 0"	6' - 8"	0' - 1 3/4"					
2-324	2' - 10"	6' - 8"	0' - 1 3/4"					
2-325	2' - 6"	6' - 8"	0' - 2"					
2-326	2' - 6"	6' - 8"	0' - 1 3/4"					
2-327	2' - 6"	6' - 8"	0' - 1 3/4"					
2-328	9' - 0"	6' - 8"						

CRSA

ARCHITECTURE · PLANNING · INTERIORS
20 N. MAIN ST. STE 104 · ST GEORGE, UT 84770
435.673.7362 · www.crsa-us.com

2018-10-11

ARCHITECT-ENGINEER STAMP

TUACAHN ACTOR HOUSING

1100 TUACAHN DR
IVINS UT 84738

CRSA ARCHITECTURE

REVISIONS

MARK	DATE	DESCRIPTION

DFCM PROJECT #: N/A	FILE NAME:filename.rvt
DRAWN BY: GCS	CHECKED BY: BR
CRSA PROJECT #: 18-055	

2018-10-11

DOOR SCHEDULE
BUILDING 02

AE502

C:\Users\gsullivan\Documents\18-055 - TUACAHN ACTOR HOUSING - CENTRAL_garrett@crsa-us.com.rvt
10/11/2018 9:50:50 AM