
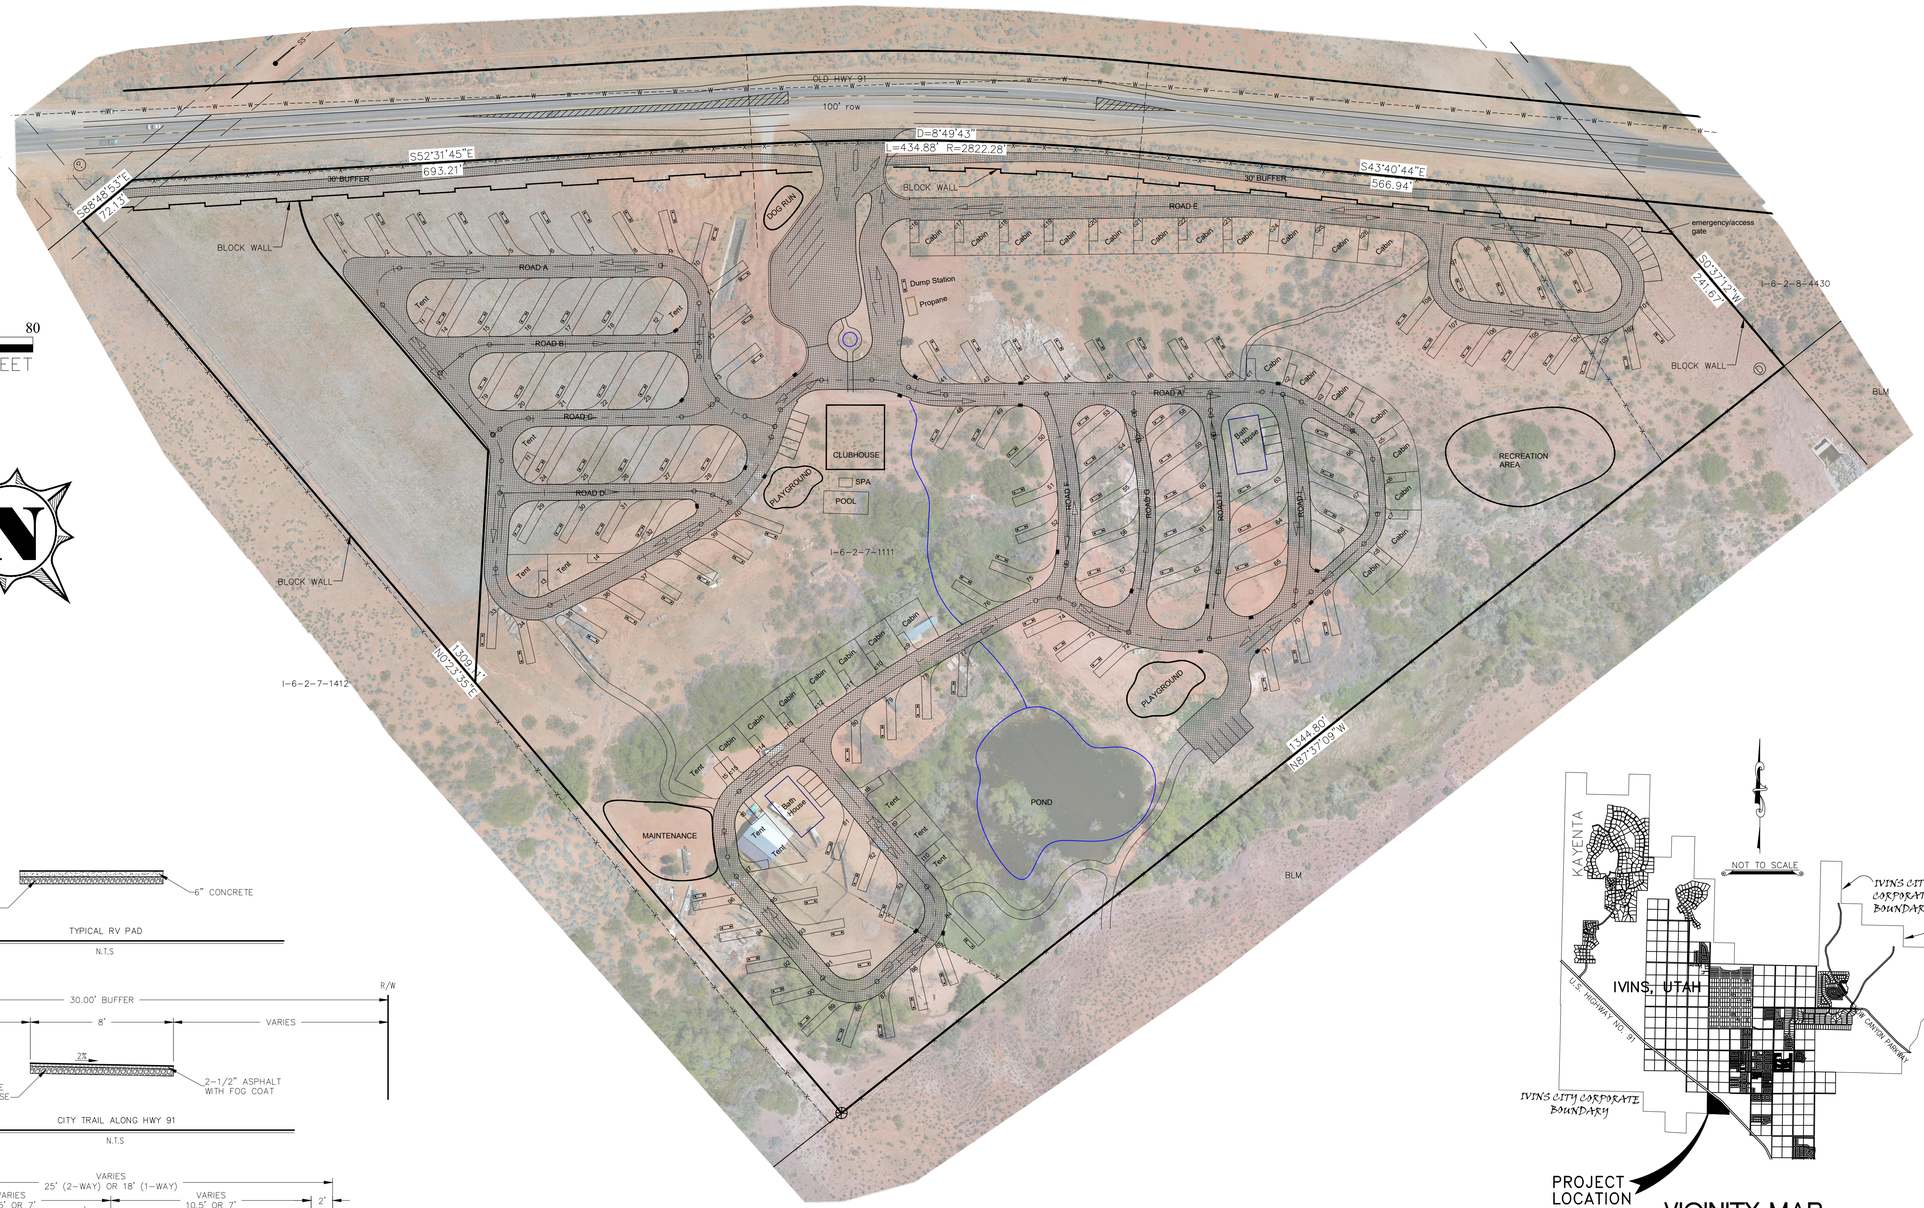


80 0 80
SCALE IN FEET

N

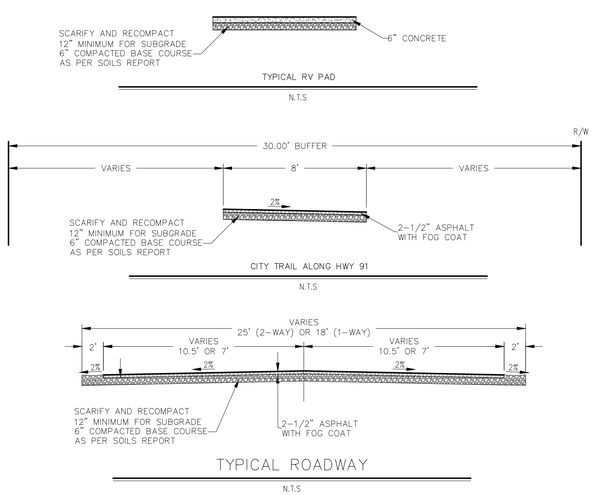

VICINITY MAP

PROJECT AREA = 23.90 AC

Contact: JON GRAF (435) 272-7090

OWNER:
GRAF FAMILY

DEVELOPER
GRAF VENTURES

AVOID CUTTING UNDERGROUND UTILITIES. IT'S COSTLY.
DIGALERT
1-800-662-4111
UNDERGROUND SERVICE (USA)

NOTICE!

THE CONTRACTOR SHALL BE RESPONSIBLE FOR THE LOCATION, PROTECTION, AND RESTORATION OF ALL BURIED OR ABOVE GROUND UTILITIES, SHOWN OR NOT SHOWN ON THE PLANS.

No.	Description of Revisions	Date	By

KUMA
ENGINEERING COMPANY
469 WEST TONAPAH WAY
IVINS, UT 84738
(435) 229-0244

SITE PLAN
HIDDEN SPRINGS RV
PREPARED FOR JON GRAF
PROJECT LOCATED IN SECTION XX, T41S, R16W SLB&M
IVINS, UTAH

REGISTERED PROFESSIONAL ENGINEER No. 4873033 02-11-2019 Brett Henke BRETT L. HENKE STATE OF UTAH

Project :	ESS
File :	BASE 02-06-2019
Date :	NOV 2018
Drafted by :	BH
Review by :	BH

Scale : 1 = 80

Sheet No. SP-1

K:\Kuma\Projects\Graf\Hidden Springs\BASE 02-06-2019.dwg Feb 11, 2019 - 8:50pm brett