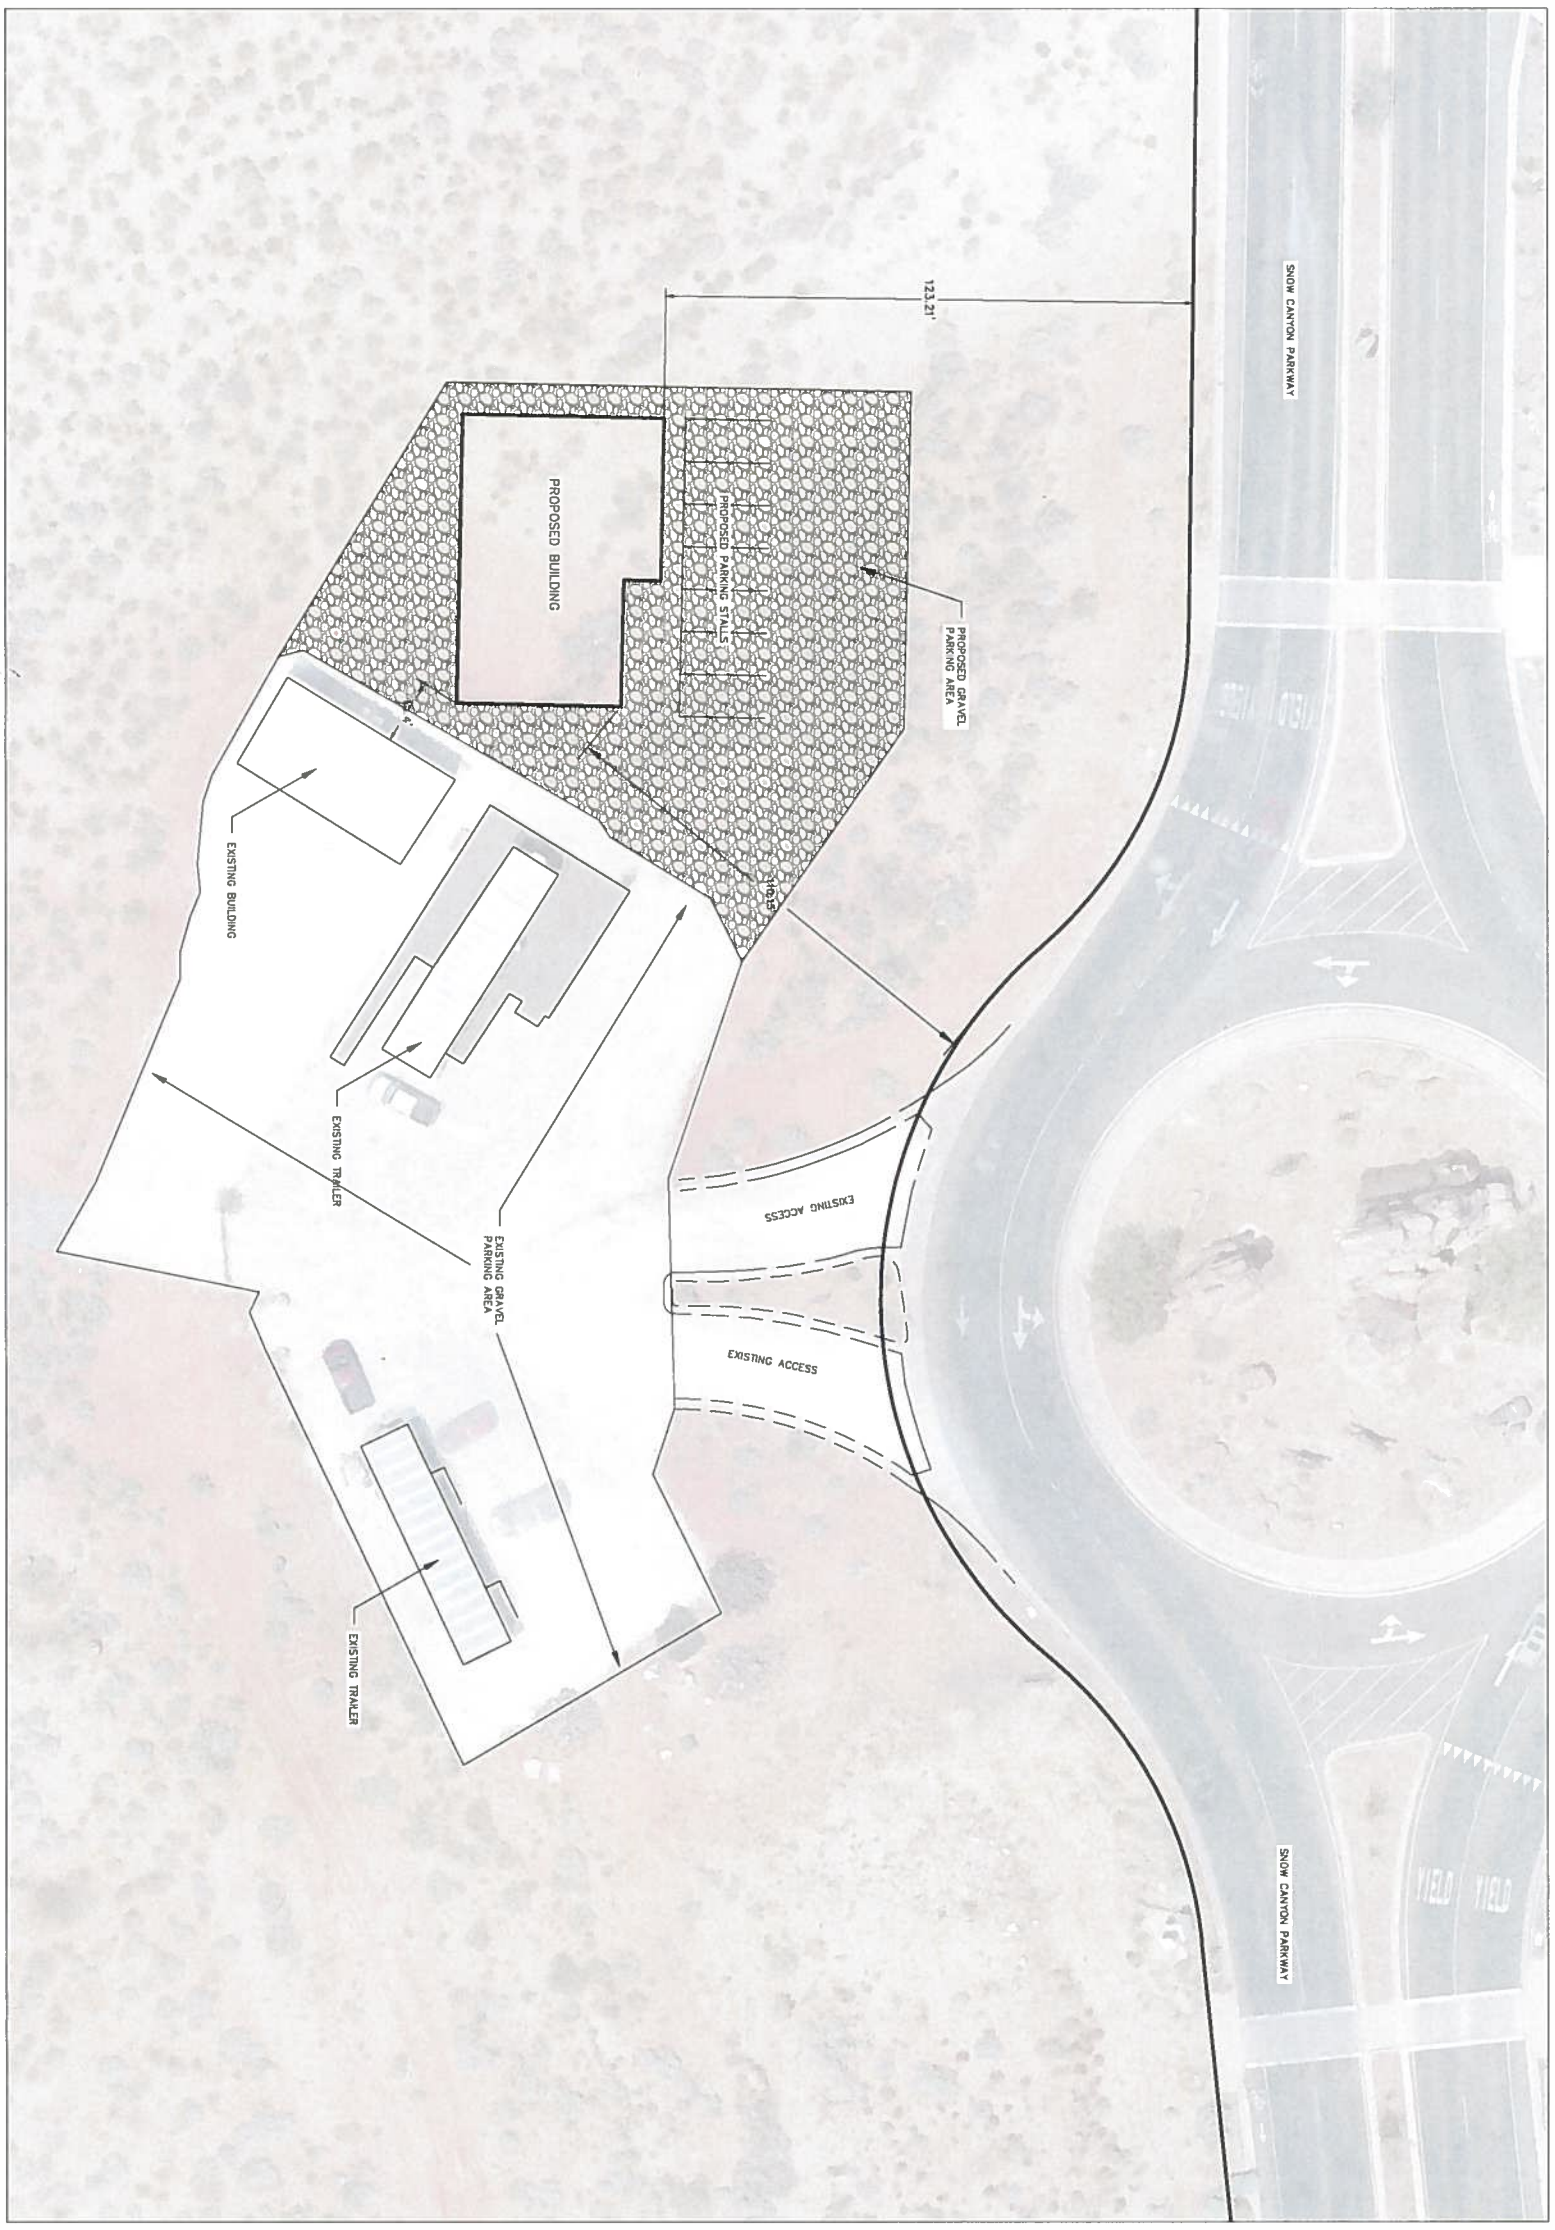


SITE PLAN
TEMPOARY BUILDING

PREPARED FOR BLACK DESERT RESORT
PROJECT LOCATED IN SECTION 6, T42S, R16W SLB&M
IVINS, UTAH

KUMA
ENGINEERING COMPANY
469 WEST TONAPAH WAY
IVINS, UT 84738
(435) 229-0244

Sheet No.: SP

Scale: 1 = 20

Project : BDR
File : SITE
Date : APR 2021
Drafted by : BH
Review by : BH

No.	Description of Revisions	Date	By