


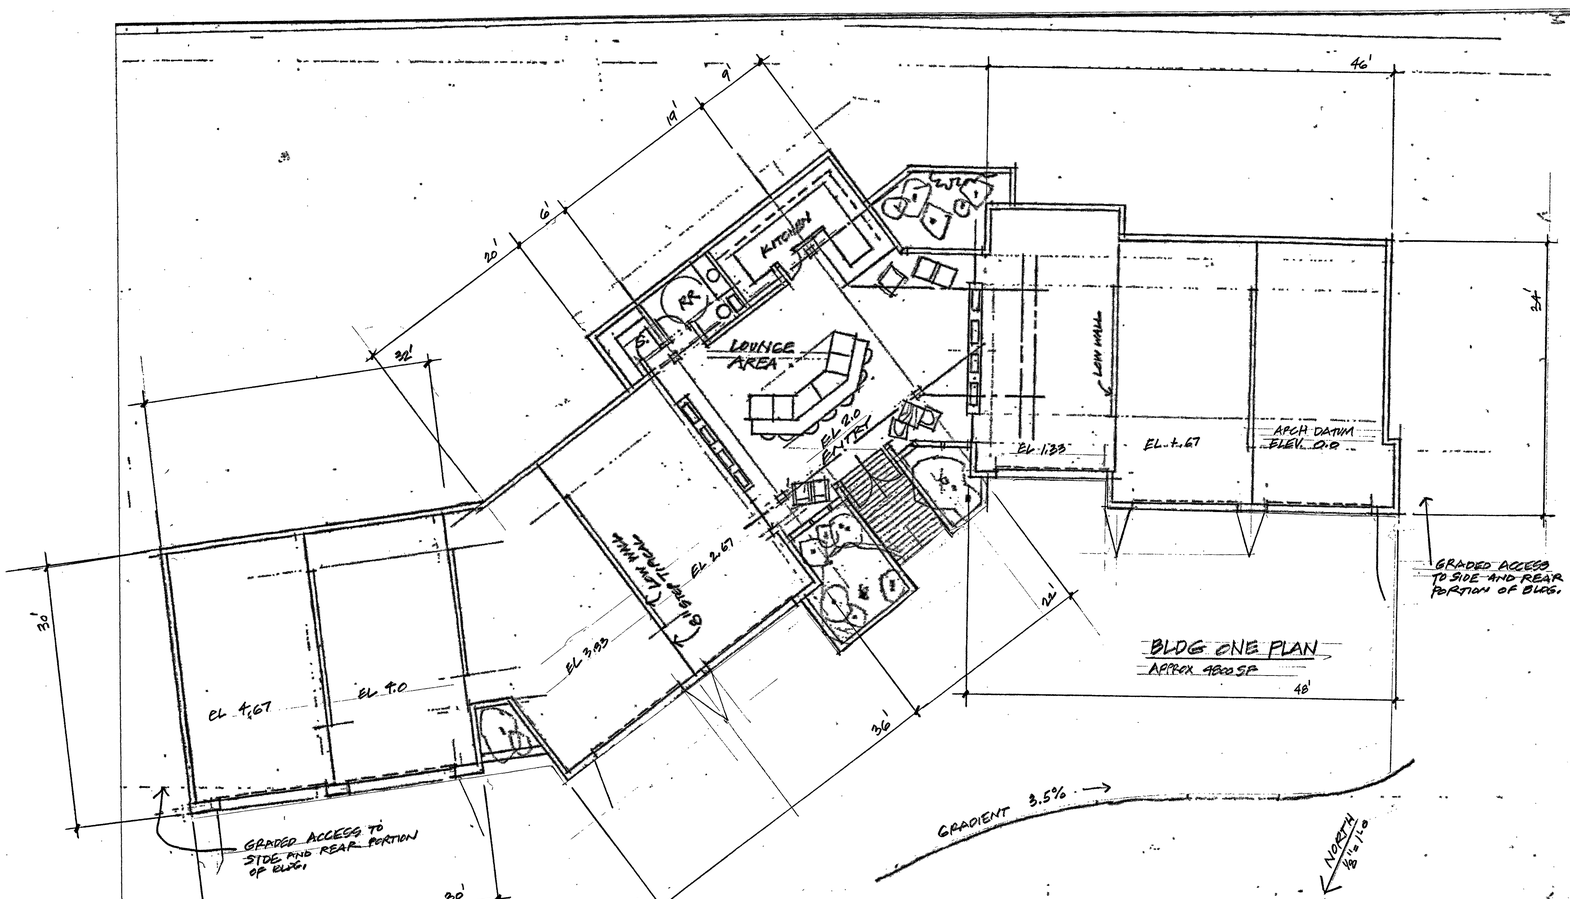


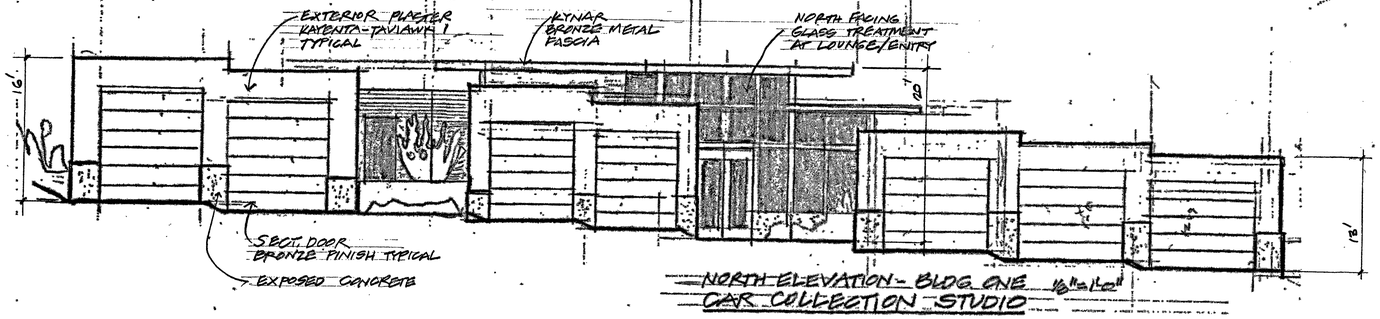

NORTH ELEVATION - BLDG ONE
CAR COLLECTION STUDIO 1/8"=1'-0"

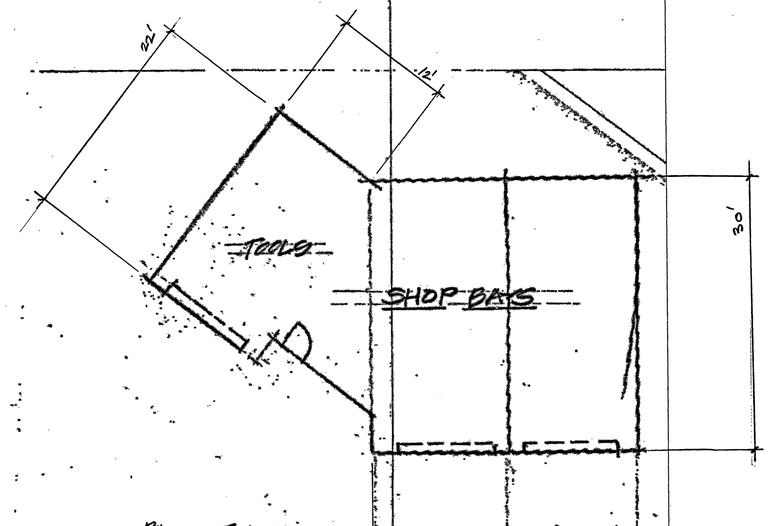

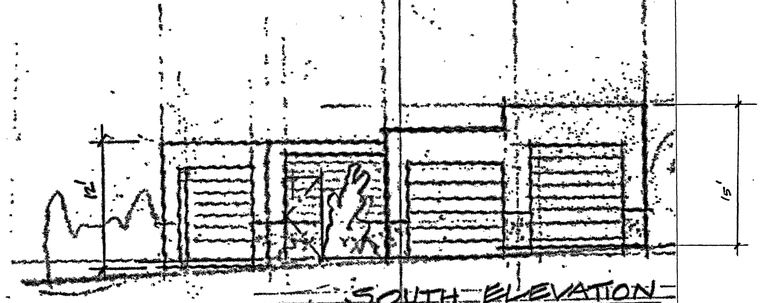

SOUTH ELEVATION
SHOP BLDG. CAR COLLECTION STUDIO 1/8"=1'-0"
BLDG TWO

CAR STUDIO

KAYENTA • IVINS, UT • 84738

PROPOSED GS 31 - CRESCENT MOON TRAIL

ARCHITECTURAL FLOOR PLAN AND EXTERIOR ELEVATION

SCALE: 1/8"=1'-0"

DATE: 09-16-21