



FRONT ELEVATION

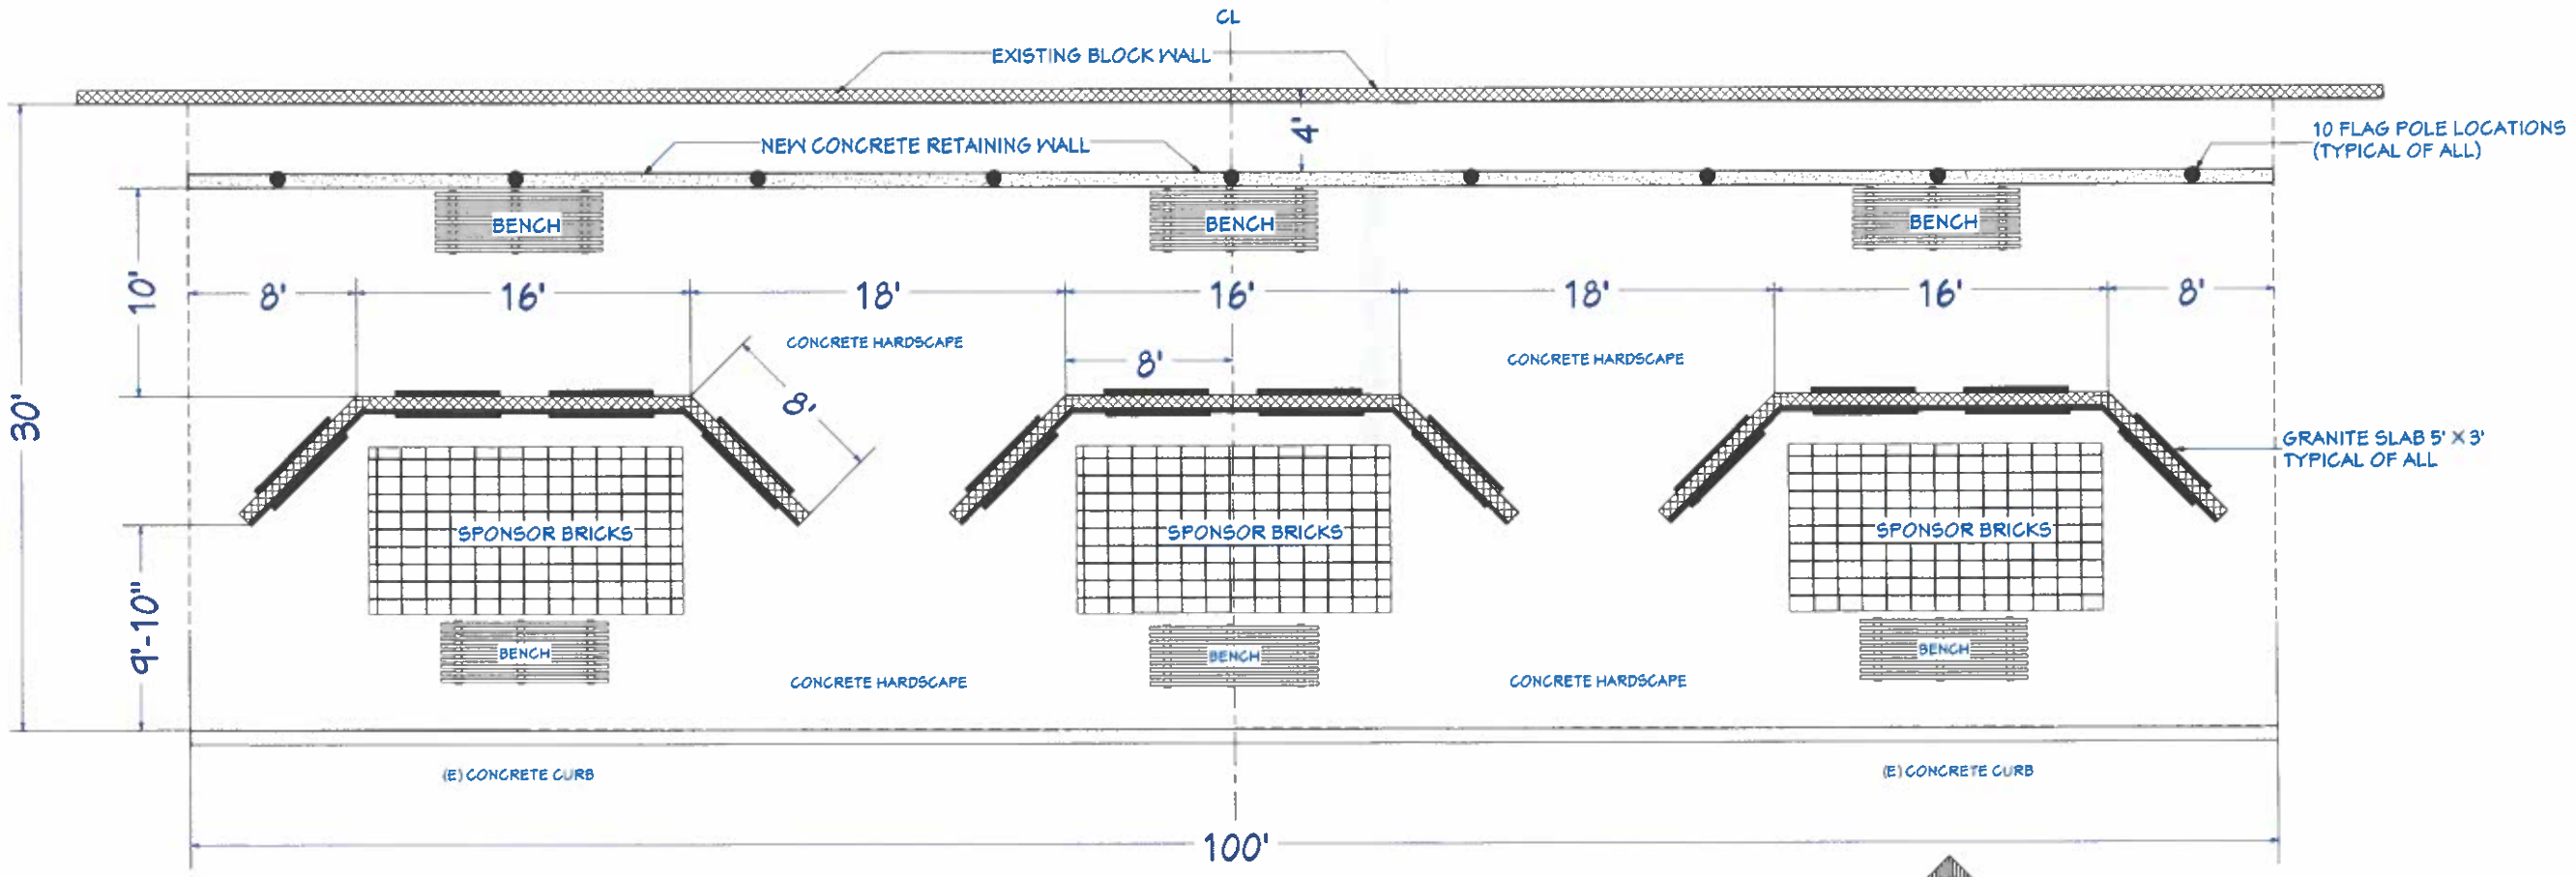

A / A-1 ELEVATION

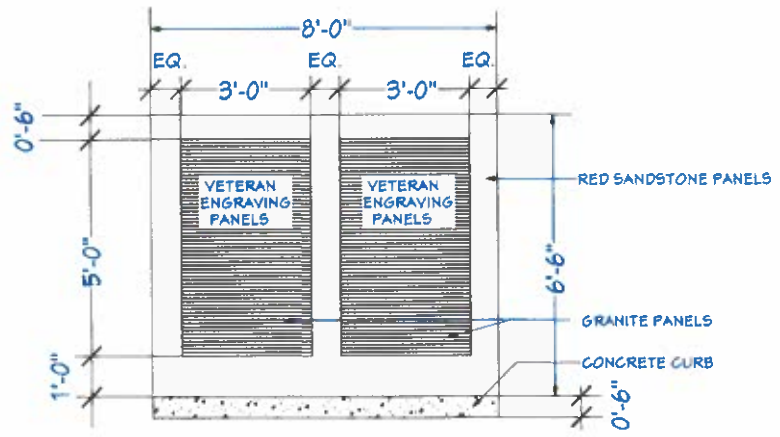

A / A-1 ENGRAVING PANELS (TYPICAL OF ALL) 1/2" = 1'-0"

Floor Plan 1/4" = 1'-0"

EXCLUSIVE USE OF (SLADE H. SNOW), THE ARCHITECTURAL WORKS, AND ALL PARTS THEREOF, CONSTRUCTED FROM THESE PLANS AND SPECIFICATIONS, SHALL REMAIN THE PROPERTY OF (SLADE H. SNOW) AND SHALL NOT BE USED BY YOU OR A CLAIM FOR DAMAGES FROM (SLADE H. SNOW)

CONTRACTOR SHALL VERIFY ALL DIMENSIONS AND CONDITIONS AT THE JOB SITE AND NOTIFY THE ARCHITECT OF ANY DIMENSIONAL ERRORS, OMISSIONS OR DISCREPANCIES BEFORE BEGINNING OR FABRICATING ANY WORK.

REVISION TABLE

NUMBER	DATE	REVISED BY	DESCRIPTION

Ivin's Veteran's Memorial

Ivins Utah 84738

Floor Plan

Mark H. Snow & ASSOCIATES
ph. (435) 275-6400 fx. (866) 777-2348 mark@mhsnowassoc.com

DATE: 2/11/2022

SCALE: NOTED

SHEET: A1