

PLAN

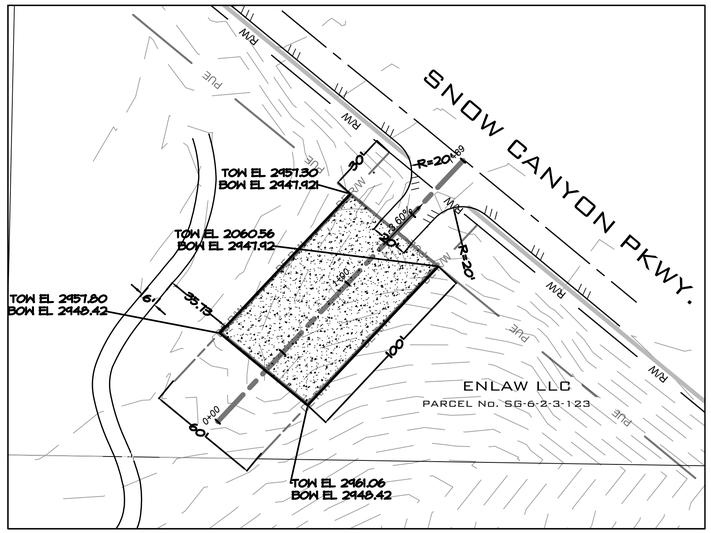


ALIGNMENT


PROFILE

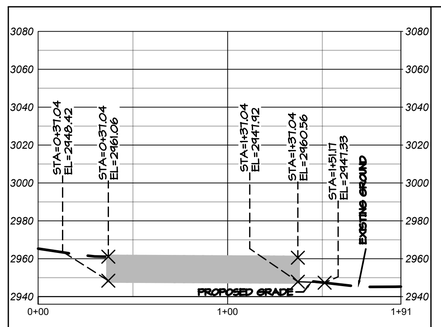

LEFT OFFSET
PROFILE
(STA: 0+00.00 - STA: 1+91.44)
SCALE: 1" = 10'

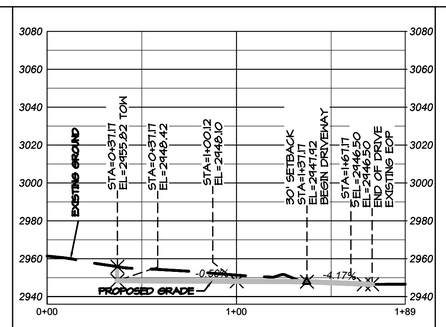

CENTERLINE
PROFILE
(STA: 0+00.00 - STA: 1+89.03)
SCALE: 1" = 10'

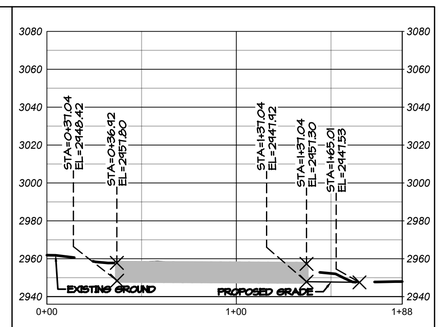

RIGHT OFFSET
PROFILE
(STA: 0+00.00 - STA: 1+87.54)
SCALE: 1" = 10'

PROJECT CONTROLS

ENVIRONMENTAL:
RECLAMATION:
EROSION CONTROL:
INSTALL METHOD:
AC MITIGATION:

OWNER

PIPE DATA

PIPE DETAILS:
DESIGN CLASS LOC. / MAOP (OPERATING):
MINIMUM COVER:

REFERENCE DRAWINGS		
DRAWING NUMBER	REV	DRAWING DESCRIPTION

WORK ORDERS	
WO NUMBER	DESCRIPTION

REVISIONS				
NO	DESCRIPTION	DATE	BY	CHECK

ENGINEERING RECORD
DRAWN BY:
CHECKED BY:
PROJECT ENGR:
SURVEYOR:
ENGR MNGR:
CONSTR MNGR:
MEAS & CTRLS:

THE INFORMATION AND CONCEPTS CONTAINED IN THIS DOCUMENT ARE CONFIDENTIAL AND THE PROPERTY OF DOMINION ENERGY AND/OR THE CLIENT IDENTIFIED. DUPLICATION OR USE OF THIS INFORMATION AND/OR CONSTRUCTION OF SYSTEMS BASED ON THIS DOCUMENT ARE STRICTLY PROHIBITED WITHOUT WRITTEN AUTHORIZATION FROM DOMINION ENERGY.

Dominion Energy®

DOMINION ENERGY UTAH

SECTION: T R
ELEVATION:
LAT: LONG:
SCALE:

LINE NUMBER:
FACILITY:
TITLE:
DESCRIPTION:
ADDRESS:

CITY	COUNTY	STATE

DRAWING NUMBER	SHEET	REVISION

DOMINION ENERGY ANSI D