
PLAN

ALIGNMENT

PROFILE

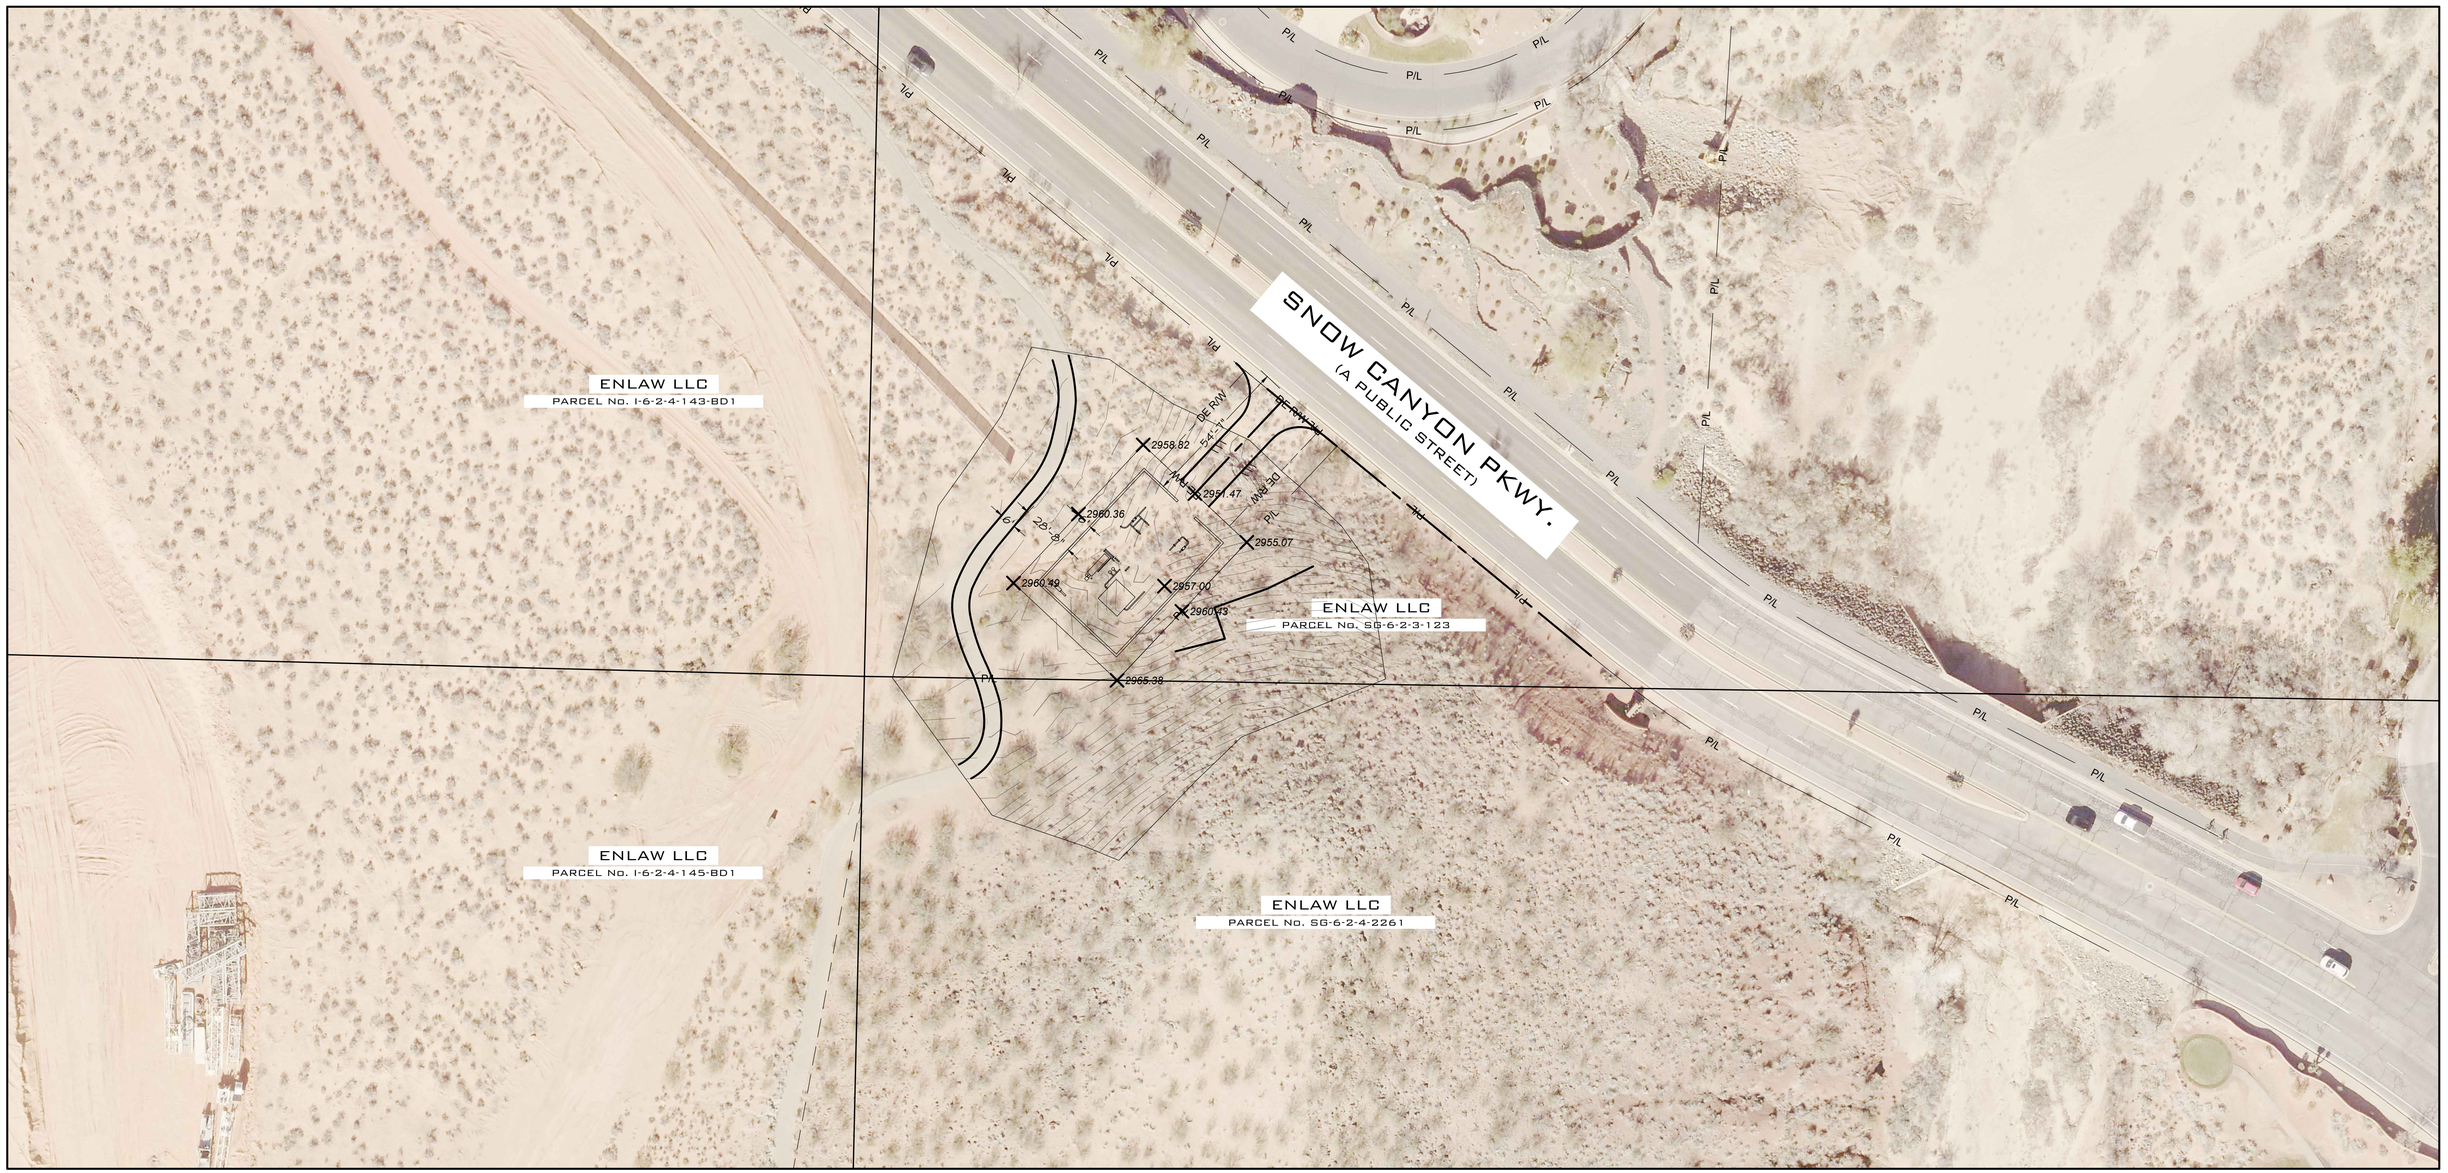

PROJECT CONTROLS

ENVIRONMENTAL:
RECLAMATION:
EROSION CONTROL:
INSTALL METHOD:
AC MITIGATION:

OWNER

PIPE DATA

PIPE DETAILS:
DESIGN CLASS LOC. / MAOP (OPERATING):
MINIMUM COVER:

REFERENCE DRAWINGS			WORK ORDERS		REVISIONS					ENGINEERING RECORD
DRAWING NUMBER	REV	DRAWING DESCRIPTION	WO NUMBER	DESCRIPTION	NO	DESCRIPTION	DATE	BY	CHECK	DRAWN BY:
										CHECKED BY:
										PROJECT ENGR:
										SURVEYOR:
										ENGR MNGR:
										CONSTR MNGR:
										MEAS & CTRLS:

THE INFORMATION AND CONCEPTS CONTAINED IN THIS DOCUMENT ARE CONFIDENTIAL AND THE PROPERTY OF DOMINION ENERGY AND/OR THE CLIENT IDENTIFIED. DUPLICATION OR USE OF THIS INFORMATION AND/OR CONSTRUCTION OF SYSTEMS BASED ON THIS DOCUMENT ARE STRICTLY PROHIBITED WITHOUT WRITTEN AUTHORIZATION FROM DOMINION ENERGY.

Dominion Energy®

DOMINION ENERGY UTAH

SECTION: T R
ELEVATION:
LAT: LONG:
SCALE:

LINE NUMBER:
FACILITY:
TITLE:
DESCRIPTION:
ADDRESS:

CITY	COUNTY	STATE

DRAWING NUMBER	SHEET	REVISION

DOMINION ENERGY ANSI D