
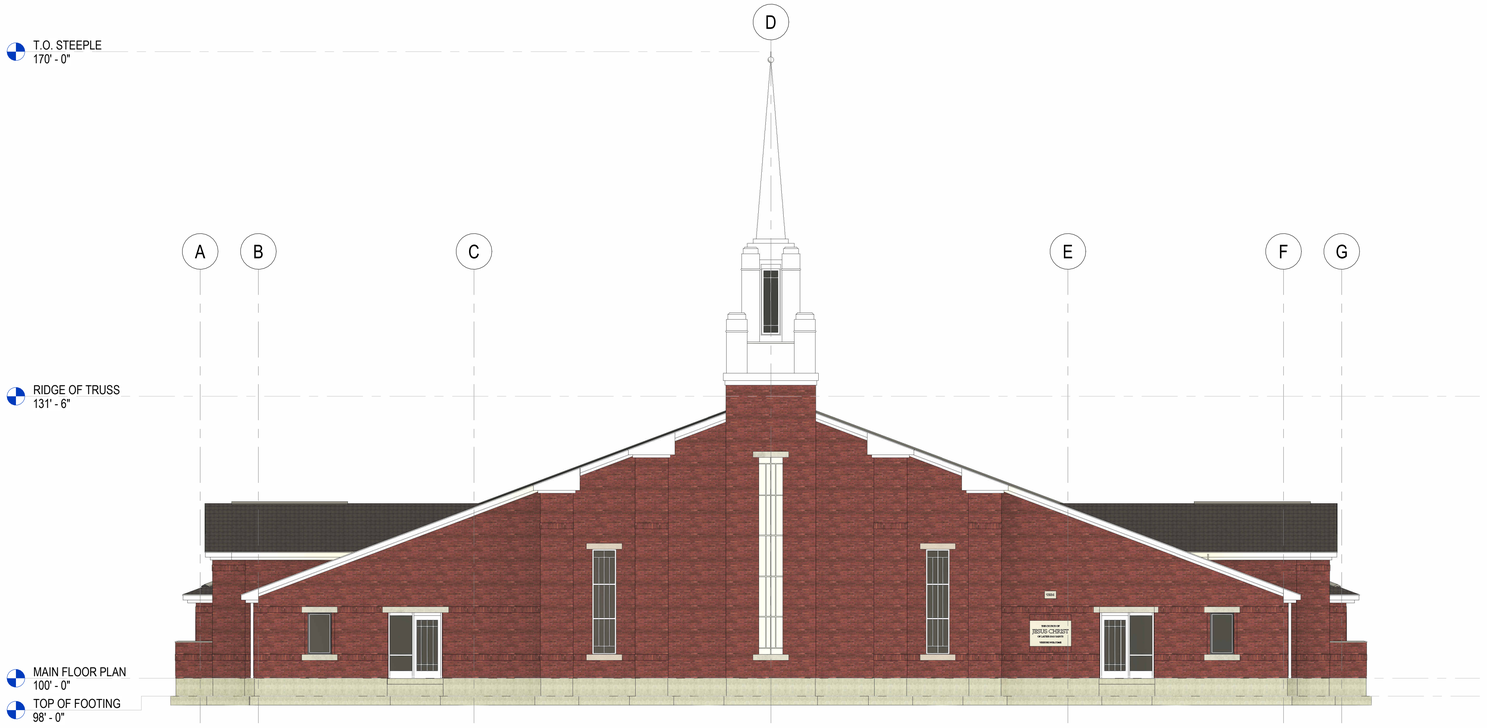


NORTH ELEVATION
SCALE: 1/8" = 1'-0"

1

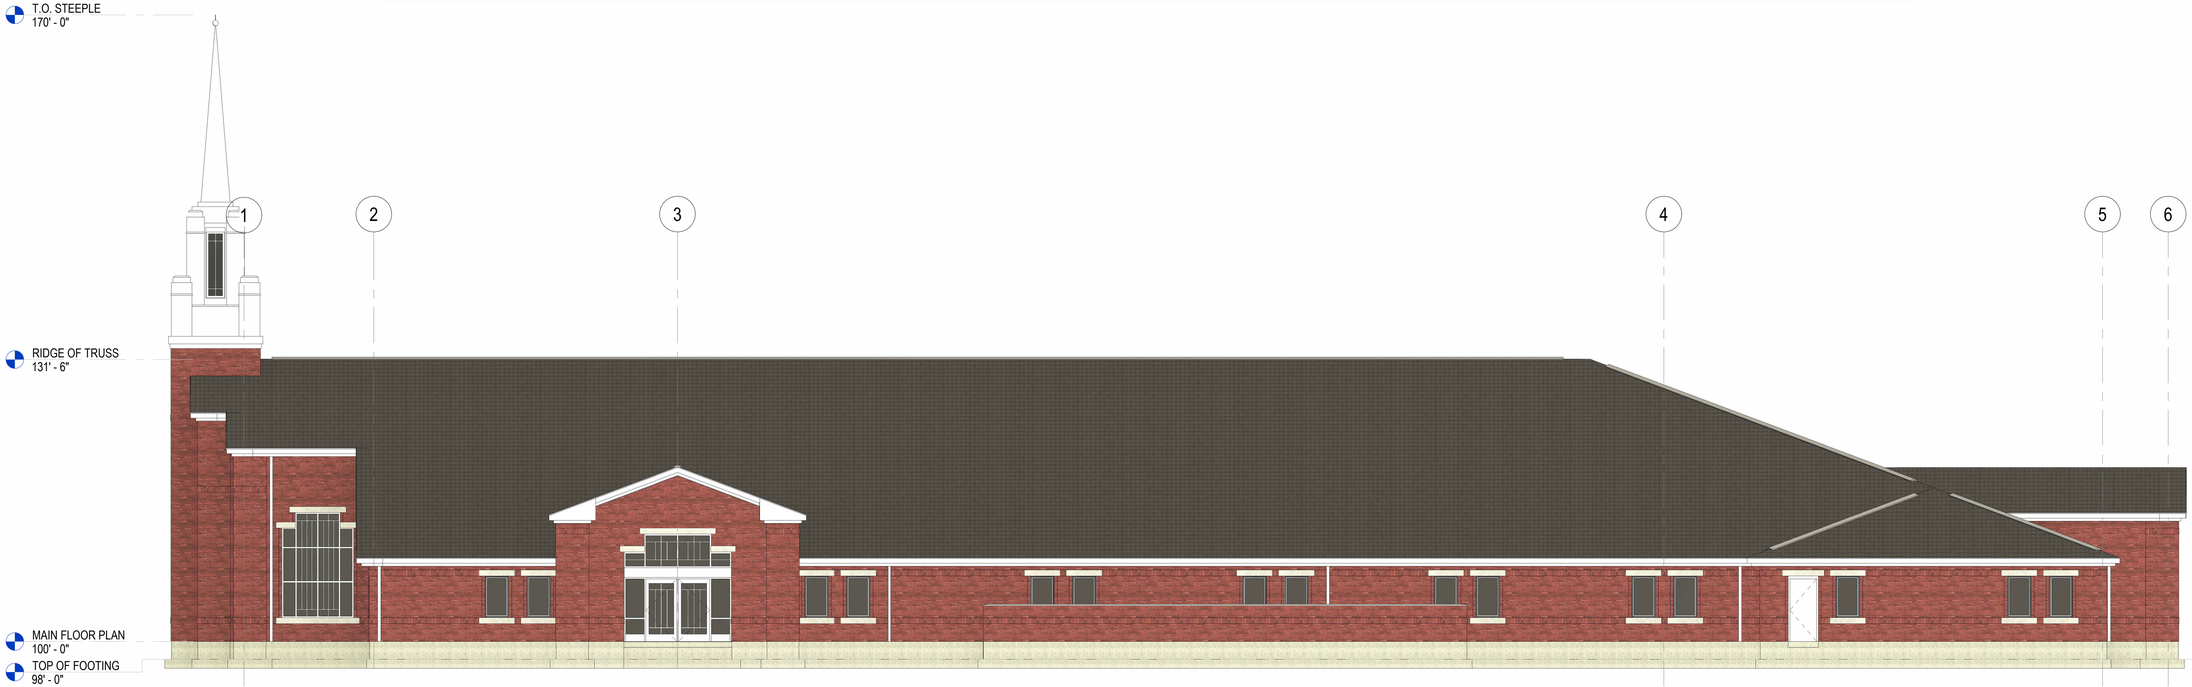

WEST ELEVATION
SCALE: 1/8" = 1'-0"

2

Exterior Elevation

Project for:

THE CHURCH OF
JESUS CHRIST
OF LATTER-DAY SAINTS

A New Meetinghouse for

Ivins 8 &
Ivins UT Stake

320 East 200 South
Ivins, Utah 84738

Revision Schedule


#	Description	Date

Project Number:
25-19
Plan Series:
Heritage 24
Property Number:
500206724010101

January 5, 2026

Exterior Elevations

R201

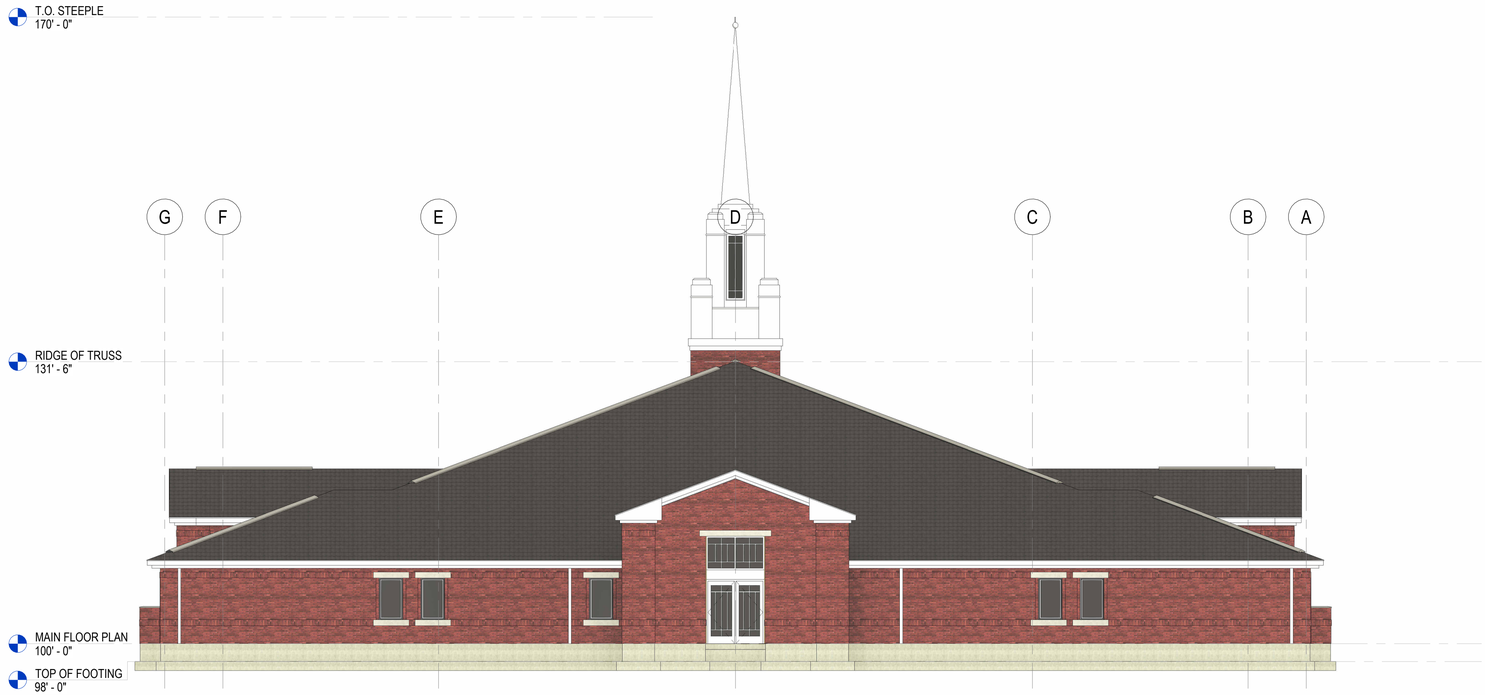

SOUTH ELEVATION
SCALE: 1/8" = 1'-0"

1



EAST ELEVATION
SCALE: 1/8" = 1'-0"

2

Exterior Elevations

Project for:

THE CHURCH OF
JESUS CHRIST
OF LATTER-DAY SAINTS

A New Meetinghouse for

Ivins 8 &
Ivins UT Stake

320 East 200 South
Ivins, Utah 84738

Revision Schedule

#	Description	Date

Project Number: 25-19
Plan Series: Heritage 24
Property Number: 500206724010101

January 5, 2026

Exterior Elevations

R202