

60 0 60
SCALE IN FEET

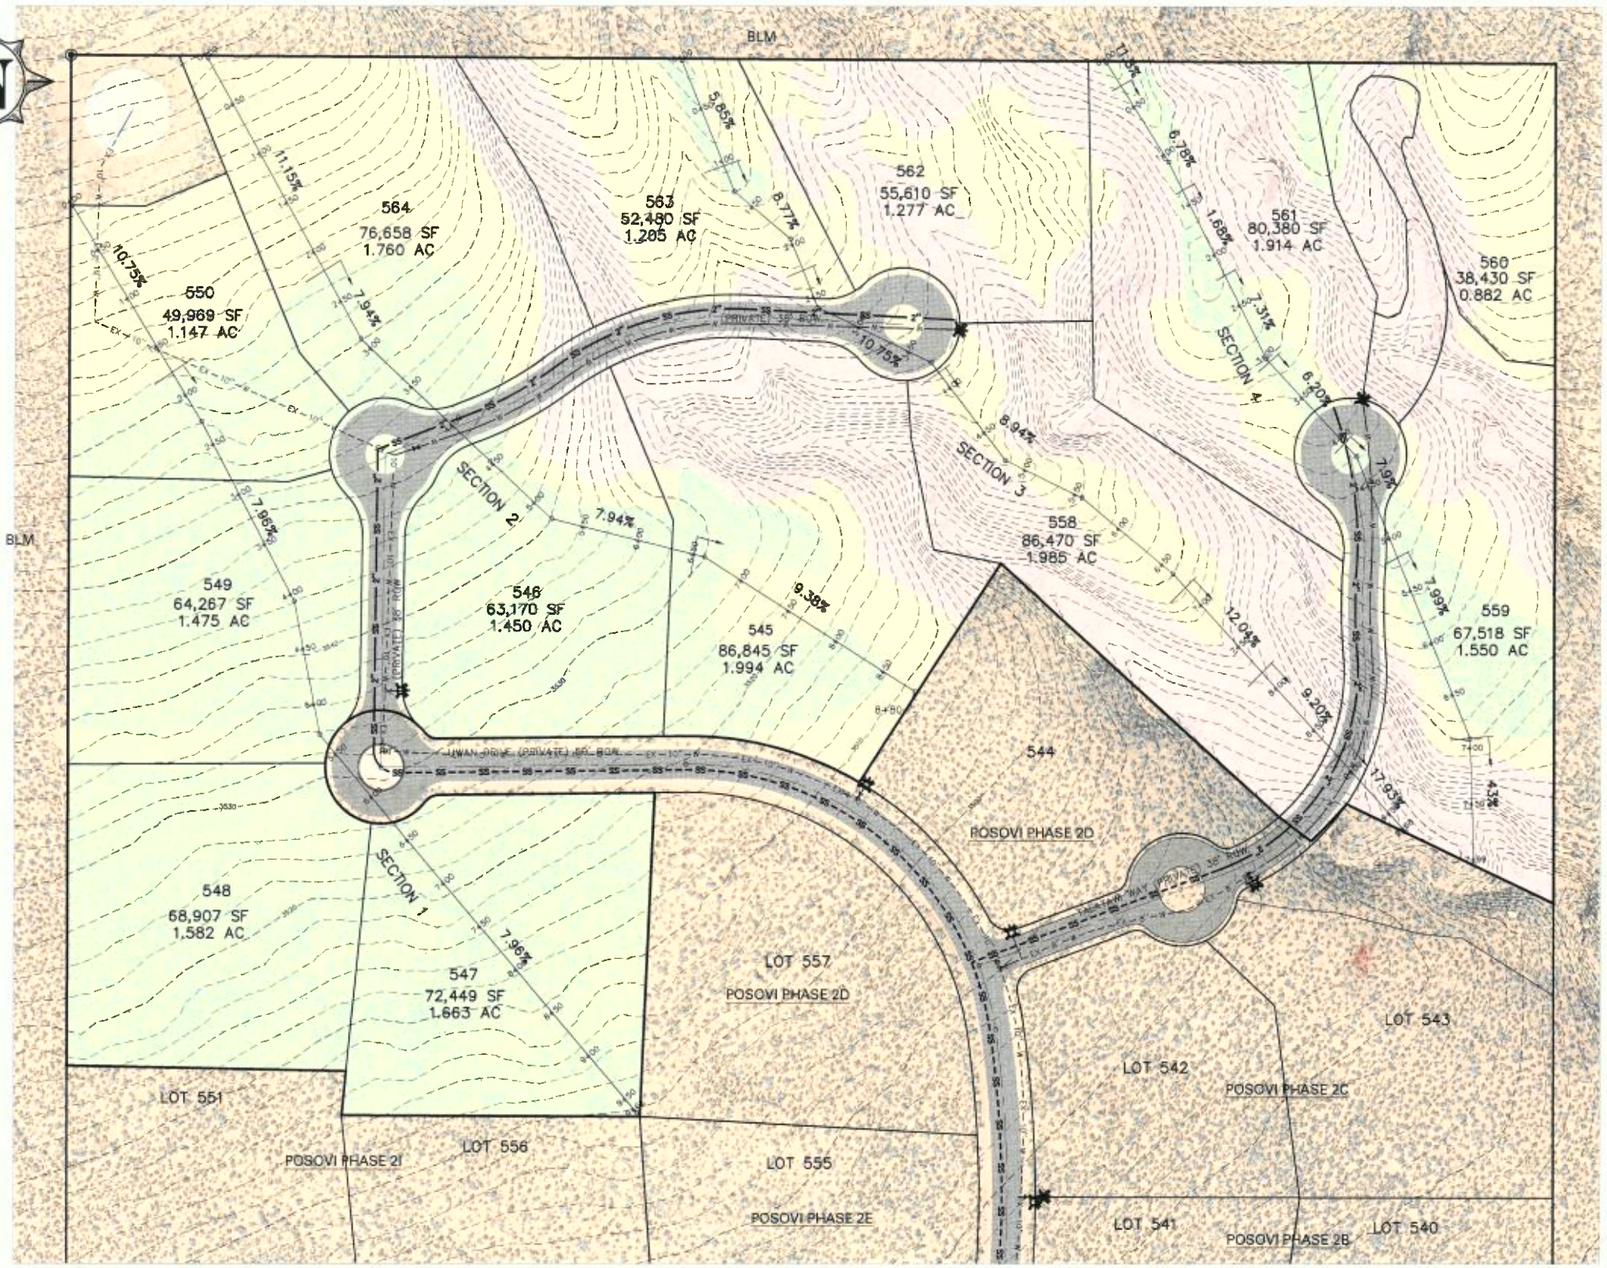

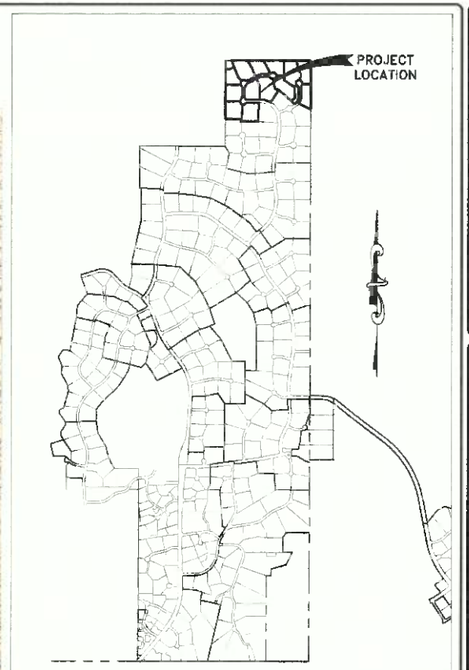

KAYENTA – VICINITY MAP

NO SCALE

PROJECT ADDRESS
NEAR IJWAN DRIVE AND LALATAWI WAY

BLM

0% TO 8%
8% TO 15%
OVER 15%

OWNER/DEVELOPER:
KAYENTA DEVELOPMENT INC
877 COYOTE GULCH CIRCLE
Contact: LANCE ANDERSON (435) 668-7420

No.	Description of Revisions	Date	By


KUMA
ENGINEERING COMPANY
469 WEST TONAPAH WAY
IVINS, UT 84738
(435) 229-0244

CONCEPT PLAN
POSOVI PHASE 3


PREPARED FOR KAYENTA COMMUNITY DEVELOPMENT, INC
PROJECT LOCATED IN SECTION 25, T41S, R17W SLB&M
IVINS, UTAH

Project :	POS3
File :	POS3 SLOPE
Date :	04-29-2014
Drafted by :	BH
Review by :	BH
Scale :	1 = 50
Sheet No.	1 OF 3


section 1

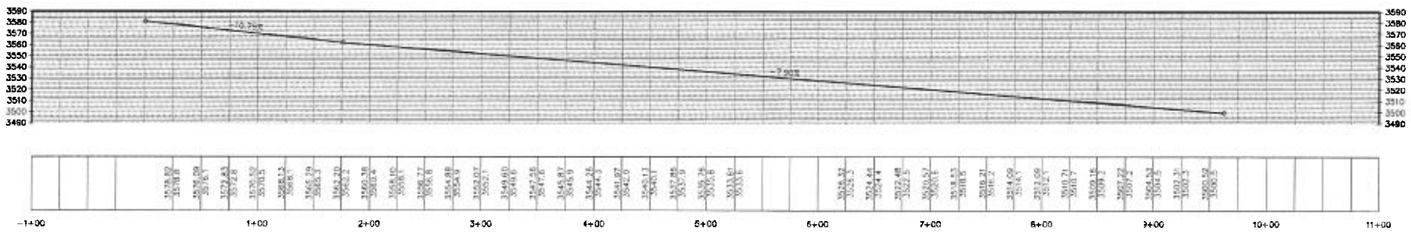


section 2

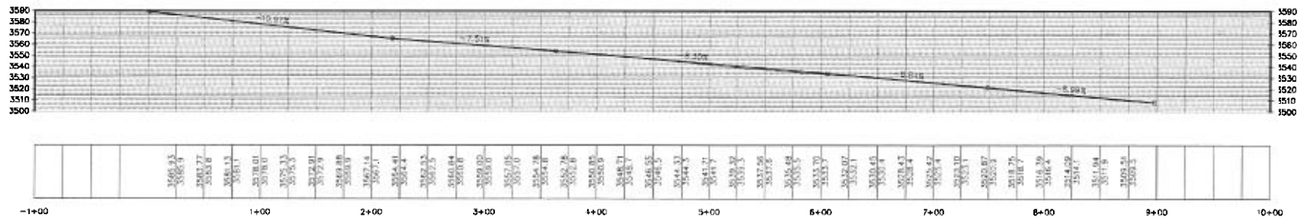

section 3

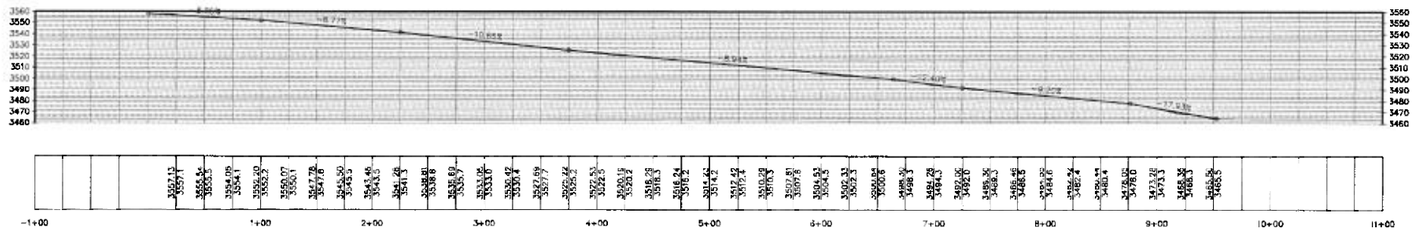

section 4

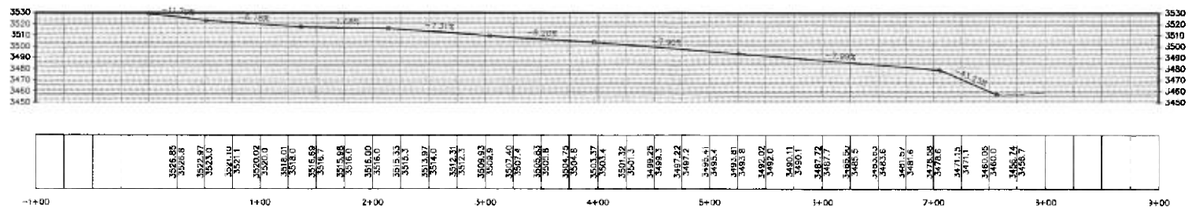

No.	Description of Revisions	Date	By

KUMA
ENGINEERING COMPANY
499 WEST URFAH WAY
IVINS, UT 84738
(435)627-0049


SITE CROSS SECTIONS
POSOVI PHASE 3
PREPARED FOR KAYENTA COMMUNITY DEVELOPMENT, INC
PROJECT LOCATED IN SECTION 25, T41S, R11W SLB&M
IVINS, UTAH

Project :	POS3
File :	POS3 SLOPE
Date :	04-29-2014
Drafted by :	BH
Review by	BH

Scale :
1 = 60

Sheet No.
2 OF 3

K:\KUMA Civil\...\POS3 SLOPE.dwg, Apr 29, 2014 - 12:17pm, Beth

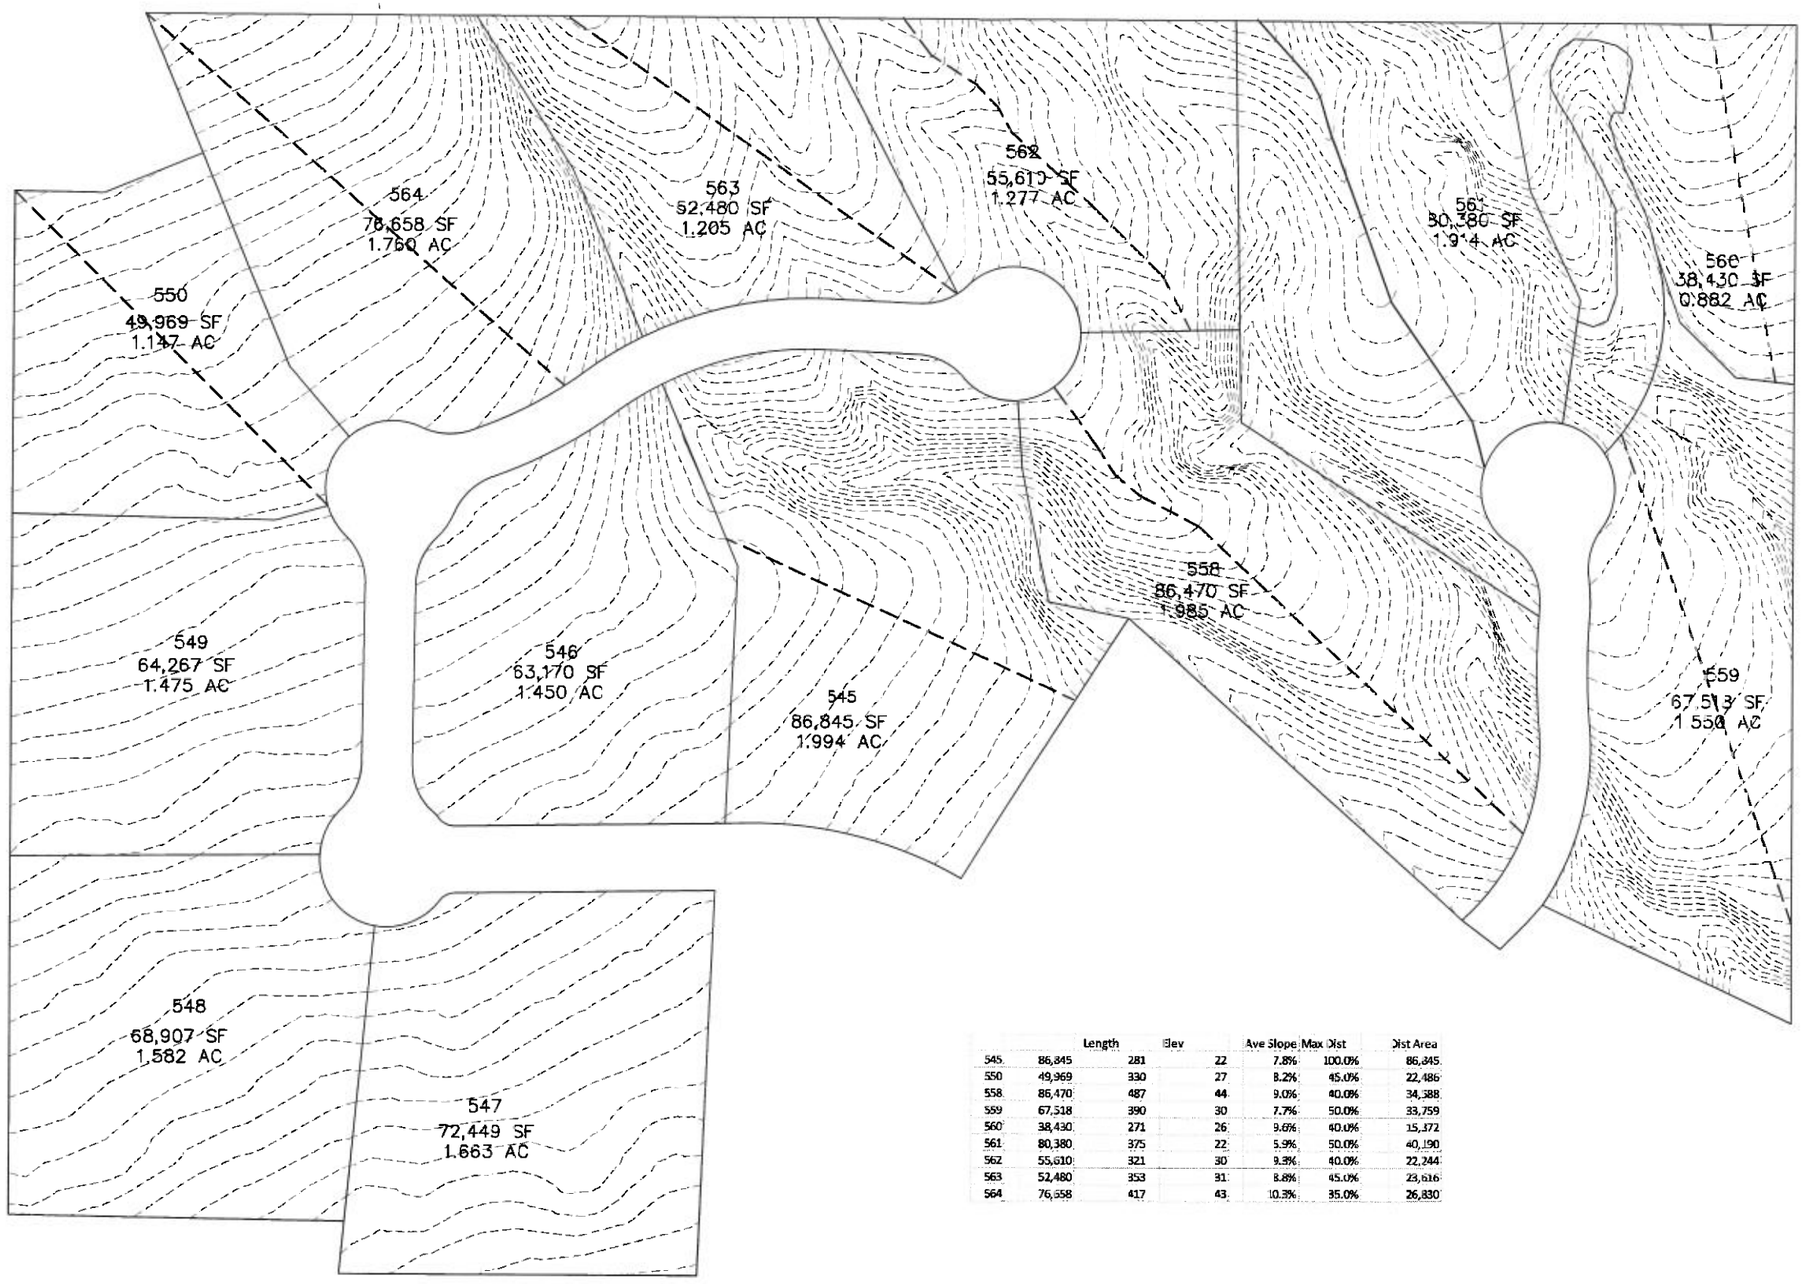

	Length	Elev	Ave Slope	Max Dist	Dist Area
545	86,845	281	22	7.8%	100.0%	86,845
550	49,969	330	27	8.2%	45.0%	22,486
558	86,470	487	44	9.0%	40.0%	34,588
559	67,518	390	30	7.7%	50.0%	33,759
560	38,430	271	26	9.6%	40.0%	15,372
561	80,380	375	22	5.9%	50.0%	40,190
562	55,610	321	30	9.3%	40.0%	22,244
563	52,480	353	31	8.8%	45.0%	23,616
564	76,658	417	43	10.3%	35.0%	26,830

No.	Description of Revisions	Date	By

KUMA
ENGINEERING COMPANY
459 WEST 1 UNCAPTWAT
IVINS, UT 84738
(435) 229-0244

INDIVIDUAL LOT SLOPES
POSOVI PHASE 3

PREPARED FOR KAYENTA COMMUNITY DEVELOPMENT, INC
PROJECT LOCATED IN SECTION 25, T41S, R17W SLB&M
IVINS, UTAH

Project : POS3
File : POS3 SLOPE
Date : 04-28-2014
Drafted by : BH
Review by : BH

Scale :
1 = 60

Sheet No.
3 OF 3

K:\KUMA\Project Files\POS3\BOP... APR 28, 2014 - 12:16pm Brett