

60 0 60
SCALE IN FEET

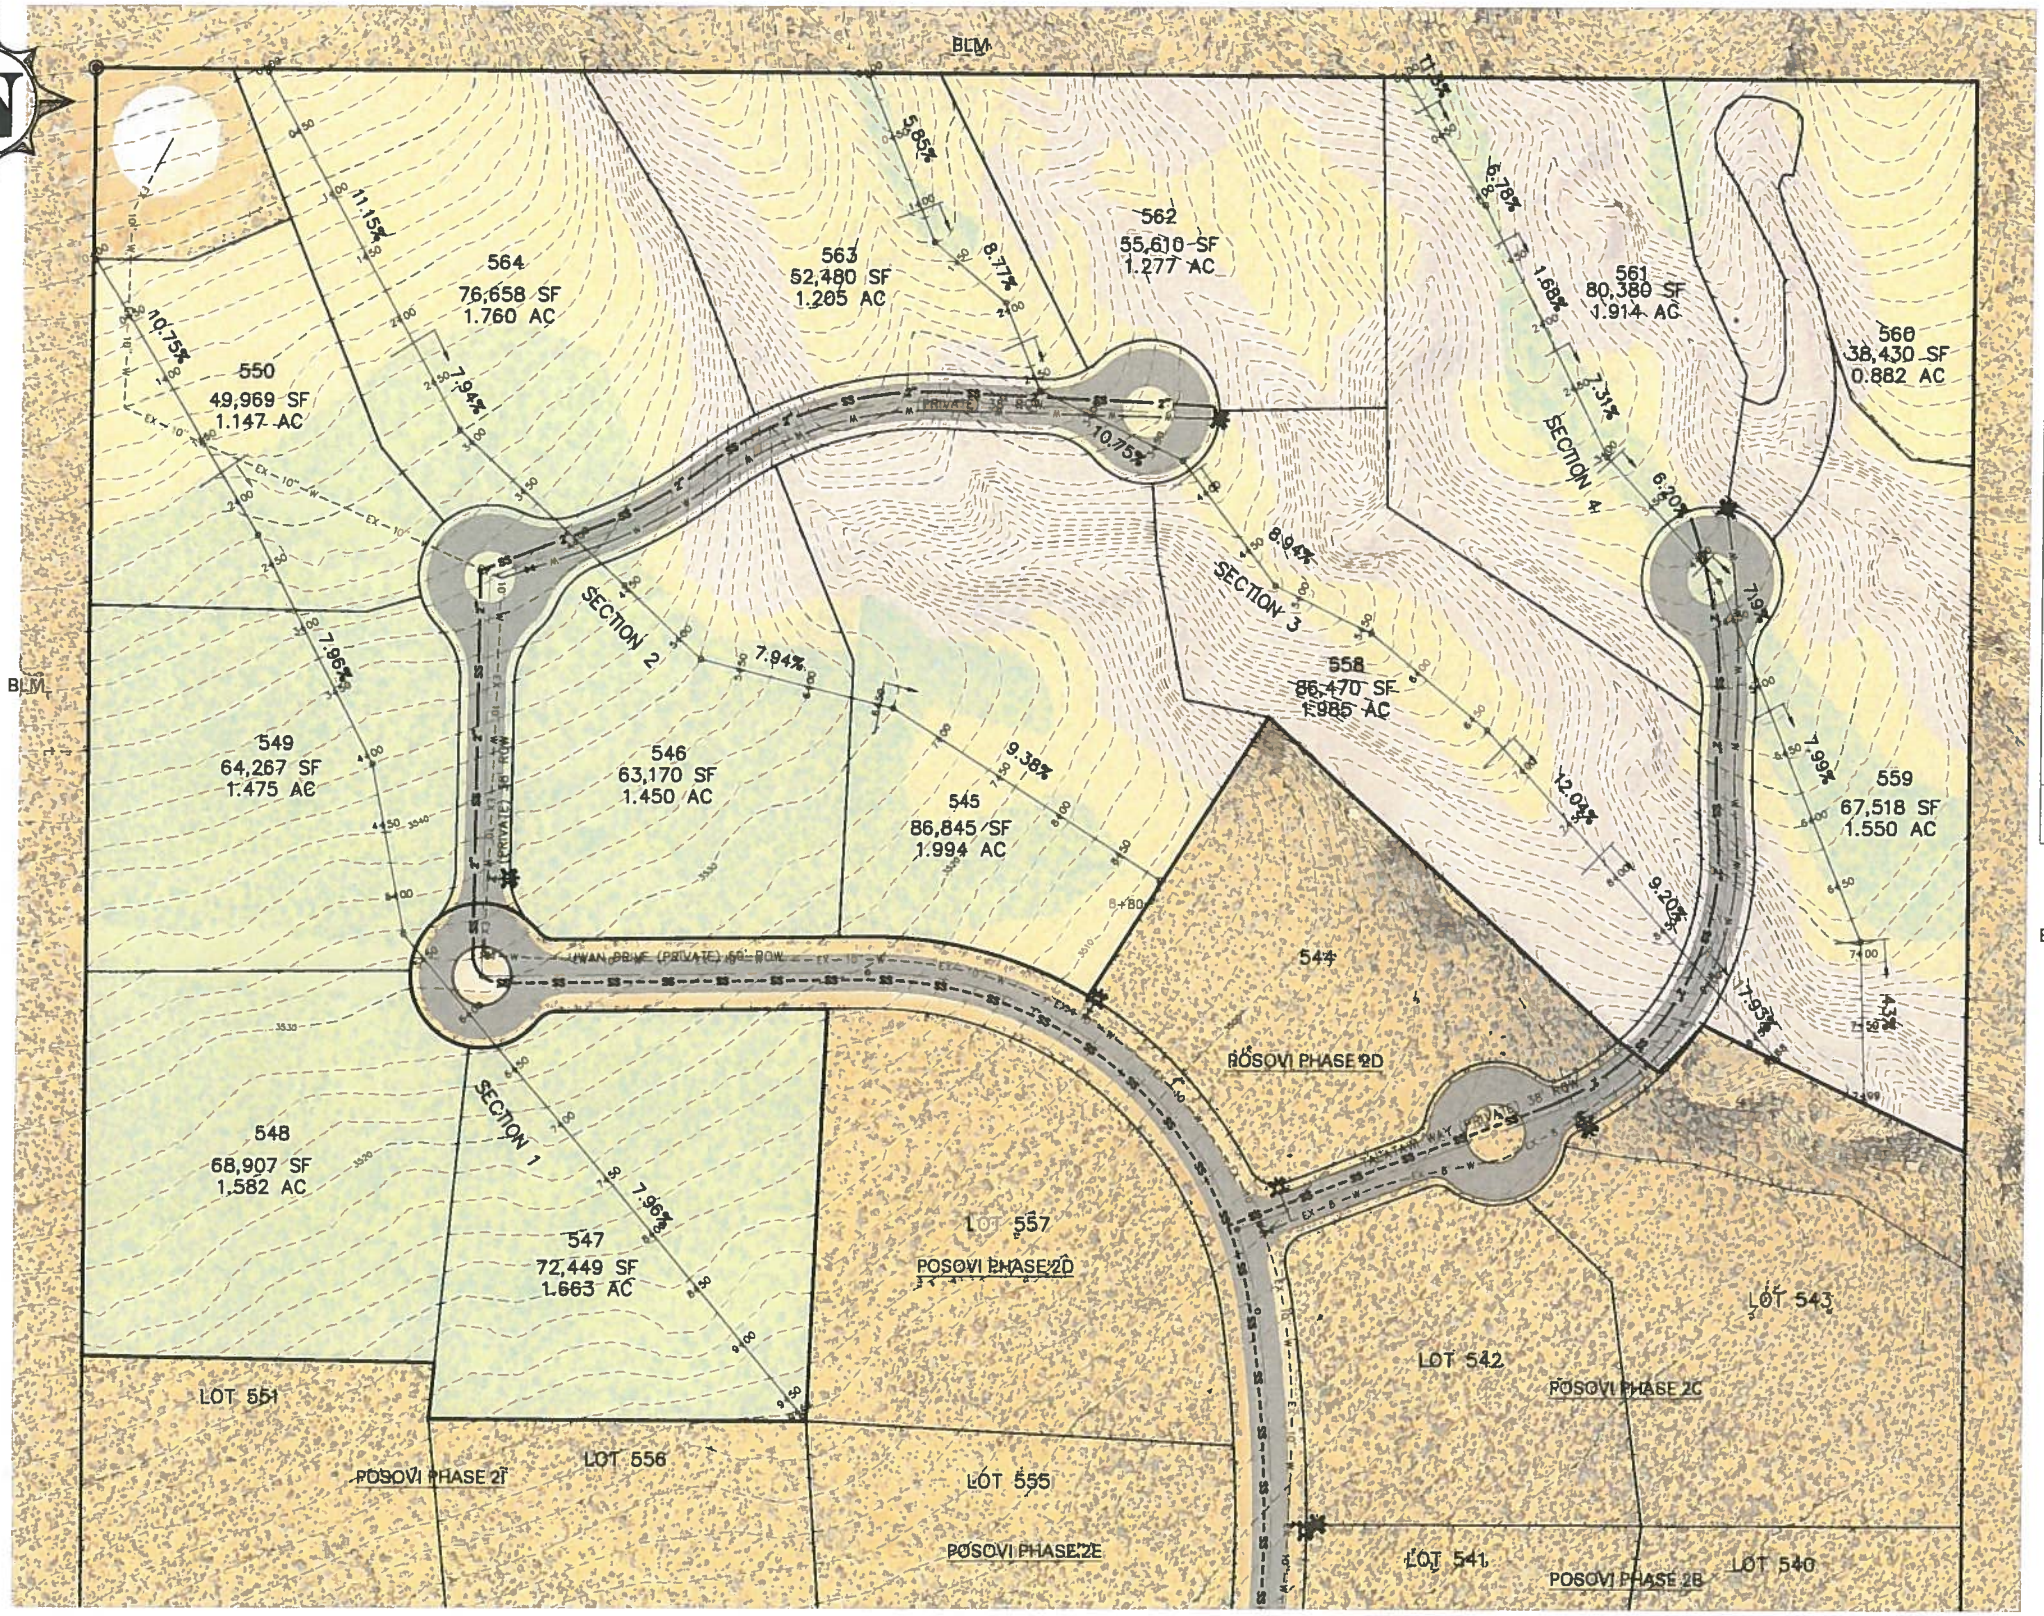

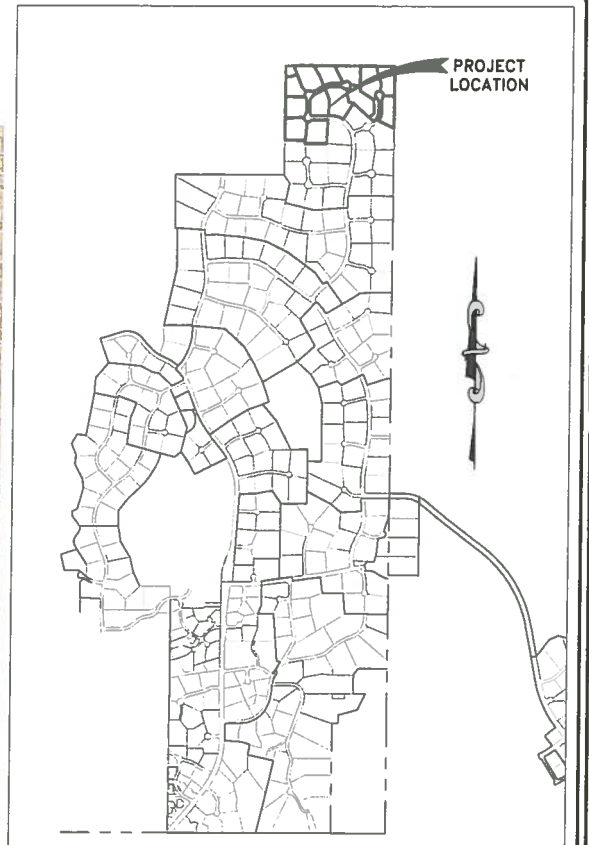

KAYENTA – VICINITY MAP

NO SCALE

PROJECT ADDRESS
NEAR UWAN DRIVE AND TALATAWI WAY

BLM

0% TO 8%
8% TO 15%
OVER 15%

OWNER/DEVELOPER:
KAYENTA DEVELOPMENT INC
877 COYOTE GULCH CIRCLE
Contact: LANCE ANDERSON (435) 668-7420

No.	Description of Revisions	Date	By

KUMA
ENGINEERING COMPANY
469 WEST TONAPAH WAY
IVINS, UT. 84738
(435) 229-0244


CONCEPT PLAN
POSOVI PHASE 3

PREPARED FOR KAYENTA COMMUNITY DEVELOPMENT, INC
PROJECT LOCATED IN SECTION 25, T41S, R17W SLB&M
IVINS, UTAH

APR 30 2014

Project :	POS3
File :	POS3 SLOPE
Date :	04-29-2014
Drafted by :	BH
Review by :	BH
Scale :	1 = 60
Sheet No.	1 OF 3

C:\KUMA\Projects\Kayenta\POS3\POS3 SLOPE.dwg, Apr 29, 2014 - 11:16am, Brett

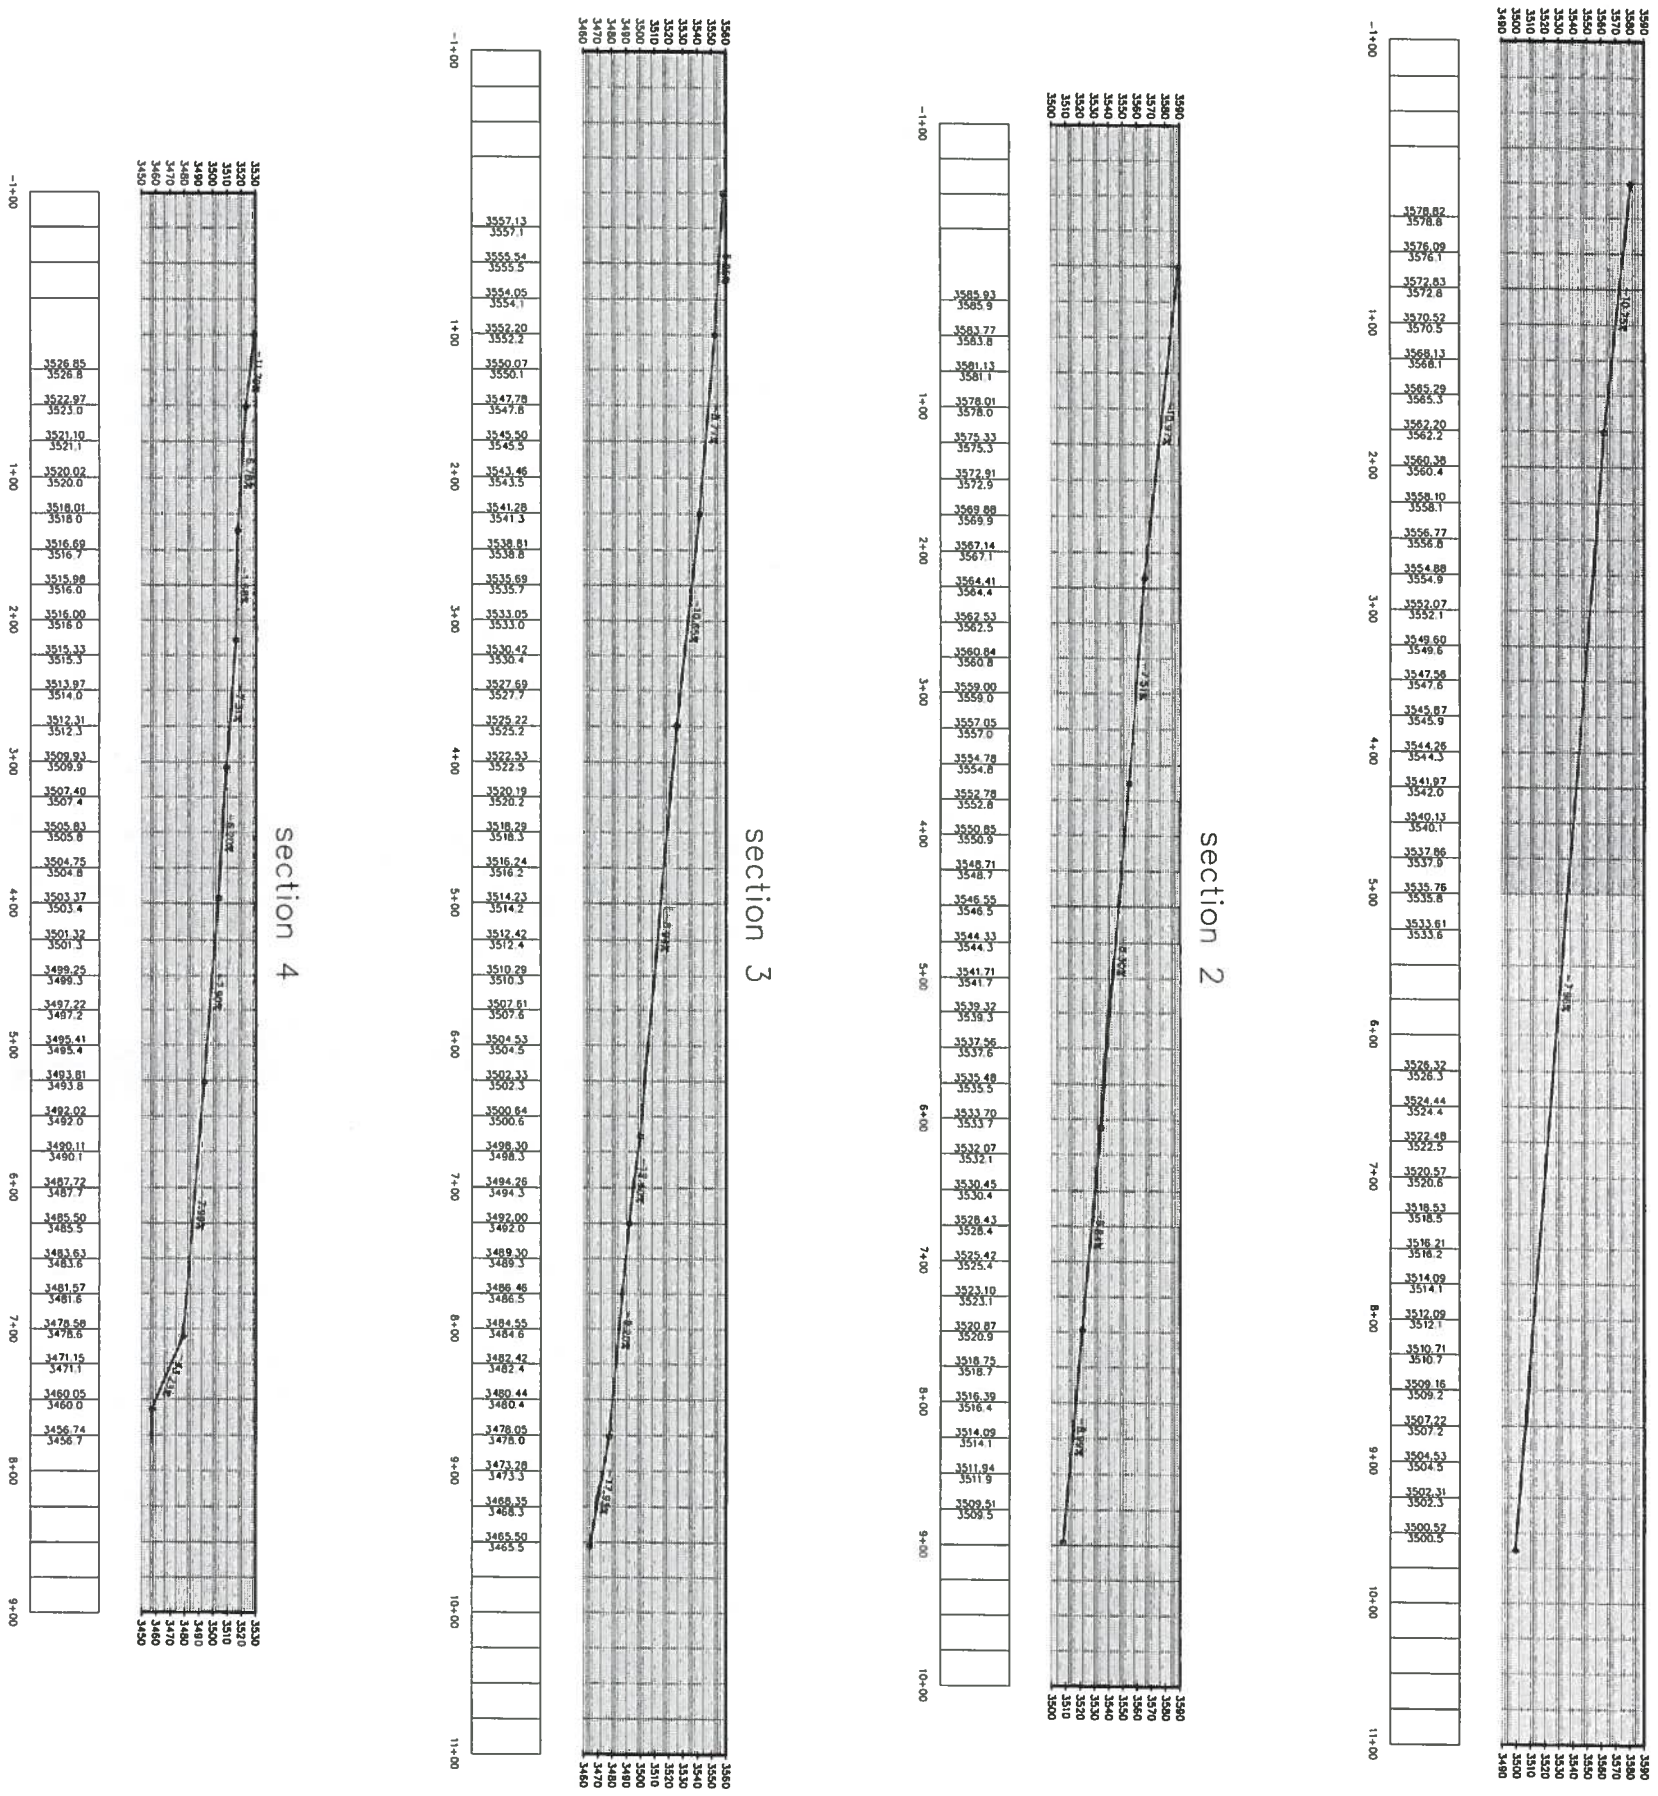

SITE CROSS SECTIONS
POSOVI PHASE 3
PREPARED FOR KAYENTA COMMUNITY DEVELOPMENT, INC
PROJECT LOCATED IN SECTION 25, T41S, R17W SLB&M
IVINS, UTAH


KUMA
ENGINEERING COMPANY
469 WEST TONAPAH WAY
IVINS, UT 84738
(435) 229-0244

No.	Description of Revisions	Date	By

Project : POS3
File : POS3 SLOPE
Date : 04-28-2014
Drafted by : BH
Review by : BH

Scale : 1 = 60

Sheet No. 2 OF 3

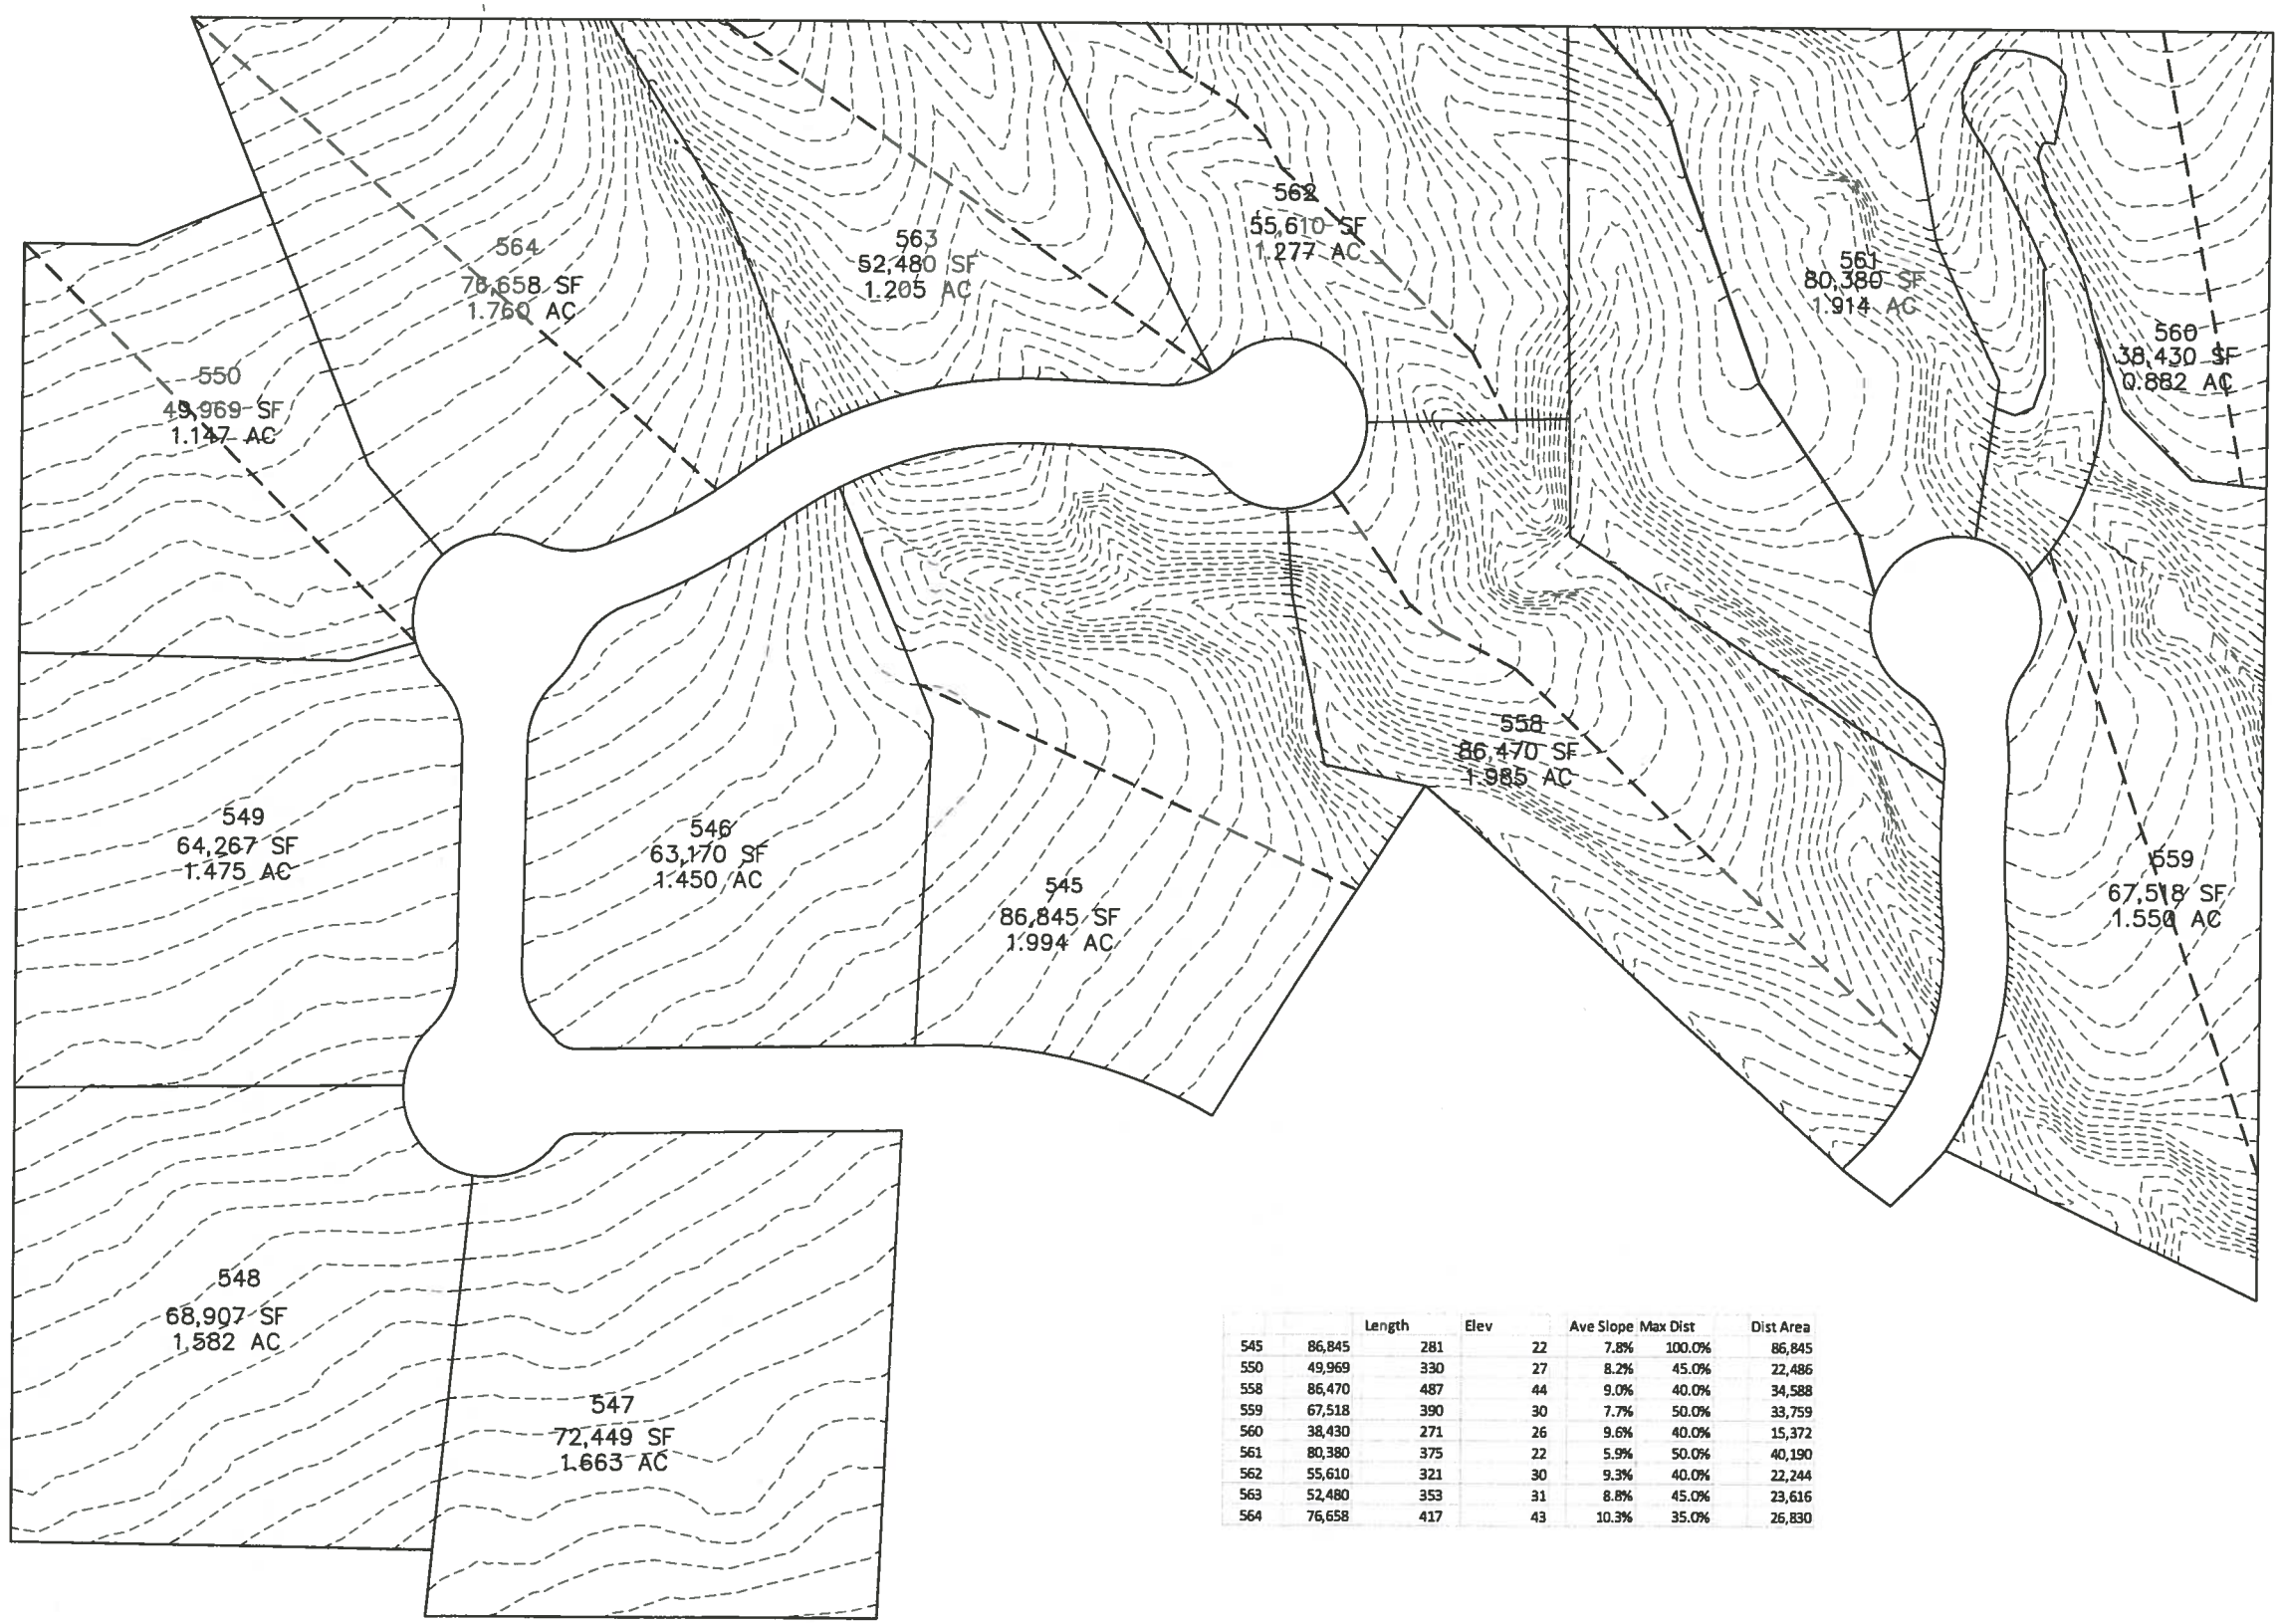

		Length	Elev	Ave Slope	Max Dist	Dist Area
545	86,845	281	22	7.8%	100.0%	86,845
550	49,969	330	27	8.2%	45.0%	22,486
558	86,470	487	44	9.0%	40.0%	34,588
559	67,518	390	30	7.7%	50.0%	33,759
560	38,430	271	26	9.6%	40.0%	15,372
561	80,380	375	22	5.9%	50.0%	40,190
562	55,610	321	30	9.3%	40.0%	22,244
563	52,480	353	31	8.8%	45.0%	23,616
564	76,658	417	43	10.3%	35.0%	26,830

No.	Description of Revisions	Date	By

KUMA
ENGINEERING COMPANY
469 WEST TONAPAH WAY
IVINS, UT 84738
(435) 229-0244

INDIVIDUAL LOT SLOPES
POSOVI PHASE 3
PREPARED FOR KAYENTA COMMUNITY DEVELOPMENT, INC
PROJECT LOCATED IN SECTION 25, T41S, R17W SLB&M
IVINS, UTAH

Project : POS3
File : POS3 SLOPE
Date : 04-29-2014
Drafted by : BH
Review by : BH

Scale :
1 = 60

Sheet No.
3 OF 3

K:\KUMA\Project Files\POS\POS3 - POSOVI PHASE 3\POS3\POS3_SLOPE.DWG, Apr 29, 2014 - 12:18pm, Brett