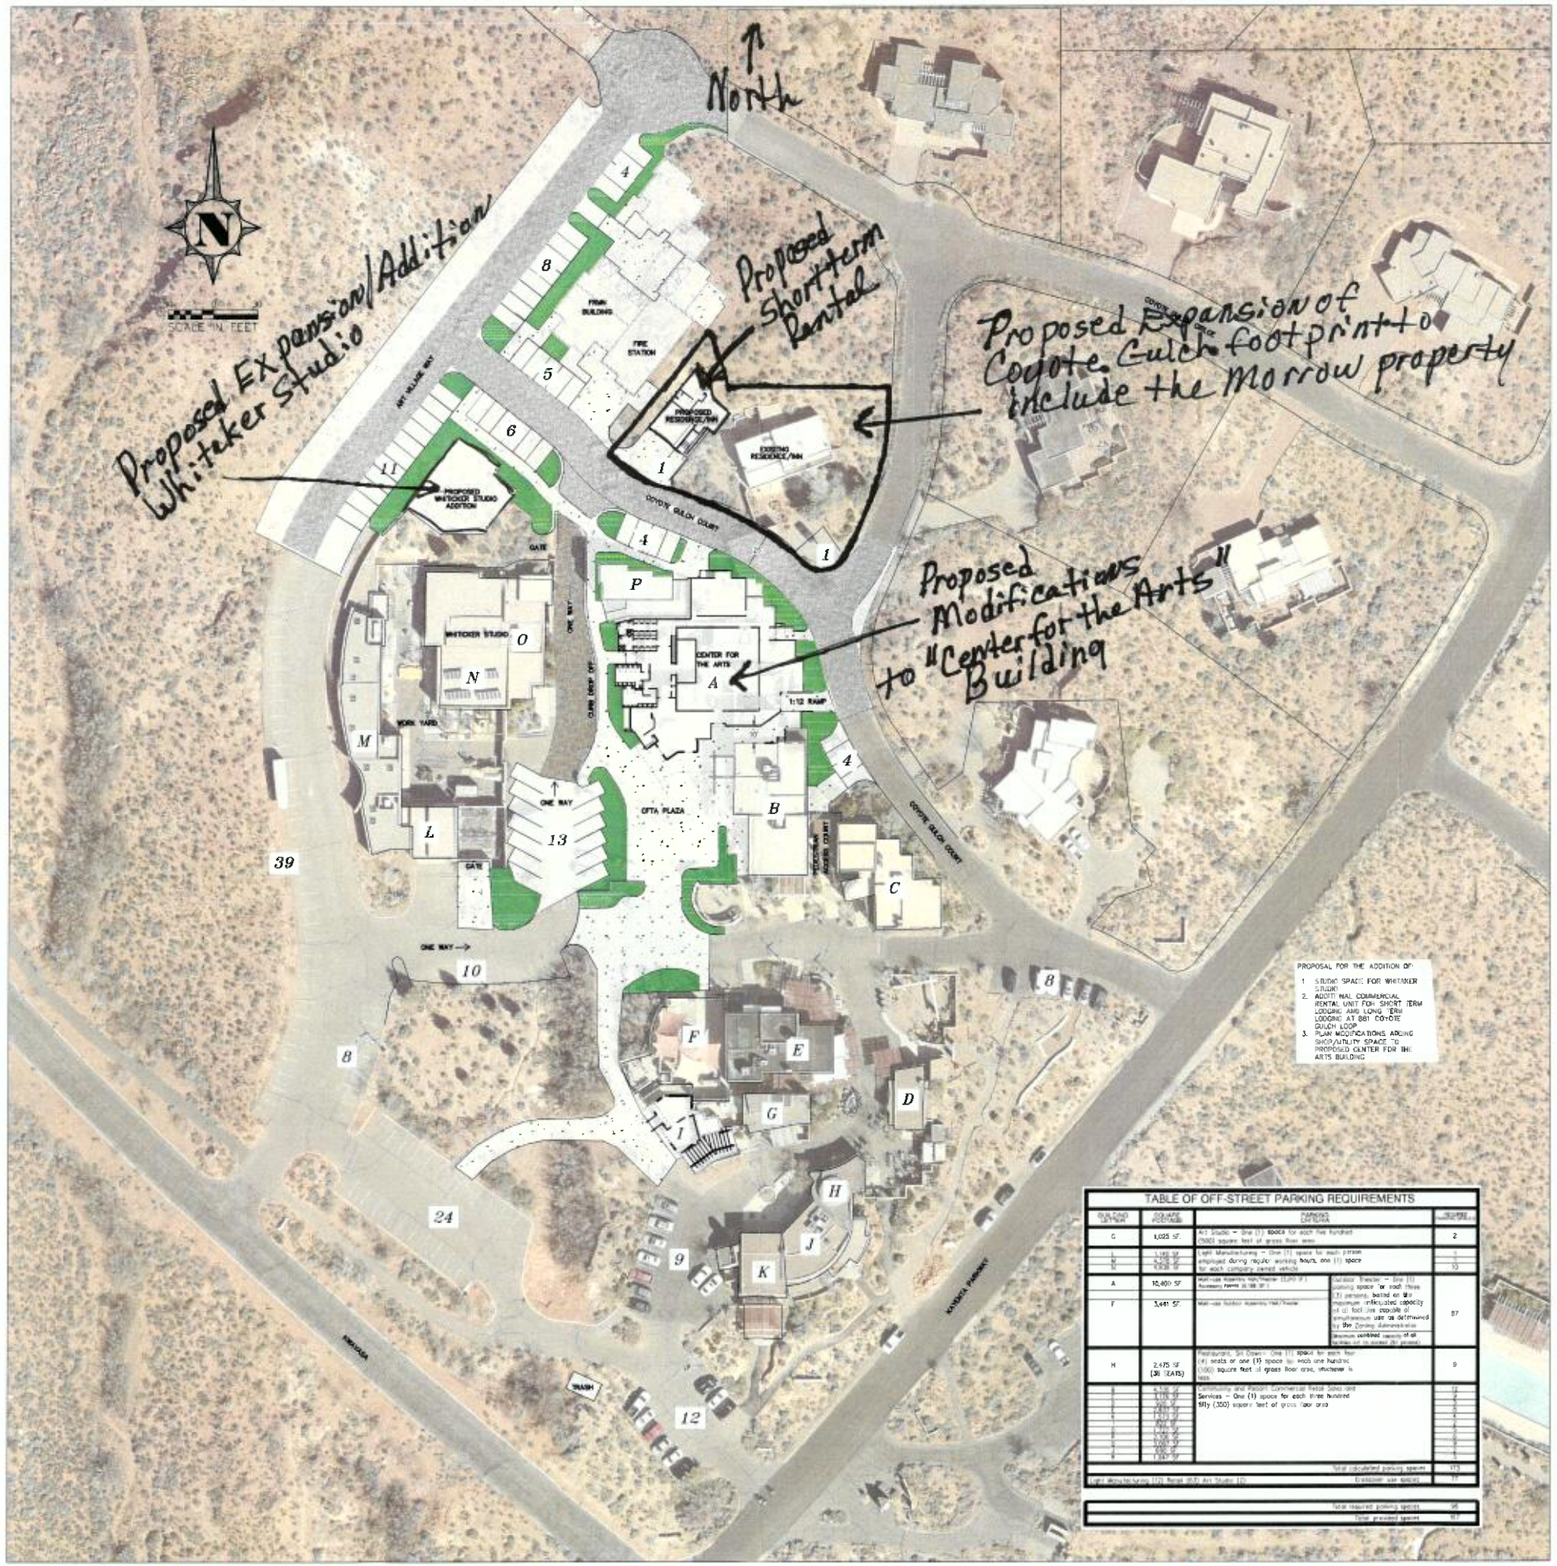

North
Proposed Ex pansion/Addition Whitaker Studio
Proposed Short term Rental
Proposed Expansion of Coyote Gulch footprint to include the Morrow property
Proposed Modifications to "Center for the Arts" Building
SCALE IN FEET
ART VILLAGE WAY
COYOTE GULCH COURT
WHITAKER STUDIO ADDITION
EXISTING RESIDENCE/INN
PROPOSED RESIDENCE/INN
FIRE STATION
MAIN BUILDING
GATE
WHITAKER STUDIO
CENTER FOR THE ARTS
1:12 RAMP
WORK YARD
ONE WAY
OFFA PLAZA
ONE WAY
KACHINA PARKWAY
TRASH
PROPOSAL FOR THE ADDITION OF:
1. STUDIO SPACE FOR WHITAKER STUDIO
2. ADDITIONAL COMMERCIAL RENTAL UNIT FOR SHORT TERM LODGING AND LONG TERM LODGING AT 881 COYOTE GULCH LOOP
3. PLAN MODIFICATIONS ADDING SHOP/UTILITY SPACE TO PROPOSED CENTER FOR THE ARTS BUILDING
TABLE OF OFF-STREET PARKING REQUIREMENTS