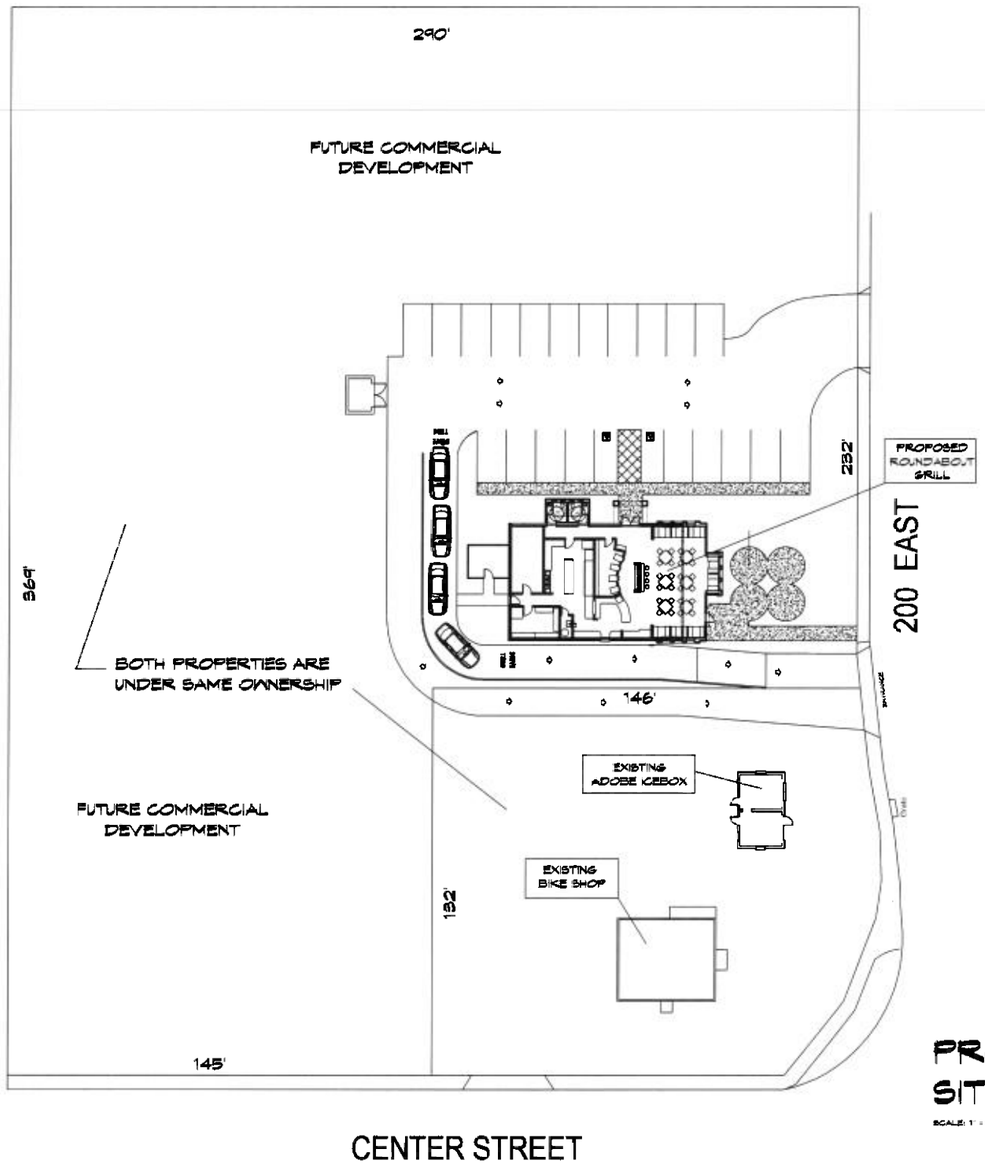


PROPERTY
SITE PLAN

SCALE: 1" = 20'-0"

NORTH

BUILDING ANALYSIS	
OCCUPANCY GROUP:	A-2
TYPE OF CONSTRUCTION:	TYPE V-B
BUILDING AREA:	2,550 SF
BUILDING HEIGHT:	SINGLE STORY
TOTAL OCCUPANT LOAD:	84
GOVERNING BUILDING CODES:	
2012 INTERNATIONAL BUILDING CODE	
2012 INTERNATIONAL PLUMBING CODE	
2012 INTERNATIONAL MECHANICAL CODE	
2012 INTERNATIONAL ENERGY CON. CODE CODE	
2011 NATIONAL ELECTRIC CODE	
2012 INTERNATIONAL FIRE CODE	
VINS CITY ZONING CODE	
VINS CITY ORDINANCES AND RESOLUTIONS	
CURRENT PROPERTY ZONING: C-1 COMMUNITY COMMERCIAL	

INDEX TO DRAWINGS	
A-1	PROPERTY SITE PLAN
A-2	ARCHITECTURAL SITE PLAN
A-3	ARCHITECTURAL FLOOR PLAN
A-3a:	DIMENSIONAL CONTRO PLAN
A-4	EXTERIOR ELEVATIONS
A-5	ROOF PLAN
A-6	ARCHITECTURAL SECTION & RESTROOM PLANS
E-1:	ELECTRICAL FLOOR PLAN
P-1:	PLUMBING FLOOR PLAN
H-1:	HEAT, VENTILATION & AIR CONDITIONING PLAN
S-1	FOUNDATION PLAN
S-2	STRUCTURAL FLOOR PLAN
S-3:	STRUCTURAL DETAILS


DWG DATE
SEP 1, 2014

ICEBOX RESTAURANT
200 EAST AT CENTER STREET
VINS, UT 84199


j. ward dawson, aia, inc
architecture & planning

SITE PLAN A-1


C:\Documents and Settings\Ward\My Documents\AUTOCAD DWG\MISC PROJECTS 2014\ICEBOX-TRUJA CRD114 CONTR.dwg, 9/8/2014 1:56:02 PM, Ward, desktop.pc3

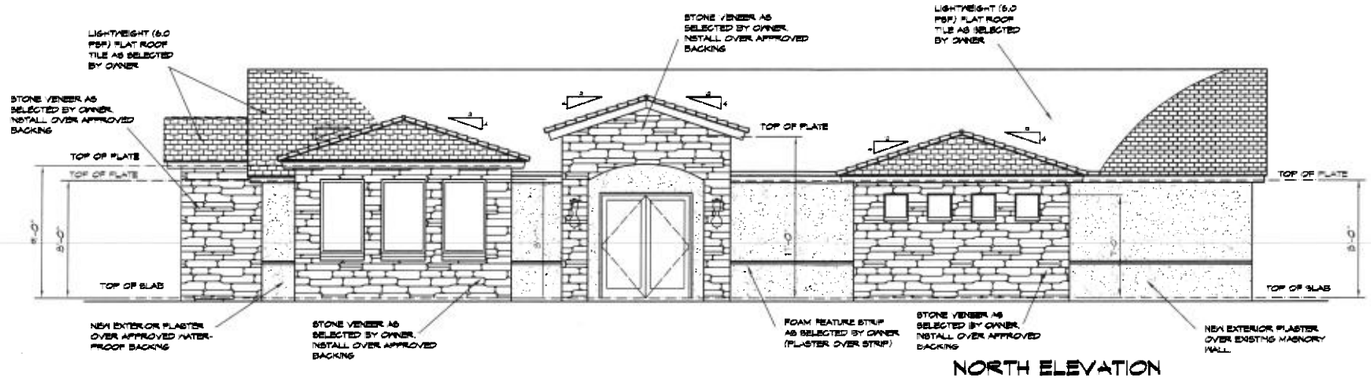


NORTH ELEVATION

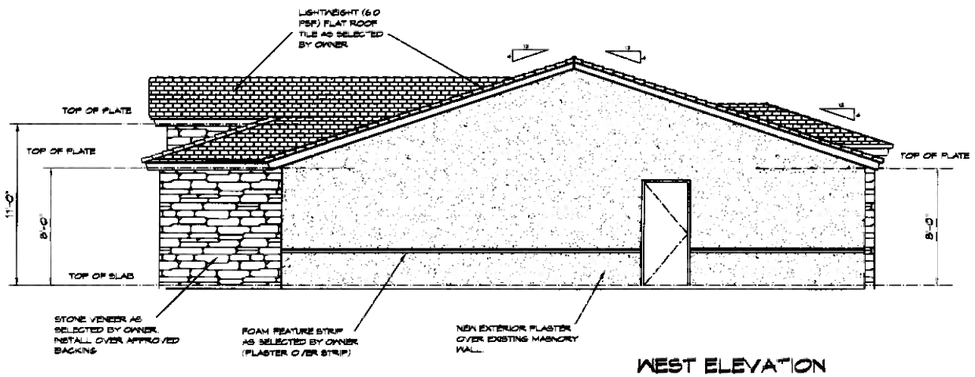

WEST ELEVATION

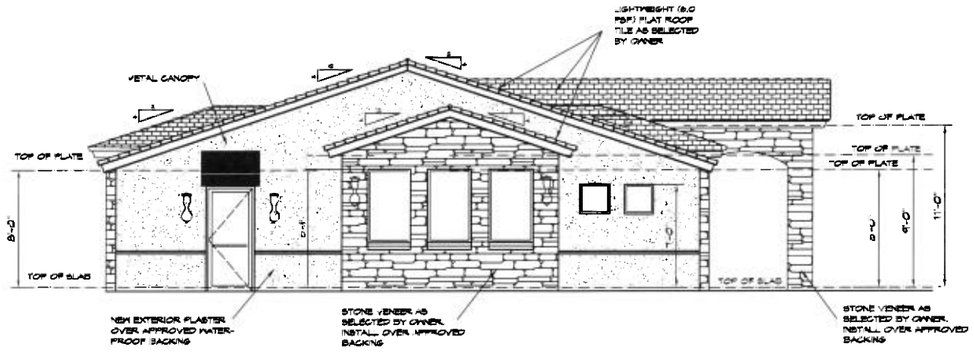

EAST ELEVATION

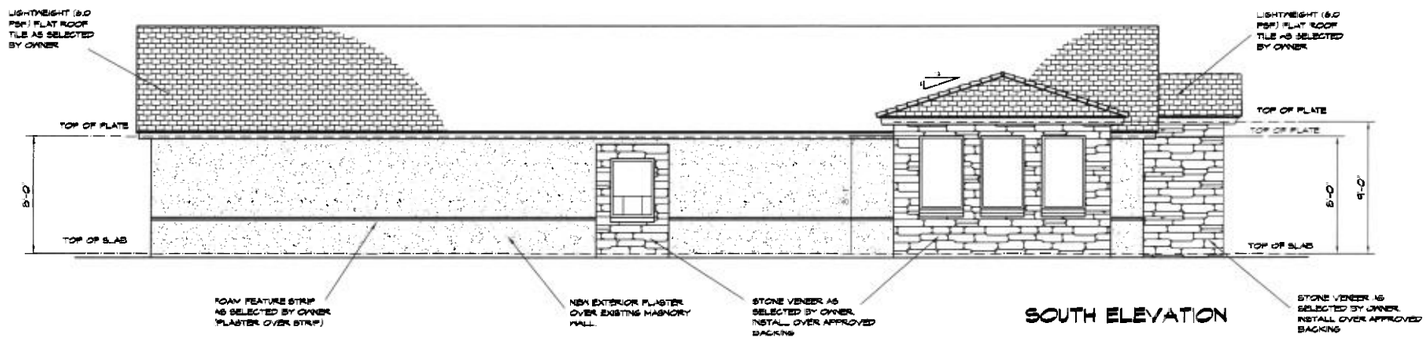

SOUTH ELEVATION

DWG DATE
SEP 1, 2014

ICEBOX RESTAURANT
200 EAST AT CENTER STREET
PROVO, UT 84606

j. ward dawson, aia, inc
architecture & planning

EXTERIOR ELEVATIONS A-1

C:\Documents and Settings\Ward\My Documents\AUTOCAD DWG\MISC PROJECTS 2014\ICEBOX-TR-JA 040114 CONTR.dwg, 9/8/2014 2:26:17 PM, HP Designjet 815mfp

200 EAST

SITE PLAN

SCALE: 1/8" = 1'-0"

NORTH

DWG DATE
SEP 1, 2014

ICEBOX RESTAURANT
200 EAST AT CENTER STREET
VINS, UT 54789

j. ward dawson, aia, inc
architecture & planning

SITE PLAN A-2

C:\Documents and Settings\Ward\My Documents\AUTOCAD DWG\MISC PROJECTS 2014\ICEBOX-TR-JA DRG1-4 CONTR.dwg, 9/8/2014 2:50:38 PM, Hard, desktop.pcs