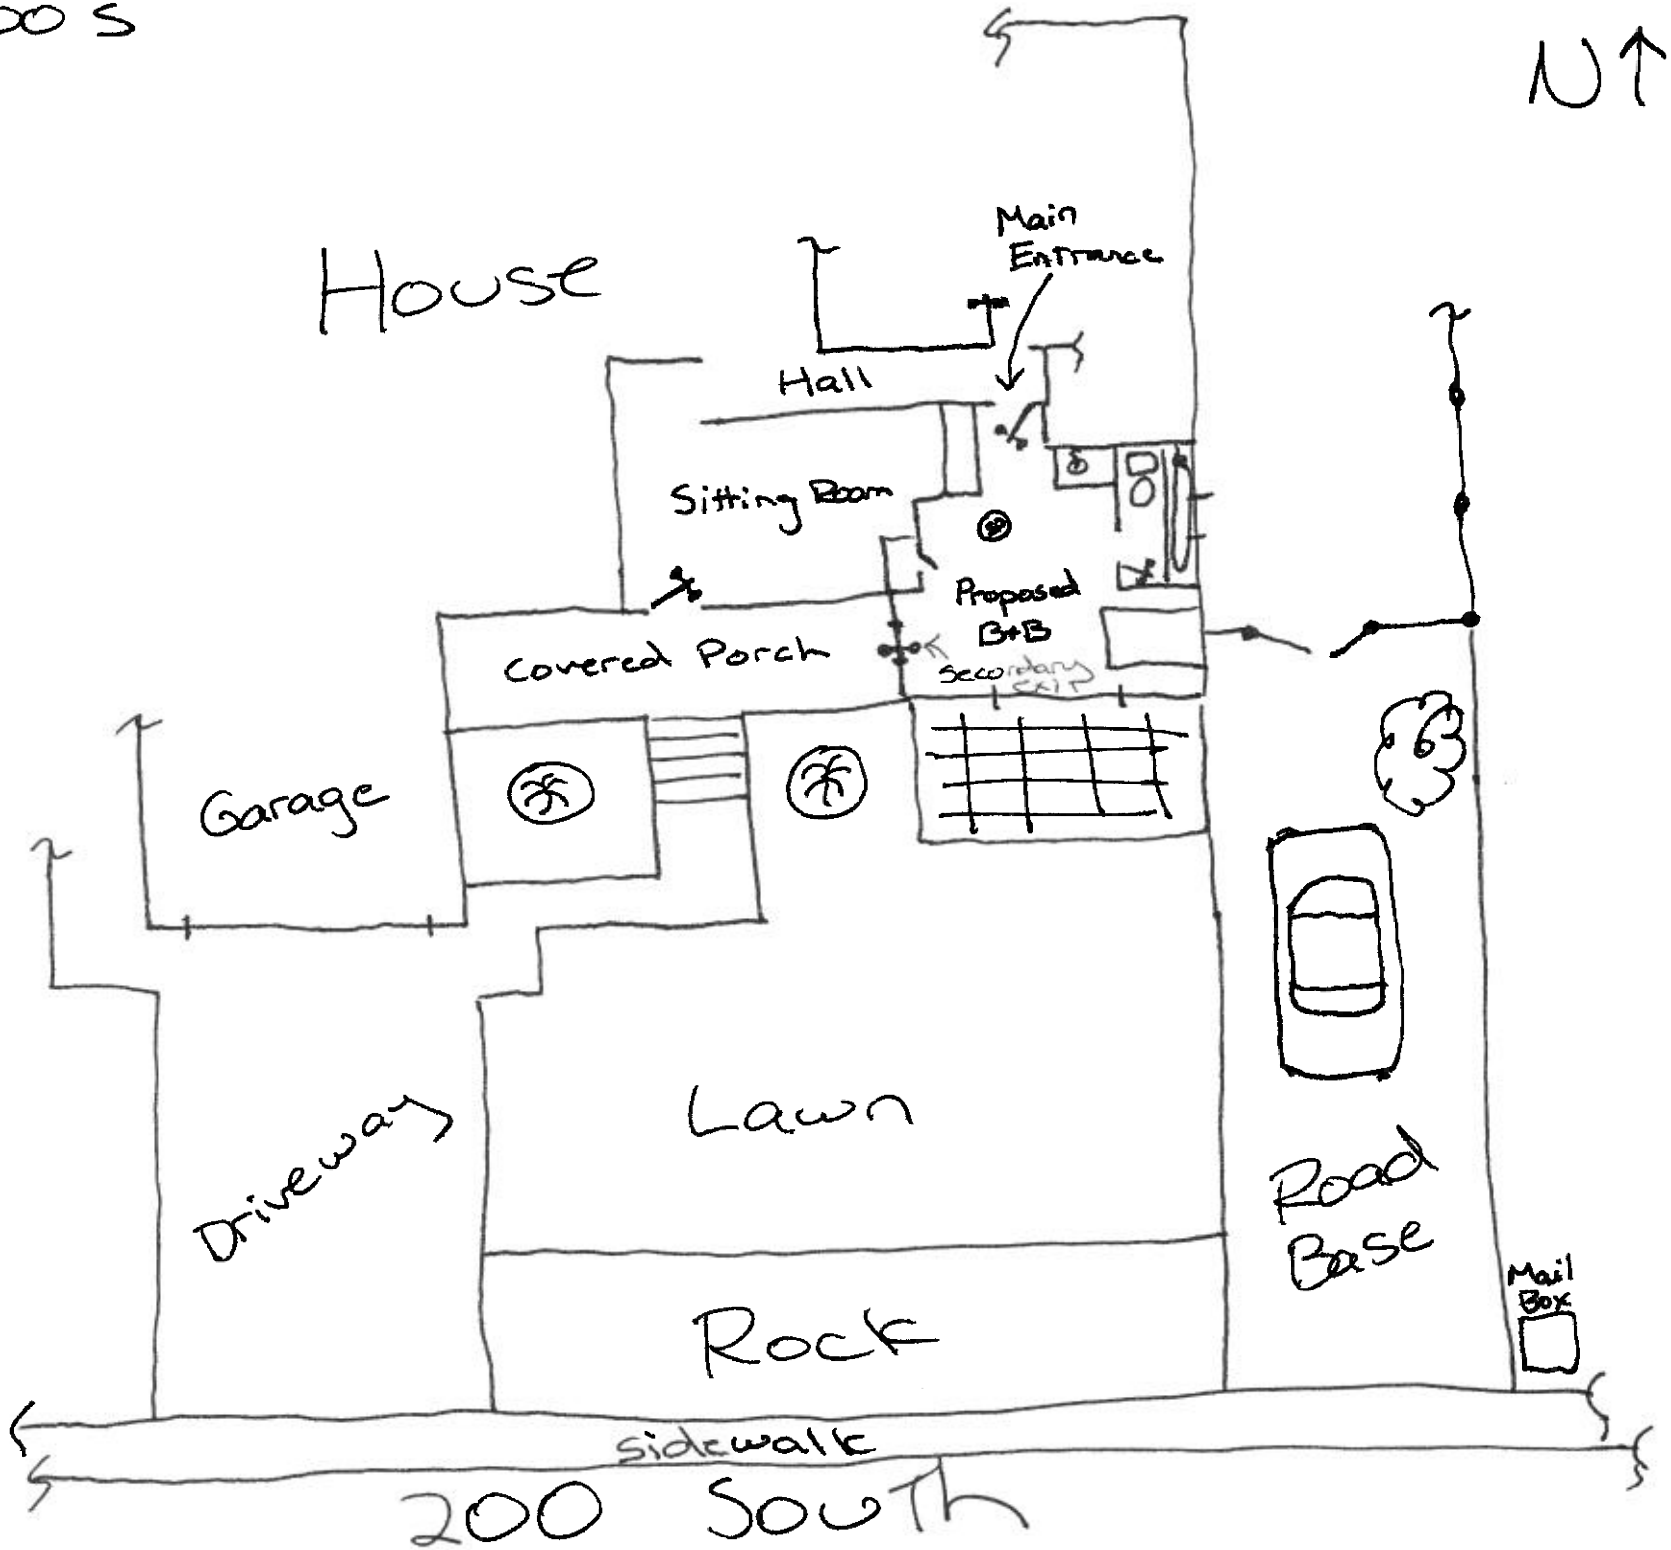
134 W 200 S


N
House
Main Entrance
Hall
Sitting Room
Proposed B+B
Secondary Exit
Covered Porch
Garage
Driveway
Lawn
Rock
Road Base
Mail Box
sidewalk
200 South