LOT 16
30273.18 SQ FT
0.69 ACRES

LOT 15
20563.65 SQ FT
0.47 ACRES

LOT 14
17181.91 SQ FT
0.39 ACRES

LOT 13
17181.71 SQ FT
0.39 ACRES

LOT 12
17181.51 SQ FT
0.39 ACRES

LOT 11
17928.32 SQ FT
0.41 ACRES

LOT 10
17194.69 SQ FT
0.39 ACRES

LOT 9
15128.03 SQ FT
0.35 ACRES

LOT 8
28320.95 SQ FT
0.65 ACRES

LOT 7
28762.46 SQ FT
0.66 ACRES

LOT 17
22875.27 SQ FT
0.53 ACRES

LOT 18
23641.67 SQ FT
0.54 ACRES

38' ROW
PUBLIC

LOT 23
16377.23 SQ FT
0.38 ACRES

LOT 24
15615.25 SQ FT
0.36 ACRES

LOT 25
17105.96 SQ FT
0.39 ACRES

LOT 26
18090.40 SQ FT
0.42 ACRES

LOT 27
16898.03 SQ FT
0.39 ACRES

LOT 28
15109.54 SQ FT
0.35 ACRES

LOT 29
12692.36 SQ FT
0.29 ACRES

LOT 6
11771.19 SQ FT
0.27 ACRES

LOT 22
15053.31 SQ FT
0.35 ACRES

LOT 30
11535.71 SQ FT
0.26 ACRES

LOT 5
11766.63 SQ FT
0.27 ACRES

LOT 21
15145.23 SQ FT
0.35 ACRES

LOT 31
15092.53 SQ FT
0.35 ACRES

LOT 19
30329.33 SQ FT
0.70 ACRES

LOT 36
16386.16 SQ FT
0.38 ACRES

LOT 35
16358.16 SQ FT
0.38 ACRES

LOT 37
15071.79 SQ FT
0.35 ACRES

LOT 4
11727.61 SQ FT
0.27 ACRES

OPEN SPACE

OLD HIGHWAY 91
100' ROW (PUBLIC)

LOT 34
19080.73 SQ FT
0.44 ACRES

LOT 20
15264.63 SQ FT
0.35 ACRES

LOT 38
15100.79 SQ FT
0.35 ACRES

LOT 32
11516.11 SQ FT
0.26 ACRES

LOT 3
11704.97 SQ FT
0.27 ACRES

50' ROW
PUBLIC

60' ROW
PUBLIC

38' ROW
PUBLIC

LOT 33
15173.59 SQ FT
0.35 ACRES

LOT 2
11704.10 SQ FT
0.27 ACRES

LOT 39
22076.83 SQ FT
0.51 ACRES

LOT 43
15067.30 SQ FT
0.35 ACRES

LOT 44
16756.78 SQ FT
0.38 ACRES

LOT 1
13076.82 SQ FT
0.30 ACRES

LOT 40
15527.72 SQ FT
0.36 ACRES

LOT 42
15086.46 SQ FT
0.35 ACRES


LOT 41
15087.68 SQ FT
0.35 ACRES

LOT 141
15815.53 SQ FT
0.36 ACRES

LOT 46
11584.06 SQ FT
0.27 ACRES

N

60 0 60
SCALE IN FEET

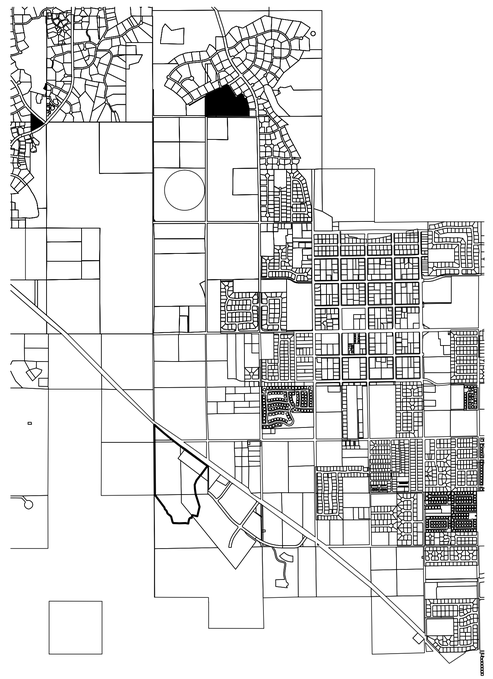

VICINITY MAP
NO SCALE

No.	Description of Revisions	Date	By

KÜMA
ENGINEERING COMPANY
469 West Tonaqah Way Ivins, Ut 84738
(435) 229-0244
brett.henke@gmail.com

CONCEPT PLAN
INDIGO TRAILS
FOR COWICHAN
LOCATED IN
IVINS, UTAH

Project :	INDIGO TRAILS
File :	CONCEPT R2
Date :	DEC 2015
Drafted by :	BH
Review by :	BH

Scale :
1"=60'

Sheet No.
1 OF 1

Z:\Projects\Kouents\Indigo Trails\CONCEPT R2.dwg Jan 11, 2016 - 3:51pm Brett