
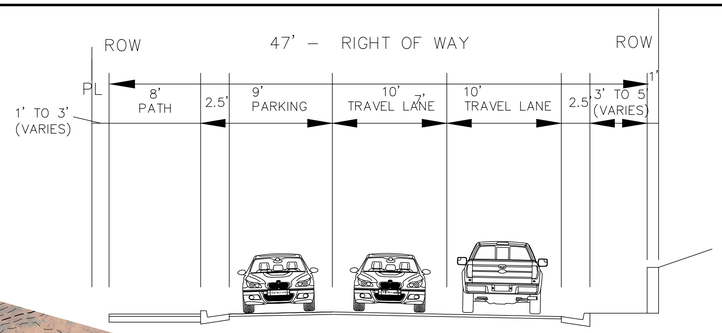
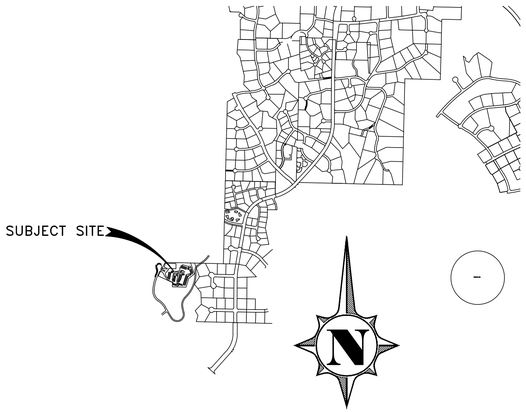



38' RIGHT OF WAY (PRIVATE ROAD)
(26' ASPHALT)

N.T.S

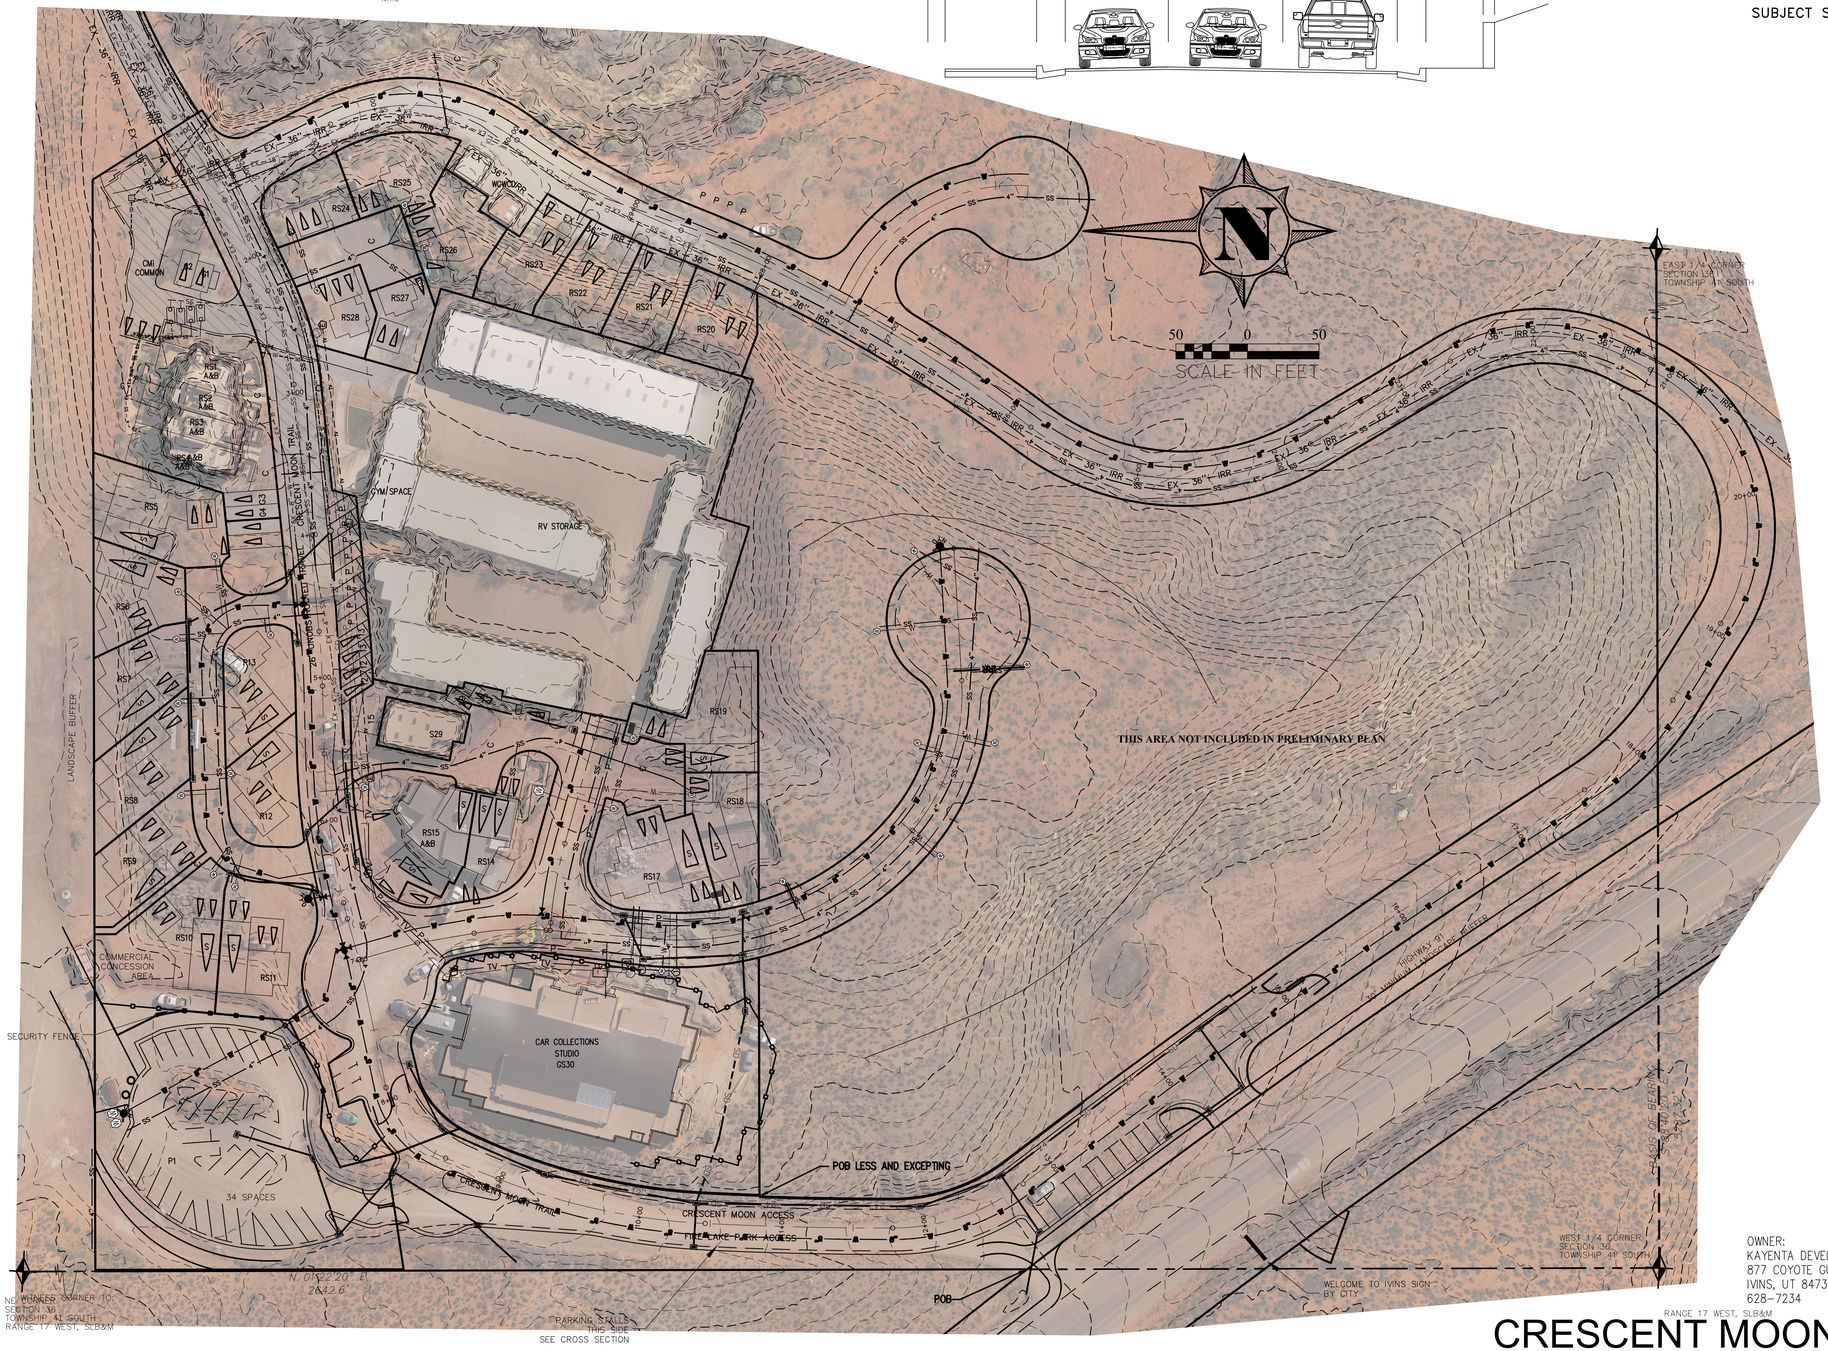


## LEGEND

- PROPOSED/EXISTING SEWER MANHOLE
- PROPOSED/EXISTING FIRE HYDRANT
- 1" SCH 40 WATER LATERAL WTH 3/4" SCH 40 SERVICE METER
- PROPOSED/EXISTING WATER VALVE
- PROPOSED WATER LINE
- EXISTING WATER LINE
- PROPOSED IRRIGATION LINE
- EXISITNG IRRIGATION LINE
- PROPOSED 4" HDPE SEWER LINE
- EXISTING SEWER LINE
- PROPOSED KWU WATER LINE
- EXISTING KWU WATER LINE
- PROPOSED PRIVATE IRRIGATION LINE
- EXISITNG PRIVATE IRRIGATION LINE
- PROPOSED STORM DRAIN
- EXISTING STORM DRAIN
- CONTOUR LINE
- FLOW DIRECTION
- EXISTING FENCE

OWNER:
KAYENTA DEVELOPMENT INC
877 COYOTE GULCH CIRCLE
IVINS, UT 84738
628-7234

ENGINEER:
KUMA ENGINEERING COMPANY
467 WEST TONAPAH WAY
IVINS, UT 84738
435-229-0244

SURVEYOR:
CORNERPOINT
PROFESSIONAL LAND
SURVEYS
435-619-5528

# CRESCENT MOON VILLAGE COMMERCIAL

A PLANNED MIXED USE COMMUNITY

| No. | Description of Revisions | Date | By |
|---|---|---|---|
| | | | |

KUMA
ENGINEERING COMPANY
467 WEST TONAPAH WAY
IVINS, UT 84738
(435) 229-0244

PRELIMINARY PLAN
CRESCENT MOON VILLAGE COMMERCIAL
PREPARED FOR KAYENTA DEVELOPMENT
PROJECT LOCATED IN SECTION 36, T41S, R17W SLB&M
IVINS, UTAH

REGISTERED PROFESSIONAL ENGINEER
No. 487307
06-05-2017
BRETT L. HENKE
STATE OF UTAH

| | |
|---|---|
| Project : | CMD |
| File : | CMCPP |
| Date : | DEC 2016 |
| Drafted by : | BH |
| Review by : | BH |

Scale :
1 = 50

Sheet No.
1