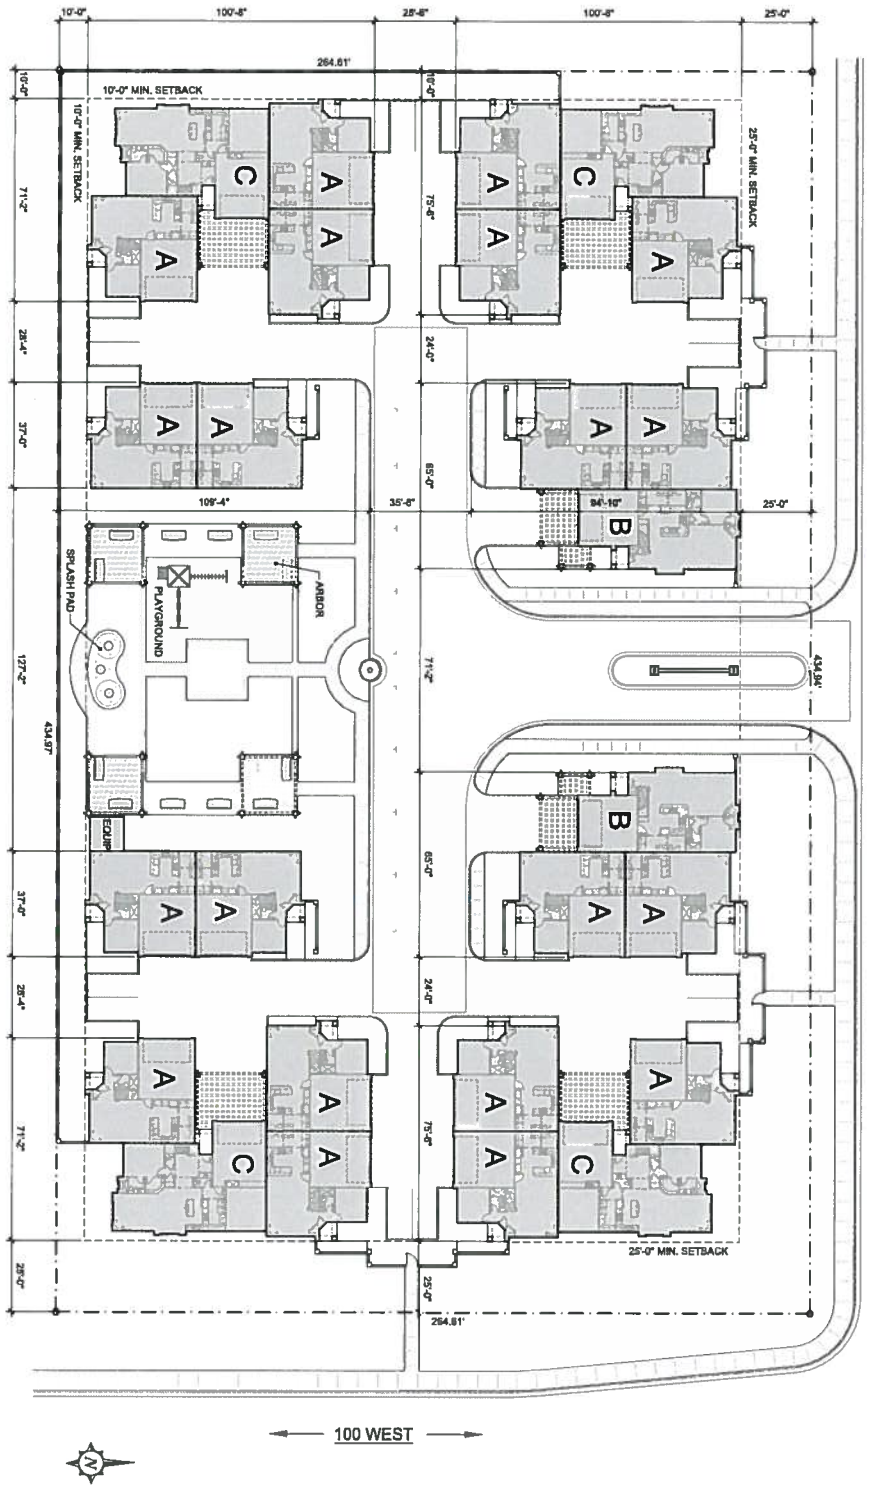


UNIT LAYOUT
SCALE: 1" = 20'-0"

2	UNIT LAYOUT	SHEET TITLE:	
		DATE: 9-17-18	
		CHECKED BY:	
		DRAWN BY:	
		CAD FILE:	
		PROJECT NO:	

NO.	DATE	REVISIONS DESCRIPTION

RDM LAND & DEVELOPMENT

100 WEST & CENTER STREET
IVINS, UTAH

EXCEL DESIGN ASSOCIATES
"ENGINEERING EXCELLENCE"
DESIGN - ENGINEERING - LAND PLANNING - REAL ESTATE
472 SOUTH RIVER ROAD ST. GEORGE, UTAH 84790
TEL. (435) 414-1442 FAX (435) 628-4336
E-MAIL CharlesQExcelCivilDesign.com WEB SITE AT www.excelcivildesign.com