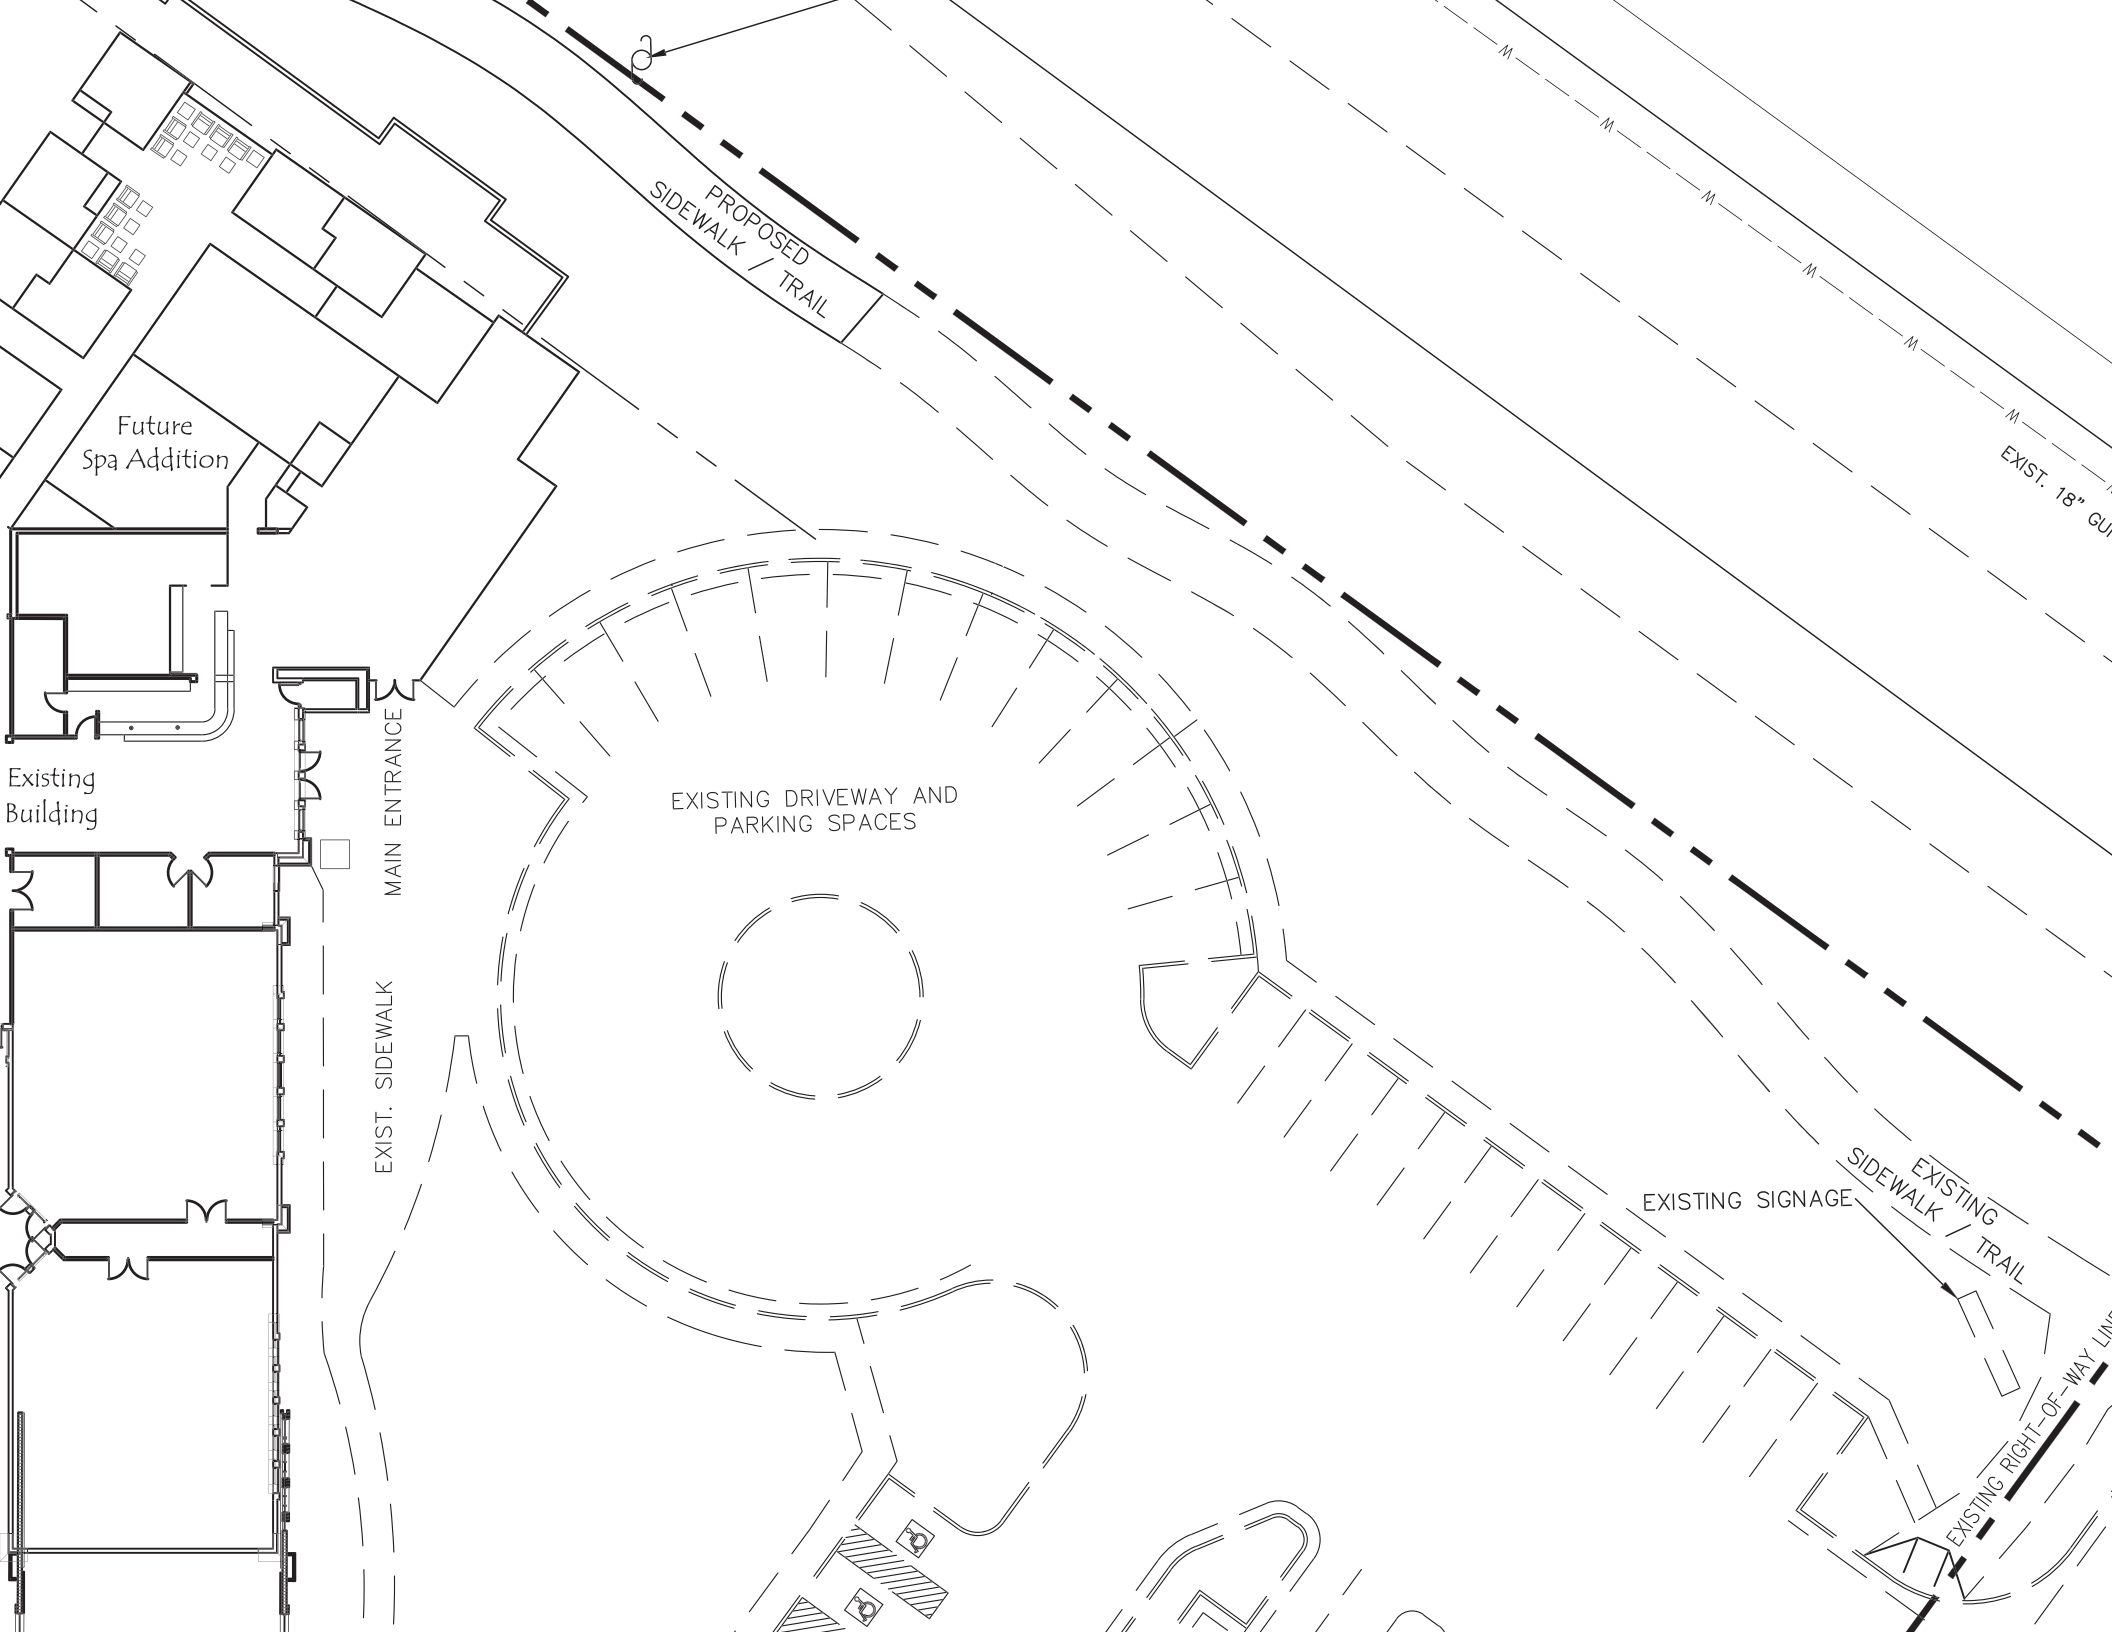
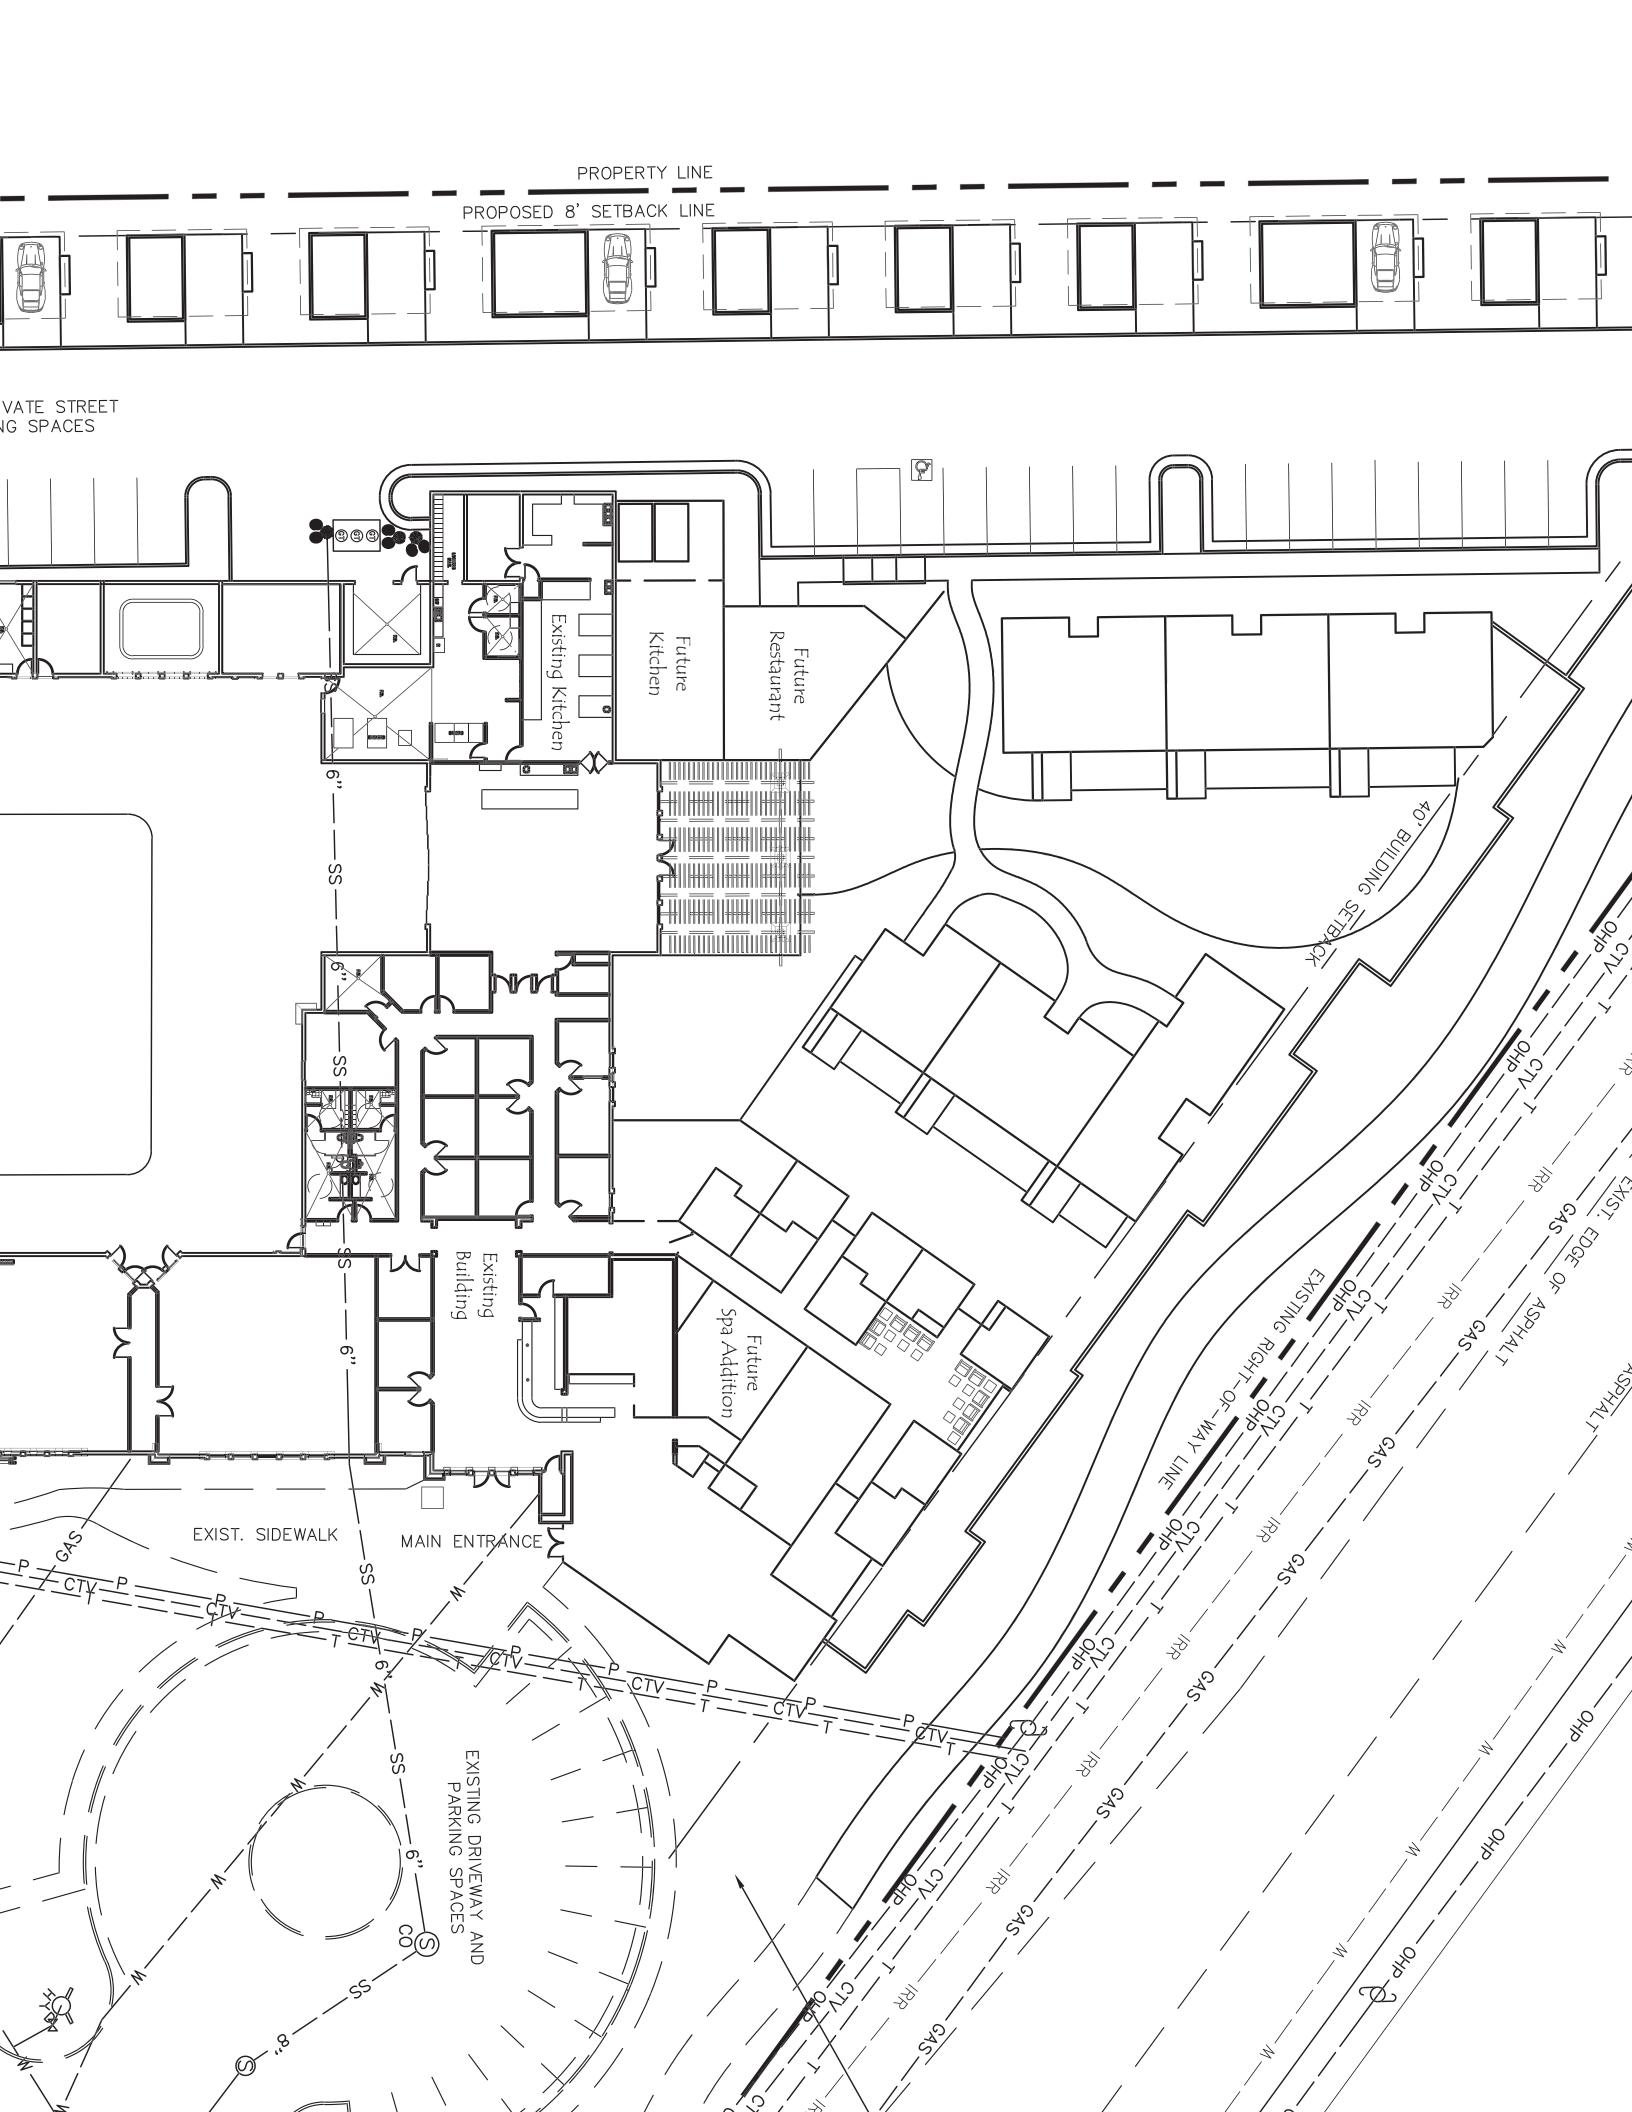

Future
Spa Addition
Existing
Building
MAIN ENTRANCE
EXIST. SIDEWALK
EXISTING DRIVEWAY AND
PARKING SPACES
PROPOSED
SIDEWALK / TRAIL
EXISTING SIGNAGE
EXISTING
SIDEWALK / TRAIL
EXISTING RIGHT-OF-WAY LIN
EXIST. 18" GU


PROPERTY LINE
PROPOSED 8' SETBACK LINE
VATE STREET
NG SPACES
Existing Kitchen
Future Kitchen
Future Restaurant
40' BUILDING SETBACK
Existing Building
Future Spa Addition
EXIST. SIDEWALK
MAIN ENTRANCE
EXISTING RIGHT-OF-WAY LINE
EXIST. EDGE OF ASPHALT
EXISTING DRIVEWAY AND PARKING SPACES
6"
SS
GAS
CTV
P
T
M
W
OHP
IRR