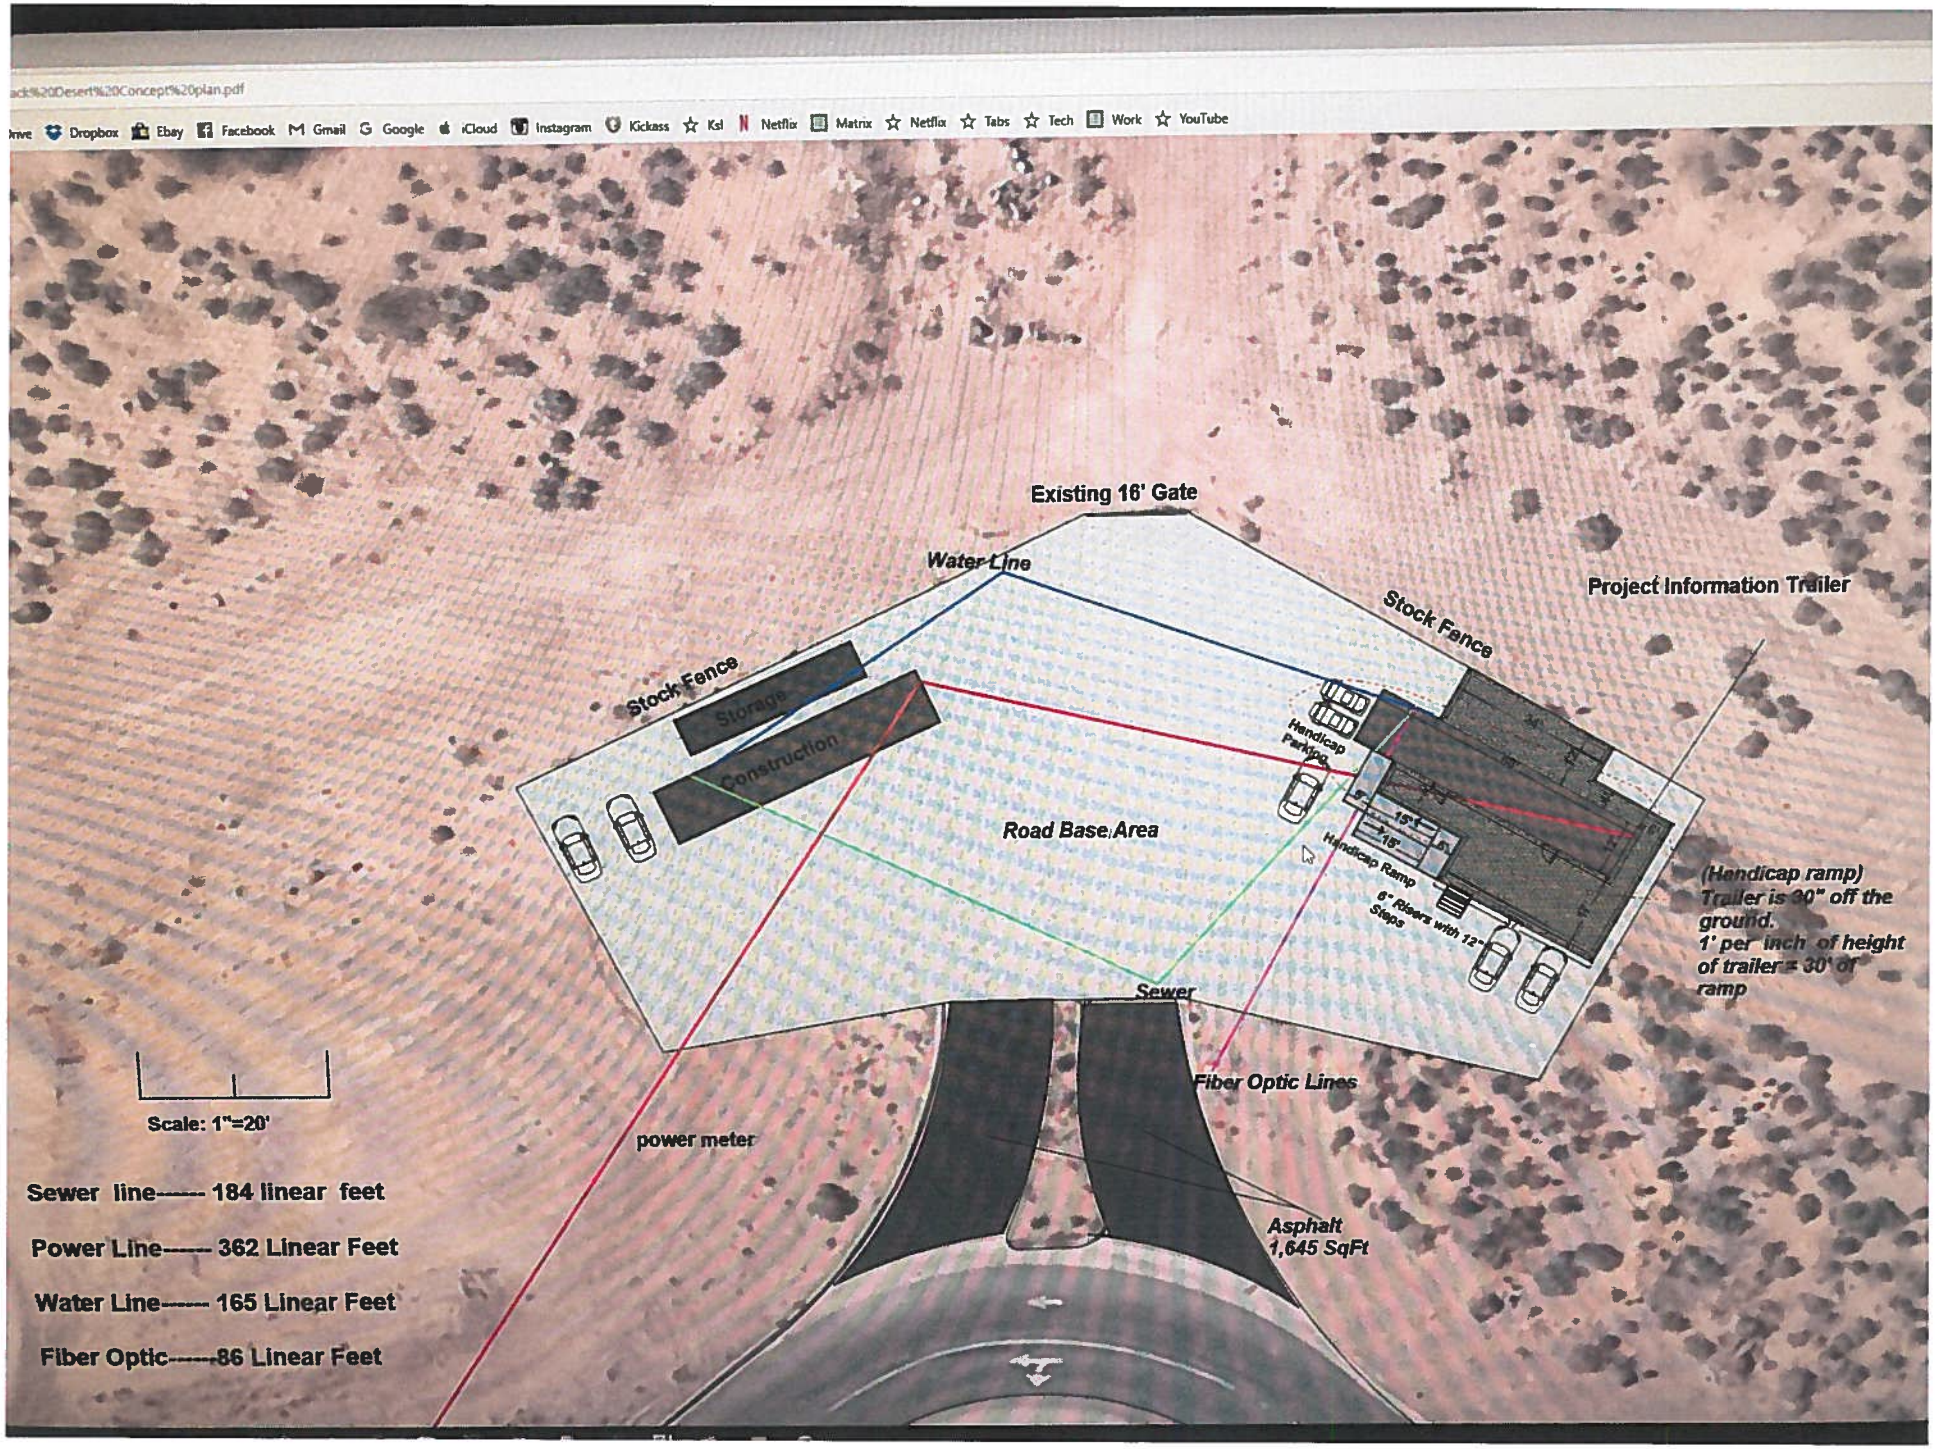

Existing 16' Gate
Water Line
Project Information Trailer
Stock Fence
Stock Fence
Storage
Construction
Handicap Parking
Road Base Area
Handicap Ramp
6" Risers with 12"
Steps
(Handicap ramp)
Trailer is 30" off the ground.
1' per inch of height of trailer = 30' of ramp
Sewer
Fiber Optic Lines
power meter
Asphalt
1,645 SqFt
Scale: 1"=20'
Sewer line------ 184 linear feet
Power Line------ 362 Linear Feet
Water Line------ 165 Linear Feet
Fiber Optic------86 Linear Feet