PATH: K:\MARKETING-INFRASTRUCTURE DEVELOPMENT\MARKETING-UTAH\ENTRADA PLUM\PALISADES\PALISADES_CP_A.DWG

PARK AVENUE WAY

43' PRIVATE STREET

DESERT LANE

CENTER STREET

PALISADES AT SNOW CANYON PHASE 6 (AMENDED)

I-SB-19-D

POOL

PARKING

GATED ENTRY

IVINS CITY TRAIL SIGN

RESIDENTIAL TRAIL ACCESS

PRELIMINARY CONCEPT PLAN "A"

IVINS TOWN - 15 ACRES

LOCATED IN IVINS, UTAH

CivilScience Engineers | Surveyors | Solutions

1453 S. DIXIE DRIVE, SUITE 150
ST. GEORGE, UT 84770
435.986.0100

PROJ # FX UTAH
DATE 4/30/2020
DESIGN BY BLW
CHECKED BY
SCALE OF SHEET 1" = 40'
SHEET

1 OF 1

PATH: K:\MARKETING\INFRASTRUCTURE DEVELOPMENT MARKETING\UTAH\ENTRADA PLUM\PALISADES\PALISADES_CP_B.DWG

PARK AVENUE WAY

GATED EMERGENCY ACCESS

43' PRIVATE STREET

43' PRIVATE STREET

43' PRIVATE STREET

43' PRIVATE STREET

43' PRIVATE STREET

PARKING

POOL

DESERT LANE

GATED ENTRY

IVINS CITY TRAIL SIGN

RESIDENTIAL TRAIL ACCESS

CENTER STREET

I-SB-19-D

PALISADES AT SNOW CANYON PHASE 6 (AMENDED)

PRELIMINARY CONCEPT PLAN "B"

IVINS TOWN - 15 ACRES

LOCATED IN IVINS, UTAH

CivilScience Engineers | Surveyors | Solutions


1453 S. DIXIE DRIVE, SUITE 150
ST. GEORGE, UT 84770
435.986.0100


PROJ. # Fx. UTAH
DATE 4/30/2020
DESIGN BY BLW
CHECKED BY
SCALE OF SHEET 1" = 40'
SHEET


1 OF 1







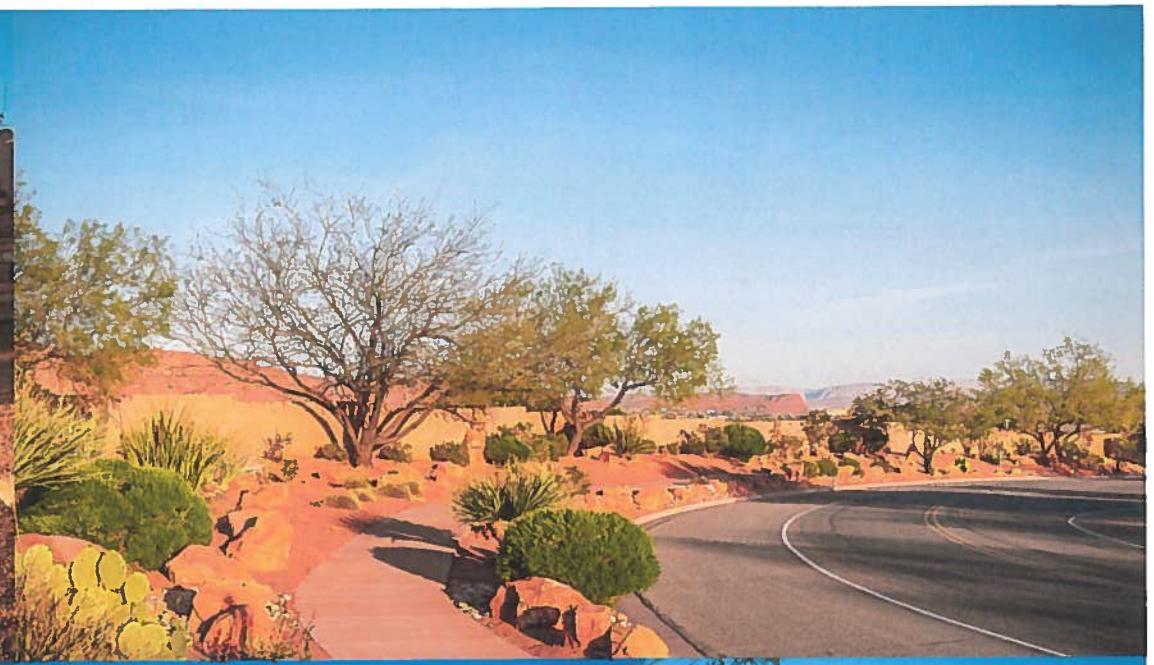

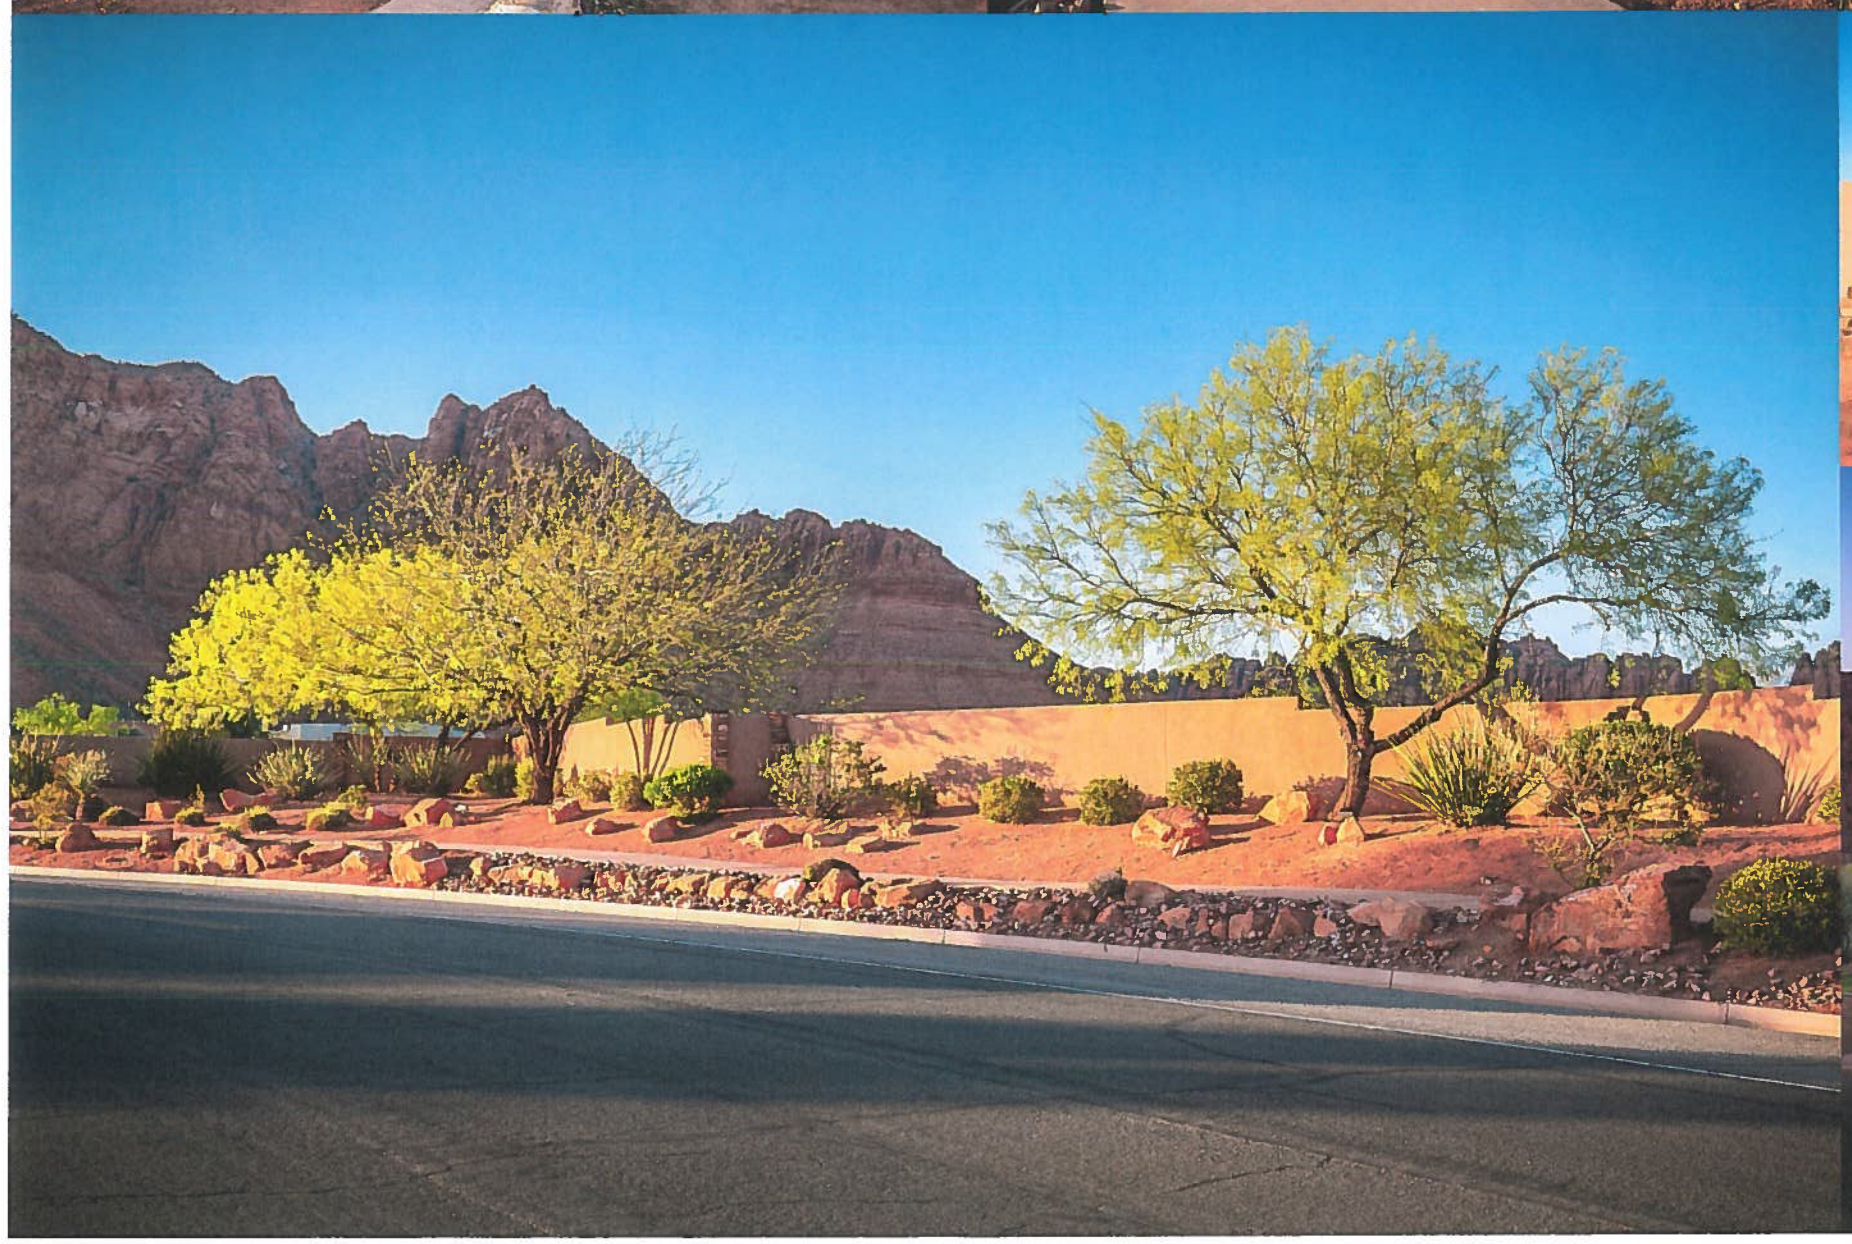

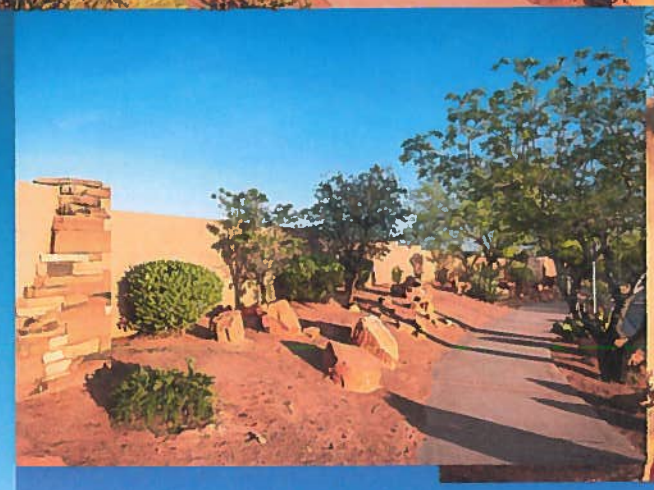

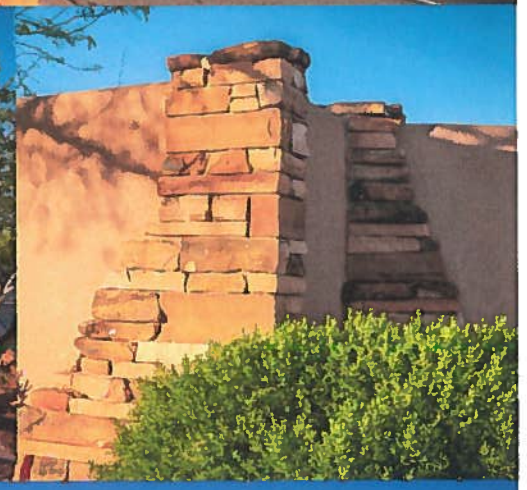

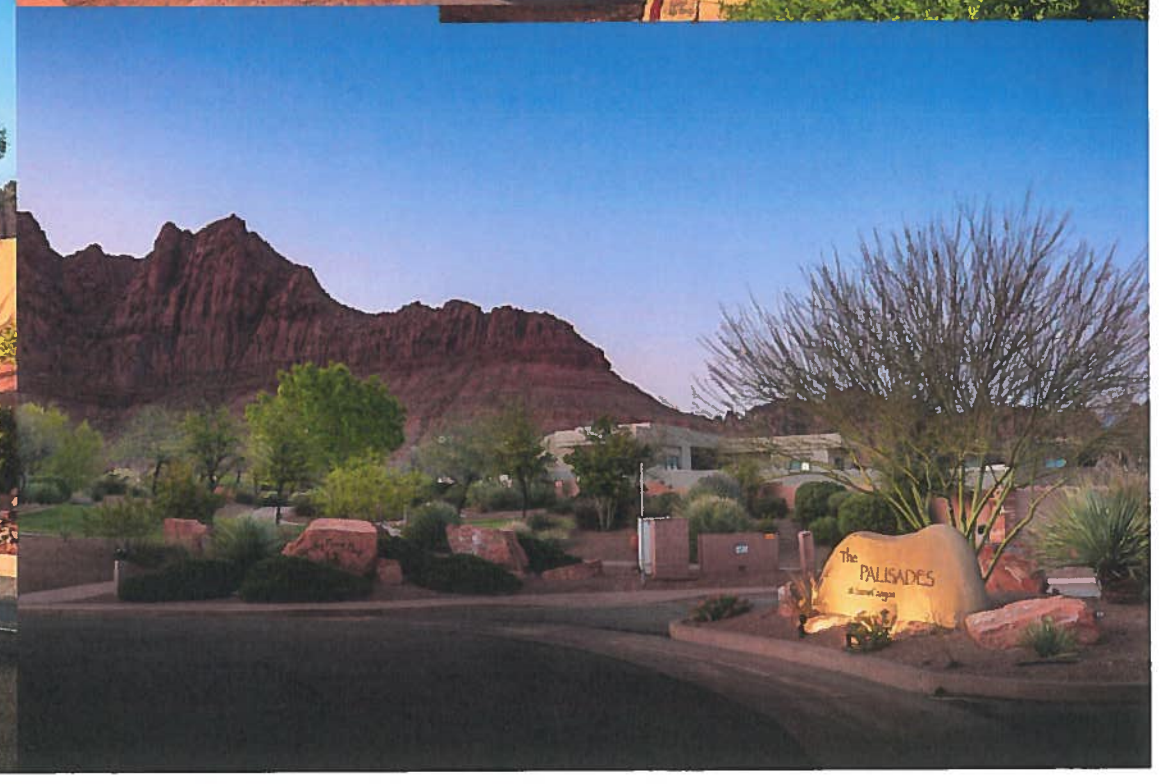
The
PALISADES