


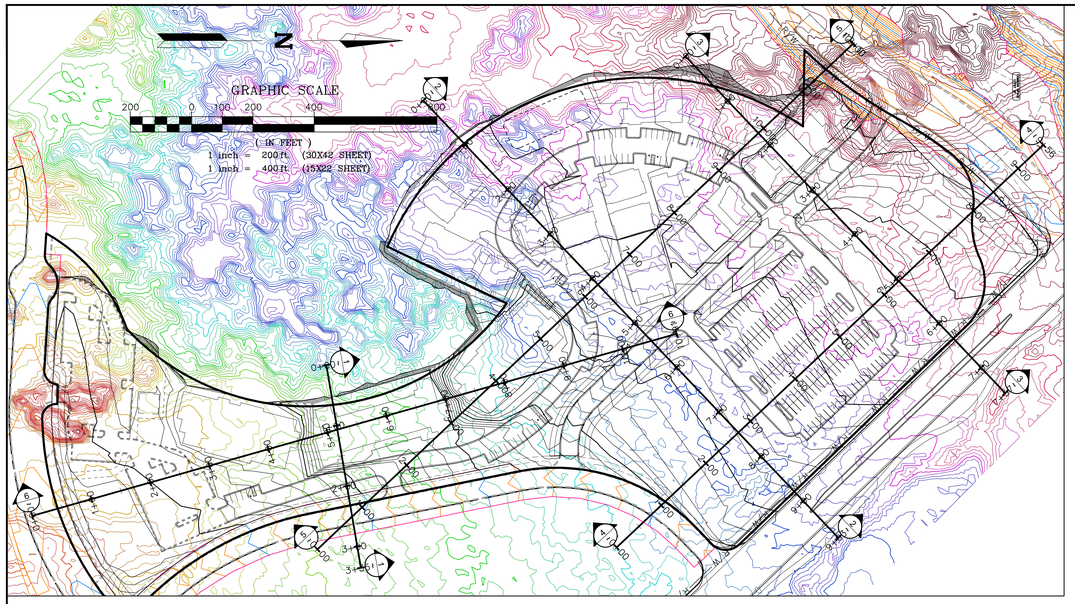


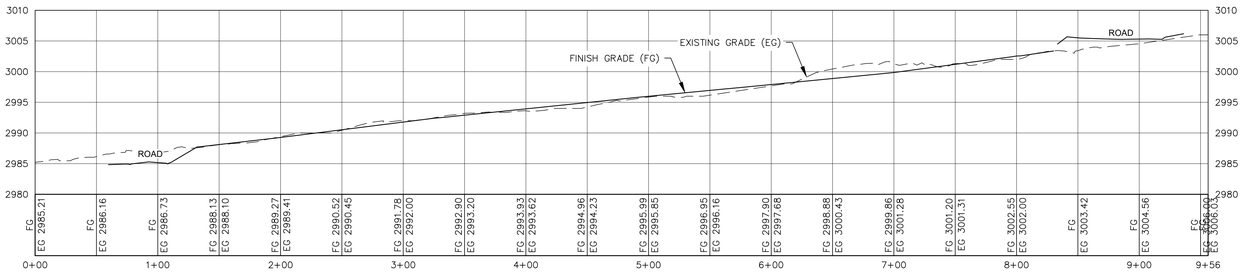


SECTION 4-4
SCALE: 1" = 50' VERTICAL EXAGGERATION 5x

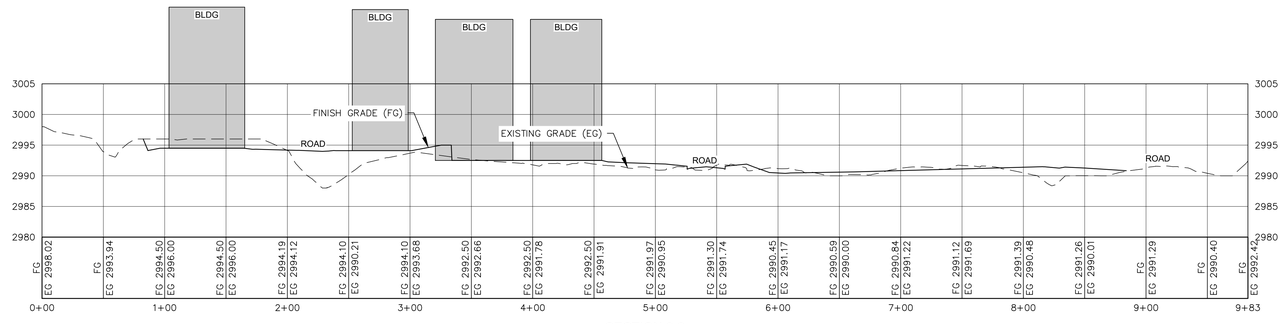


SECTION 2-2
SCALE: 1" = 50' VERTICAL EXAGGERATION 5x

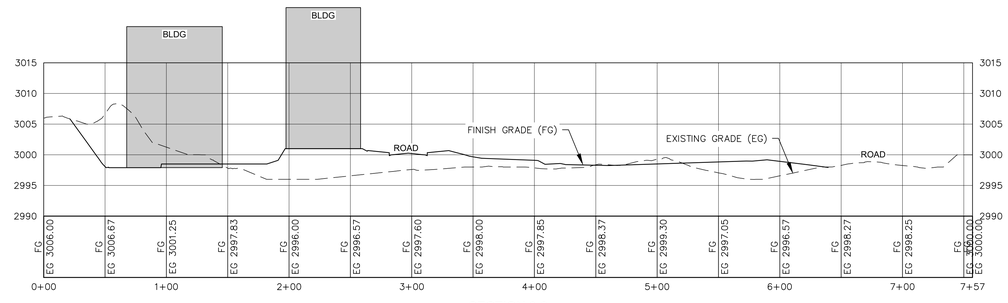


SECTION 3-3
SCALE: 1" = 50' VERTICAL EXAGGERATION 5x

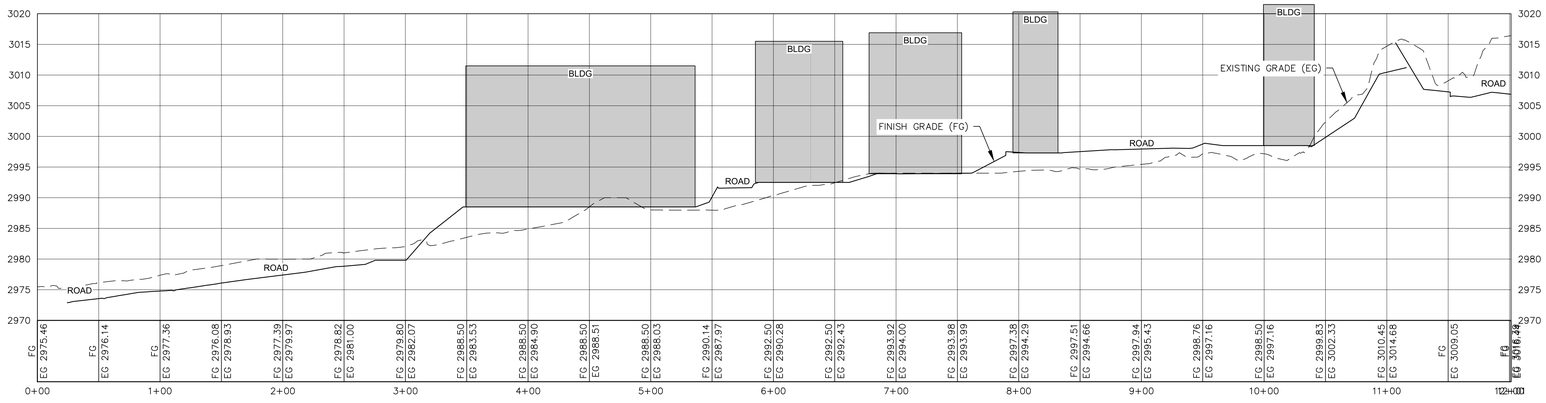

SECTION 5-5
SCALE: 1" = 50' VERTICAL EXAGGERATION 5x

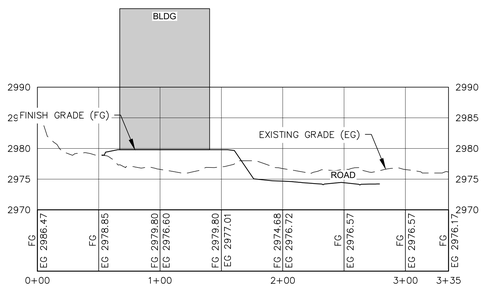

SECTION 1-1
SCALE: 1" = 50' VERTICAL EXAGGERATION 5x

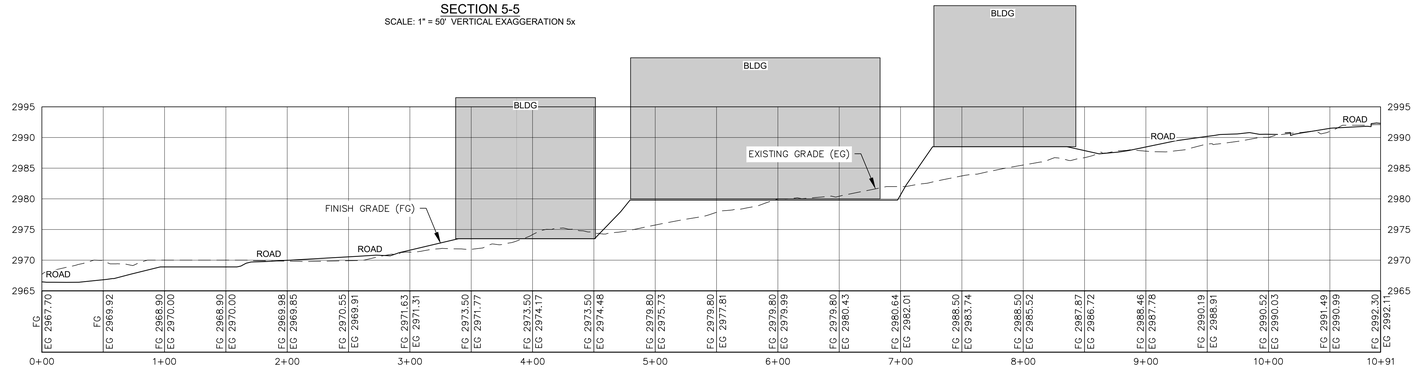

SECTION 6-6
SCALE: 1" = 50' VERTICAL EXAGGERATION 5x

REVISIONS

NO.	DATE	BY	DESCRIPTION

ALPHA ENGINEERING
43 South 100 East, Suite 100 • St George, Utah 84770
T: 435.628.6500 • F: 435.628.6553 • alphaengineering.com

PRELIMINARY SECTIONS

TITLE

BLACK DESERT GOLF VILLAGE
IVINS, UTAH

PROJECT

PROJECT #	1649-06
NAME	JTM
DATE	JULY 1, 2022
SCALE	AS NOTED
SHEET	4 of 5
FILE	1649-06 EXH.DWG

J:\1649-06 Black Desert Golf Village\Drawings\Exhibit Drawings\1649-06 EXH.dwg, PRELIM SEC, 7/1/2022 11:56:36 AM, jimmyhrn