
Exhibit 1


Snow Canyon State Park
Proposed South Entrance Station Relocation
1) Distance from south entrance station to Vermillion Cliffs = 2,150'
2) Distance from south entrance to start of Ivins managed roadway = 186'
3) Propose moving current gate 800' to the south (just below the Johnson Canyon parking lot
4) Would require an additional 100' for new station and staff parking
Current Location of Entrance Station
Proposed Location for New Entrance Station
Google Earth
200 ft

Exhibit 2


Snow Canyon State Park
Proposed South Entrance Station Relocation
Current South Entrance Station
Proposed Location for New Entrance Station
Snow Canyon Dr
Google Earth
500 ft
N

Exhibit 3

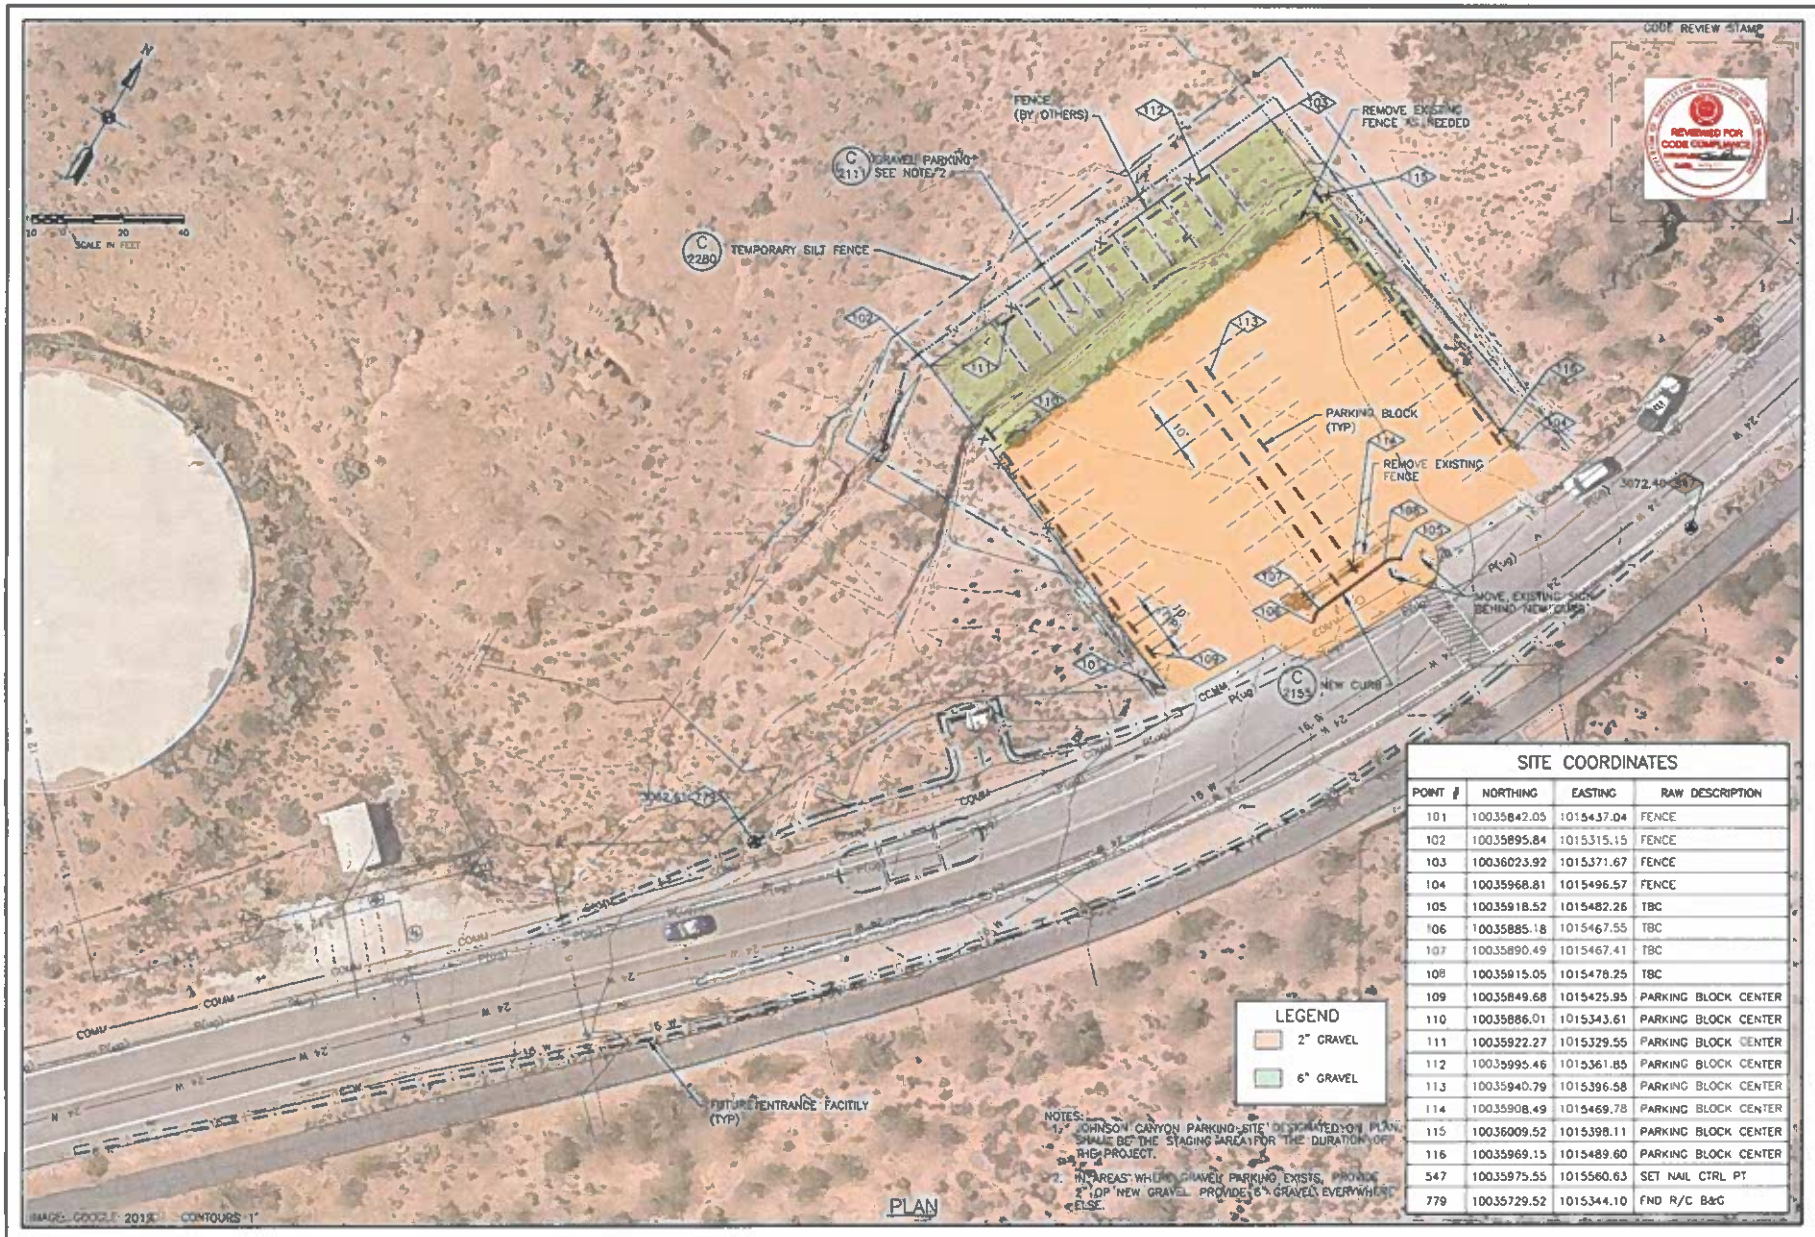

SITE COORDINATES

POINT #	NORTHING	EASTING	RAW DESCRIPTION
101	10035842.05	1015437.04	FENCE
102	10035895.84	1015315.15	FENCE
103	10036023.92	1015371.67	FENCE
104	10035968.81	1015496.57	FENCE
105	10035918.52	1015482.26	TBC
106	10035885.18	1015467.55	TBC
107	10035890.49	1015467.41	TBC
108	10035915.05	1015478.25	TBC
109	10035849.68	1015425.95	PARKING BLOCK CENTER
110	10035886.01	1015343.61	PARKING BLOCK CENTER
111	10035922.27	1015329.55	PARKING BLOCK CENTER
112	10035995.46	1015361.85	PARKING BLOCK CENTER
113	10035940.79	1015396.58	PARKING BLOCK CENTER
114	10035908.49	1015469.78	PARKING BLOCK CENTER
115	10036009.52	1015398.11	PARKING BLOCK CENTER
116	10035969.15	1015489.60	PARKING BLOCK CENTER
547	10035975.55	1015560.63	SET NAIL CTRL PT
779	10035729.52	1015344.10	FND R/C B&G

BOWEN COLLINS & ASSOCIATES

PROFESSIONAL ENGINEER 10014 OLSEN 21598 STATE OF UTAH 07/01/21

REVISIONS

NO	DATE	DESCRIPTION

SNOW CANYON PARKING LOT PROJECT
WASHINGTON COUNTY

VERIFY SCALE
BAR IS ONE INCH ON ORIGINAL DRAWING


DESIGN T. OLSEN
REVIEW T. OLSEN
APPROVED T. OLSEN
DRAWN C. NIELSON

CIVIL
SITE 1
JOHNSON CANYON
SITE AND STRIPING PLAN

DATE APRIL 2021
PROJECT NUMBER 1153-61

DRAWING NO. C-01
SHEET 04 OF 15

Exhibit 4

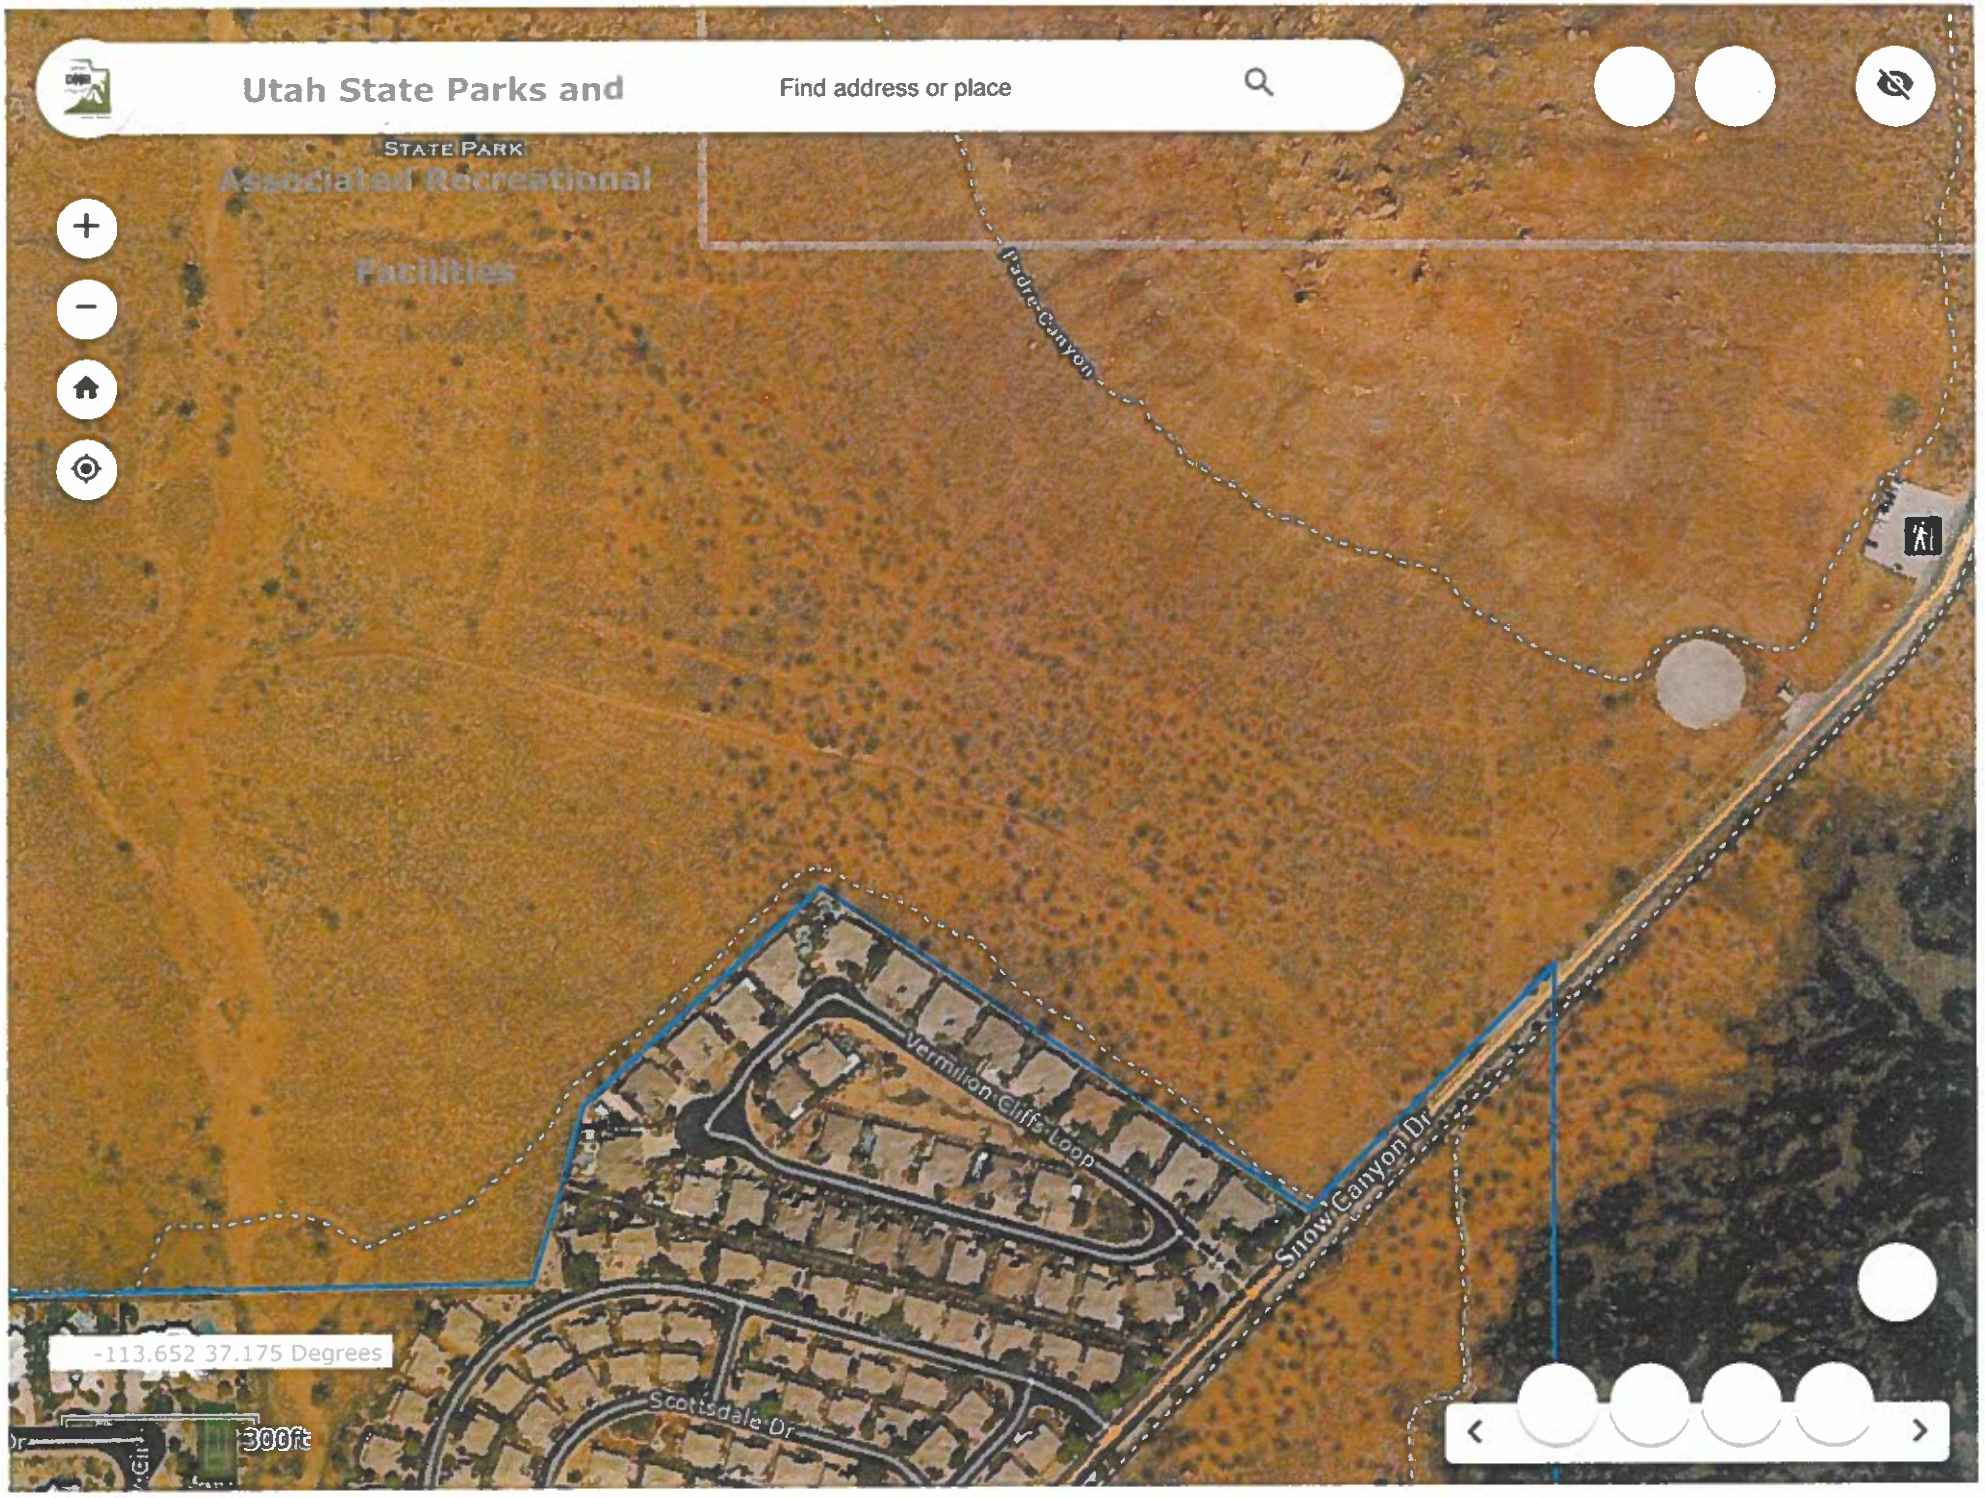
Utah State Parks and
Find address or place
STATE PARK
Associated Recreational
Facilities
Vermilion Cliffs Loop
Snow Canyon Dr
Scottsdale Dr
-113.652 37.175 Degrees
300ft