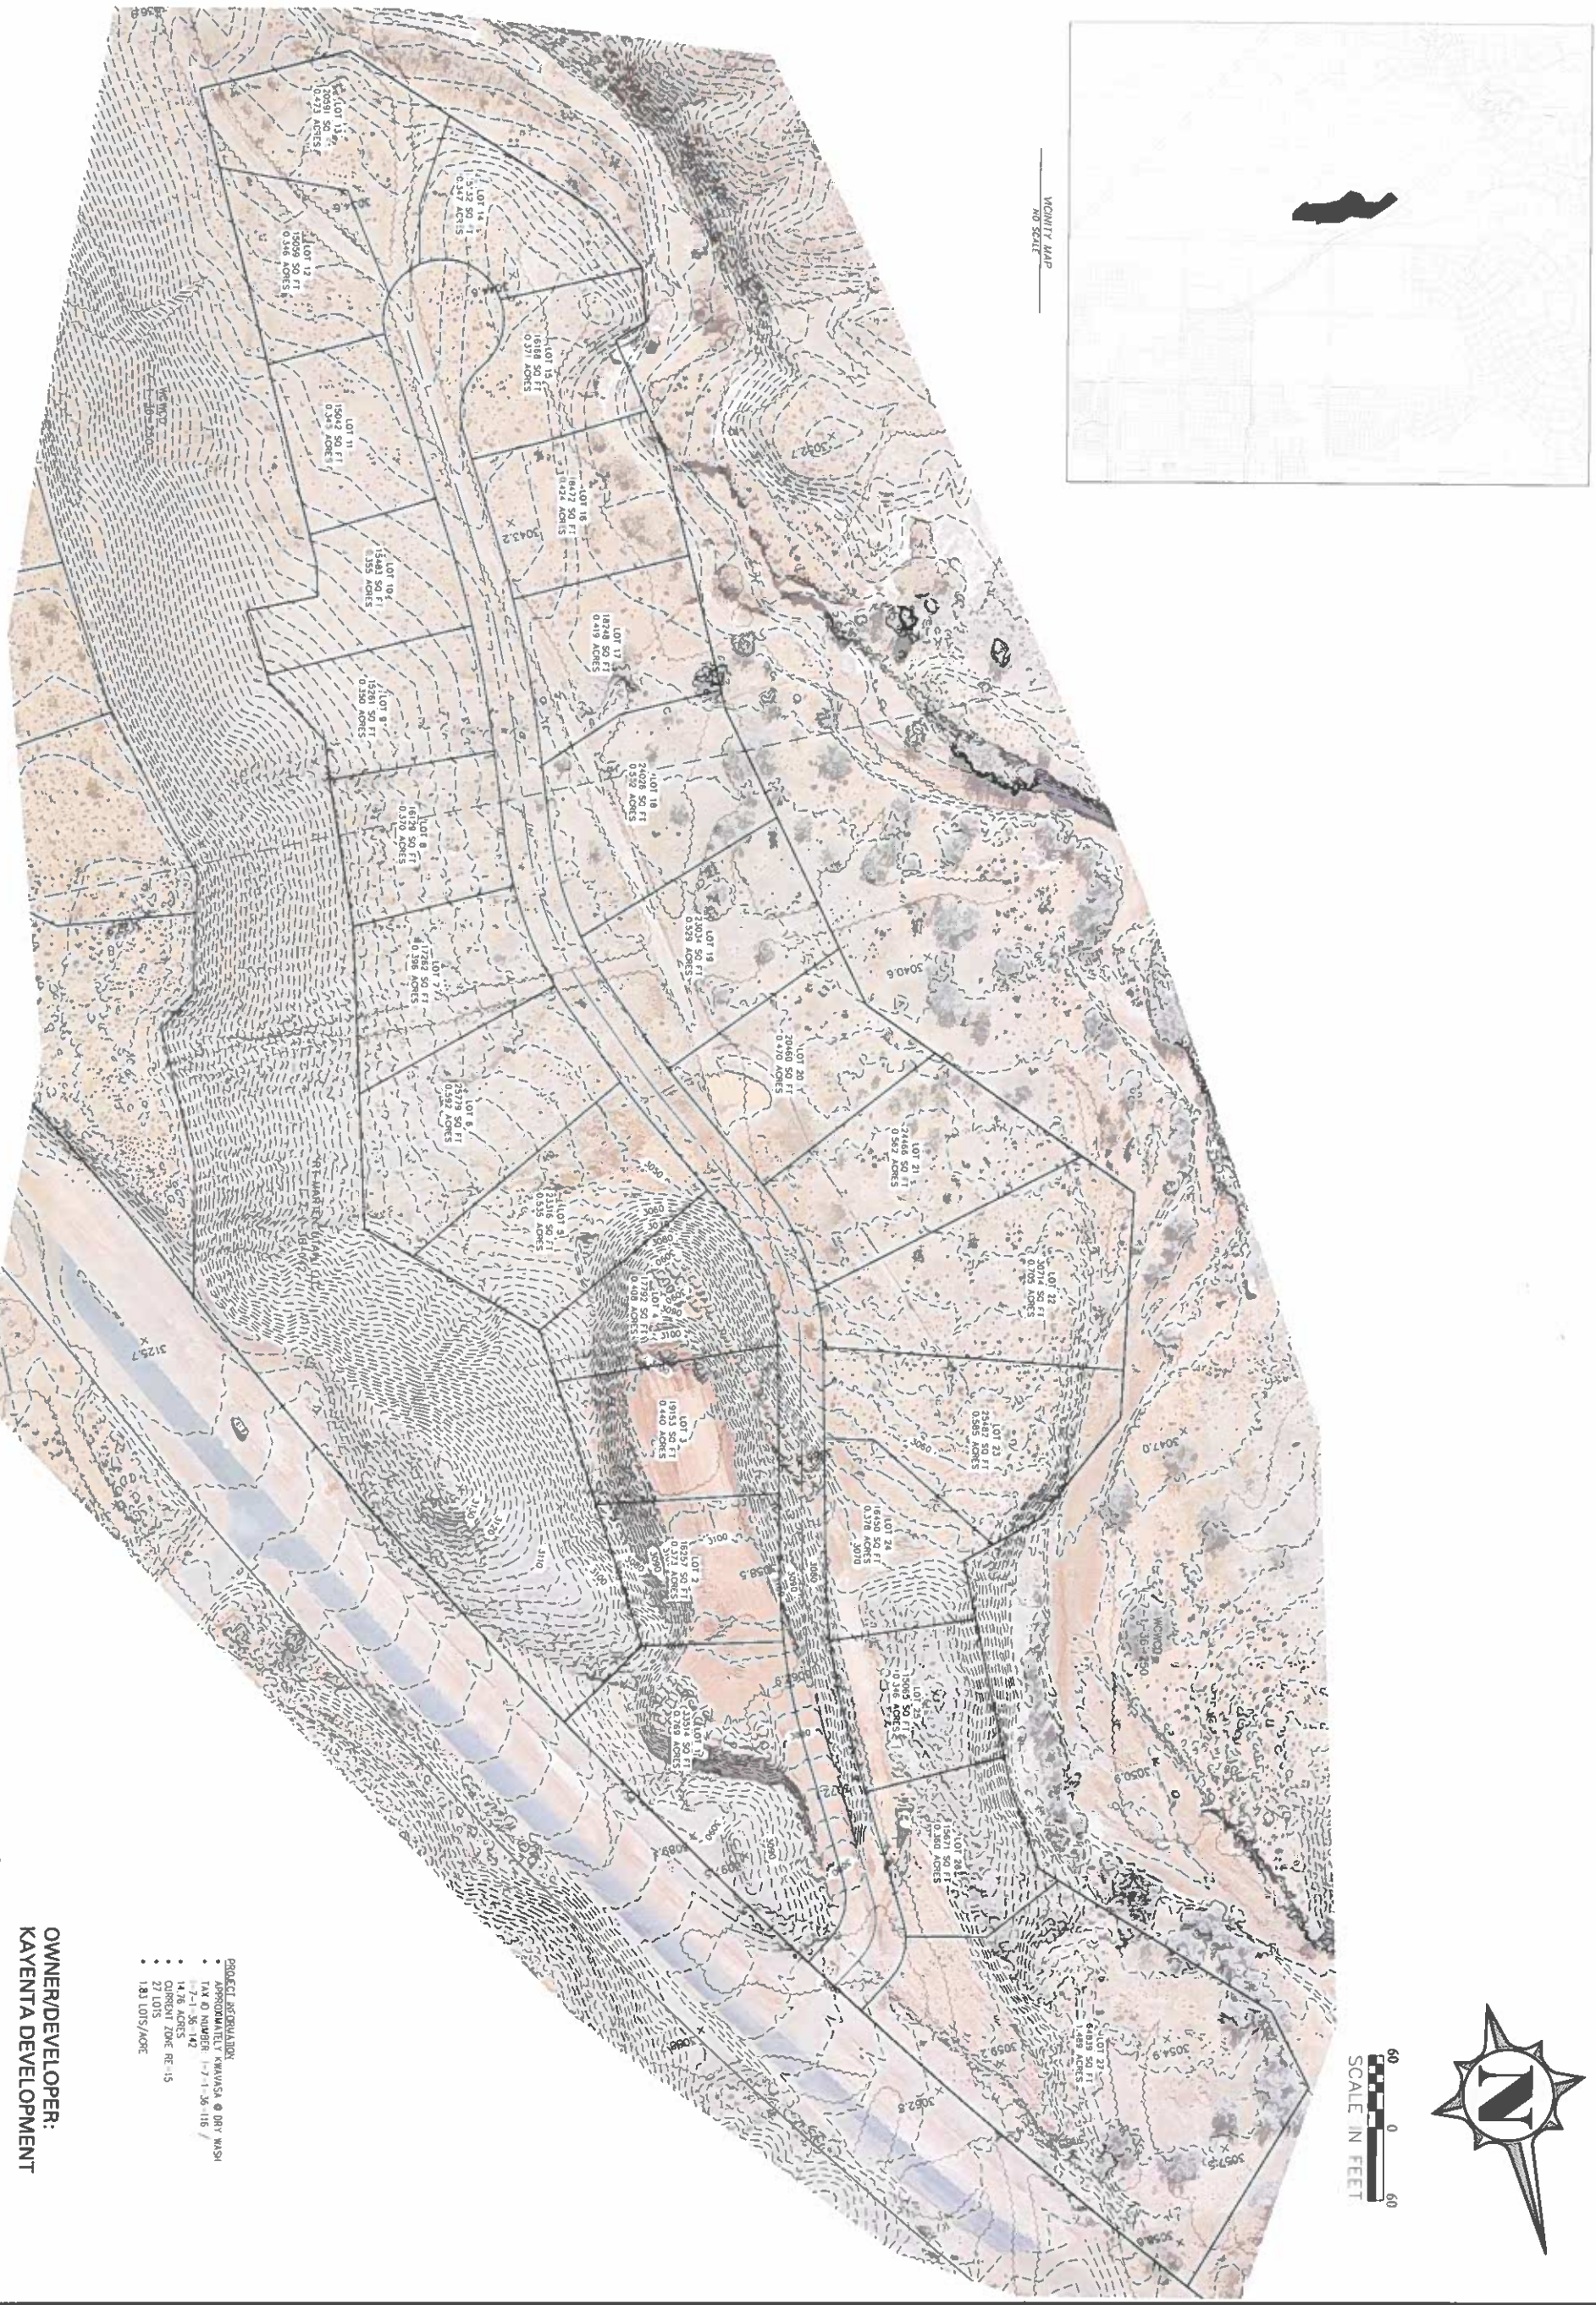


PROJECT INFORMATION
- APPROXIMATELY KWAVASA @ DRY WASH
- TAX ID NUMBER I-7-1-36-116 / I-7-1-36-142
- 14.76 ACRES
- CURRENT ZONE RE-15
- 27 LOTS
- 1.83 LOTS/ACRE

OWNER/DEVELOPER:
KAYENTA DEVELOPMENT
Contact: LANCE ANDERSON (435) 668-7420

CONCEPT PLAN
DRY WASH NORTH SUBDIVISION
PREPARED FOR KAYENTA DEVELOPMENT
PROJECT LOCATED IN SECTION X, T42S, R16W SLB&M
IVINS, UTAH

KUMA ENGINEERING
469 WEST TONAPAH WAY - IVINS, UT 84738 - (435) 229-0244

No.	Description of Revisions	Date	By
1	CHANGED DRAIN AND BASINS ALONG FENCE WAY	08-24-2020	BLH

Project : KDI
File : BASE 03.16.2023 r1
Date : MAR 2023
Drafted by : BH
Review by : BH

Scale : 1 = 60

Sheet No.
1 OF 1