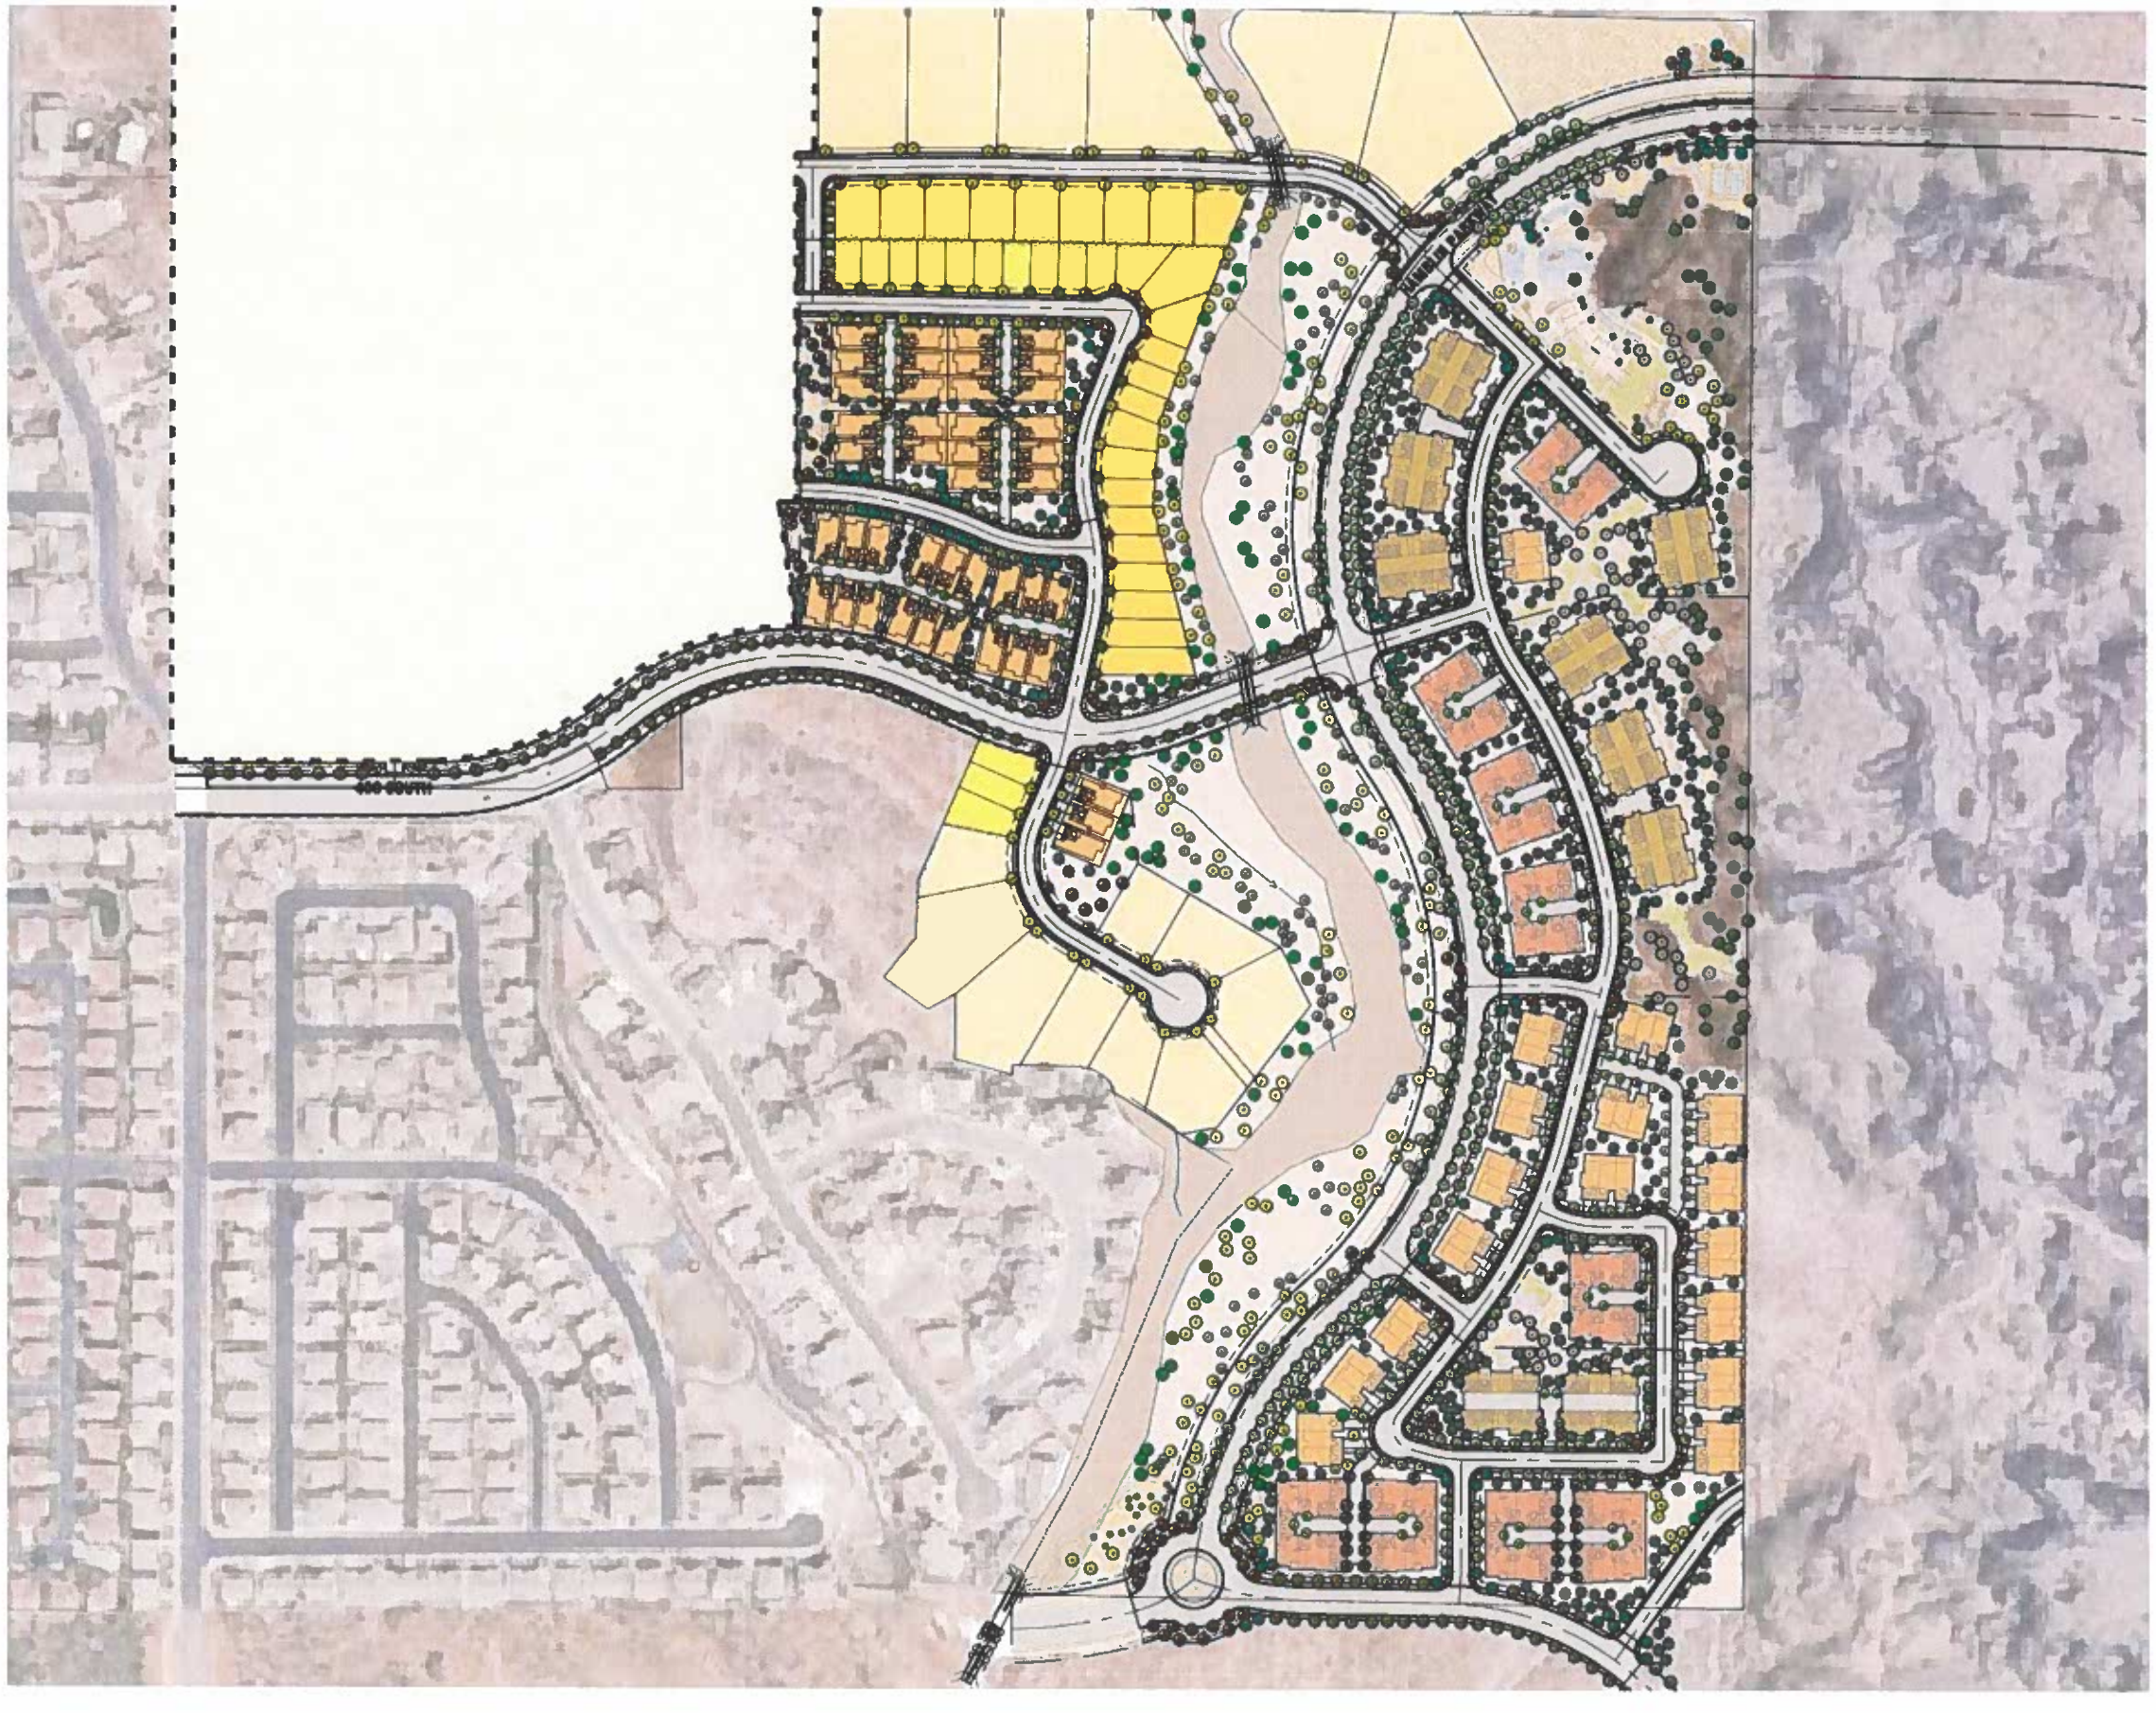


THE RETREAT AT SNOW CANYON | Preliminary Landscape Plan

SITLA / EWD, LLC | IVINS, UTAH | September 14, 2023

Overall Illustrative Plan

NORTH

SCALE: 1" = 150' - 0"

0 150 300 450 600

SMP ENVIRONMENTAL DESIGN
SUMMERS/MURPHY & PARTNERS, INC.
34197 COAST HWY SUITE 200
DANA POINT CA 92629
(949) 443-1446