
Proposed Zoning

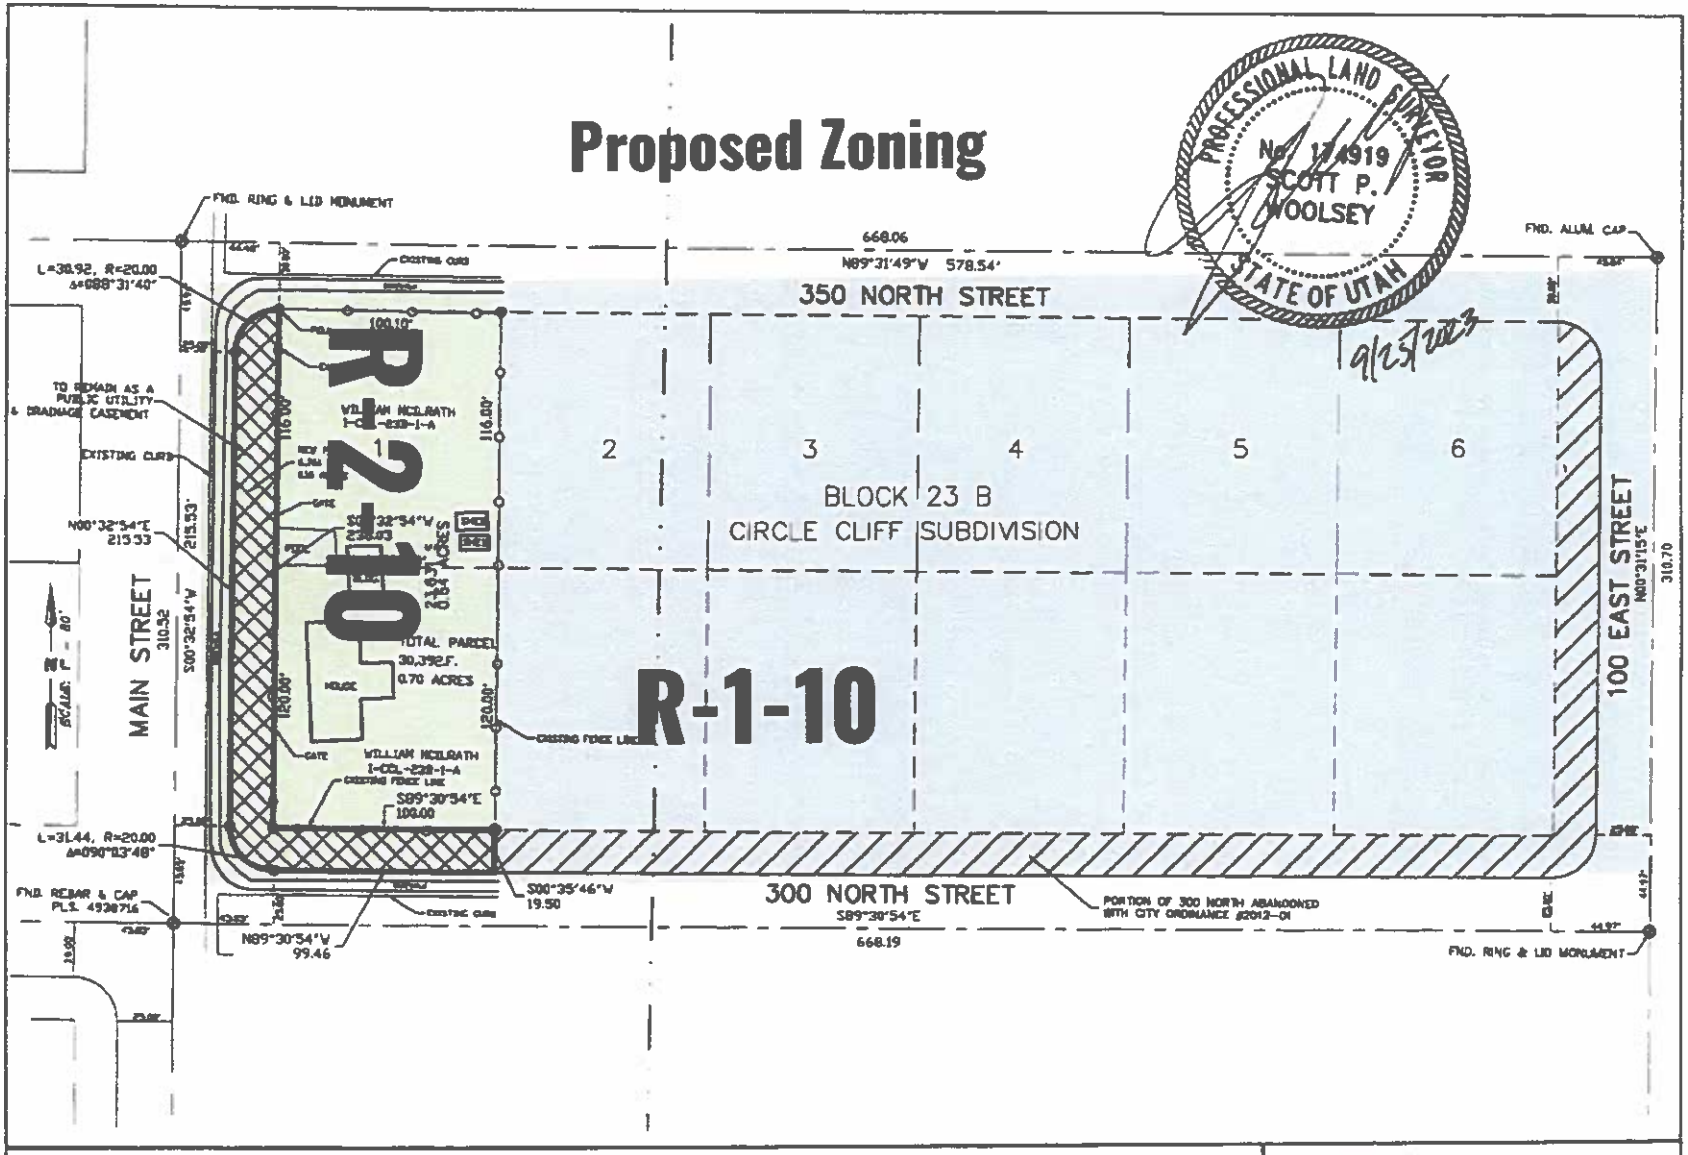

ABANDONMENT EXHIBIT "B"
FOR WILLIAM MCILRATH

SPW	2024-01 - 9-25-2023

ALPHA ENGINEERING
43 South 100 East, Suite 100 - St George, Utah 84770
T: 435.628.6500 - F: 435.628.6553 - alphaeng-neering.com