
EXHIBIT "D"

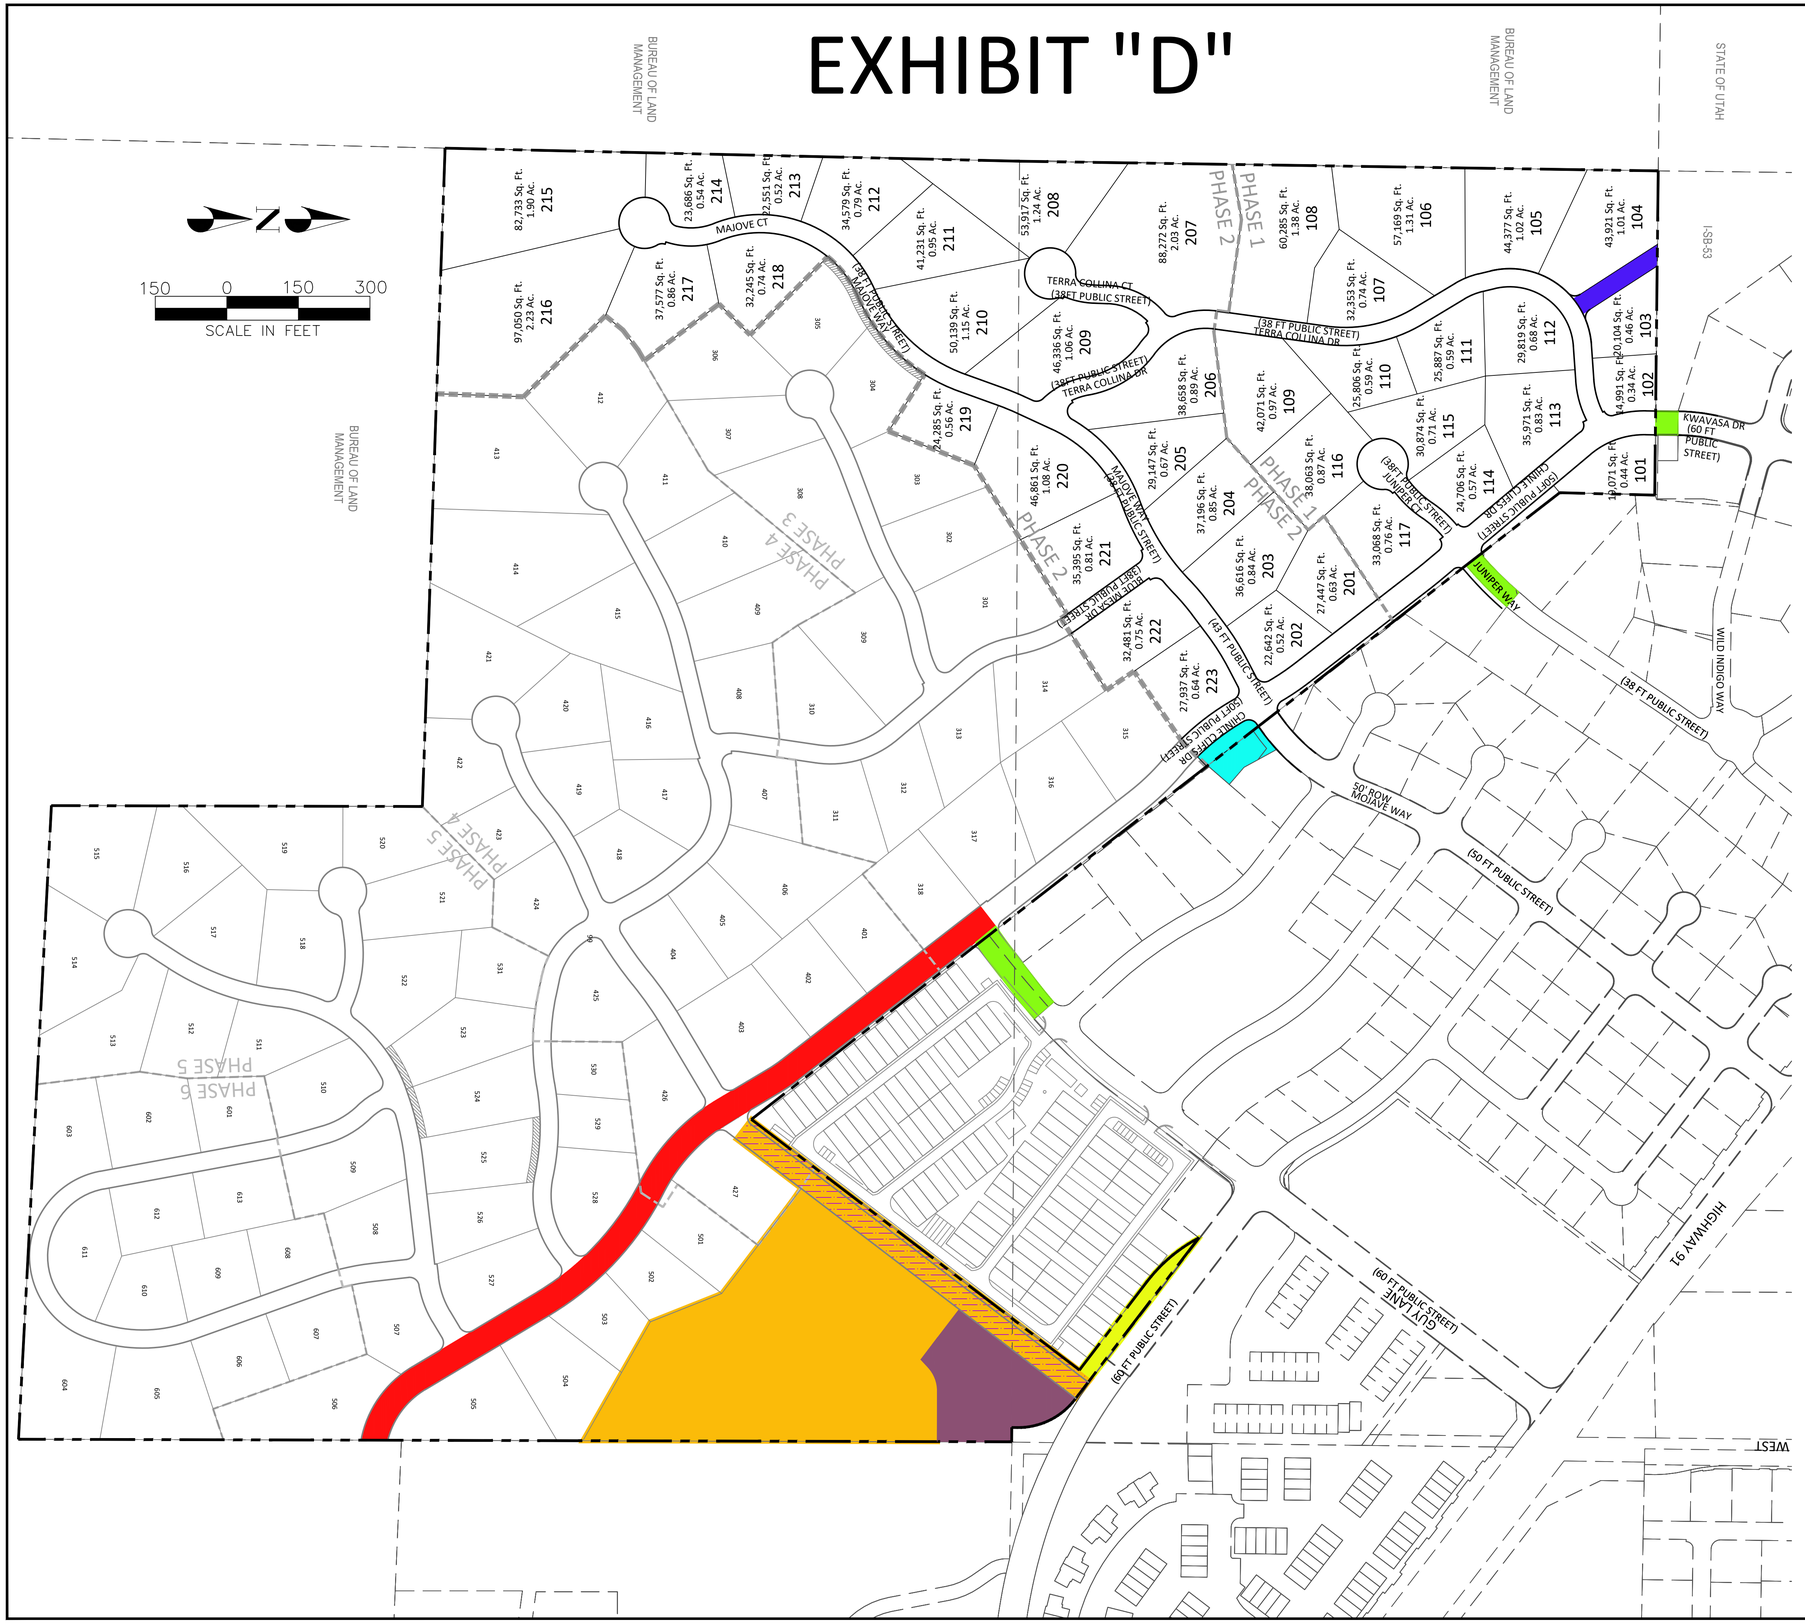

NO.	DESCRIPTION	DATE	APP'D

PROJECT NAME :
CHINLE CLIFFS
DEVELOPMENT AGGREEMENT OBJECTIVE

SHEET NAME :
EXHIBIT "D"

DSG ENGINEERING, INC
LAND PLANNERS, LAND SURVEYORS, CIVIL ENGINEERS
113 EAST 200 NORTH STE. #2
St. George, UT 84770
Office (435) 628-2121

DATE :	JULY 2025
PM :	MT
DRAWN BY :	MT
DESIGNED BY :	MT
CHECKED BY :	
PROJECT NO. :	14-012
SCALE :	150

SHEET NUMBER :
EX-D
1 OF 1 TOTAL