GENERAL NOTES & RESTRICTIONS

1. A GEOTECHNICAL INVESTIGATION WAS PERFORMED BY A.G.E.C., INC. THE INVESTIGATION RESULTS AND SPECIFIC RECOMMENDATIONS FOR THE CONSTRUCTION OF FOUNDATIONS, FLOOR SLABS AND EXTERIOR FLATWORK ARE COMPILED IN A REPORT DATED MARCH 13, 2003. THIS REPORT IS AVAILABLE FROM THE DEVELOPER AND A COPY ON FILE WITH IVINS CITY. OWNERS, BUILDERS AND CONTRACTORS SHOULD BECOME FAMILIAR WITH THIS REPORT AND COMPLY WITH ITS RECOMMENDATIONS.

2. ALL LOTS ARE SUBJECT TO A 10 FOOT WIDE PUBLIC UTILITY EASEMENT ALONG THE FRONT LOT LINE AND A 7.5 FOOT PUBLIC UTILITY EASEMENT ALONG ALL SIDE AND REAR LOT LINES.

3. ALL LOTS IN THIS SUBDIVISION ARE SUBJECT TO THE BUILDING SETBACKS AS WRITTEN IN THE RECORDED CC&R'S.

4. DIMENSIONS SHOWN TAKE PRECEDENCE OVER SCALE.

5. ALL COORDINATES LISTED ARE UTAH SOUTH ZONE NAD 83 STATE PLANE (GRID) COORDINATES.

6. ALL BEARINGS ARE DERIVED FROM THE BASIS OF BEARING SHOWN HEREON.

7. ALL DISTANCE LISTED ARE GROUND DISTANCES AND ARE TRUE REPRESENTATION OF MONUMENTS AND IMPROVEMENTS PLACED OR TO BE PLACED ON THE GROUND. (UNLESS OTHERWISE NOTED)

8. ALL APPROVED SEWER MAINS AND MANHOLES WITHIN PUBLIC AND PRIVATE STREETS ARE PUBLIC AND SHALL BE MAINTAINED BY IVINS CITY UNLESS OTHERWISE NOTED. ALL LATERALS, GRINDER PUMPS, AND LOW PRESSURE SEWER SYSTEMS ARE PRIVATE AND MAINTAINED BY THE PROPERTY OWNER OR PROPERTY OWNERS ASSOCIATION AS DEFINED BY THE PROPERTY OWNERS ASSOCIATION UNLESS OTHERWISE NOTED.

9. ALL APPROVED DRAINAGE IMPROVEMENTS LOCATED WITHIN PUBLIC STREETS AND SPECIFIED EASEMENTS ARE PUBLIC AND SHALL BE MAINTAINED BY IVINS CITY UNLESS OTHERWISE NOTED. DRAINAGE IMPROVEMENTS IN PRIVATE STREETS ARE PRIVATE AND SHALL BE MAINTAINED BY THE PROPERTY OWNERS ASSOCIATION OR ADJACENT PROPERTY OWNER AS DEFINED BY THE BYLAWS OF THE PROPERTY OWNERS ASSOCIATION. CITY WILL OWN AND MAINTAIN MAIN LINE STORM DRAINS THAT RECEIVE WATER FROM OFFSITE PUBLIC STREETS.

10. ALL APPROVED WATER AND IRRIGATION IMPROVEMENTS ARE PUBLIC AND SHALL BE MAINTAINED BY IVINS CITY UP TO AND INCLUDING THE METER AND METER BOX, UNLESS OTHERWISE NOTED. ALL FIRE HYDRANTS AND THEIR APPURTENANCES WITHIN THIS SUBDIVISION ARE PUBLIC AND SHALL ALSO BE MAINTAINED BY IVINS CITY, UNLESS OTHERWISE NOTED.

11. THE PROPERTY OWNER OR PROPERTY OWNERS ASSOCIATION (AS DEFINED BY THE BYLAWS OF THE PROPERTY OWNERS ASSOCIATION) SHALL BE RESPONSIBLE FOR REPAIRING, RESTORING, OR REPLACING PRIVATE DRIVEWAYS, PARKING AREAS, LANDSCAPING, FENCES, STRUCTURES OR OTHER PRIVATE IMPROVEMENTS CONTAINED WITHIN THIS SUBDIVISION RESULTING FROM DAMAGE OR DISRUPTION CAUSED BY IVINS CITY IN INSTALLING, MAINTAINING, REPAIRING, OR REPLACING PUBLIC WATER, IRRIGATION, SEWER, AND/OR DRAINAGE IMPROVEMENTS. IVINS CITY WILL REPAIR, RESTORE, OR REPLACE PRIVATE STREETS WITHIN STREET RIGHT-OF-WAYS TO A SERVICE LEVEL NOT TO EXCEED PUBLIC STREET STANDARDS. IMPROVEMENTS BEYOND TYPICAL PUBLIC STREET STANDARDS ARE THE RESPONSIBILITY OF THE PROPERTY OWNER OR THE PROPERTY OWNERS ASSOCIATION.

12. ALL STREETLIGHTS ON PRIVATE STREETS NOT MAINTAINED BY ROCKY MOUNTAIN POWER SHALL BE MAINTAINED AND POWER PAID BY THE PROPERTY OWNERS ASSOCIATION. ALL STREETLIGHTS ON PUBLIC ROADS NOT MAINTAINED BY ROCKY MOUNTAIN POWER SHALL BE MAINTAINED BY IVINS CITY.

13. ALL LOTS AND PROPERTY WITHIN THIS SUBDIVISION ARE SUBJECT TO THE TERMS AND CONDITIONS OF THE DEVELOPMENT AGREEMENTS BETWEEN "HOMEOWNERS ASSOCIATION" AND "IVINS CITY" DATED SEPTEMBER 30, 2004 AND RECORDED OCTOBER 5, 2004, SAID DEVELOPMENT AGREEMENT SHALL BE RECORDED SIMULTANEOUS WITH THIS SUBDIVISION AND THE TERMS AND CONDITIONS THEREIN ARE INTENDED TO RUN WITH THE PROPERTY WITHIN THIS SUBDIVISION AND ALL OWNERS OF LOTS WITHIN THIS SUBDIVISION AND "HOMEOWNERS ASSOCIATION" OWNERS ASSOCIATION ACKNOWLEDGE AND AGREE THAT THEY HAVE READ OR HAVE THE OPPORTUNITY TO READ THE AGREEMENT AND AGREE TO BE BOUND THEREBY. (COPIES OF THE AGREEMENT MAY BE OBTAINED FROM THE IVINS CITY RECORDER OR WASHINGTON COUNTY RECORDERS OFFICE.)

14. OWNERS OF LOTS WITHIN THIS SUBDIVISION AND THE HOMEOWNERS ASSOCIATION WAIVE ANY CLAIMS AGAINST IVINS CITY FOR FLOOD OR DRAINAGE DAMAGE AS MORE PARTICULARLY DESCRIBED IN THE DEVELOPMENT AGREEMENT.

15. BY RECORDING THIS SUBDIVISION PLAT, EASEMENTS ARE HEREBY GRANTED WITHIN ALL COMMON AREAS AND PRIVATE STREETS WITHIN THIS SUBDIVISION FOR THE INSTALLATION, ACCESS, MAINTENANCE, AND REPAIR OF ALL UTILITIES.


16. WITH THE RECORDING OF THIS PLAT THE EXISTING WATER LINE EASEMENT AS DESCRIBED IN DOCUMENT RECORDED MARCH 18, 1992, AS ENTRY NO. 402333, IN BOOK 648, AT PAGES 415-417, OFFICIAL WASHINGTON COUNTY RECORDS IS HEREBY RELOCATED AND LIMITED TO THE PRIVATE STREETS AS SHOWN ON THIS PLAT MAP. ONLY THE LOCATION OF THIS EASEMENT IS CHANGING WITH THIS DOCUMENT, ALL OTHER ITEMS LISTED THEREIN ARE TO REMAIN INTACT.

17. ALL PRIVATE STREETS IMPLY AN UNDERLYING PUBLIC UTILITY EASEMENT.

18. ALL COMMON AREA INCLUDING PRIVATE STREETS AND PATHS SHALL BE MAINTAINED BY THE HOME OWNERS ASSOCIATION.

19. ALL LOTS ARE SUBJECT TO A 10 FOOT WIDE [illegible] PEDESTRIAN ACCESS AND SIDEWALK EASEMENT ALONG THE STREET FRONT LOT LINE.

VICINITY MAP

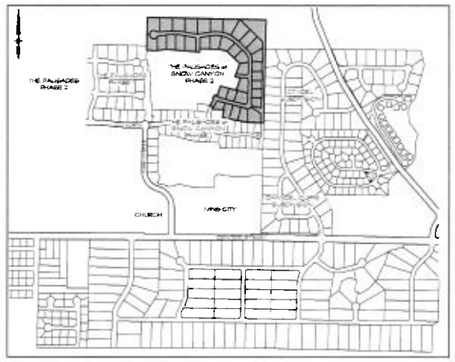

LIMITED LIABILITY COMPANY ACKNOWLEDGMENT

STATE OF _____ }
COUNTY OF _____ } S.S.

ON THIS _____ DAY OF _____ A.D. 2014, PERSONALLY APPEARED BEFORE ME, THE UNDERSIGNED NOTARY PUBLIC IN AND FOR SAID STATE AND COUNTY, _____ WHO BEING BY ME DULY SWORN, DID SAY THAT HE IS THE MANAGER/MEMBER OF KINGSBURY DEVELOPMENT, L.C. AND THAT HE EXECUTED THE FOREGOING OWNER'S DEDICATION IN BEHALF OF SAID LIMITED LIABILITY COMPANY BEING AUTHORIZED AND EMPOWERED TO DO SO BY THE OPERATING AGREEMENT OF KINGSBURY DEVELOPMENT, L.C. AND HE DID DULY ACKNOWLEDGE TO ME THAT SUCH LIMITED LIABILITY COMPANY EXECUTED THE SAME FOR THE USES AND PURPOSES STATED THEREIN.

_____
NOTARY PUBLIC
NOTARY PUBLIC FULL NAME: _____
COMMISSION NUMBER: _____
MY COMMISSION EXPIRES: _____
A NOTARY PUBLIC COMMISSIONED IN UTAH
STAMP IS NOT REQUIRED PER
UTAH CODE 46-1-16(6)

SURVEYOR'S CERTIFICATE

I, ROBERT R. HERMANDSON, ST. GEORGE, UTAH, DO HEREBY CERTIFY THAT I AM A PROFESSIONAL LAND SURVEYOR AND THAT I HOLD CERTIFICATE OF REGISTRATION (LICENSE) NUMBER #362432, AS PRESCRIBED UNDER THE LAWS OF THE STATE OF UTAH. I FURTHER CERTIFY THAT BY AUTHORITY OF THE OWNER'S I HAVE SUPERVISED A SURVEY OF THE TRACT OF LAND SHOWN ON THIS PLAT AND DESCRIBED BELOW TO BE HEREAFTER KNOWN AS:

THE PALISADES AT SNOW CANYON PHASE 2

AND THAT SAID TRACT OF LAND HAS BEEN SUBDIVIDED INTO LOTS, PRIVATE STREETS, COMMON AREA AND EASEMENTS, THAT SAME HAS BEEN CORRECTLY SURVEYED AND STAKED ON THE GROUND AS SHOWN ON THIS PLAT, SAID TRACT OF LAND BEING MORE PARTICULARLY DESCRIBED AS FOLLOWS:

BOUNDARY DESCRIPTION

BEGINNING AT A POINT N 1°18'27" E 1386.26 FEET FROM THE SOUTHEAST CORNER OF SECTION 32, TOWNSHIP 41 SOUTH, RANGE 16 WEST, SALT LAKE BASE AND MERIDIAN, SAID POINT ALSO BEING THE NORTHEAST CORNER OF THE PALISADES AT SNOW CANYON PHASE 1 ACCORDING TO THE OFFICIAL PLAT THEREOF, RECORDED AND ON FILE AT THE WASHINGTON COUNTY RECORDERS OFFICE, STATE OF UTAH AND RUNNING THENCE ALONG THE NORTH BOUNDARY LINE OF SAID PALISADES AT SNOW CANYON PHASE 1 THE FOLLOWING SEVEN (7) COURSES; (1) N 88°45'19" W 196.17 FEET; (2) N 79°40'50" W 308.87 FEET; (3) N 8°44'52" E 101.91 FEET; (4) N 88°47'50" W 140.00 FEET TO A POINT ON A 228.50 FOOT RADIUS NON-TANGENT CURVE TO THE RIGHT WHICH RADIUS BEARS S 86°06'36" E; (5) 21.09 FEET ALONG THE ARC OF SAID CURVE THROUGH A CENTRAL ANGLE OF 5°17'14"; (6) N 29°10'38" E 5.03 FEET; (7) N 60°49'22" W 13.00 FEET TO A POINT ON THE WESTERLY RIGHT-OF-WAY OF DESERT LANE (A 63' PRIVATE STREET); THENCE N 29°10'38 E 75.38 FEET TO THE POINT OF A 20.00 FOOT RADIUS CURVE TO THE LEFT; THENCE 28.74 FEET ALONG THE ARC OF SAID CURVE THROUGH A CENTRAL ANGLE OF 82°19'29"; THENCE N 38°43'37" E 43.02 FEET TO A POINT ON A 228.50 FOOT RADIUS NON-TANGENT CURVE TO THE LEFT WHICH RADIUS BEARS N 37°08'58" E; THENCE 29.46 FEET ALONG THE ARC OF SAID CURVE THROUGH A CENTRAL ANGLE OF 7°23'14"; THENCE N 18°45'26" E 132.37 FEET; THENCE S 75°25'27" E 194.14 FEET; THENCE N 18°45'26" E 159.76 FEET; THENCE N 87°05'26" W 14.34 FEET TO THE POINT OF A 269.00 FOOT RADIUS CURVE TO THE RIGHT; THENCE 52.31 FEET ALONG THE ARC OF SAID CURVE THROUGH A CENTRAL ANGLE OF 11°08'28"; THENCE N 18°45'26" E 172.45 FEET; THENCE N 15°56'25" W 214.60 FEET; THENCE N 76°30'36" W 100.35 FEET; THENCE N 89°13'14" W 226.28 FEET TO A POINT ON A 571.50 FOOT RADIUS NON-TANGENT CURVE TO THE RIGHT WHICH RADIUS BEARS N 89°38'50" W; THENCE 57.92 FEET ALONG THE ARC OF SAID CURVE THROUGH A CENTRAL ANGLE OF 5°48'08"; THENCE N 85°33'57" W 401.49 FEET; THENCE S 33°00'27" W 111.15 FEET; THENCE N 68°48'05" W 120.62 FEET; THENCE N 1°11'55" E 400.35 FEET TO A POINT ON THE NORTH LINE OF THE SOUTHEAST QUARTER OF SECTION 32, TOWNSHIP 41 SOUTH, RANGE 16 WEST, SALT LAKE BASE & MERIDIAN; THENCE ALONG SAID NORTH LINE S 88°45'24" E 1428.27 FEET TO THE EAST QUARTER OF SAID SECTION; THENCE S 1°18'27" W ALONG THE EAST LINE OF SAID SECTION 1244.84 FEET TO THE POINT OF BEGINNING.

CONTAINS 21.39 ACRES

DATE
BUSH AND GUDGELL INC.

PROFESSIONAL LAND SURVEYOR
No. 362432
ROBERT R. HERMANDSON
STATE OF UTAH

ROBERT R. HERMANDSON
REGISTERED LAND SURVEYOR
UTAH LICENSE NUMBER #362432

OWNER'S DEDICATION

KNOW ALL MEN BY THESE PRESENT THAT THE UNDERSIGNED OWNERS OF ALL THE ABOVE DESCRIBED TRACT OF LAND, HAVING CAUSED THE SAME TO BE SUBDIVIDED INTO LOTS, PRIVATE STREETS, COMMON AREA AND EASEMENTS, TO BE HEREAFTER KNOWN AS:

THE PALISADES AT SNOW CANYON PHASE 2

FOR GOOD AND VALUABLE CONSIDERATION RECEIVED, DO HEREBY DEDICATE AND CONVEY TO IVINS CITY FOR PERPETUAL USE OF THE PUBLIC, ALL PARCELS OF LAND SHOWN ON THIS PLAT AS PUBLIC STREETS AND EASEMENTS. ALL STREETS, LOTS, AND EASEMENTS ARE AS NOTED OR SHOWN. THE OWNERS DO HEREBY WARRANT TO IVINS CITY AND ITS SUCCESSORS AND ASSIGNS TITLE TO ALL PROPERTY DEDICATED AND CONVEYED FOR PUBLIC USE HEREON AGAINST THE CLAIMS OF ALL PERSONS. LOTS SHOWN ON THIS PLAT ARE SUBJECT TO THE "DECLARATION OF COVENANTS, CONDITIONS AND RESTRICTIONS" APPLICABLE TO ENTRY NO. _____ DATED _____, SAID DECLARATION OF COVENANTS, CONDITIONS AND RESTRICTIONS ARE HEREBY INCORPORATED AND MADE PART OF THIS PLAT. REFERENCE IS MADE TO SAID DECLARATION FOR DETAILS CONCERNING THE RIGHT AND OBLIGATIONS OF PARTIES HAVING OR ACQUIRING AN INTEREST IN THIS DEVELOPMENT.

KINGSBURY DEVELOPMENT, LLC
(A _____ LIMITED LIABILITY COMPANY)

NAME:
MANAGING MEMBER

DATE:

THE PALISADES AT SNOW CANYON PHASE 2

A RESIDENTIAL SUBDIVISION LOCATED IN
SOUTHEAST 1/4 OF SECTION 32, TOWNSHIP 41 SOUTH, RANGE 16 WEST.
SALT LAKE BASE AND MERIDIAN

PLANNING COMMISSION APPROVAL	CITY ENGINEER'S CERTIFICATE	APPROVAL AS TO FORM	APPROVAL AND ACCEPTANCE BY THE CITY OF IVINS	TREASURER APPROVAL	RECORDED NUMBER
ON THIS THE _____ DAY OF _____, A.D. 20____, THE PLANNING COMMISSION OF IVINS CITY, UTAH, HAVING REVIEWED THE ABOVE: "THE PALISADES AT SNOW CANYON PHASE 2" SUBDIVISION, AND HAVING FOUND THAT IT COMPLIES WITH THE REQUIREMENTS OF IVINS CITY, UTAH, PLANNING ORDINANCES, AND THE AUTHORIZATION GRATED BY THE IVINS CITY CODE HEREBY APPROVES SAID SUBDIVISION PLAT FOR RECORDING.	I, IVINS CITY ENGINEER, DO HEREBY CERTIFY THAT THIS OFFICE HAS EXAMINED THIS SUBDIVISION PLAT AND HAVE DETERMINED THAT IT IS CORRECT AND IN ACCORDANCE WITH INFORMATION ON FILE IN THIS OFFICE.	I, THE IVINS CITY ATTORNEY, DO HEREBY APPROVE THIS SUBDIVISION PLAT AS TO FORM, THIS ___ DAY OF _____, A.D. 20____	THE IVINS CITY COUNCIL OF IVINS CITY, UTAH, GAVE PRELIMINARY PLAN APPROVAL FOR "THE PALISADES AT SNOW CANYON PHASE 2" SUBDIVISION ON THE _____ DAY OF _____ A.D. ____	I, WASHINGTON COUNTY TREASURER, CERTIFY ON THIS ___ DAY OF _____, A.D. 20____ THAT ALL TAXES, SPECIAL ASSESSMENTS, AND FEES DUE AND OWING ON THIS SUBDIVISION FINAL PLAT HAVE BEEN PAID IN FULL.	
ATTEST: CITY RECORDER, IVINS, UTAH / PLANNING COMMISSION CHAIRPERSON, IVINS, UTAH	CITY ENGINEER, IVINS, UTAH	CITY ATTORNEY, IVINS, UTAH	ATTEST: CITY RECORDER, IVINS, UTAH / MAYOR, IVINS, UTAH	WASHINGTON COUNTY TREASURER	WASHINGTON COUNTY RECORDER

BUSH & GUDGELL, INC.
Engineers Planners Surveyors
299 East 700 South, Suite #4
St. George, Utah 84770
Phone (435) 673-3535 Fax (435) 673-3161
www.bushandgudgell.com

No.	Date	By	Revision


Drawn : BRS Date : 3/2014
Designed : BRH
Checked : BRH
Approved : BRH
Scale : 1" = 50'
Job no : 131262

THE PALISADES AT SNOW CANYON PHASE 2
LOCATED IN SEC. 32, T 41 S, R 16 W, SALT LAKE BASE & MERIDIAN

SHEET 1 OF SHEETS 3
FILE: 131262FP

LEGEND

- SECTIONAL MONUMENTATION (FOUND: TYPE, DATE, AGENCY AND LOCATION ETC. AS SHOWN ON THE PLAT)
- SPECIFIES SURVEY CONTROL MONUMENT TO BE SET (CLASS 1, RING & LID SET TO CITY STANDARD)
- SPECIFIES FOUND SURVEY CONTROL MONUMENT AS SHOWN AND NOTED (CLASS 1, RING & LID)
- SPECIFIES SURVEY CONTROL MONUMENT TO BE SET (CLASS II, REBAR & ALUM. CAP SET TO CITY STANDARD)
- SPECIFIES FOUND SURVEY CONTROL MONUMENT AS SHOWN AND NOTED. (CLASS II, REBAR & ALUM. CAP)
- SPECIFIES FRONT LOT PROPERTY CORNER OFFSET RIVET, OR NAIL & WASHER SET @ OFFSET DISTANCE NOTED)
- ALL BOUNDARY AND PROPERTY (LOT) CORNERS TO BE SET WITH 5/8" REBAR AND CAP STAMPED BUSH & GUDGELL, UNLESS OTHERWISE SPECIFIED ON THE PLAT
- PUBLIC UTILITY AND DRAINAGE EASEMENT LINE
- COMMON AREA

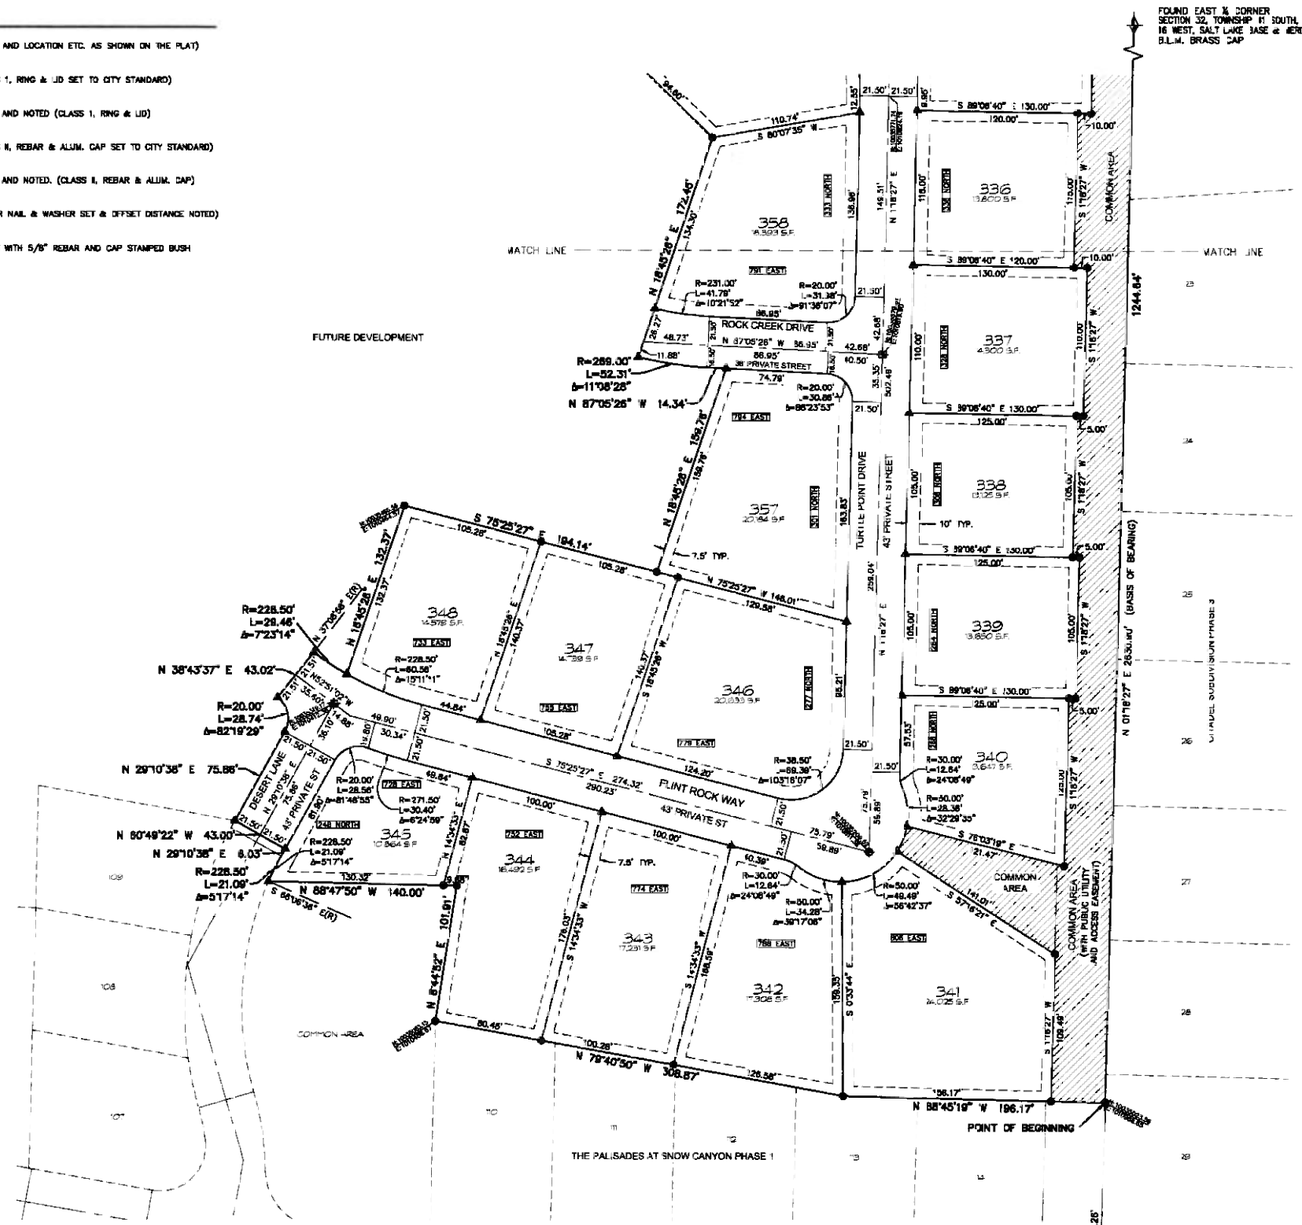

GRAPHIC SCALE

(IN FEET)
1 inch = 50 ft.

THE PALISADES AT SNOW CANYON PHASE 2

A RESIDENTIAL SUBDIVISION LOCATED IN
SOUTHEAST 1/4 OF SECTION 32, TOWNSHIP 41 SOUTH, RANGE 16 WEST, SALT LAKE BASE AND MERIDIAN

PROFESSIONAL LAND SURVEYOR
No. 6362432
ROBERT W. HEWARDSON
STATE OF UTAH

BUSH & GUDGELL, INC.
Engineers - Planners - Surveyors
450 East Tabernacle Suite #4
St. George, Utah 84770
Phone (435) 673-2537 Fax (435) 673-3161
www.bushandgudgell.com

No.	Revision	By	Date

Drawn : BSS
Designed : BSS
Checked : JBG
Approved : JBG
Scale : 1" = 50'
Job No. : 131262

THE PALISADES AT SNOW CANYON PHASE 2
SECTION 32, T. 41 S., R. 16 W., SALT LAKE BASE & MERIDIAN

SHEET 2 OF SHEETS 3
FILE: 131262FP

PROFESSIONAL LAND SURVEYOR
No. 6362432
ROBERT R. HERMANSON
STATE OF UTAH

UTAH DEPARTMENT OF PARKS & RECREATION

ROUSH ENTERPRISES LLC

THE PALISADES PHASE 1

FUTURE DEVELOPMENT

FUTURE SUBDIVISION PHASE 2

UTAH DEPARTMENT OF PARKS & RECREATION

FOUND EAST ¼ CORNER
SECTION 32, TOWNSHIP 41 SOUTH, RANGE
16 WEST, SALT LAKE BASE & MERIDIAN
B.L.M. BRASS CAP

FOUND SOUTHEAST CORNER
SECTION 32, TOWNSHIP 41 SOUTH, RANGE
16 WEST, SALT LAKE BASE & MERIDIAN
WASHINGTON COUNTY ALUMINUM CAP

S 88°45'24" E 1426.27'

N 1°11'55" E 400.35'

N 88°48'05" W 120.62'

S 83°00'27" W 111.15'

N 85°33'57" W 401.49'

N 89°13'14" W 226.28'

N 78°30'36" W 100.35'

N 45°30'25" W 214.90'

S 35°28' E 172.45'

N 0°18'27" E 26.30.90' (BASIS OF BEARING)

MATCH LINE

MATCH LINE

TURTLE POINT CIRCLE

43' PRIVATE STREET

TURTLE POINT DRIVE

SANDSTONE WASH DRIVE

20.00' DRAINAGE EASEMENT

COMMON AREA
(AREA TO BE UNDISTURBED -
TORTOISE HABITAT)

COMMON AREA
(WITH PUBLIC UTILITY
AND ACCESS EASEMENT)

10' TYP.

7.5' TYP.

10.0' TYP.

325	20,486 S.F.
326	20,004 S.F.
327	24,060 S.F.
328	27,045 S.F.
329	26,731 S.F.
330	29,689 S.F.
331	27,604 S.F.
332	30,745 S.F.
333	24,000 S.F.
334	14,9 S.F.
335	17,586 S.F.
336	9,800 S.F.
321	20,776 S.F.
322	20,211 S.F.
323	19,207 S.F.
324	18,428 S.F.
358	8,569 S.F.
363	18,077 S.F.
364	20,530 S.F.
365	22,145 S.F.
366	9,800 S.F.
367	11,561 S.F.

LEGEND

- SECTIONAL MONUMENTATION (FOUND: TYPE, DATE, AGENCY AND LOCATION ETC. AS SHOWN ON THE PLAT)
- SPECIFIES SURVEY CONTROL MONUMENT TO BE SET (CLASS 1, RING & LID SET TO CITY STANDARD)
- SPECIFIES FOUND SURVEY CONTROL MONUMENT AS SHOWN AND NOTED (CLASS 1, RING & LID)
- SPECIFIES SURVEY CONTROL MONUMENT TO BE SET (CLASS II, REBAR & ALUM. CAP SET TO CITY STANDARD)
- SPECIFIES FOUND SURVEY CONTROL MONUMENT AS SHOWN AND NOTED. (CLASS I, REBAR & ALUM. CAP)
- SPECIFIES FRONT LOT PROPERTY CORNER OFFSET RIVET, OR NAIL & WASHER SET & OFFSET DISTANCE NOTED)
- ALL BOUNDARY AND PROPERTY (LOT) CORNERS TO BE SET WITH 5/8" REBAR AND CAP STAMPED BUSH & GUDGELL, UNLESS OTHERWISE SPECIFIED ON THE PLAT
- PUBLIC UTILITY AND DRAINAGE EASEMENT LINE
- COMMON AREA

GRAPHIC SCALE

(IN FEET)
1 inch = 60 ft.

THE PALISADES AT SNOW CANYON PHASE 2

A RESIDENTIAL SUBDIVISION LOCATED IN
SOUTHEAST 1/4 OF SECTION 32, TOWNSHIP 41 SOUTH, RANGE 16 WEST,
SALT LAKE BASE AND MERIDIAN

No.	Date	By	Revision

BUSH & GUDGELL, INC.
Engineers - Planners - Surveyors
St. George, Utah 84770
phone (435) 673-3579 fax (435) 673-3181

Drawn: JBS Date: 1/2014
Designed: JB W
Checked: JBW
Approved: JBW
Scale: 1" = 60'
Job No.: 131262

THE PALISADES AT SNOW CANYON PHASE 2
LOCATED IN
SECTION 32, T 41 S, R 16 W, SALT LAKE BASE & MERIDIAN

SHEET 3
OF SHEETS 3
FILE: 131262FP