

400 WEST CROSS SECTION

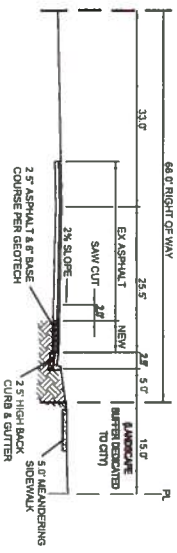


200 NORTH CROSS SECTION



43' STREET CROSS SECTION

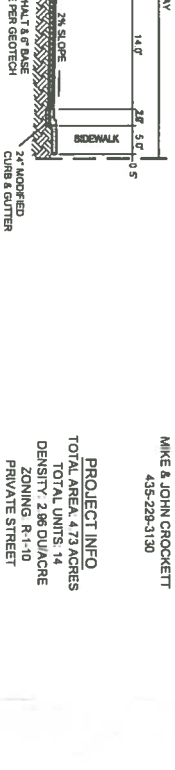

TENAYA ESTATES SUBDIVISION

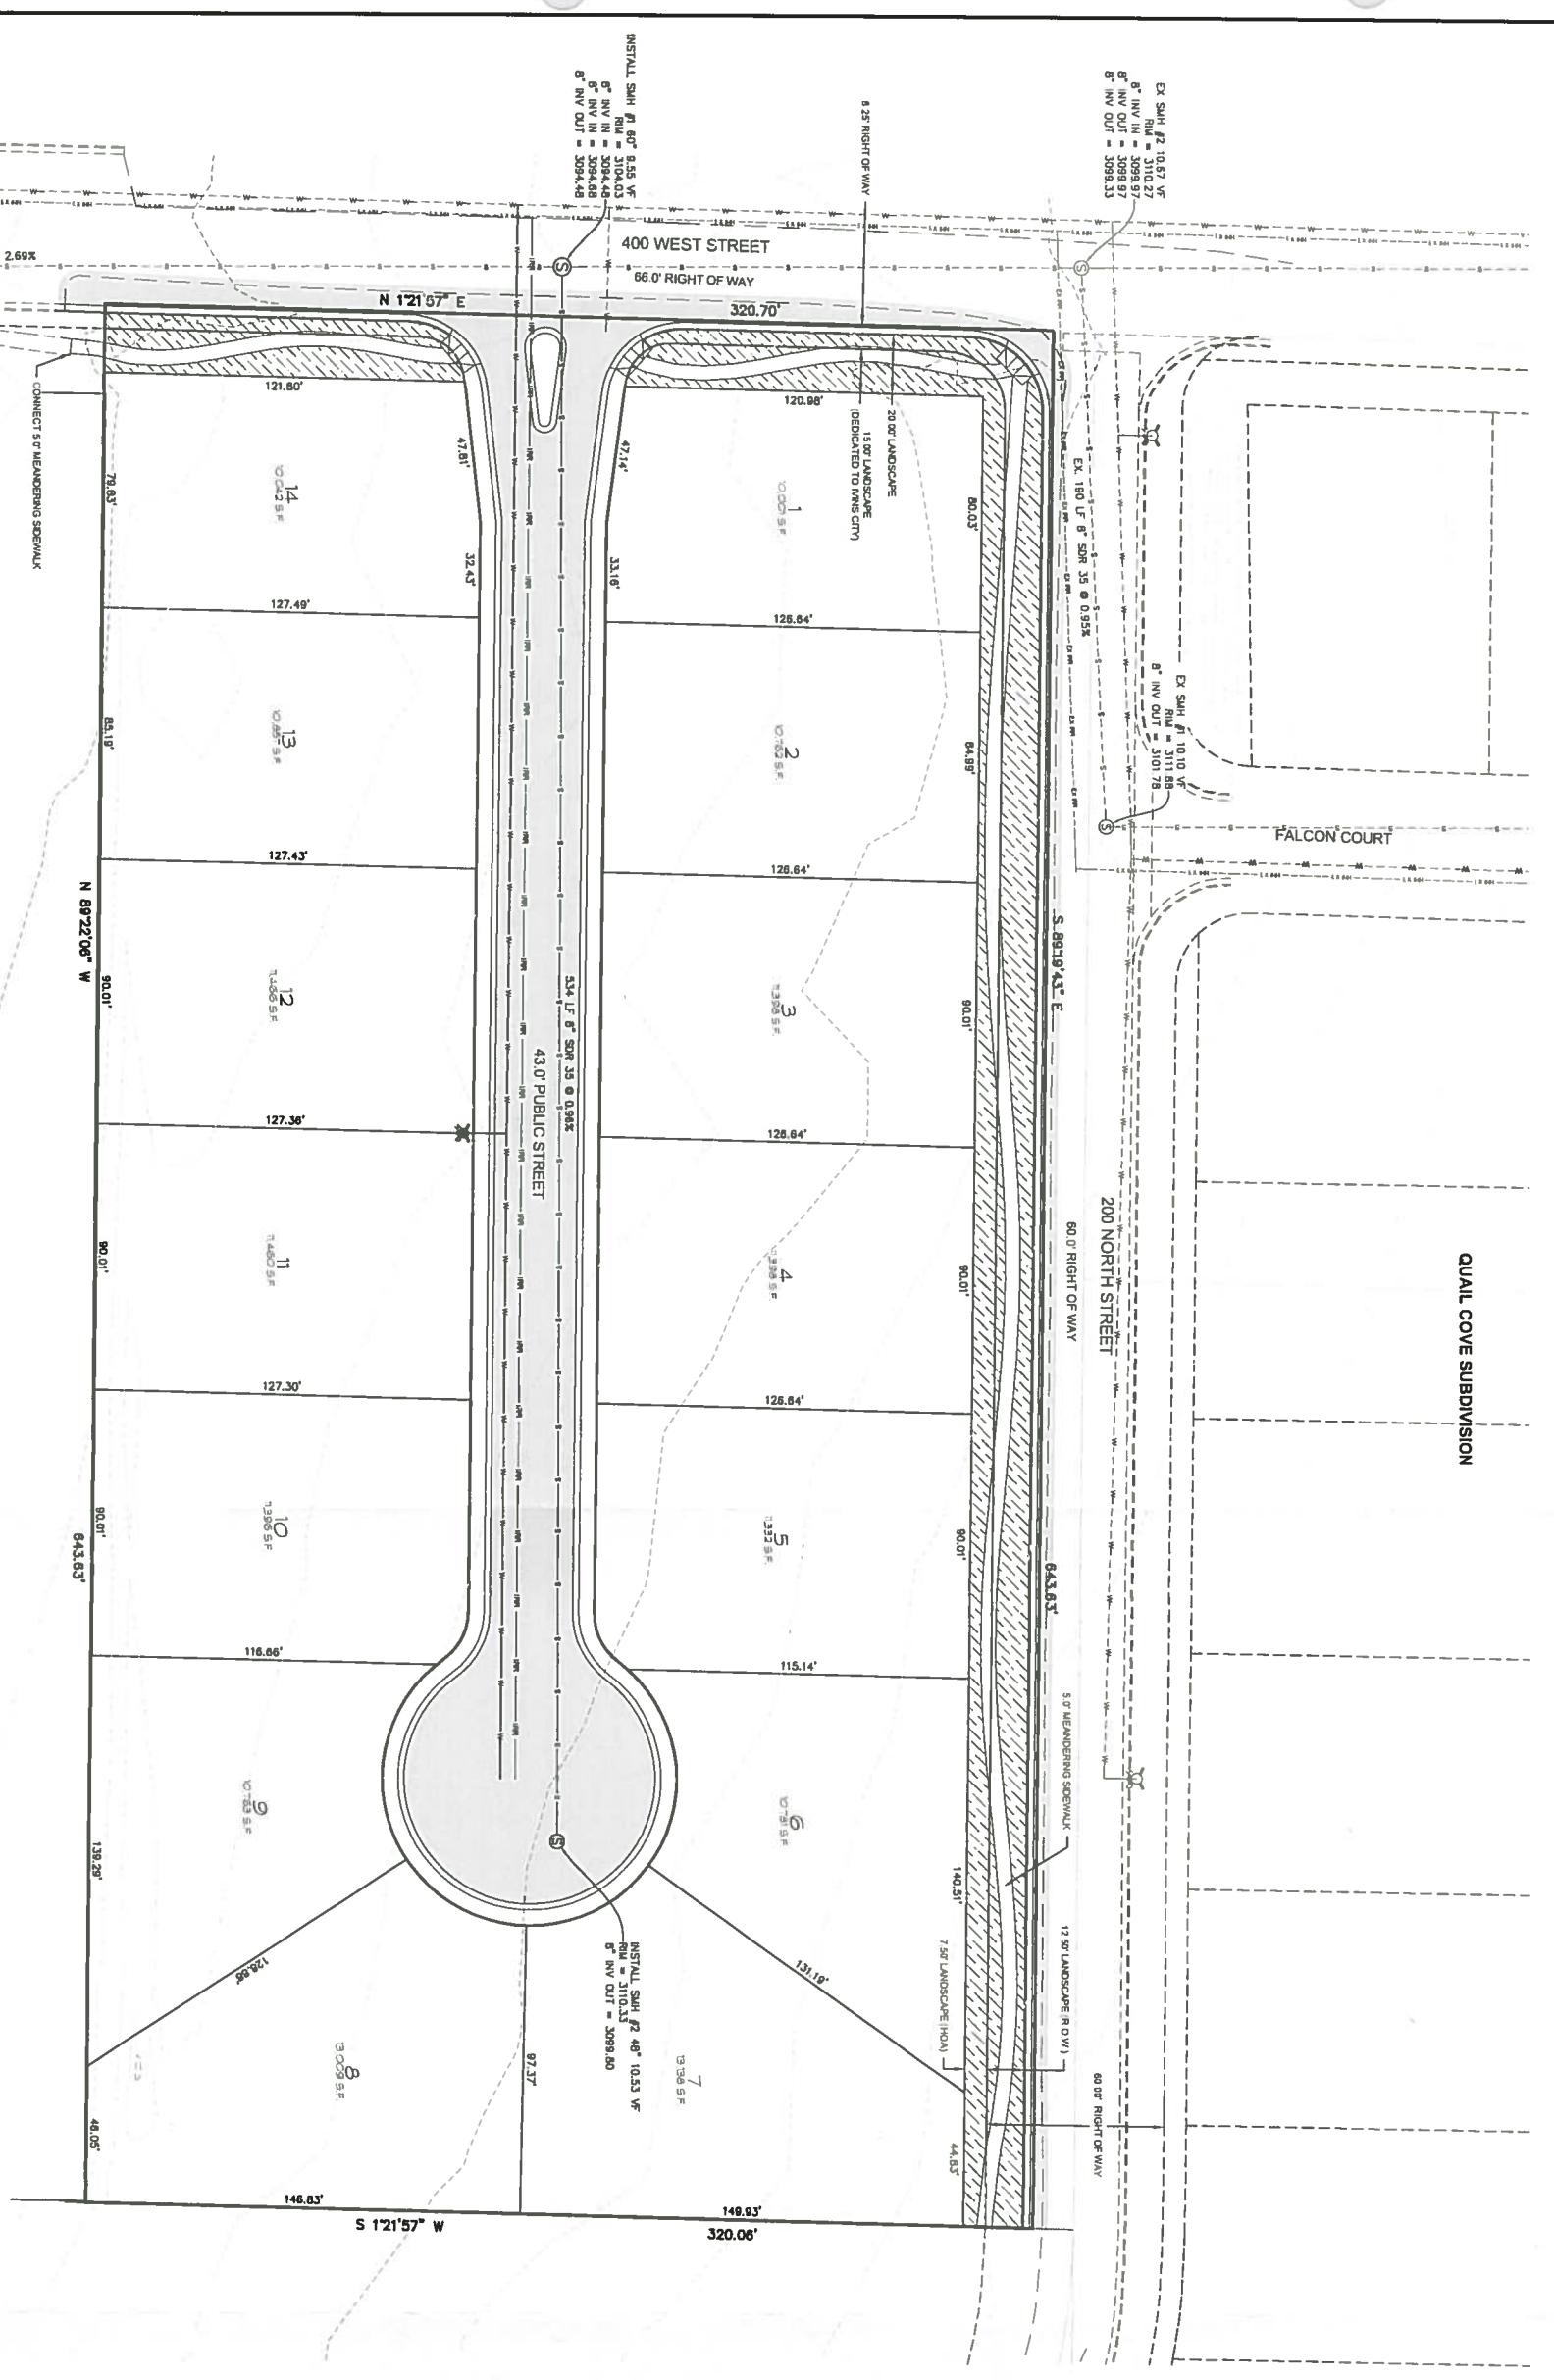

CONTACT
PROPERTY OWNER
WARD & JUDY GUBLER


AGENT
MIKE & JOHN CROCKETT
435-229-3130

PROJECT INFO
TOTAL AREA: 4.73 ACRES
TOTAL UNITS: 14
DENSITY: 2.96 DU/ACRE
ZONING: R-1-10
PRIVATE STREET

CONCEPT PLAN

REDSTONE ESTATES SUBDIVISION

GRAPHIC SCALE
(IN FEET)
1 inch = 30ft

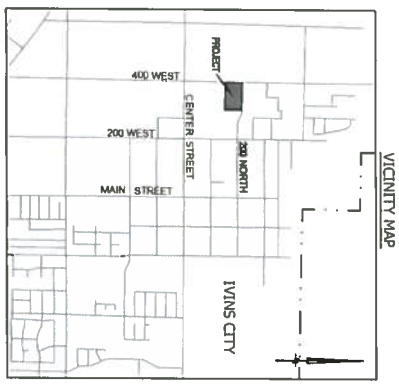

VICINITY MAP

SHEET 1 OF 1 SHEETS	CONCEPT PLAN REDSTONE ESTATES LOCATED IN IVINS, UT	DATE: 7/07/14 DRAWN: BLW APPROVED: SCALE: 1" = 30' JOB NO. 141108	**BUSH & GUDGELL, INC.** Engineers - Planners - Surveyors 205 East Tabernacle Suite #4 St. George, Utah 84770 Phone (435) 673-2337 / Fax (435) 673-3161 www.bushandgudgell.com

FILE: 141108BASE

No	Date	By	Revision

received
7/9/14