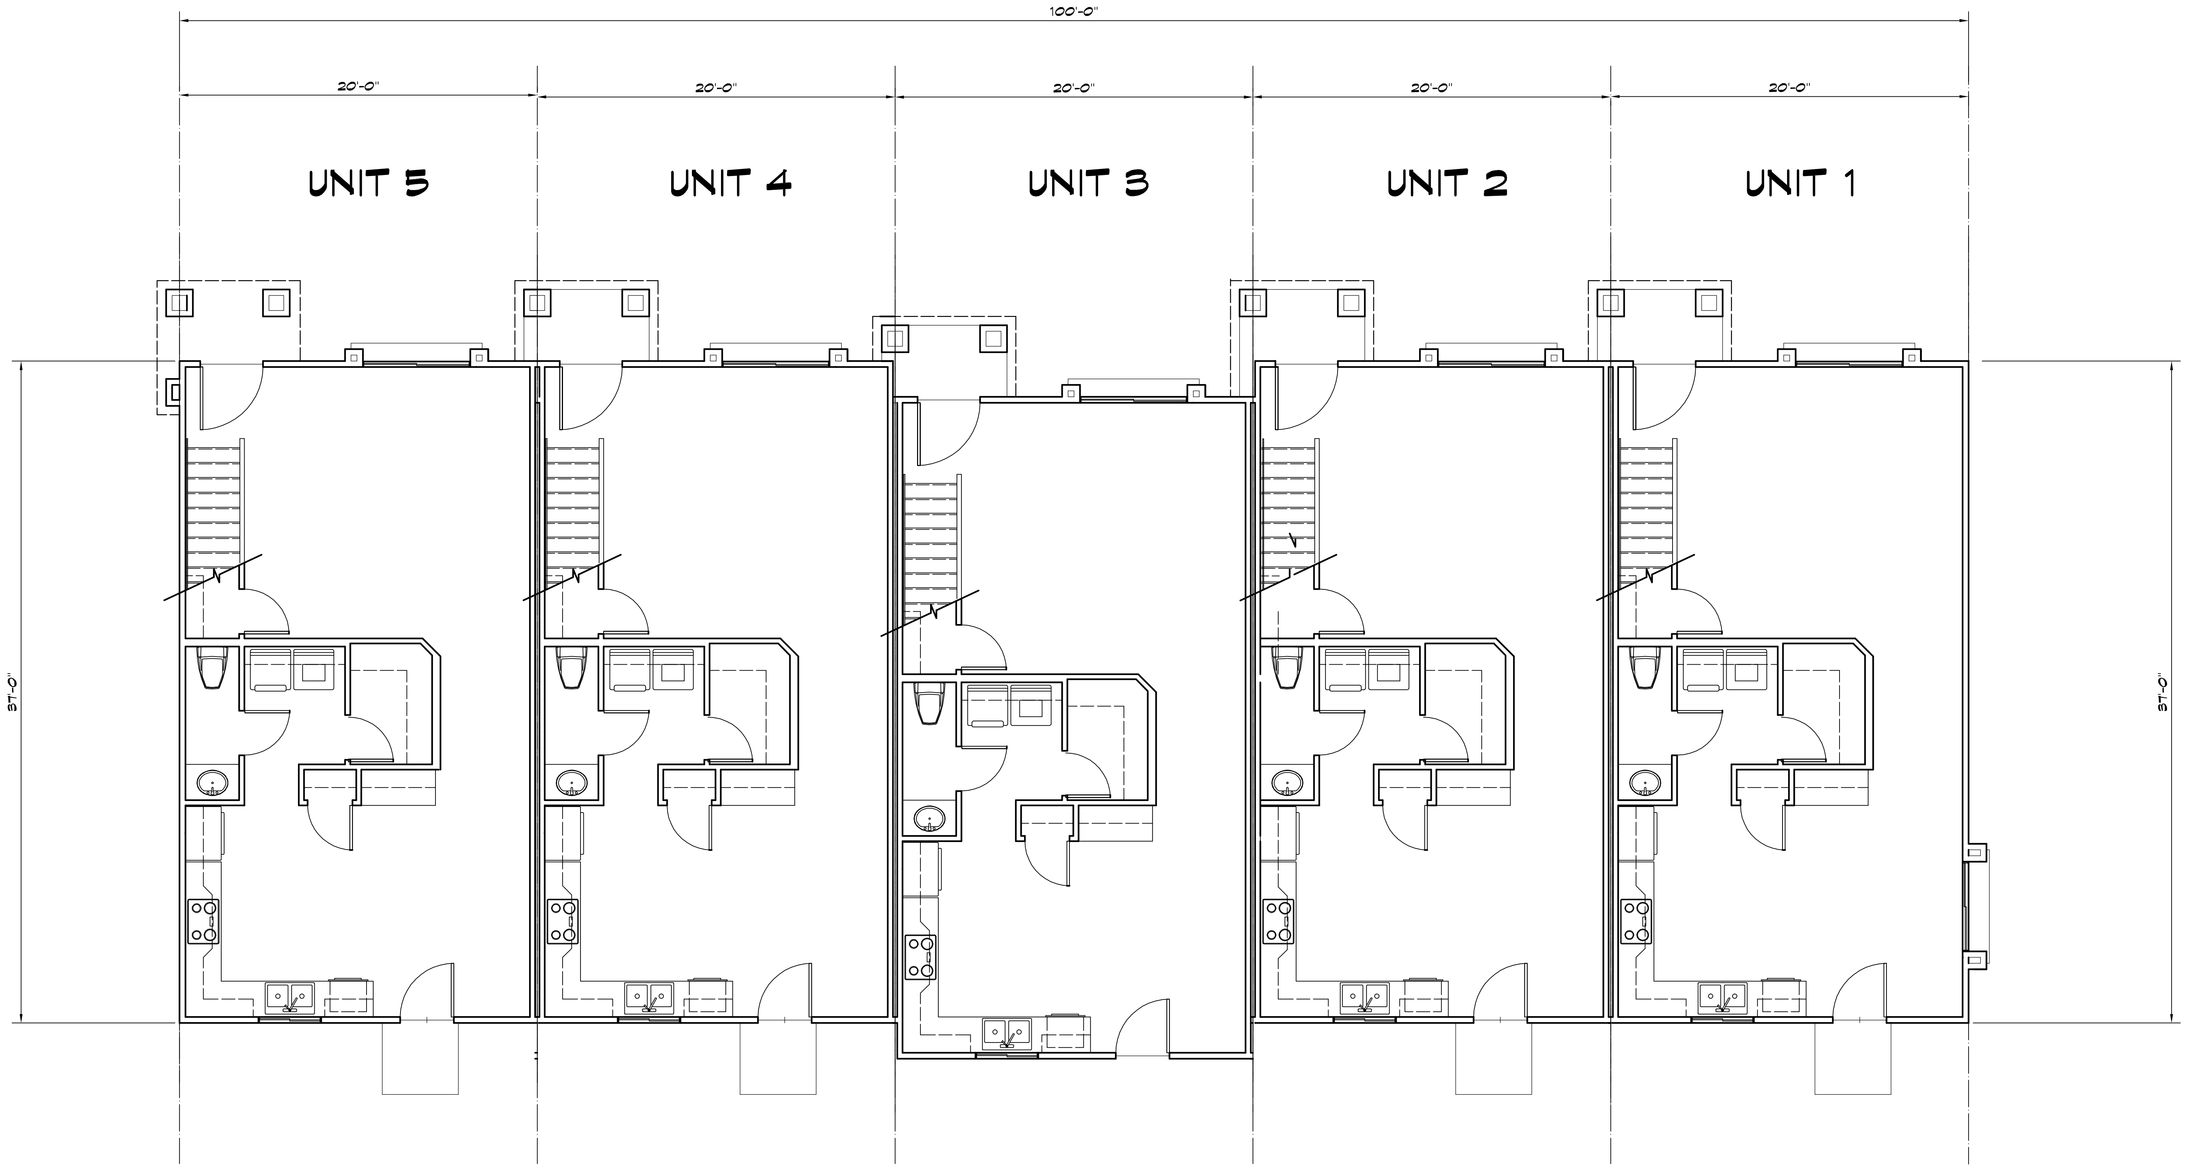


FIRST FLOOR PLAN - BUILDING 1 (UNITS 1-5)

SCALE: ¼" - 1'-0"

DRAWING DATE
OCT 6, 2012

ALL DESIGNS, IDEAS, PLANS AND ARRANGEMENTS INDICATED OR REPRESENTED ON THIS DRAWING ARE THE PROPERTY OF J. WARD DAWSON, AIA, INC. AND WERE CREATED, EVOLVED AND DEVELOPED FOR USE ON AND IN CONNECTION WITH THE SPECIFIC PROJECT. NONE OF SUCH DESIGNS, IDEAS, PLANS AND ARRANGEMENTS SHALL BE USED ON DISCLOSED WITHOUT THE WRITTEN PERMISSION OF J. WARD DAWSON, AIA, INC.

PARK PLACE TOWNHOMES
ROBERT ENCE
CENTER STREET - IVINS, UT 84738

j. ward dawson, aia, inc
architecture & planning
310 N. EAGLE COVE - IVINS UT, 84738
TEL: 435-674-5893 CELL: 435-680-2590 EMAIL: JWDAWSON@ BEYONDBB.COM

1ST FLOOR PLAN
BLDG 1- (1-5) **A-2**

G:\Documents and Settings\Ward\My Documents\AUTOCAD DWGS\WIP\PROJECTS 2014\ROBERT ENCE.dwg, 10/7/2014 2:39:12 PM, Ward, deskPDF.pcb