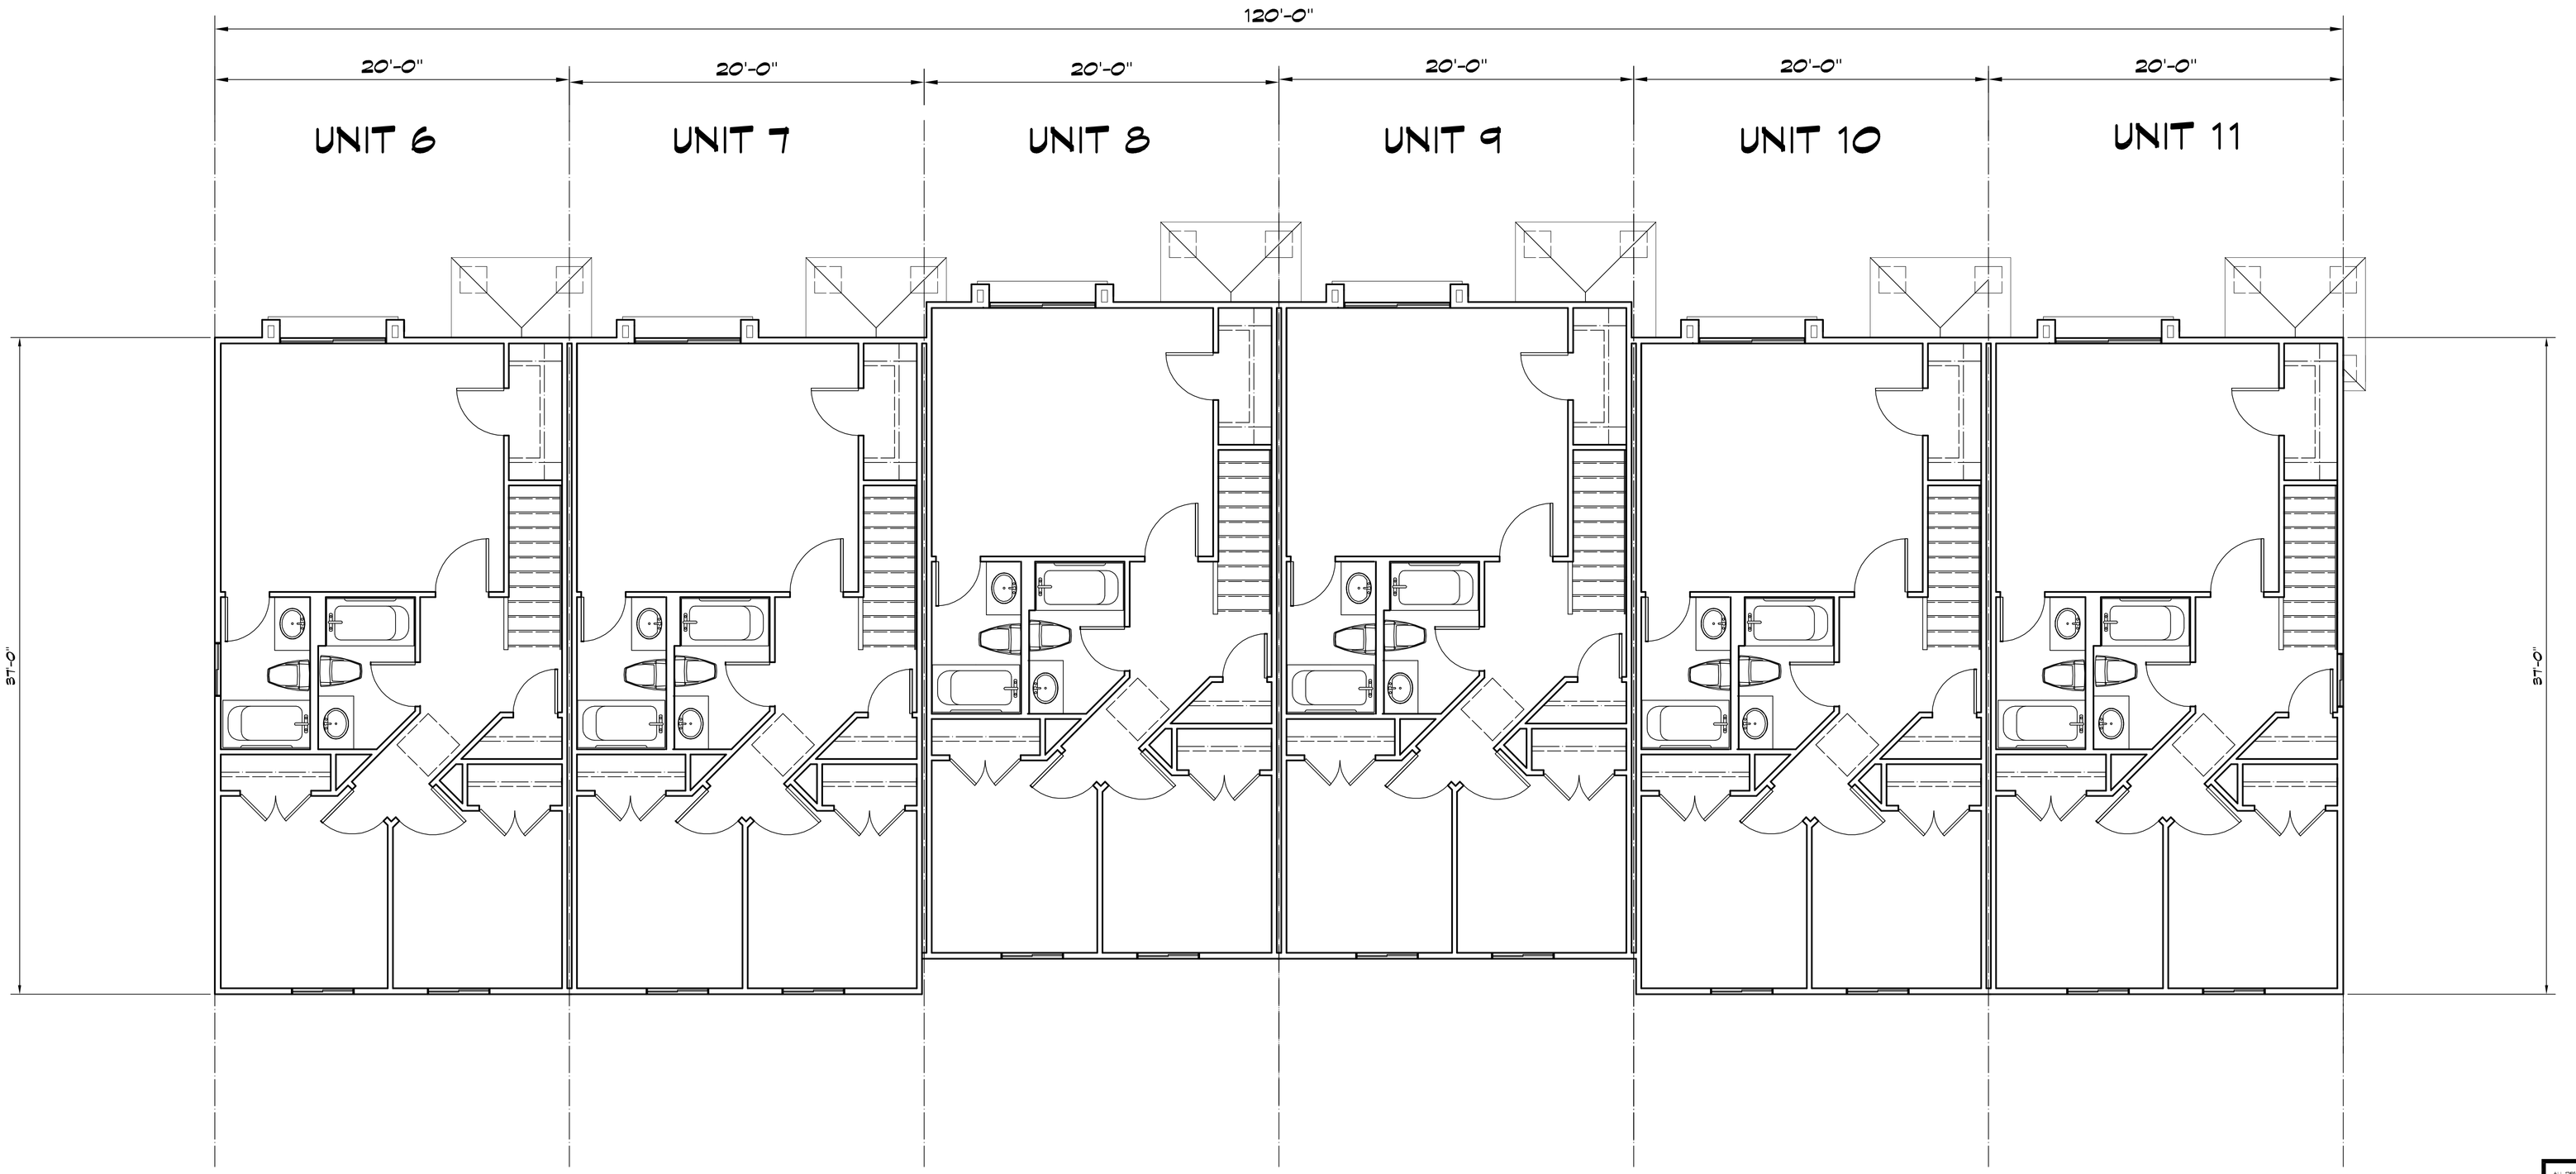


SECOND FLOOR PLAN - BUILDING 2 (UNITS 6-11)

SCALE: ⅛" = 1'-0"

DRAWING DATE
OCT 6, 2012

ALL DESIGNS, IDEAS, PLANS AND ARRANGEMENTS INDICATED OR REPRESENTED ON THIS DRAWING ARE OWNED BY AND ARE THE PROPERTY OF J. WARD DAWSON, AIA, INC. AND WERE CREATED, EVOLVED AND DEVELOPED FOR USE ON AND IN CONNECTION WITH THIS PROJECT. NONE OF SUCH DESIGNS, IDEAS, PLANS OR ARRANGEMENTS SHALL BE USED OR DISCLOSED TO ANY PERSON, FIRM OR CORPORATION WITHOUT THE WRITTEN PERMISSION OF J. WARD DAWSON, AIA, INC.

PARK PLACE TOWNHOMES
ROBERT ENCE
CENTER STREET - IVINS, UT 84738

j. ward dawson, aia, inc
architecture & planning
293 N. EAGLE COVE - IVINS UT, 84738
TEL: 435-674-5093 CELL: 435-680-2990 EMAIL: JWDAIANC@BEYONDBB.COM

2ND FLOOR PLAN
BLDG. 2 - (6-11)
A-8

G:\Documents and Settings\Ward\My Documents\AUTOCAD DWG\MSC PROJECTS 2014\ROBERT ENCE.dwg, 10/7/2014 2:47:51 PM, Ward, deskPDF.pc3