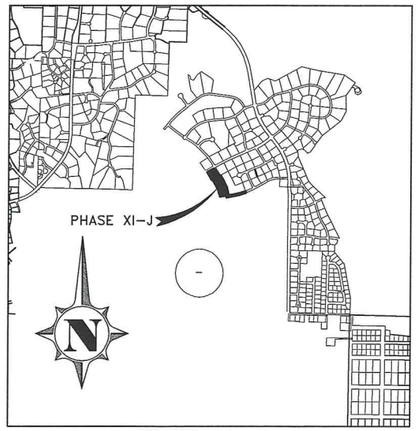


NOTES:

1. A GEOTECHNICAL INVESTIGATION WAS PERFORMED BY GTS. THE INVESTIGATION RESULTS AND SPECIFIC RECOMMENDATIONS FOR THE CONSTRUCTION OF FOUNDATIONS, FLOOR SLABS, AND FLAT WORK ARE COMPILED IN A REPORT 02-19-2013, PROJECT NO. 18458. THIS REPORT IS AVAILABLE FROM THE DEVELOPER AND A COPY IS ON FILE WITH IVINS CITY. OWNERS, BUILDERS, AND CONTRACTORS SHOULD BECOME FAMILIAR WITH THIS REPORT AND COMPLY WITH ITS RECOMMENDATIONS.
2. THE GEOTECHNICAL INVESTIGATION IDENTIFIED THAT SLIGHTLY TO HIGHLY COLLAPSIBLE SOILS ARE PRESENT WITHIN THIS SUBDIVISION. SPECIAL CONSIDERATION TO DESIGN OF STRUCTURE FOUNDATIONS IS REQUIRED AS PER THE RECOMMENDATIONS OF THE GEOTECHNICAL REPORT MENTIONED ABOVE.
3. ALL LOTS ARE SUBJECT TO A 10-FOOT WIDE PUBLIC UTILITY AND DRAINAGE EASEMENT ALONG THE FRONT LOT LINE AND A 7.5 FOOT PUBLIC UTILITY AND DRAINAGE EASEMENT ALONG ALL SIDE AND REAR LOT LINES.
4. ALL LOTS IN THIS SUBDIVISION ARE SUBJECT TO A 30 FOOT BUILDING SETBACK ALONG ALL PUBLIC AND PRIVATE STREETS, 15 FOOT ON ALL INTERIOR SIDE YARDS, AND 30 FOOT REAR YARDS UNLESS OTHERWISE NOTED.
5. DIMENSIONS SHOWN TAKE PRECEDENCE OVER SCALE.
6. ALL COORDINATES LISTED ARE UTAH SOUTH ZONE NAD 83 STATE PLANE (GRID) COORDINATES.
7. ALL BEARINGS ARE DERIVED FROM THE BASIS OF BEARING SHOWN HEREON.
8. ALL DISTANCES LISTED ARE GROUND DISTANCES AND ARE TRUE REPRESENTATION OF MONUMENTS AND IMPROVEMENTS PLACE OR TO BE PLACE ON THE GROUND. (UNLESS OTHERWISE NOTED)
9. LANDSCAPING DESIGN, MAINTENANCE, AND CONTROL WITHIN THE PUBLIC RIGHT-OF-WAYS SHALL BE THE SOLE RESPONSIBILITY OF THE ADJOINING PROPERTY OWNER OR PROPERTY OWNERS ASSOCIATION (AS DEFINED BY THE BYLAWS OF THE PROPERTY OWNERS ASSOCIATION), ITS SUCCESSORS AND OR ASSIGNS. (UNLESS OTHERWISE NOTED)
10. LANDSCAPING MAINTENANCE AND CONTROL WITHIN IDENTIFIED PUBLIC OPEN SPACE AREAS SHALL BE THE RESPONSIBILITY OF IVINS CITY. (UNLESS OTHERWISE NOTED)
11. ALL APPROVED SEWER MAINS AND MANHOLES WITHIN PUBLIC AND PRIVATE STREETS ARE PUBLIC AND SHALL BE MAINTAINED BY IVINS CITY UNLESS OTHERWISE NOTED. CONNECTION TO PUBLIC SEWER SYSTEM REQUIRES INSTALLATION OF A SEPTIC TANK AND FILTER. ALL SEPTIC TANKS, FILTERS, LATERALS AND PUMPS ARE PRIVATE AND MAINTAINED BY THE PROPERTY OWNER OR PROPERTY OWNERS ASSOCIATION AS DEFINED BY THE PROPERTY OWNERS ASSOCIATION UNLESS OTHERWISE NOTED.
12. ALL APPROVED DRAINAGE IMPROVEMENTS LOCATED WITHIN PUBLIC STREETS AND SPECIFIED EASEMENTS ARE PUBLIC AND SHALL BE MAINTAINED BY IVINS CITY UNLESS OTHERWISE NOTED. DRAINAGE IMPROVEMENTS IN PRIVATE STREETS ARE PRIVATE AND SHALL BE MAINTAINED BY THE PROPERTY OWNERS ASSOCIATION OR ADJACENT PROPERTY OWNER AS DEFINED BY THE BYLAWS OF THE PROPERTY OWNERS ASSOCIATION.
13. ALL APPROVED WATER IMPROVEMENTS ARE PUBLIC AND SHALL BE MAINTAINED BY IVINS CITY UP TO AND INCLUDING THE METER AND METER BOX, UNLESS OTHERWISE NOTED. ALL FIRE HYDRANTS AND THEIR APPURTENANCES WITHIN THIS SUBDIVISION ARE PUBLIC AND SHALL ALSO BE MAINTAINED BY IVINS CITY, UNLESS OTHERWISE NOTED.
14. THE PROPERTY OWNER OR PROPERTY OWNERS ASSOCIATION (AS DEFINED BY THE BYLAWS OF THE PROPERTY OWNERS ASSOCIATION) SHALL BE RESPONSIBLE FOR REPAIRING, RESTORING, OR REPLACING PRIVATE DRIVEWAYS, PARKING AREAS, LANDSCAPING, FENCES, STRUCTURES OR OTHER PRIVATE IMPROVEMENTS CONTAINED WITHIN EASEMENTS OUTSIDE OF THE PUBLIC OR PRIVATE STREETS RESULTING FROM DAMAGE OR DISRUPTION CAUSED BY IVINS CITY IN INSTALLING, MAINTAINING, REPAIRING, OR REPLACING PUBLIC WATER, IRRIGATION, SEWER, AND/OR DRAINAGE IMPROVEMENTS.
15. ALL STREETLIGHTS ON PRIVATE STREETS NOT MAINTAINED BY ROCKY MOUNTAIN POWER SHALL BE MAINTAINED BY THE PROPERTY OWNERS ASSOCIATION. ALL STREETLIGHTS ON PUBLIC ROADS NOT MAINTAINED BY ROCKY MOUNTAIN POWER SHALL BE MAINTAINED BY IVINS CITY.
16. ALL PRIVATE STREETS SHALL IMPLY AN UNDERLYING UTILITY EASEMENT.

DRAINAGE NOTE:

ALL LOTS ARE SUBJECT TO MINOR STORM DRAINAGE INCREASES FROM UP SLOPE LOTS. TO MINIMIZE THE DRAINAGE IMPACTS FROM LOT DEVELOPMENT, GRADING IS LIMITED TO THAT PORTION OF THE SITE WHICH IS DOMESTICATED FOR HOUSE FOOTPRINT, COURTYARD AREAS AND DRIVEWAY ACCESS (SEE CC&Rs).

WHERE COURSE OF DRAINAGE IS ALTERED WITHIN THE BOUNDARIES OF A LOT, IT IS THE RESPONSIBILITY OF THAT LOT OWNER TO MANAGE ANY INCREASES OF STORM WATER DISCHARGES BY DETENTION OR OTHER ENGINEERING SOLUTIONS TO ASSURE STORM RUNOFF IMPACT TO DOWN SLOPE PROPERTY OWNERS IS NOT SIGNIFICANTLY INCREASED.

SEWER NOTE:

ALL LOTS IN THIS SUBDIVISION SHALL INSTALL A SEPTIC TANK ON THE SEWER LATERAL SUCH THAT ONLY EFFLUENT FROM THE SEPTIC TANK DISCHARGES INTO THE THE SEWER SYSTEM. PROPERTY OWNER MUST BE AWARE THAT THE SEPTIC TANK HAS SPECIAL MAINTENANCE REQUIREMENTS.

MORTGAGEE CONSENT TO RECORD:

DIXIE EXCHANGE, LLC, FOR RT MARTEN, A MORTGAGEE OF THE DESCRIBED TRACT OF LAND, DOES HEREBY GIVE CONSENT OF SAID TRACT OF LAND TO BE USED FOR THE USES AND PURPOSES DESCRIBED IN THE PLAT, TO RECORDING PLAT, RECORDING OF COVENANTS, CONDITIONS AND RESTRICTIONS AND JOINS IN ALL DEDICATIONS.

JOSH WESTBROOK
MANAGING MEMBER


LLC ACKNOWLEDGEMENT

STATE OF UTAH }
COUNTY OF WASHINGTON } S.S.

ON THE_____DAY OF_____, 2014, PERSONALLY APPEARED BEFORE ME JOSH WESTBROOK, WHO BEING BY ME DULY SWORN DID SAY THAT HE IS THE MANAGING MEMBER OF DIXIE EXCHANGE, LLC AND THAT HE EXECUTED THE FOREGOING OWNERS DEDICATION ON BEHALF OF SAID LIMITED LIABILITY COMPANY BEING AUTHORIZED AND EMPOWERED TO DO SO BY THE OPERATING AGREEMENT OF THE DIXIE EXCHANGE, LLC.

COMMISSION EXPIRES: _____

NOTARY PUBLIC – WASHINGTON COUNTY

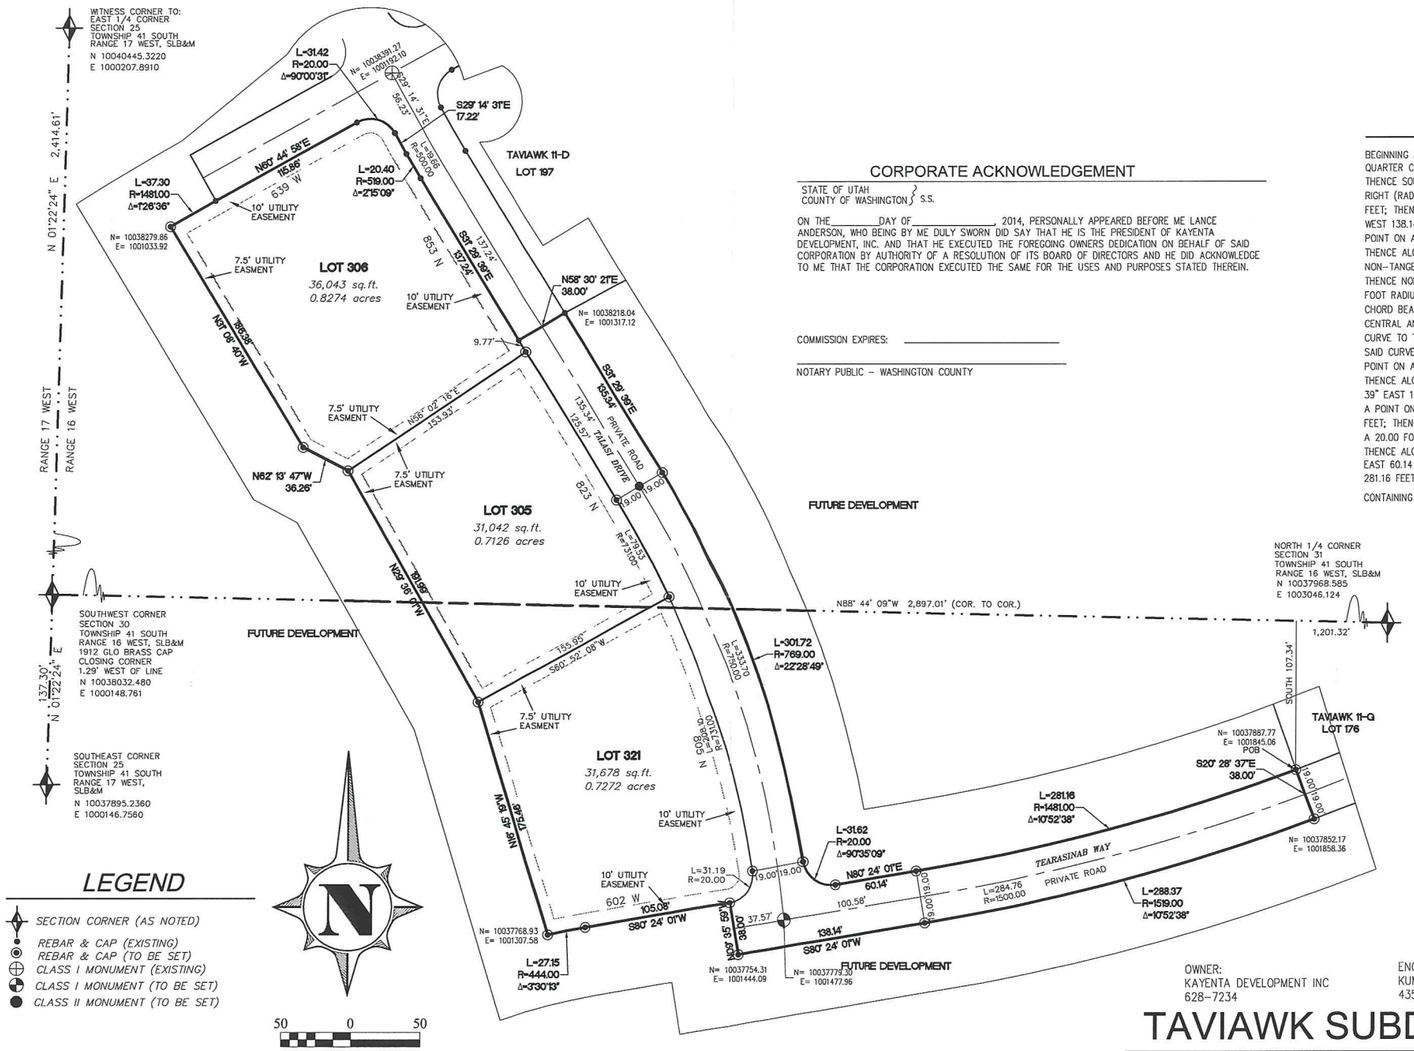

LEGEND

- SECTION CORNER (AS NOTED)
- REBAR & CAP (EXISTING)
- REBAR & CAP (TO BE SET)
- CLASS I MONUMENT (EXISTING)
- CLASS I MONUMENT (TO BE SET)
- CLASS II MONUMENT (TO BE SET)

50 0 50
SCALE IN FEET

CORPORATE ACKNOWLEDGEMENT

STATE OF UTAH }
COUNTY OF WASHINGTON } S.S.

ON THE_____DAY OF_____, 2014, PERSONALLY APPEARED BEFORE ME LANCE ANDERSON, WHO BEING BY ME DULY SWORN DID SAY THAT HE IS THE PRESIDENT OF KAYENTA DEVELOPMENT, INC. AND THAT HE EXECUTED THE FOREGOING OWNERS DEDICATION ON BEHALF OF SAID CORPORATION BY AUTHORITY OF A RESOLUTION OF ITS BOARD OF DIRECTORS AND HE DID ACKNOWLEDGE TO ME THAT THE CORPORATION EXECUTED THE SAME FOR THE USES AND PURPOSES STATED THEREIN.

COMMISSION EXPIRES: _____

NOTARY PUBLIC – WASHINGTON COUNTY

SURVEYOR'S CERTIFICATE

I, MICHAEL W PURDY, DO HEREBY CERTIFY THAT I AM A LICENSED LAND SURVEYOR AND THAT I HOLD CERTIFICATE OF REGISTRATION NUMBER (LICENSE NO.) 334571, AS PRESCRIBED UNDER THE LAWS OF THE STATE OF UTAH. I FURTHER CERTIFY THAT BY AUTHORITY OF THE OWNER'S I HAVE SUPERVISED A SURVEY OF THE TRACT OF LAND SHOWN ON THIS PLAT AND DESCRIBED BELOW TO BE HEREAFTER KNOWN AS:

"TAVIAWK SUBDIVISION - PHASE XI-J"

AND THAT SAID TRACT OF LAND HAS BEEN SUBDIVIDED INTO LOTS AND COMMON AREAS (INCLUDING PRIVATE ROADS) AS SHOWN ON THIS PLAT. SAID TRACT OF LAND BEING MORE PARTICULARLY DESCRIBED AS FOLLOWS:

MICHAEL W PURDY
PLS No. 334571

BOUNDARY DESCRIPTION

BEGINNING AT A POINT BEING NORTH 88° 44' 09" WEST 1,201.32 FEET AND SOUTH 107.34 FEET FROM THE NORTH QUARTER CORNER OF SECTION 31, TOWNSHIP 41 SOUTH, RANGE 16 WEST, SALT LAKE BASE AND MERIDIAN AND RUNNING THENCE SOUTH 20° 28' 37" EAST 38.00 FEET TO A POINT ON A 1,519.00 FOOT RADIUS NON-TANGENTIAL CURVE TO THE RIGHT (RADIUS POINT BEARS NORTH 20° 28' 37" WEST), WHOSE LONG CHORD BEARS SOUTH 74° 57' 42" WEST 287.94 FEET; THENCE ALONG SAID CURVE 288.37 FEET THROUGH A CENTRAL ANGLE OF 10° 52' 38"; THENCE SOUTH 80° 24' 01" WEST 138.14 FEET; THENCE NORTH 09° 35' 59" WEST 38.00 FEET; THENCE SOUTH 80° 24' 01" WEST 105.08 FEET TO A POINT ON A 444.00 FOOT RADIUS CURVE TO THE LEFT, WHOSE LONG CHORD BEARS SOUTH 78° 38' 55" WEST 27.15 FEET; THENCE ALONG THE ARC OF SAID CURVE 27.15 FEET THROUGH A CENTRAL ANGLE OF 03° 30' 13" TO A POINT ON A NON-TANGENTIAL LINE; THENCE NORTH 16° 45' 19" WEST 175.46 FEET; THENCE NORTH 29° 36' 01" WEST 191.99 FEET; THENCE NORTH 62° 13' 47" WEST 36.26 FEET; THENCE NORTH 31° 08' 40" WEST 186.38 FEET TO A POINT ON A 1,481.00 FOOT RADIUS NON-TANGENTIAL CURVE TO THE RIGHT (RADIUS POINT BEARS SOUTH 30° 41' 37" EAST), WHOSE LONG CHORD BEARS NORTH 60° 01' 40" EAST 37.30 FEET; THENCE ALONG THE ARC OF SAID CURVE 37.30 FEET THROUGH A CENTRAL ANGLE OF 01° 26' 36"; THENCE NORTH 60° 44' 58" EAST 115.86 FEET TO A POINT ON A 20.00 FOOT RADIUS CURVE TO THE RIGHT, WHOSE LONG CHORD BEARS SOUTH 74° 14' 46" EAST 28.29 FEET; THENCE ALONG THE ARC OF SAID CURVE 31.42 FEET THROUGH A CENTRAL ANGLE OF 90° 00' 31"; THENCE SOUTH 29° 14' 31" EAST 17.22 FEET TO A POINT ON A 519.00 FOOT RADIUS CURVE TO THE LEFT, WHOSE LONG CHORD BEARS SOUTH 30° 22' 05" EAST 20.40 FEET; THENCE ALONG THE ARC OF SAID CURVE 20.40 FEET THROUGH A CENTRAL ANGLE OF 02° 15' 09"; THENCE SOUTH 31° 29' 39" EAST 137.24 FEET; THENCE NORTH 58° 30' 21" EAST 38.00 FEET; THENCE SOUTH 31° 29' 39" EAST 135.34 FEET TO A POINT ON A 769.00 FOOT RADIUS CURVE TO THE RIGHT, WHOSE LONG CHORD BEARS SOUTH 20° 15' 15" EAST 299.79 FEET; THENCE ALONG THE ARC OF SAID CURVE 301.72 FEET THROUGH A CENTRAL ANGLE OF 22° 28' 49" TO A POINT ON A 20.00 FOOT RADIUS REVERSE CURVE TO THE LEFT, WHOSE LONG CHORD BEARS SOUTH 54° 18' 25" EAST 28.43 FEET; THENCE ALONG THE ARC OF SAID CURVE 31.62 FEET THROUGH AN ANGLE OF 90° 35' 09; THENCE NORTH 80° 24' 01" EAST 60.14 FEET TO A POINT ON A 1,481.00 FOOT RADIUS CURVE TO THE LEFT; THENCE ALONG THE ARC OF SAID CURVE 281.16 FEET THROUGH A CENTRAL ANGLE OF 10° 52' 38" TO THE POINT OF BEGINNING.

CONTAINING A TOTAL OF 3.0327 ACRES

OWNER'S DEDICATION

KNOWN ALL MEN BY THESE PRESENTS THAT THE UNDERSIGNED OWNERS OF ALL THE ABOVE DESCRIBED TRACT OF LAND, HAVING CAUSED THE SAME TO BE SUBDIVIDED INTO LOTS, COMMON AREAS, AND PRIVATE ROADWAYS TO BE HEREAFTER KNOWN AS:

"TAVIAWK SUBDIVISION - PHASE XI-J"

DOES HEREBY DEDICATE AND CONVEY TO IVINS CITY FOR PERPETUAL USE ALL UTILITY EASEMENTS AS SHOWN ON THIS PLAT. THE OWNER ALSO RETAINS RIGHTS OF USE WITHIN THE UTILITY EASEMENTS AS WELL AS GRANTS RIGHTS OF USE TO THE HOME OWNERS ASSOCIATION. LOTS SHOWN ON THIS PLAT ARE SUBJECT TO THE DECLARATIONS AND RESTRICTIONS, OF _____,RECORDED IN THE OFFICE OF THE WASHINGTON COUNTY RECORDER ON THIS _____ DAY OF _____, 20__, AS BOOK _____, PAGE _____, SAID DECLARATION OF COVENANTS, CONDITIONS AND RESTRICTIONS IS HEREBY INCORPORATED AND MADE PART OF THIS PLAT.

IN WITNESS WHEREOF WE HAVE HEREUNTO SET THIS _____ DAY _____, 20__.

LANCE ANDERSON – PRESIDENT
KAYENTA DEVELOPMENT INC.

OWNER:
KAYENTA DEVELOPMENT INC
628-7234

ENGINEER:
KUMA ENGINEERING COMPANY
435-229-0244

SURVEYOR:
CORNERPOINT PROFESSIONAL LAND SURVEYS
435-619-5528

TAVIAWK SUBDIVISION PHASE XI-J

A PLANNED RESIDENTIAL COMMUNITY

LOCATED IN SECTION 30, TOWNSHIP 41 SOUTH, RANGE 16 WEST, SALT LAKE BASE & MERIDIAN

CITY COUNCIL APPROVAL	CITY ENGINEER'S CERTIFICATE	APPROVAL AS TO FORM	APPROVAL AND ACCEPTANCE BY IVINS CITY	TREASURER APPROVAL	RECORDER ACCEPTANCE
THE IVINS CITY COUNCIL OF IVINS CITY, UTAH, GAVE PRELIMINARY PLAN APPROVAL FOR THE "TAVIAWK PHASE XI-J" ON THE____ DAY OF_____, A.D.____.	I, CHARLES GILLETTE, PE, IVINS CITY ENGINEER DO HEREBY CERTIFY THAT THIS OFFICE HAS EXAMINED THIS SUBDIVISION PLAT AND HAVE DETERMINED THAT IT IS CORRECT AND IN ACCORDANCE WITH INFORMATION ON FILE IN THIS OFFICE.	I, THE IVINS CITY ATTORNEY, DO HEREBY APPROVE THIS SUBDIVISION PLAT AS TO FORM, THIS____ DAY OF_____, A.D._____.	ON THIS THE ____DAY OF_____, A.D. ____, THE PLANNING COMMISSION OF IVINS CITY, UTAH, HAVING REVIEWED THE ABOVE: "TAVIAWK PHASE XI-J" SUBDIVISION, AND HAVING FOUND THAT IT COMPLIES WITH THE REQUIREMENTS OF IVINS CITY, UTAH, PLANNING ORDINANCES, AND THE AUTHORIZATION GRANTED BY THE IVINS CITY CODE HEREBY APPROVES SAID SUBDIVISION PLAT FOR RECORDING.	I, WASHINGTON COUNTY TREASURER, CERTIFY ON THIS ____ DAY OF _____ A.D. 20__ THAT ALL TAXES, SPECIAL ASSESSMENTS, AND FEES DUE AND OWNING ON THIS SUBDIVISION FINAL PLAT HAVE BEEN PAID IN FULL.	
ATTEST: _____ CITY RECORDER, IVINS, UTAH _____ MAYOR, IVINS, UTAH	_____ DATE _____ CITY ENGINEER, IVINS, UTAH	_____ IVINS, UTAH, CITY ATTORNEY	ATTEST: _____ CITY RECORDER, IVINS, UTAH _____ PLANNING COMMISSION CHAIRMAN, IVINS, UTAH	_____ WASHINGTON COUNTY TREASURER	_____ WASHINGTON COUNTY RECORDER

Z:\Projects\Kayenta\XD - TAXI - 2012\dwg\Final Plats\11\Taviawk XI-J-CHECKED-061815.dwg, Jun 22, 2015 - 10:41am, Brett