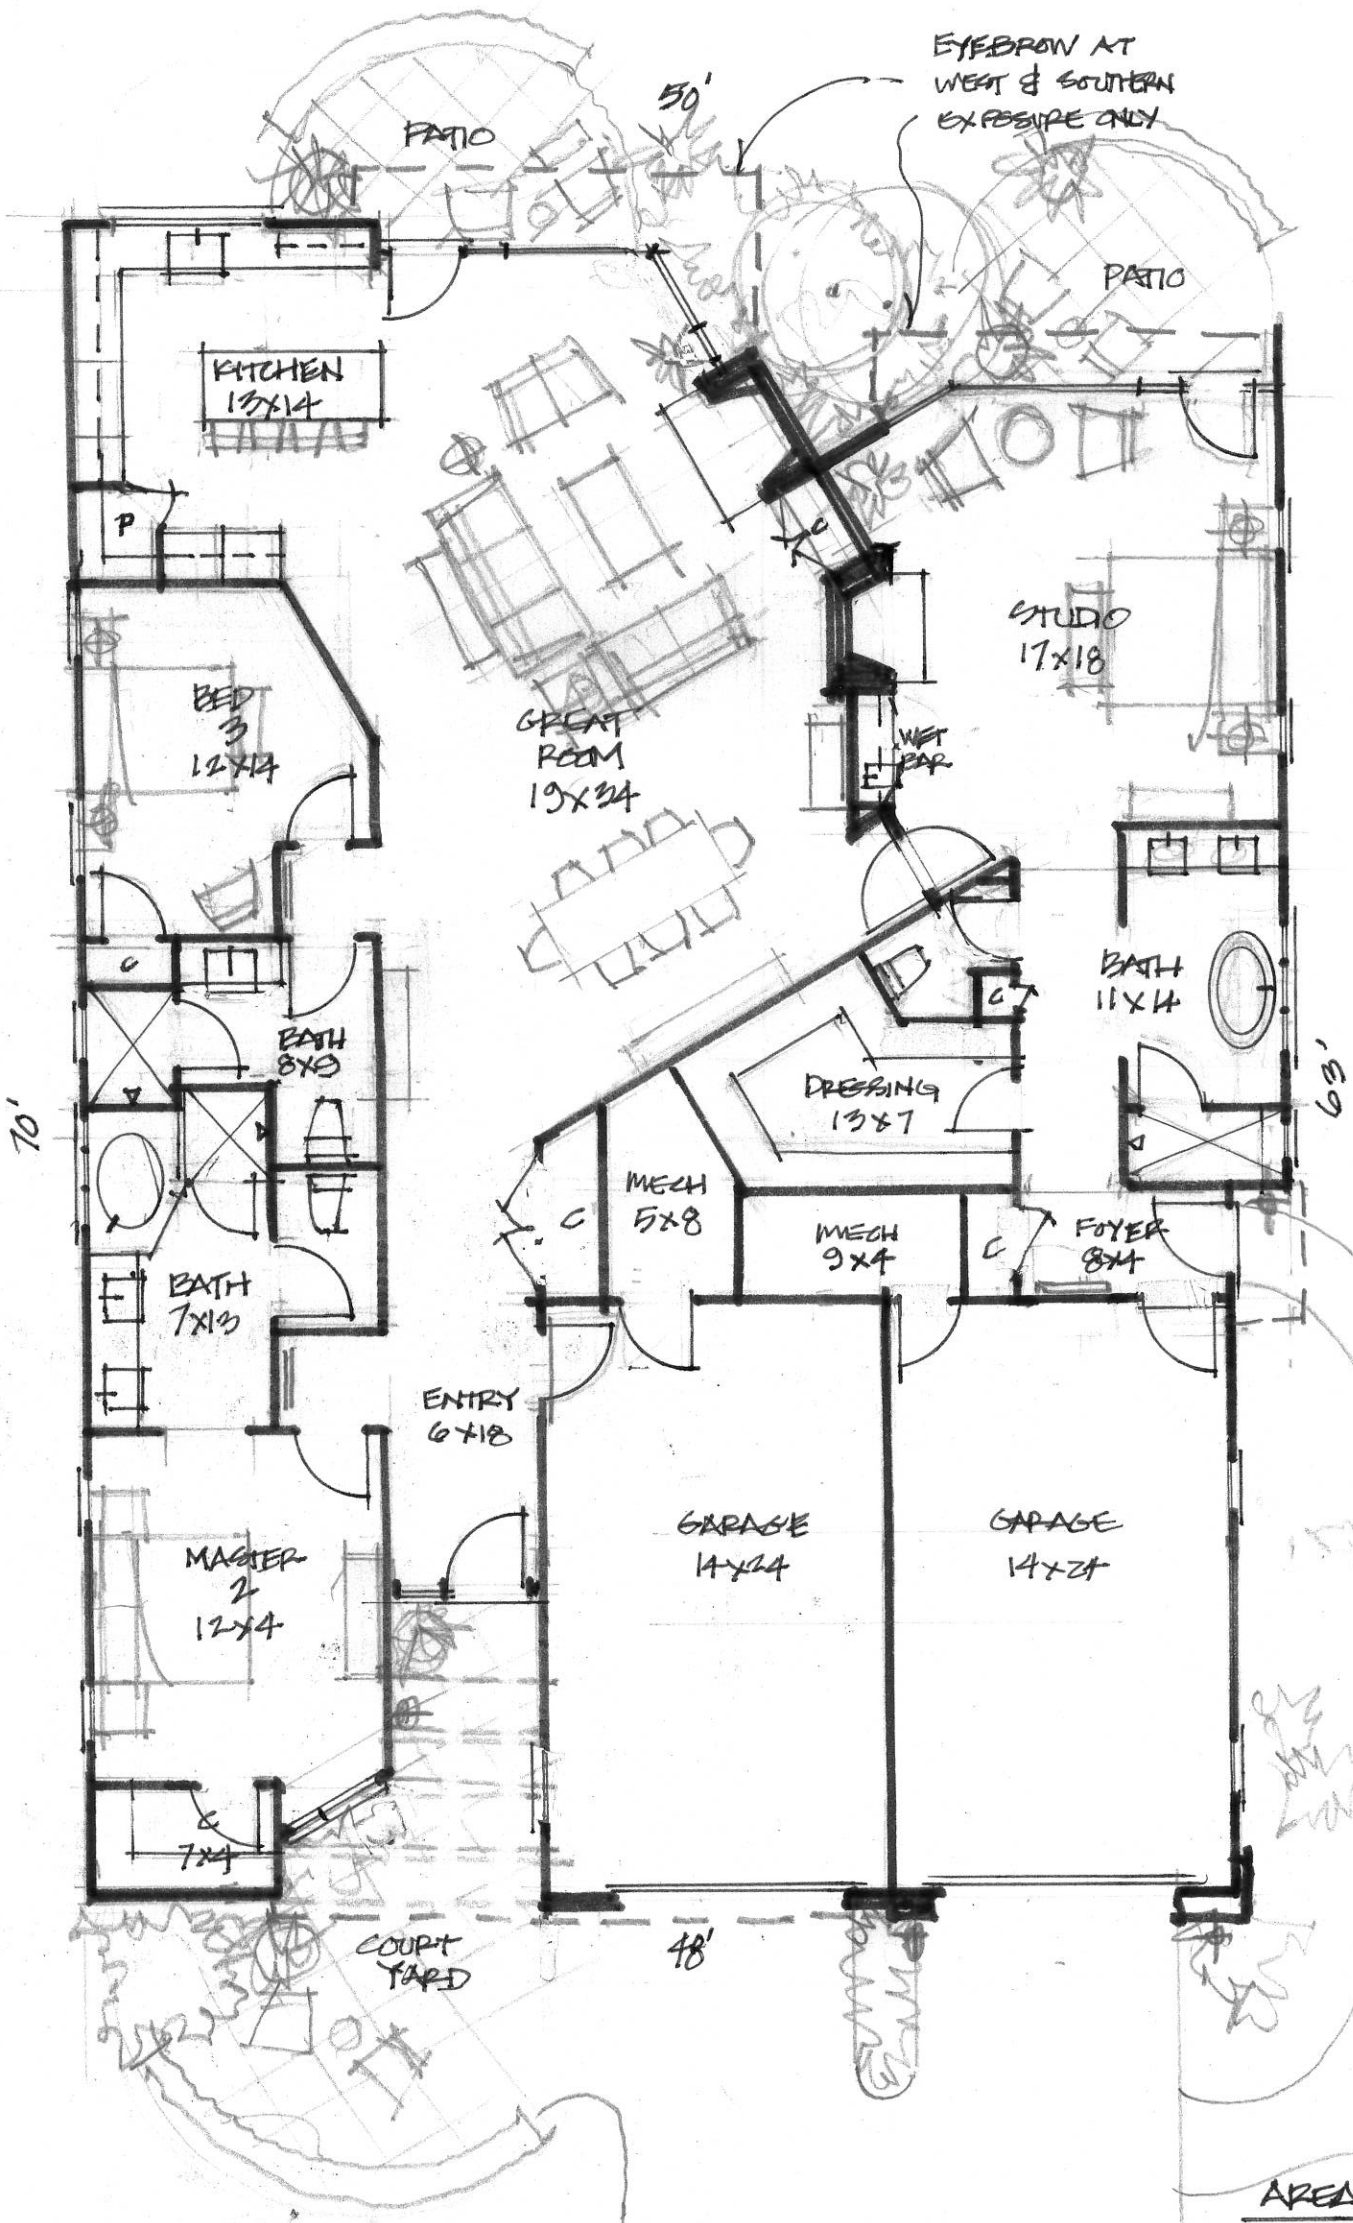


ENCANTO CONCEPT FLOORPLAN

1/8"=1'-0" 7.26.15 Babcock Design Group

AREA

LIVING: 2418 SF.

GARAGE: 725 SF.