
SITE **SECTION**

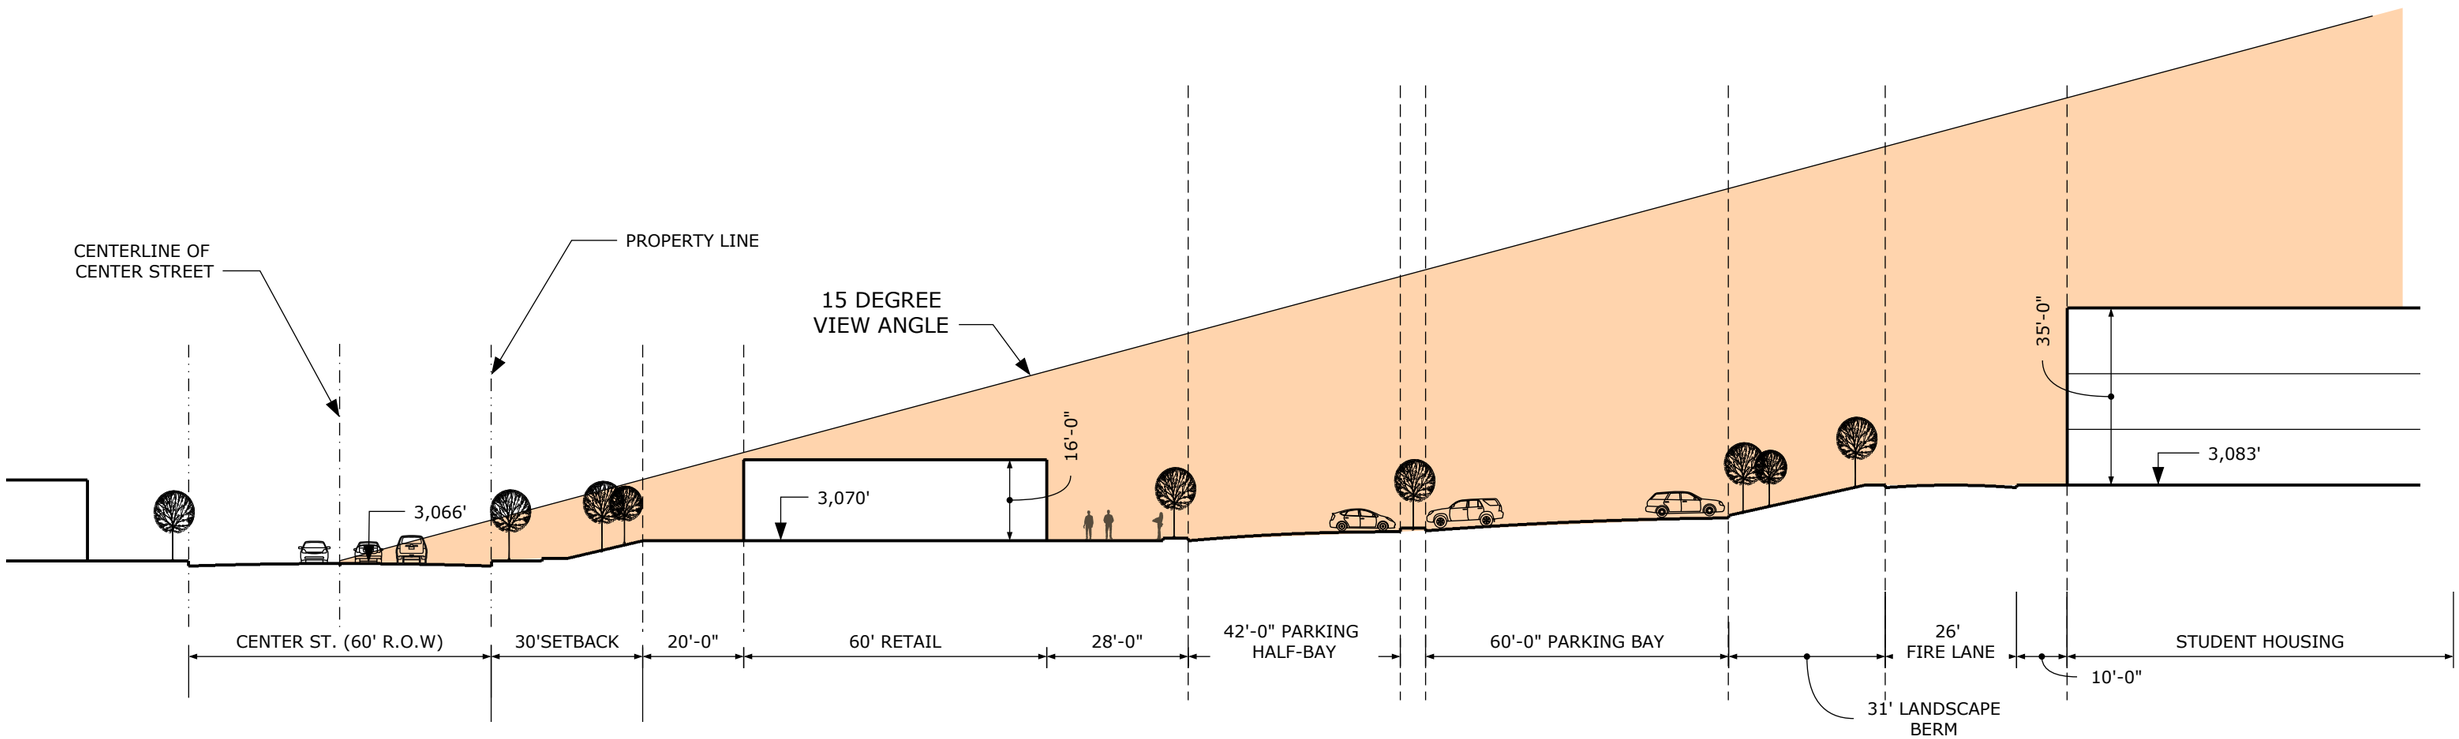

0 30 60 ft.