
LEGEND

- SECTION CORNER (AS NOTED)
- REBAR & CAP (EXISTING)
- REBAR & CAP (TO BE SET)
- CLASS I MONUMENT (EXISTING)
- CLASS I MONUMENT (TO BE SET)
- CLASS II MONUMENT (TO BE SET)
- PRIVATE
- COMMON

40 0 40
SCALE IN FEET

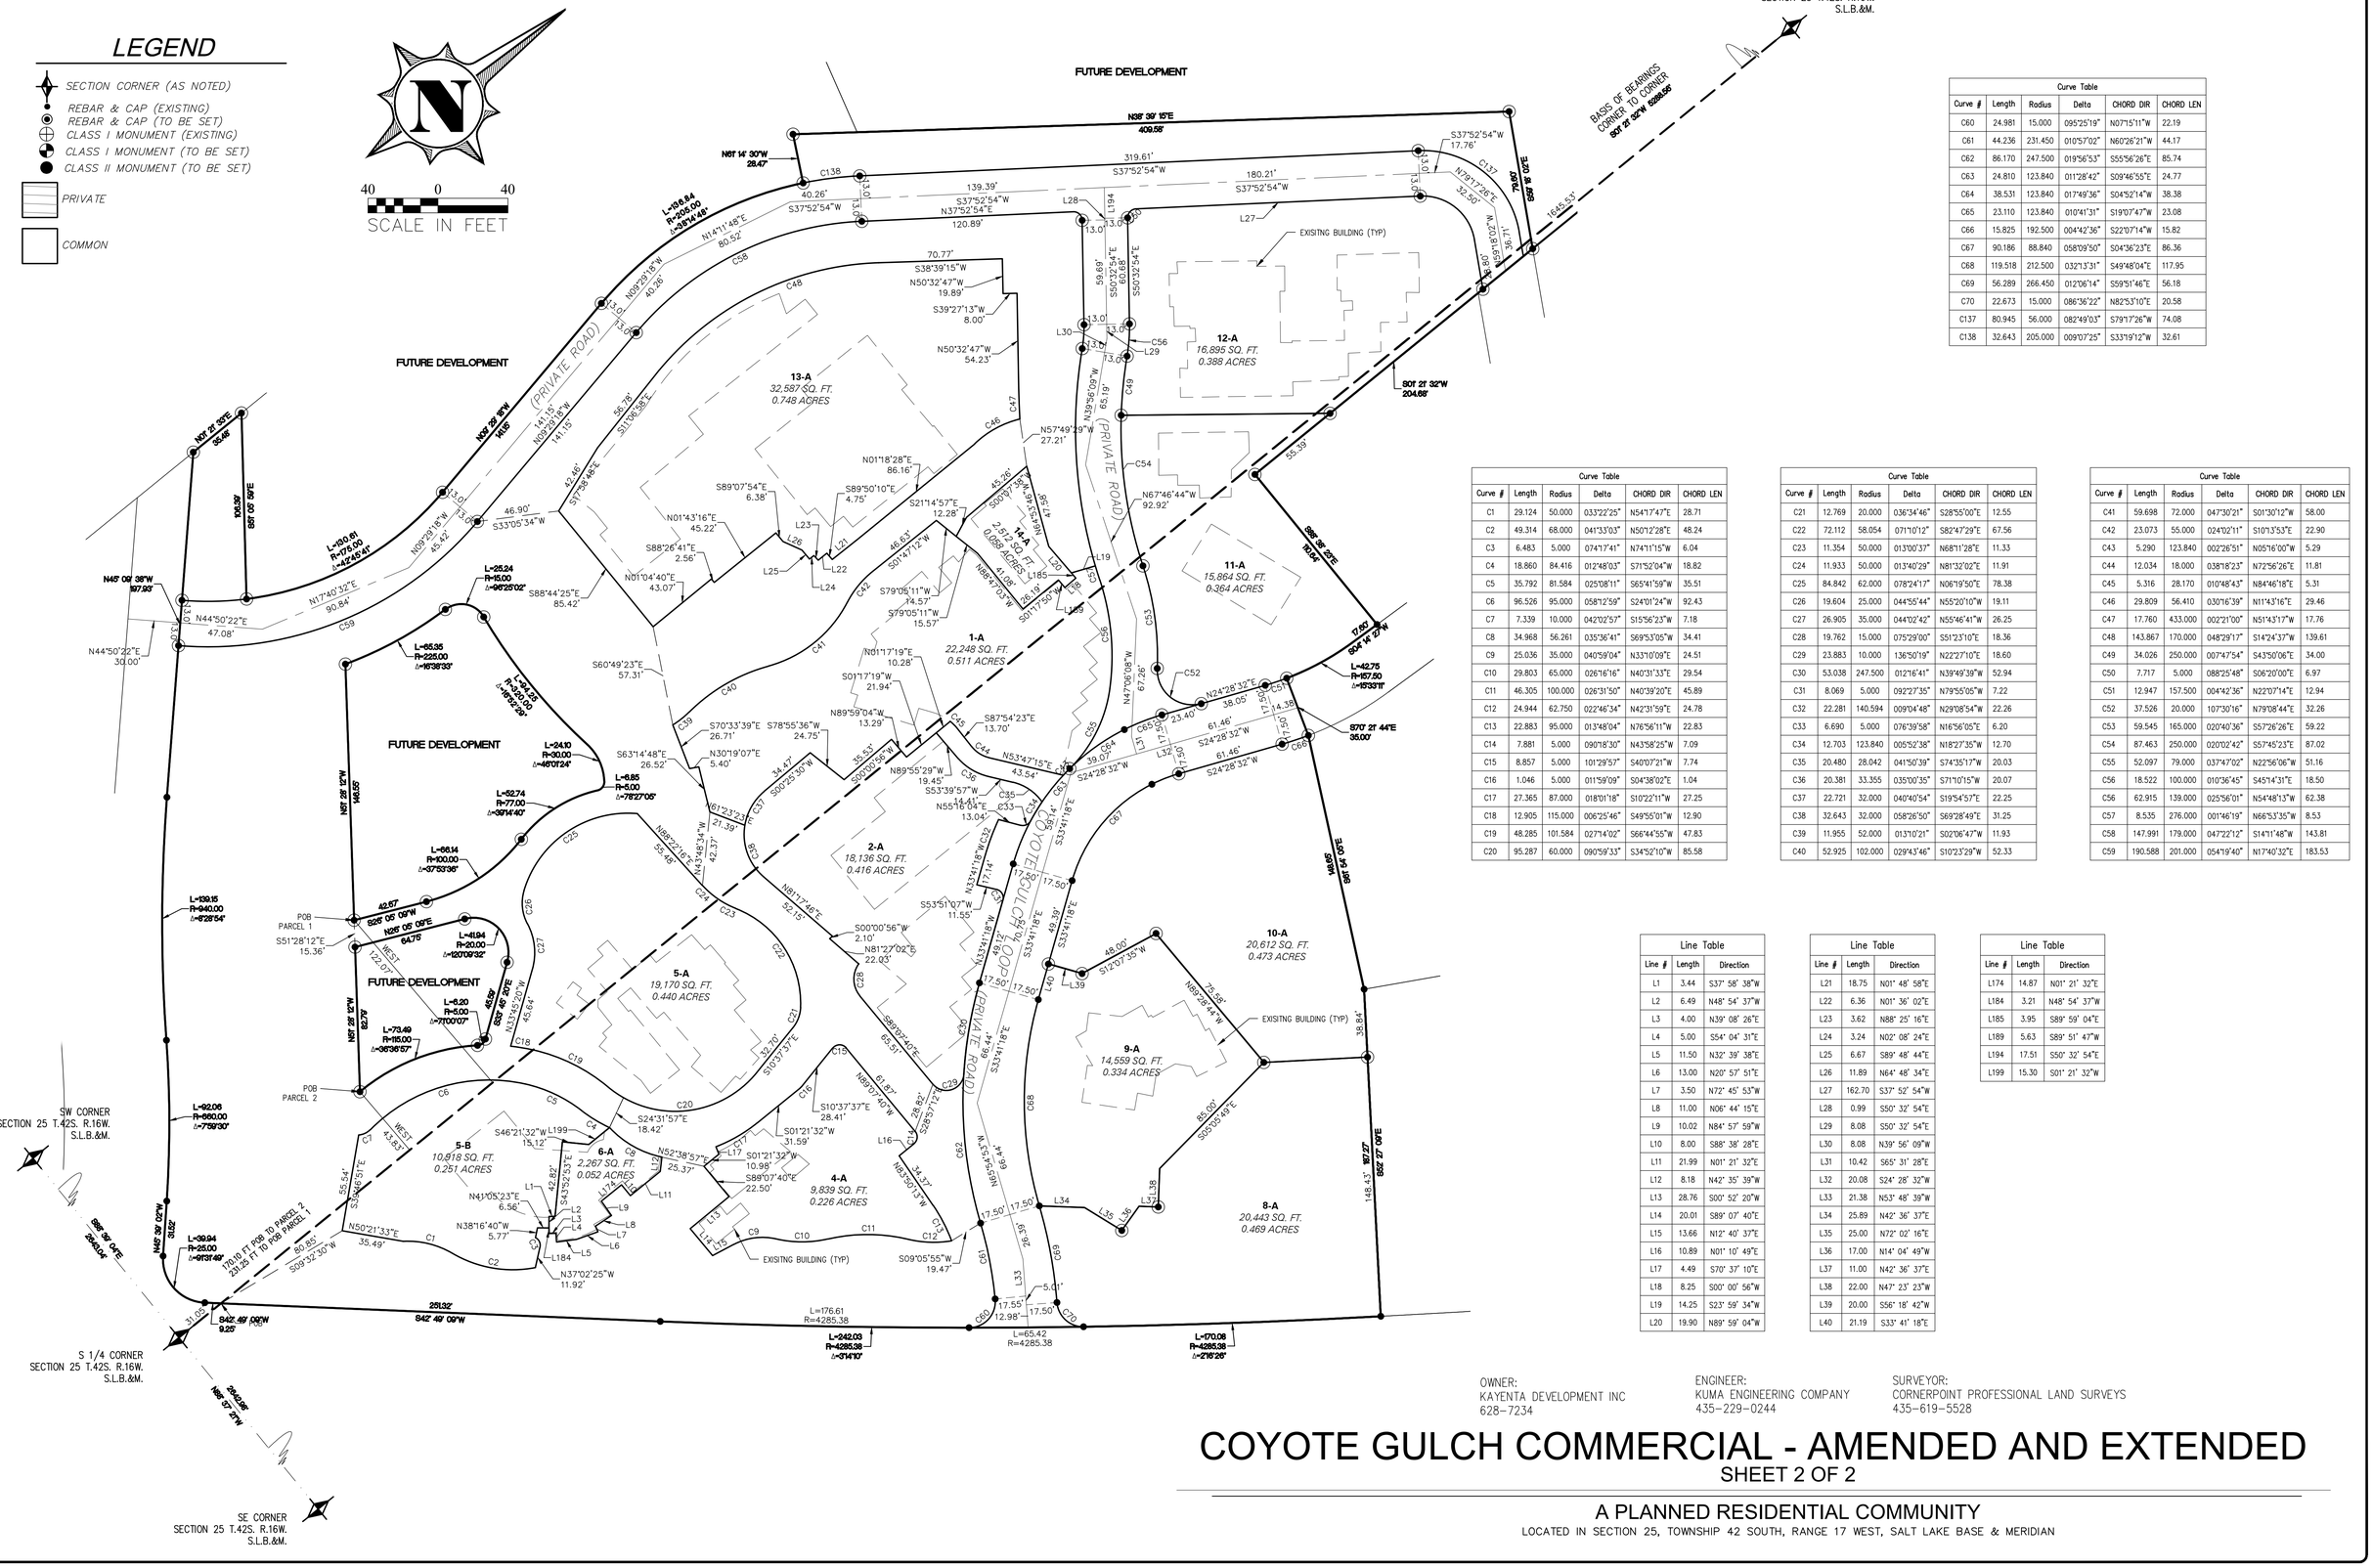

Curve Table					
Curve #	Length	Radius	Delta	CHORD DIR	CHORD LEN
C60	24.981	15.000	095°25'19"	N07°15'11"W	22.19
C61	44.236	231.450	010°57'02"	N60°26'21"W	44.17
C62	86.170	247.500	019°56'53"	S55°56'26"E	85.74
C63	24.810	123.840	011°28'42"	S09°46'55"E	24.77
C64	38.531	123.840	017°49'36"	S04°52'14"W	38.38
C65	23.110	123.840	010°41'31"	S19°07'47"W	23.08
C66	15.825	192.500	004°42'36"	S22°07'14"W	15.82
C67	90.186	88.840	058°09'50"	S04°36'23"E	86.36
C68	119.518	212.500	032°13'31"	S49°48'04"E	117.95
C69	56.289	266.450	012°06'14"	S59°51'46"E	56.18
C70	22.673	15.000	086°36'22"	N82°53'10"E	20.58
C137	80.945	56.000	082°49'03"	S79°17'26"W	74.08
C138	32.643	205.000	009°07'25"	S33°19'12"W	32.61

Curve Table					
Curve #	Length	Radius	Delta	CHORD DIR	CHORD LEN
C1	29.124	50.000	033°22'25"	N54°17'47"E	28.71
C2	49.314	68.000	041°33'03"	N50°12'28"E	48.24
C3	6.483	5.000	074°17'41"	N74°11'15"W	6.04
C4	18.860	84.416	012°48'03"	S71°52'04"W	18.82
C5	35.792	81.584	025°08'11"	S65°41'59"W	35.51
C6	96.526	95.000	058°12'59"	S24°01'24"W	92.43
C7	7.339	10.000	042°02'57"	S15°56'23"W	7.18
C8	34.968	56.261	035°36'41"	S69°53'05"W	34.41
C9	25.036	35.000	040°59'04"	N33°10'09"E	24.51
C10	29.803	65.000	026°16'16"	N40°31'33"E	29.54
C11	46.305	100.000	026°31'50"	N40°39'20"E	45.89
C12	24.944	62.750	022°46'34"	N42°31'59"E	24.78
C13	22.883	95.000	013°48'04"	N76°56'11"W	22.83
C14	7.881	5.000	090°18'30"	N43°58'25"W	7.09
C15	8.857	5.000	101°29'57"	S40°07'21"W	7.74
C16	1.046	5.000	011°59'09"	S04°38'02"E	1.04
C17	27.365	87.000	018°01'18"	S10°22'11"W	27.25
C18	12.905	115.000	006°25'46"	S49°55'01"W	12.90
C19	48.285	101.584	027°14'02"	S66°44'55"W	47.83
C20	95.287	60.000	090°59'33"	S34°52'10"W	85.58

Curve Table					
Curve #	Length	Radius	Delta	CHORD DIR	CHORD LEN
C21	12.769	20.000	036°34'46"	S28°55'00"E	12.55
C22	72.112	58.054	071°10'12"	S82°47'29"E	67.56
C23	11.354	50.000	013°00'37"	N68°11'28"E	11.33
C24	11.933	50.000	013°40'29"	N81°32'02"E	11.91
C25	84.842	62.000	078°24'17"	N06°19'50"E	78.38
C26	19.604	25.000	044°55'44"	N55°20'10"W	19.11
C27	26.905	35.000	044°02'42"	N55°46'41"W	26.25
C28	19.762	15.000	075°29'00"	S51°23'10"E	18.36
C29	23.883	10.000	136°50'19"	N22°27'10"E	18.60
C30	53.038	247.500	012°16'41"	N39°49'39"W	52.94
C31	8.069	5.000	092°27'35"	N79°55'05"W	7.22
C32	22.281	140.594	009°04'48"	N29°08'54"W	22.26
C33	6.690	5.000	076°39'58"	N16°56'05"E	6.20
C34	12.703	123.840	005°52'38"	N18°27'35"W	12.70
C35	20.480	28.042	041°50'39"	S74°35'17"W	20.03
C36	20.381	33.355	035°00'35"	S71°10'15"W	20.07
C37	22.721	32.000	040°40'54"	S19°54'57"E	22.25
C38	32.643	32.000	058°26'50"	S69°28'49"E	31.25
C39	11.955	52.000	013°10'21"	S02°06'47"W	11.93
C40	52.925	102.000	029°43'46"	S10°23'29"W	52.33

Curve Table					
Curve #	Length	Radius	Delta	CHORD DIR	CHORD LEN
C41	59.698	72.000	047°30'21"	S01°30'12"W	58.00
C42	23.073	55.000	024°02'11"	S10°13'53"E	22.90
C43	5.290	123.840	002°26'51"	N05°16'00"W	5.29
C44	12.034	18.000	038°18'23"	N72°56'26"E	11.81
C45	5.316	28.170	010°48'43"	N84°46'18"E	5.31
C46	29.809	56.410	030°16'39"	N11°43'16"E	29.46
C47	17.760	433.000	002°21'00"	N51°43'17"W	17.76
C48	143.867	170.000	048°29'17"	S14°24'37"W	139.61
C49	34.026	250.000	007°47'54"	S43°50'06"E	34.00
C50	7.717	5.000	088°25'48"	S06°20'00"E	6.97
C51	12.947	157.500	004°42'36"	N22°07'14"E	12.94
C52	37.526	20.000	107°30'16"	N79°08'44"E	32.26
C53	59.545	165.000	020°40'36"	S57°26'26"E	59.22
C54	87.463	250.000	020°02'42"	S57°45'23"E	87.02
C55	52.097	79.000	037°47'02"	N22°56'06"W	51.16
C56	18.522	100.000	010°36'45"	S45°14'31"E	18.50
C57	8.535	276.000	001°46'19"	N66°53'35"W	8.53
C58	147.991	179.000	047°22'12"	S14°11'48"W	143.81
C59	190.588	201.000	054°19'40"	N17°40'32"E	183.53

Line Table		
Line #	Length	Direction
L1	3.44	S37° 58' 38"W
L2	6.49	N48° 54' 37"W
L3	4.00	N39° 08' 26"E
L4	5.00	S54° 04' 31"E
L5	11.50	N32° 39' 38"E
L6	13.00	N20° 57' 51"E
L7	3.50	N72° 45' 53"W
L8	11.00	N06° 44' 15"E
L9	10.02	N84° 57' 59"W
L10	8.00	S88° 38' 28"E
L11	21.99	N01° 21' 32"E
L12	8.18	N42° 35' 39"W
L13	28.76	S00° 52' 20"W
L14	20.01	S89° 07' 40"E
L15	13.66	N12° 40' 37"E
L16	10.89	N01° 10' 49"E
L17	4.49	S70° 37' 10"E
L18	8.25	S00° 00' 56"W
L19	14.25	S23° 59' 34"W
L20	19.90	N89° 59' 04"W

Line Table		
Line #	Length	Direction
L21	18.75	N01° 48' 58"E
L22	6.36	N01° 36' 02"E
L23	3.62	N88° 25' 16"E
L24	3.24	N02° 08' 24"E
L25	6.67	S89° 48' 44"E
L26	11.89	N64° 48' 34"E
L27	162.70	S37° 52' 54"W
L28	0.99	S50° 32' 54"E
L29	8.08	S50° 32' 54"E
L30	8.08	N39° 56' 09"W
L31	10.42	S65° 31' 28"E
L32	20.08	S24° 28' 32"W
L33	21.38	N53° 48' 39"W
L34	25.89	N42° 36' 37"E
L35	25.00	N72° 02' 16"E
L36	17.00	N14° 04' 49"W
L37	11.00	N42° 36' 37"E
L38	22.00	N47° 23' 23"W
L39	20.00	S56° 18' 42"W
L40	21.19	S33° 41' 18"E

Line Table		
Line #	Length	Direction
L174	14.87	N01° 21' 32"E
L184	3.21	N48° 54' 37"W
L185	3.95	S89° 59' 04"E
L189	5.63	S89° 51' 47"W
L194	17.51	S50° 32' 54"E
L199	15.30	S01° 21' 32"W

OWNER:
KAYENTA DEVELOPMENT INC
628-7234

ENGINEER:
KUMA ENGINEERING COMPANY
435-229-0244

SURVEYOR:
CORNERPOINT PROFESSIONAL LAND SURVEYS
435-619-5528

COYOTE GULCH COMMERCIAL - AMENDED AND EXTENDED

SHEET 2 OF 2

A PLANNED RESIDENTIAL COMMUNITY

LOCATED IN SECTION 25, TOWNSHIP 42 SOUTH, RANGE 17 WEST, SALT LAKE BASE & MERIDIAN

1:1