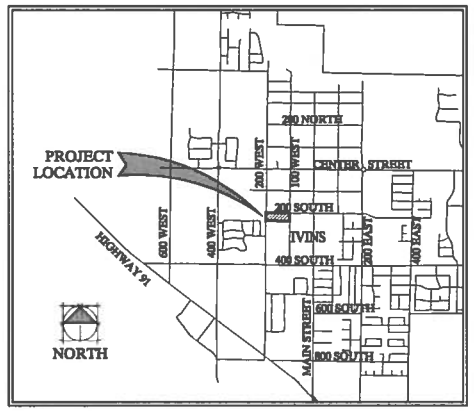


VICINITY MAP:
NOT TO SCALE

LEGEND

- =EX-FENCE
- =EX-SEWER MAIN
- =EX-SEWER MANHOLE
- =EX-STORM DRAIN
- =EX-STORM DRAIN MANHOLE
- =EX-STORM DRAIN CATCH BASIN
- =EX-WATER MAIN
- =EX-FIRE HYDRANT
- =EX-WATER VALVE
- =EX-WATER METER
- =EX-IRRIGATION MAIN
- =PRO-IRRIGATION MAIN
- =EX-IRRIGATION VALVE
- =EX-POWER POLE
- =EX-HPGAS LINE
- =EX-MAILBOX CLUSTER
- =EX-SIGN


PROPERTY LOCATION

THE PROPERTY IS LOCATED ALONG THE SOUTH RIGHT-OF-WAY LINE OF 200 SOUTH STREET BETWEEN 100 WEST STREET AND 200 WEST STREET IVINS, UTAH

PARCEL ACREAGE

APPROX. 51,555 SQ. FT. - 1.18 ACRES

0 30' 60'
SCALE: 1"=30'

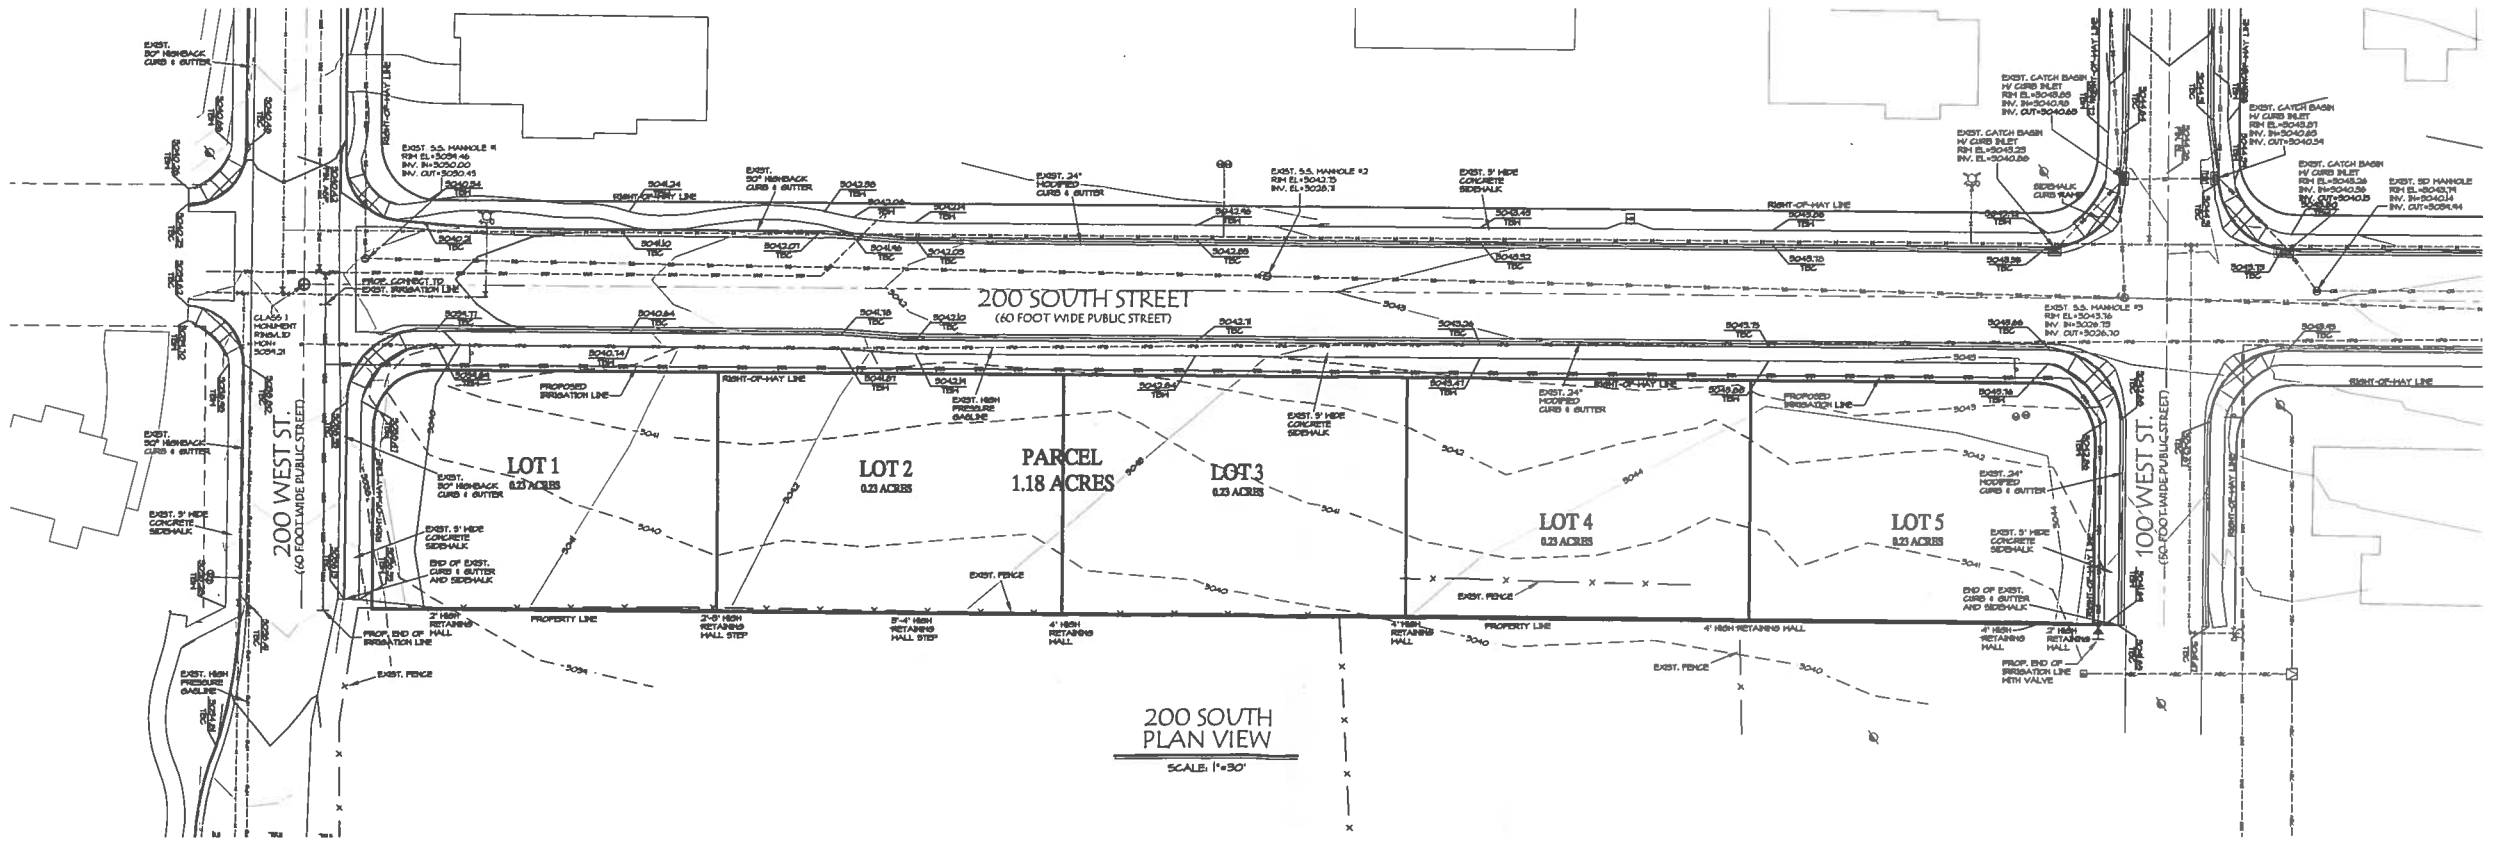

200 SOUTH
PLAN VIEW
SCALE: 1"=30'

ROSENBERG ASSOCIATES
CIVIL ENGINEERS • LAND SURVEYORS
352 East Riverside Drive, Suite A-2
St. George, Utah 84790
36 East Center Street
Kanab, Utah 84741
32 North 10th Avenue
Page, Arizona 86040
Ph (435) 673-8586 Fx (435) 673-8397
www.rasltd.com

DATE: 9-14-17
JOB NO.: 1026-17
DESIGNED BY: LM
CHECKED BY: RAR
DWG: Base Map 1026-17

DATE
REVISIONS

PRELIMINARY PLAN
FOR
BEST ACRES TWIN HOMES
A MULTI-FAMILY DEVELOPMENT
IVINS, UTAH

SHEET 1 OF SHEETS