SEWER NOTE:

ALL LOTS IN THIS SUBDIVISION SHALL INSTALL A SEPTIC TANK ON THE SEWER LATERAL SUCH THAT ONLY EFFLUENT FROM THE SEPTIC TANK DISCHARGES INTO THE THE SEWER SYSTEM. PROPERTY OWNER MUST BE AWARE THAT THE SEPTIC TANK HAS SPECIAL MAINTENANCE REQUIREMENTS.

WATER SERVICE NOTE:

WATER SERVICE TO THIS SUBDIVISION IS PROVIDED BY KWU, INC. ALL PIPELINES, METERS, VALVES, HYDRANTS AND APPURTENANCES ARE OWNED, OPERATED AND MAINTAINED BY KWU OR ITS SUCCESSOR.

DRAINAGE NOTE:

ALL LOTS ARE SUBJECT TO MINOR STORM DRAINAGE INCREASES FROM UP SLOPE LOTS. TO MINIMIZE THE DRAINAGE IMPACTS FROM LOT DEVELOPMENT, GRADING IS LIMITED TO THAT PORTION OF THE SITE WHICH IS DOMESTICATED FOR HOUSE FOOTPRINT, COURTYARD AREAS AND DRIVEWAY ACCESS (SEE CC&Rs).

WHERE COURSE OF DRAINAGE IS ALTERED WITHIN THE BOUNDARIES OF A LOT, IT IS THE RESPONSIBILITY OF THAT LOT OWNER TO MANAGE ANY INCREASES OF STORM WATER DISCHARGES BY DETENTION OR OTHER ENGINEERING SOLUTIONS TO ASSURE STORM RUNOFF IMPACT TO DOWN SLOPE PROPERTY OWNERS IS NOT SIGNIFICANTLY INCREASED.

NOTES:

1. A GEOTECHNICAL INVESTIGATION WAS PERFORMED BY GTS. THE INVESTIGATION RESULTS AND SPECIFIC RECOMMENDATIONS FOR THE CONSTRUCTION OF FOUNDATIONS, FLOOR SLABS, AND FLAT WORK ARE COMPILED IN A REPORT DATED MARCH 26, 2008. PROJECT NO. 18314. THIS REPORT IS AVAILABLE FROM THE DEVELOPER AND A COPY IS ON FILE WITH IVINS CITY. OWNERS, BUILDERS, AND CONTRACTORS SHOULD BECOME FAMILIAR WITH THIS REPORT AND COMPLY WITH ITS RECOMMENDATIONS.
2. THE GEOTECHNICAL INVESTIGATION IDENTIFIED THAT SLIGHTLY TO HIGHLY COLLAPSIBLE SOILS ARE PRESENT WITHIN THIS SUBDIVISION. SPECIAL CONSIDERATION TO DESIGN OF STRUCTURE FOUNDATIONS IS REQUIRED AS PER THE RECOMMENDATIONS OF THE GEOTECHNICAL REPORT MENTIONED ABOVE.
3. ALL LOTS ARE SUBJECT TO A 10-FOOT WIDE PUBLIC UTILITY AND DRAINAGE EASEMENT ALONG THE FRONT LOT LINE AND A 7.5 FOOT PUBLIC UTILITY AND DRAINAGE EASEMENT ALONG ALL SIDE AND REAR LOT LINES.
4. ALL LOTS IN THIS SUBDIVISION ARE SUBJECT TO A 30 FOOT BUILDING SETBACK ALONG ALL PUBLIC AND PRIVATE STREETS, 15 FOOT ON ALL INTERIOR SIDE YARDS, AND 30 FOOT REAR YARDS UNLESS OTHERWISE NOTED.
5. DIMENSIONS SHOWN TAKE PRECEDENCE OVER SCALE.
6. ALL COORDINATES LISTED ARE UTAH SOUTH ZONE NAD 83 STATE PLANE (GRID) COORDINATES.
7. ALL BEARINGS ARE DERIVED FROM THE BASIS OF BEARING SHOWN HEREON.
8. ALL DISTANCES LISTED ARE GROUND DISTANCES AND ARE TRUE REPRESENTATION OF MONUMENTS AND IMPROVEMENTS PLACE OR TO BE PLACE ON THE GROUND. (UNLESS OTHERWISE NOTED)
9. LANDSCAPING DESIGN, MAINTENANCE, AND CONTROL WITHIN THE PUBLIC RIGHT-OF-WAYS SHALL BE THE SOLE RESPONSIBILITY OF THE ADJOINING PROPERTY OWNER OR PROPERTY OWNERS ASSOCIATION (AS DEFINED BY THE BYLAWS OF THE PROPERTY OWNERS ASSOCIATION), ITS SUCCESSORS AND OR ASSIGNS. (UNLESS OTHERWISE NOTED)
10. LANDSCAPING MAINTENANCE AND CONTROL WITHIN IDENTIFIED PUBLIC OPEN SPACE AREAS SHALL BE THE RESPONSIBILITY OF IVINS CITY. (UNLESS OTHERWISE NOTED)
11. ALL APPROVED SEWER MAINS AND MANHOLES WITHIN PUBLIC AND PRIVATE STREETS ARE PUBLIC AND SHALL BE MAINTAINED BY IVINS CITY UNLESS OTHERWISE NOTED. CONNECTION TO PUBLIC SEWER SYSTEM REQUIRES INSTALLATION OF A SEPTIC TANK AND FILTER. ALL SEPTIC TANKS, FILTERS, LATERALS AND PUMPS ARE PRIVATE AND MAINTAINED BY THE PROPERTY OWNER OR PROPERTY OWNERS ASSOCIATION AS DEFINED BY THE PROPERTY OWNERS ASSOCIATION UNLESS OTHERWISE NOTED. ALL APPROVED DRAINAGE IMPROVEMENTS LOCATED WITHIN PUBLIC STREETS AND SPECIFIED EASEMENTS ARE PUBLIC AND SHALL BE MAINTAINED BY IVINS CITY UNLESS OTHERWISE NOTED. DRAINAGE IMPROVEMENTS IN PRIVATE STREETS ARE PRIVATE AND SHALL BE MAINTAINED BY THE PROPERTY OWNERS ASSOCIATION OR ADJACENT PROPERTY OWNER AS DEFINED BY THE BYLAWS OF THE PROPERTY OWNERS ASSOCIATION.
12. ALL APPROVED WATER IMPROVEMENTS ARE PUBLIC AND SHALL BE MAINTAINED BY IVINS CITY UP TO AND INCLUDING THE METER AND METER BOX, UNLESS OTHERWISE NOTED. ALL FIRE HYDRANTS AND THEIR APPURTENANCES WITHIN THIS SUBDIVISION ARE PUBLIC AND SHALL ALSO BE MAINTAINED BY IVINS CITY, UNLESS OTHERWISE NOTED.
13. THE PROPERTY OWNER OR PROPERTY OWNERS ASSOCIATION (AS DEFINED BY THE BYLAWS OF THE PROPERTY OWNERS ASSOCIATION) SHALL BE RESPONSIBLE FOR REPAIRING, RESTORING, OR REPLACING PRIVATE DRIVEWAYS, PARKING AREAS, LANDSCAPING, FENCES, STRUCTURES OR OTHER PRIVATE IMPROVEMENTS CONTAINED WITHIN EASEMENTS OUTSIDE OF THE PUBLIC OR PRIVATE STREETS RESULTING FROM DAMAGE OR DISRUPTION CAUSED BY IVINS CITY IN INSTALLING, MAINTAINING, REPAIRING, OR REPLACING PUBLIC WATER, IRRIGATION, SEWER, AND/OR DRAINAGE IMPROVEMENTS.
14. ALL STREETLIGHTS ON PRIVATE STREETS NOT MAINTAINED BY ROCKY MOUNTAIN POWER SHALL BE MAINTAINED BY THE PROPERTY OWNERS ASSOCIATION. ALL STREETLIGHTS ON PUBLIC ROADS NOT MAINTAINED BY ROCKY MOUNTAIN POWER SHALL BE MAINTAINED BY IVINS CITY.
15. ALL PRIVATE ROADS IMPLY AN UNDERLYING PUBLIC UTILITY EASEMENT.

MORTGAGEE CONSENT TO RECORD:

DIXIE EXCHANGE, LLC, FOR KAYENTA HOMESITES INC, A MORTGAGEE OF THE DESCRIBED TRACT OF LAND, DOES HEREBY GIVE CONSENT OF SAID TRACT OF LAND TO BE USED FOR THE USES AND PURPOSES DESCRIBED IN THE PLAT, TO RECORDING PLAT, RECORDING OF COVENANTS, CONDITIONS AND RESTRICTIONS AND JOINS IN ALL DEDICATIONS.

JOSH WESTBROOK
MANAGING MEMBER

LLC ACKNOWLEDGEMENT

STATE OF UTAH }
COUNTY OF WASHINGTON } S.S.

ON THE_____DAY OF_____, 2017, PERSONALLY APPEARED BEFORE ME JOSH WESTBROOK, WHO BEING BY ME DULY SWORN DID SAY THAT HE IS THE MANAGING MEMBER OF DIXIE EXCHANGE, LLC AND THAT HE EXECUTED THE FOREGOING OWNERS DEDICATION ON BEHALF OF SAID LIMITED LIABILITY COMPANY BEING AUTHORIZED AND EMPOWERED TO DO SO BY THE OPERATING AGREEMENT OF THE DIXIE EXCHANGE, LLC.

COMMISSION EXPIRES: _____

NOTARY PUBLIC – WASHINGTON COUNTY

CORPORATE ACKNOWLEDGEMENT

STATE OF UTAH }
COUNTY OF WASHINGTON } S.S.

ON THE_____DAY OF_____, 2017, PERSONALLY APPEARED BEFORE ME LANCE ANDERSON, WHO BEING BY ME DULY SWORN DID SAY THAT HE IS THE PRESIDENT OF KAYENTA DEVELOPMENT, INC. AND THAT HE EXECUTED THE FOREGOING OWNERS DEDICATION ON BEHALF OF SAID CORPORATION BY AUTHORITY OF A RESOLUTION OF ITS BOARD OF DIRECTORS AND HE DID ACKNOWLEDGE TO ME THAT THE CORPORATION EXECUTED THE SAME FOR THE USES AND PURPOSES STATED THEREIN.

COMMISSION EXPIRES: _____

NOTARY PUBLIC – WASHINGTON COUNTY

SURVEYOR'S CERTIFICATE

I , MICHAEL W. PURDY , DO HEREBY CERTIFY THAT I AM A PROFESSIONAL LAND SURVEYOR, AND THAT I HOLD LICENSE NUMBER 334571 IN ACCORDANCE WITH TITLE 58 CHAPTER 22 AS PRESCRIBED UNDER THE LAWS OF THE STATE OF UTAH . I FURTHER CERTIFY THAT BY AUTHORITY OF THE OWNERS, I HAVE MADE A SURVEY OF THE TRACT OF LAND SHOWN ON THIS PLAT AND DESCRIBED HEREON, HEREAFTER TO BE KNOWN AS;

"TAVIAWK SUBDIVISION - PHASE IX-T"

AND THAT SAID TRACT OF LAND HAS BEEN SUBDIVIDED INTO LOTS AND COMMON AREAS (INCLUDING PRIVATE ROADS) AS SHOWN ON THIS PLAT. SAID TRACT OF LAND BEING MORE PARTICULARLY DESCRIBED AS FOLLOWS:

MICHAEL W PURDY
PLS No. 334571

BOUNDARY DESCRIPTION

BEGINNING AT A POINT NORTH 01°22' 24" EAST 741.14 FEET ALONG THE SECTION LINE AND EAST 14.55 FEET FROM THE SOUTHWEST CORNER OF SECTION 30, TOWNSHIP 41 SOUTH, RANGE 16 WEST, SALT LAKE BASE AND MERIDIAN, AND RUNNING THENCE NORTH 82°34'53" WEST 238.66 FEET TO THE BEGINNING OF A NON-TANGENT CURVE, SAID CURVE TURNING TO THE LEFT THROUGH A CENTRAL ANGLE OF 22°49'50", HAVING A RADIUS OF 531.00 FEET (RADIUS POINT BEARS SOUTH 78°59'10" EAST), AND WHOSE CHORD BEARS SOUTH 00°24'05" EAST 210.19 FEET; THENCE ALONG THE ARC OF SAID CURVE 211.59 FEET; THENCE SOUTH 11°49'00" EAST 42.46 FEET; THENCE SOUTH 11°49'00" EAST 130.18 FEET TO THE BEGINNING OF A CURVE, SAID CURVE TURNING TO THE LEFT THROUGH A CENTRAL ANGLE OF 57°11'57", HAVING A RADIUS OF 431.00 FEET (RADIUS POINT BEARS NORTH 78°11'00" EAST), AND WHOSE CHORD BEARS SOUTH 40°24'58" EAST 412.63 FEET; THENCE ALONG THE ARC OF SAID CURVE 430.27 FEET TO THE BEGINNING OF A REVERSE CURVE, SAID CURVE TURNING TO THE RIGHT THROUGH A CENTRAL ANGLE OF 15°22'05", HAVING A RADIUS OF 1189.19 FEET (RADIUS POINT BEARS SOUTH 20°59'03" WEST), AND WHOSE CHORD BEARS SOUTH 61°19'55" EAST 318.01 FEET; THENCE ALONG THE ARC OF SAID CURVE 318.97 FEET; THENCE SOUTH 53°38'52" EAST 36.09 FEET TO THE BEGINNING OF A CURVE, SAID CURVE TURNING TO THE LEFT THROUGH A CENTRAL ANGLE OF 88°22'01", HAVING A RADIUS OF 25.00 FEET (RADIUS POINT BEARS NORTH 36°21'08" EAST), AND WHOSE CHORD BEARS NORTH 82°10'07" EAST 34.85 FEET; THENCE ALONG THE ARC OF SAID CURVE 38.56 FEET TO THE BEGINNING OF A REVERSE CURVE, SAID CURVE TURNING TO THE RIGHT THROUGH A CENTRAL ANGLE OF 12°00'17", HAVING A RADIUS OF 1519.00 FEET (RADIUS POINT BEARS SOUTH 52°00'53" EAST), AND WHOSE CHORD BEARS NORTH 43°59'15" EAST 317.68 FEET; THENCE ALONG THE ARC OF SAID CURVE 318.26 FEET; THENCE SOUTH 39°37'03" EAST 38.00 FEET TO THE BEGINNING OF A NON-TANGENT CURVE, SAID CURVE TURNING TO THE LEFT THROUGH A CENTRAL ANGLE OF 15°15'38", HAVING A RADIUS OF 1481.00 FEET (RADIUS POINT BEARS SOUTH 40°01'13" EAST), AND WHOSE CHORD BEARS SOUTH 42°20'58" WEST 393.30 FEET; THENCE ALONG THE ARC OF SAID CURVE 394.46 FEET; THENCE NORTH 55°16'51" WEST 38.00 FEET TO THE BEGINNING OF A NON-TANGENT CURVE, SAID CURVE TURNING TO THE LEFT THROUGH A CENTRAL ANGLE OF 88°22'01", HAVING A RADIUS OF 25.00 FEET (RADIUS POINT BEARS NORTH 55°16'51" WEST), AND WHOSE CHORD BEARS NORTH 09°27'51" WEST 34.85 FEET; THENCE ALONG THE ARC OF SAID CURVE 38.56 FEET; THENCE NORTH 53°38'52" WEST 36.09 FEET TO THE BEGINNING OF A CURVE, SAID CURVE TURNING TO THE LEFT THROUGH A CENTRAL ANGLE OF 15°22'05", HAVING A RADIUS OF 1151.19 FEET (RADIUS POINT BEARS SOUTH 36°21'08" WEST), AND WHOSE CHORD BEARS NORTH 61°19'55" WEST 307.85 FEET; THENCE ALONG THE ARC OF SAID CURVE 308.78 FEET TO THE BEGINNING OF A REVERSE CURVE, SAID CURVE TURNING TO THE RIGHT THROUGH A CENTRAL ANGLE OF 57°11'57", HAVING A RADIUS OF 469.00 FEET (RADIUS POINT BEARS NORTH 20°59'03" EAST), AND WHOSE CHORD BEARS NORTH 40°24'58" WEST 449.01 FEET; THENCE ALONG THE ARC OF SAID CURVE 468.21 FEET; THENCE NORTH 11°49'00" WEST 130.18 FEET; THENCE NORTH 11°49'00" WEST 42.46 FEET TO THE BEGINNING OF A CURVE, SAID CURVE TURNING TO THE RIGHT THROUGH A CENTRAL ANGLE OF 44°00'53", HAVING A RADIUS OF 569.00 FEET (RADIUS POINT BEARS NORTH 78°11'00" EAST), AND WHOSE CHORD BEARS NORTH 10°11'27" EAST 426.44 FEET; THENCE ALONG THE ARC OF SAID CURVE 437.11 FEET TO THE BEGINNING OF A COMPOUND CURVE, SAID CURVE TURNING TO THE RIGHT THROUGH A CENTRAL ANGLE OF 00°48'09", HAVING A RADIUS OF 2519.00 FEET (RADIUS POINT BEARS SOUTH 57°48'07" EAST), AND WHOSE CHORD BEARS NORTH 32°35'58" EAST 35.29 FEET; THENCE ALONG THE ARC OF SAID CURVE 35.29 FEET; THENCE SOUTH 56°59'59" EAST 38.00 FEET TO THE BEGINNING OF A NON-TANGENT CURVE, SAID CURVE TURNING TO THE RIGHT THROUGH A CENTRAL ANGLE OF 00°41'11", HAVING A RADIUS OF 2481.00 FEET (RADIUS POINT BEARS SOUTH 56°59'58" EAST), AND WHOSE CHORD BEARS NORTH 33°20'38" EAST 29.72 FEET; THENCE ALONG THE ARC OF SAID CURVE 29.72 FEET; THENCE SOUTH 60°29'44" EAST 221.86 FEET; THENCE SOUTH 21°57'44" WEST 169.45 FEET TO THE POINT OF BEGINNING.

CONTAINING 2.784 ACRES.

OWNER'S DEDICATION


KNOWN ALL MEN BY THESE PRESENTS THAT THE UNDERSIGNED OWNERS OF ALL THE ABOVE DESCRIBED TRACT OF LAND, HAVING CAUSED THE SAME TO BE SUBDIVIDED INTO LOTS, COMMON AREAS, AND PRIVATE ROADWAYS TO BE HEREAFTER KNOWN AS:

"TAVIAWK SUBDIVISION - PHASE IX-T"

DOES HEREBY DEDICATE AND CONVEY TO IVINS CITY FOR PERPETUAL USE ALL UTILITY EASEMENTS AS SHOWN ON THIS PLAT. THE OWNER ALSO RETAINS RIGHTS OF USE WITHIN THE UTILITY EASEMENTS AS WELL AS GRANTS RIGHTS OF USE TO THE HOME OWNERS ASSOCIATION. AND DOES ALSO HEREBY DEDICATE TO THE COMMON USE AND ENJOYMENT OF THE LOT OWNERS IN SAID SUBDIVISION, BUT NOT THE GENERAL PUBLIC, ALL PRIVATE ROADWAYS SHOWN ON THIS PLAT, IN ACCORDANCE WITH TERMS AND CONDITIONS OF DEDICATIONS OF SAID COMMON AREAS AS MORE PARTICULARLY SET FORTH IN THE "DECLARATION OF COVENANTS, CONDITIONS AND RESTRICTIONS OF TAVIAWK SUBDIVISION", RECORDED IN THE OFFICE OF THE WASHINGTON COUNTY RECORDER ON THIS DAY OF_____, BOOK_____ PAGE_____, AS SUPPLEMENTED BY THE SUPPLEMENTAL DECLARATION OF TAVIAWK SUBDIVISION – PHASE IX-t, RECORDED CONCURRENTLY HEREWITH, SAID DECLARATION OF COVENANTS, CONDITIONS AND RESTRICTIONS AND SUPPLEMENTAL DECLARATION IS HEREBY INCORPORATED AND MADE PART OF THIS PLAT.

IN WITNESS WHEREOF I HAVE HEREUNTO SET THIS_____DAY_____A.D. 20__.

LANCE ANDERSON – PRESIDENT
KAYENTA DEVELOPMENT INC.

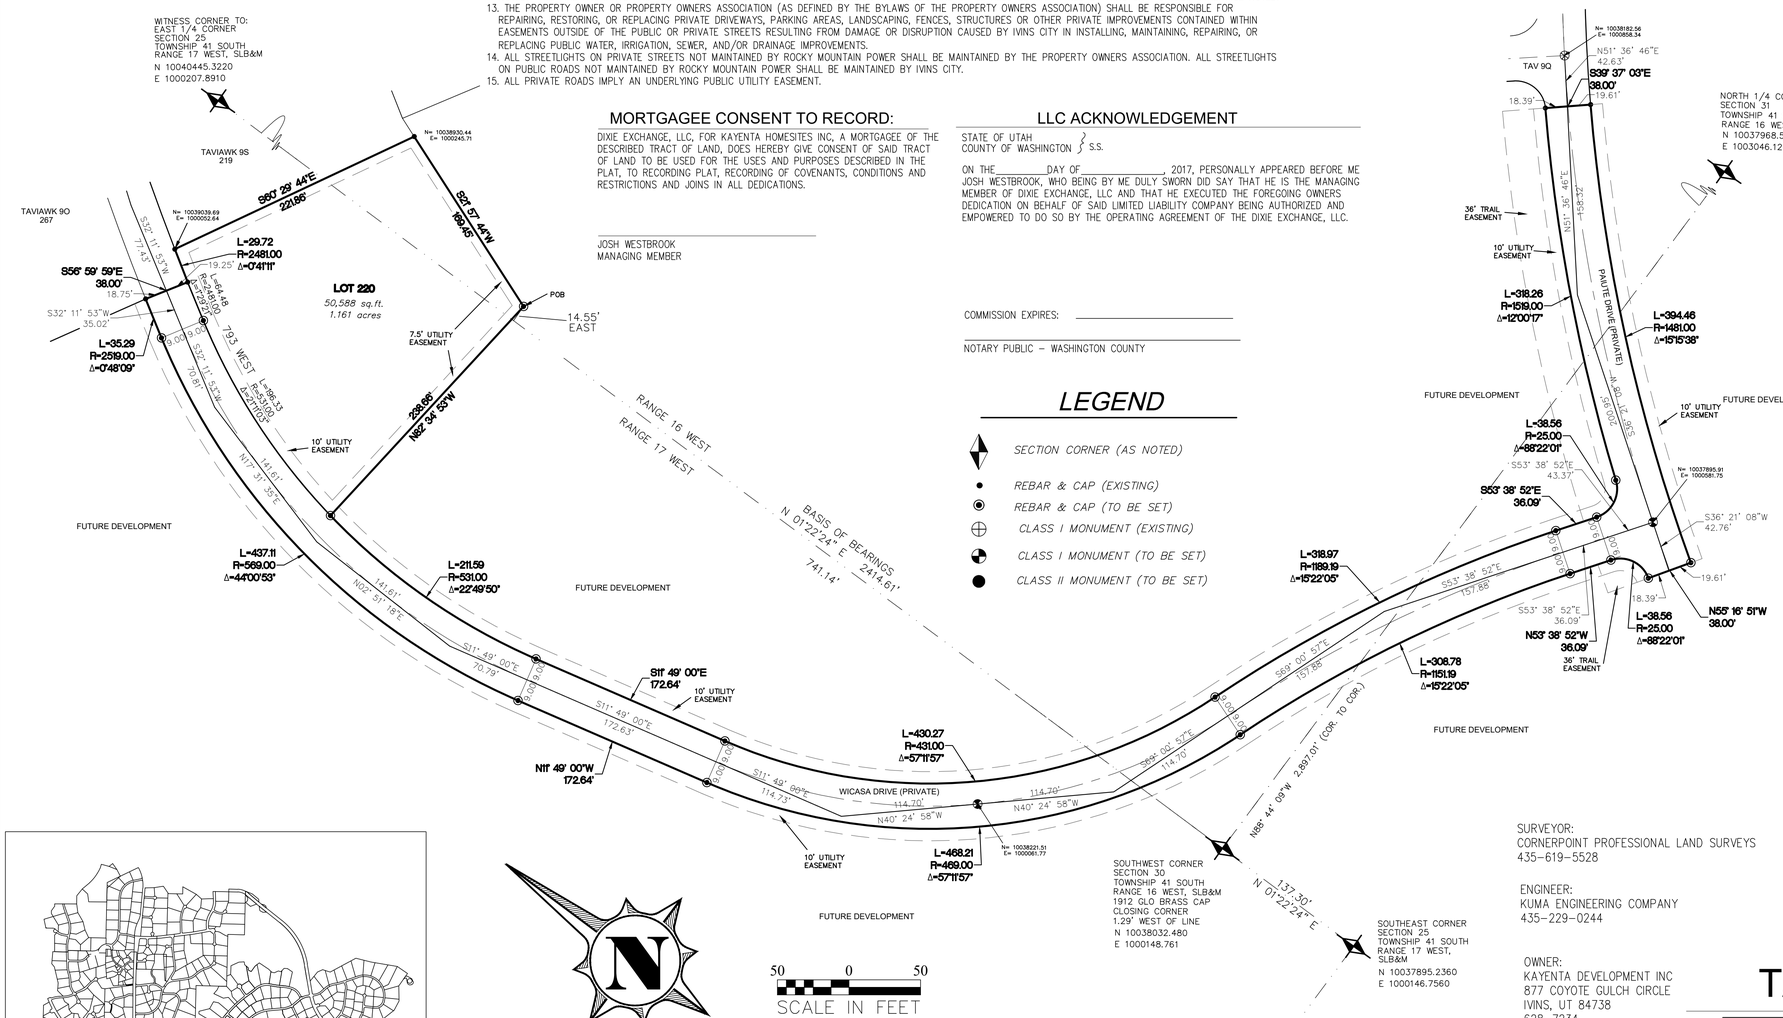

LEGEND


- SECTION CORNER (AS NOTED)
- REBAR & CAP (EXISTING)
- REBAR & CAP (TO BE SET)
- CLASS I MONUMENT (EXISTING)
- CLASS I MONUMENT (TO BE SET)
- CLASS II MONUMENT (TO BE SET)

SCALE IN FEET
50 0 50

SURVEYOR:
CORNERPOINT PROFESSIONAL LAND SURVEYS
435-619-5528

ENGINEER:
KUMA ENGINEERING COMPANY
435-229-0244

OWNER:
KAYENTA DEVELOPMENT INC
877 COYOTE GULCH CIRCLE
IVINS, UT 84738
628-7234

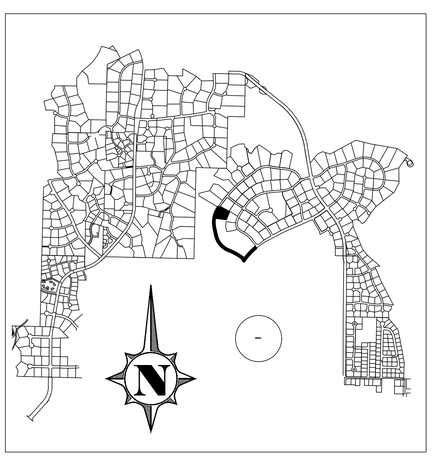

TAVIAWK SUBDIVISION PHASE IX-T

A PLANNED RESIDENTIAL COMMUNITY

LOCATED IN SECTION 25 T41 SOUTH R17 AND SECTION 30, T41 SOUTH, R16 WEST, SALT LAKE BASE & MERIDIAN

CITY COUNCIL APPROVAL	CITY ENGINEER'S CERTIFICATE	APPROVAL AS TO FORM	APPROVAL AND ACCEPTANCE BY IVINS CITY	TREASURER APPROVAL	RECORDER ACCEPTANCE
THE IVINS CITY COUNCIL OF IVINS CITY, UTAH, GAVE PRELIMINARY PLAN APPROVAL FOR THE "TAVIAWK PHASE IX-T" ON THE____ DAY OF_____, A.D.____ . ATTEST:_____ CITY RECORDER, IVINS, UTAH _____ MAYOR, IVINS, UTAH	I, CHARLES GILLETTE, PE, IVINS CITY ENGINEER DO HEREBY CERTIFY THAT THIS OFFICE HAS EXAMINED THIS SUBDIVISION PLAT AND HAVE DETERMINED THAT IT IS CORRECT AND IN ACCORDANCE WITH INFORMATION ON FILE IN THIS OFFICE. _____ DATE _____ CITY ENGINEER, IVINS, UTAH	I, THE IVINS CITY ATTORNEY, DO HEREBY APPROVE THIS SUBDIVISION PLAT AS TO FORM, THIS____ DAY OF_____, A.D._____. _____ IVINS, UTAH, CITY ATTORNEY	ON THIS THE ____ DAY OF_____, A.D. ____, THE PLANNING COMMISSION OF IVINS CITY, UTAH, HAVING REVIEWED THE ABOVE: "TAVIAWK PHASE IX-T" SUBDIVISION, AND HAVING FOUND THAT IT COMPLIES WITH THE REQUIREMENTS OF IVINS CITY, UTAH, PLANNING ORDINANCES, AND THE AUTHORIZATION GRANTED BY THE IVINS CITY CODE HEREBY APPROVES SAID AMENDED SUBDIVISION PLAT FOR RECORDING. ATTEST: _____ CITY RECORDER, IVINS, UTAH _____ PLANNING COMMISSION CHAIRMAN, IVINS, UTAH	I, WASHINGTON COUNTY TREASURER, CERTIFY ON THIS ____ DAY OF_____, A.D. 20___ THAT ALL TAXES, SPECIAL ASSESSMENTS, AND FEES DUE AND OWNING ON THIS SUBDIVISION FINAL PLAT HAVE BEEN PAID IN FULL. _____ WASHINGTON COUNTY TREASURER	_____ WASHINGTON COUNTY RECORDER