
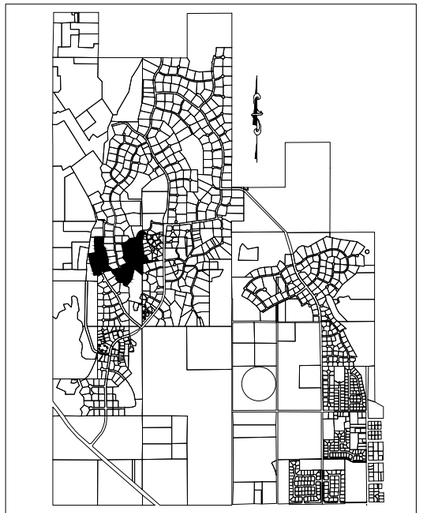


KAYENTA – VICINITY MAP

NO SCALE

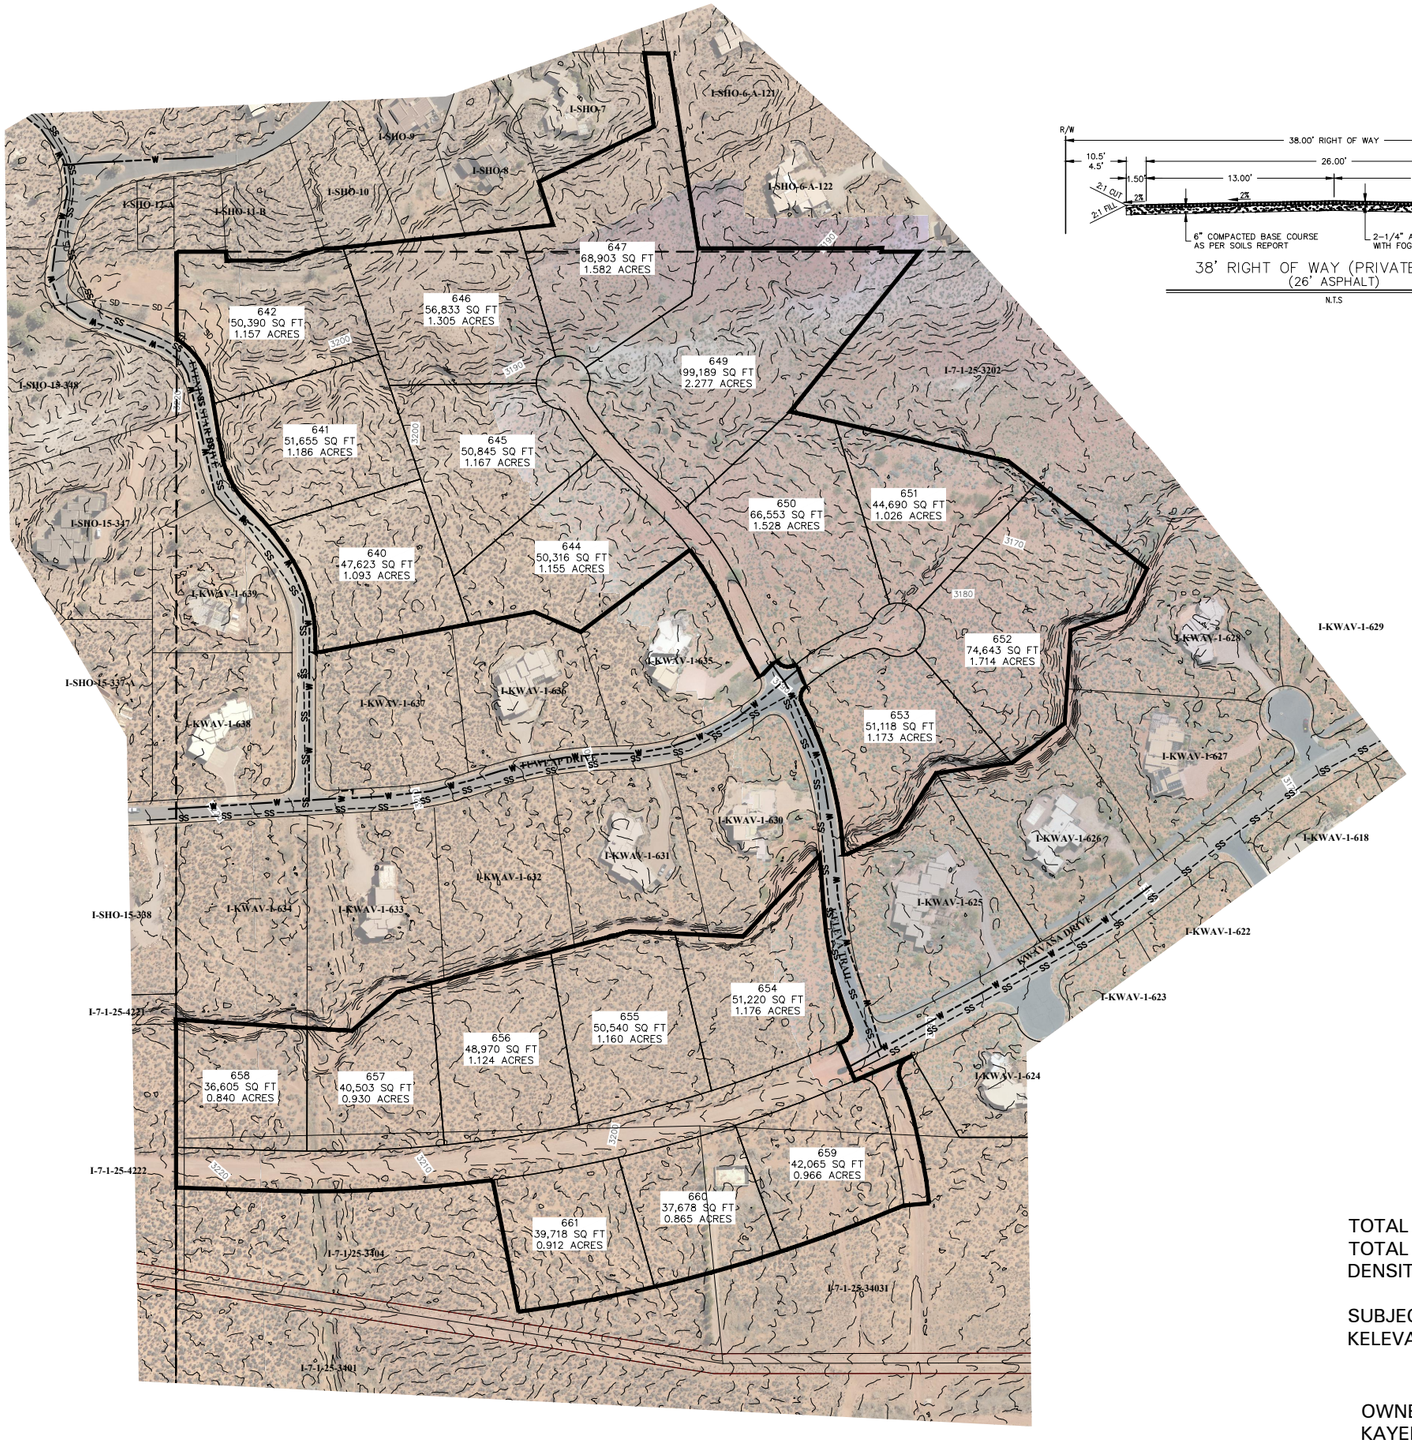

38' RIGHT OF WAY (PRIVATE ROAD)
(26' ASPHALT)

N.T.S.

100 0 100

SCALE IN FEET

TOTAL ACREAGE - 27.188 AC
TOTAL LOTS - 21
DENSITY - 1.29 LOTS/AC

SUBJECT SITE ADDRESS:
KELEVA AND KWAVASA

OWNER/DEVELOPER:
KAYENTA DEVELOPMENT INC
877 COYOTE GULCH CIRCLE
Contact: LANCE ANDERSON (435) 668-7420

No.	Description of Revisions	Date	By

KÜMA
ENGINEERING COMPANY
469 West Tonapah Way Ivins, Ut 84738
(435) 229-0244
brett.henk@gmail.com

CONCEPT PLAN
KWAVASA - PHASE 2
FOR KAYENTA DEVELOPMENT
LOCATED IN
IVINS, UTAH

Project :	TAV-11
File :	CONCEPT
Date :	DEC 2012
Drafted by :	BH
Review by :	BH

Scale : 1"=100'

Sheet No. 1 OF 1

K:\Kuma\Projects\Kayenta\SITLA – LEGALS\CONCEPT.dwg, May 29, 2019 - 4:15pm, brett