

TIMBERLYNE

CUSTOMER :	PROJECT ADDRESS :
JOB CODE :	REVISION & DATE :

TIMBERLYNE

GOLDENROD - CONCEPT DRAWING SET

- 64' X 72' GREAT PLAINS WESTERN HORSE BARN -


TIMBERLYNE

116 West 1st Street
Wayne NE, 68787
888-489-1680

CONCEPT DRAWING SET - NOT FOR CONSTRUCTION

DRAWINGS ARE PROVIDED TO ASSIST OUR CUSTOMERS IN PROJECT CLARIFICATION AND INITIAL CONSTRUCTION BUDGETING.

DRAWINGS ARE THE SOLE PROPERTY OF TIMBERLYNE AND CAN NOT BE USED WITHOUT WRITTEN CONSENT.

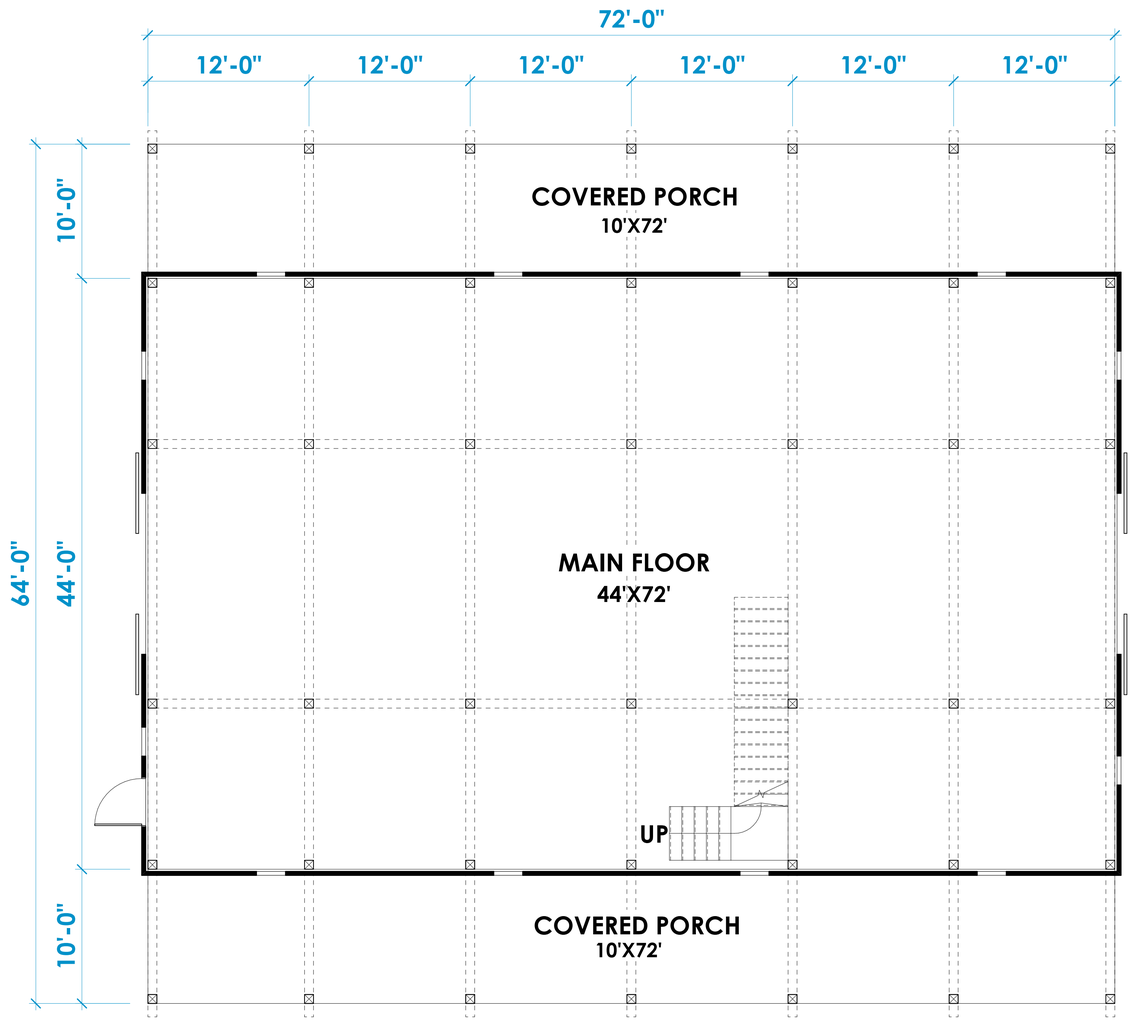

FIRST FLOOR PLAN

SCAL : 3/16" = 1'-0"

TIMBERLYNE

CUSTOMER :	PROJECT ADDRESS :
JOB CODE :	REVISION & DATE :

TIMBERLYNE

GOLDENROD - CONCEPT DRAWING SET


- 64' X 72' GREAT PLAINS WESTERN HORSE BARN -

TIMBERLYNE

116 West 1st Street
Wayne NE, 68787
888-489-1680

CONCEPT DRAWING SET - NOT FOR CONSTRUCTION

DRAWINGS ARE PROVIDED TO ASSIST OUR CUSTOMERS IN PROJECT CLARIFICATION AND INITIAL CONSTRUCTION BUDGETING.
DRAWINGS ARE THE SOLE PROPERTY OF TIMBERLYNE AND CAN NOT BE USED WITHOUT WRITTEN CONSENT.

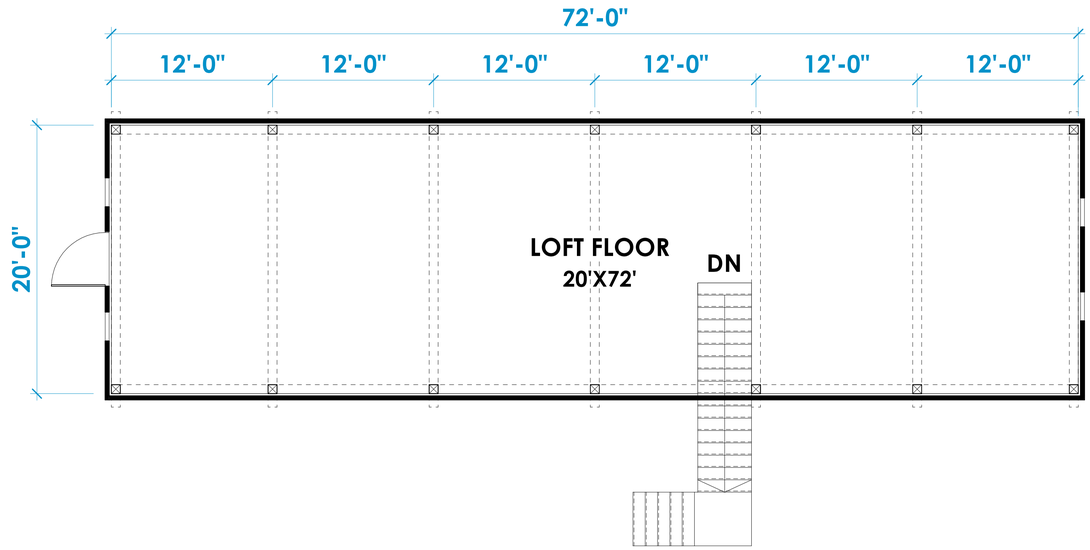

LOFT FLOOR PLAN

SCAL : 3/16" = 1'-0"

TIMBERLYNE

CUSTOMER :	PROJECT ADDRESS :
JOB CODE :	REVISION & DATE :

TIMBERLYNE

GOLDENROD - CONCEPT DRAWING SET


- 64' X 72' GREAT PLAINS WESTERN HORSE BARN -

TIMBERLYNE

116 West 1st Street
Wayne NE, 68787
888-489-1680


CONCEPT DRAWING SET - NOT FOR CONSTRUCTION

DRAWINGS ARE PROVIDED TO ASSIST OUR CUSTOMERS IN PROJECT CLARIFICATION AND INITIAL CONSTRUCTION BUDGETING.
DRAWINGS ARE THE SOLE PROPERTY OF TIMBERLYNE AND CAN NOT BE USED WITHOUT WRITTEN CONSENT.

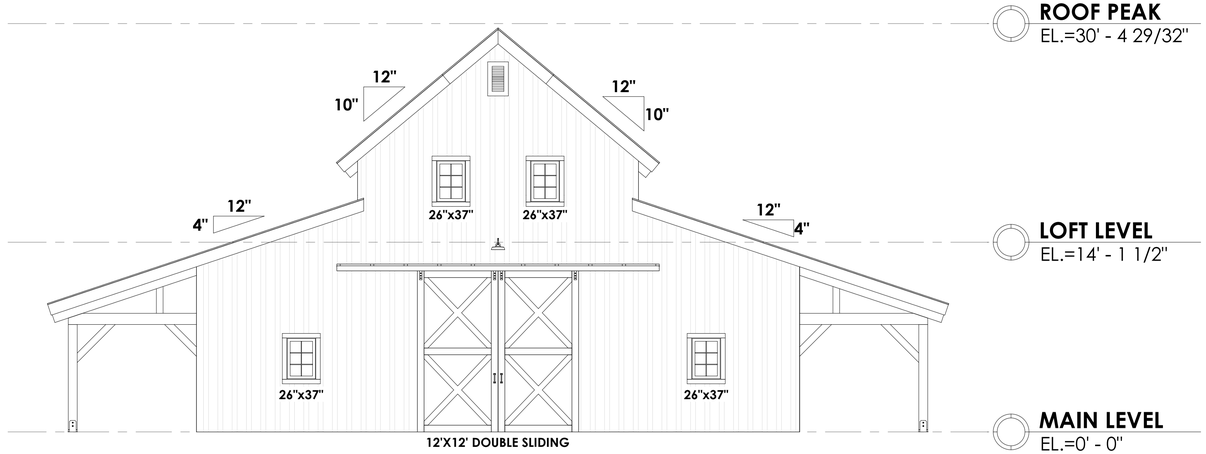

BACK ELEVATION

SCAL : 3/16" = 1'-0"

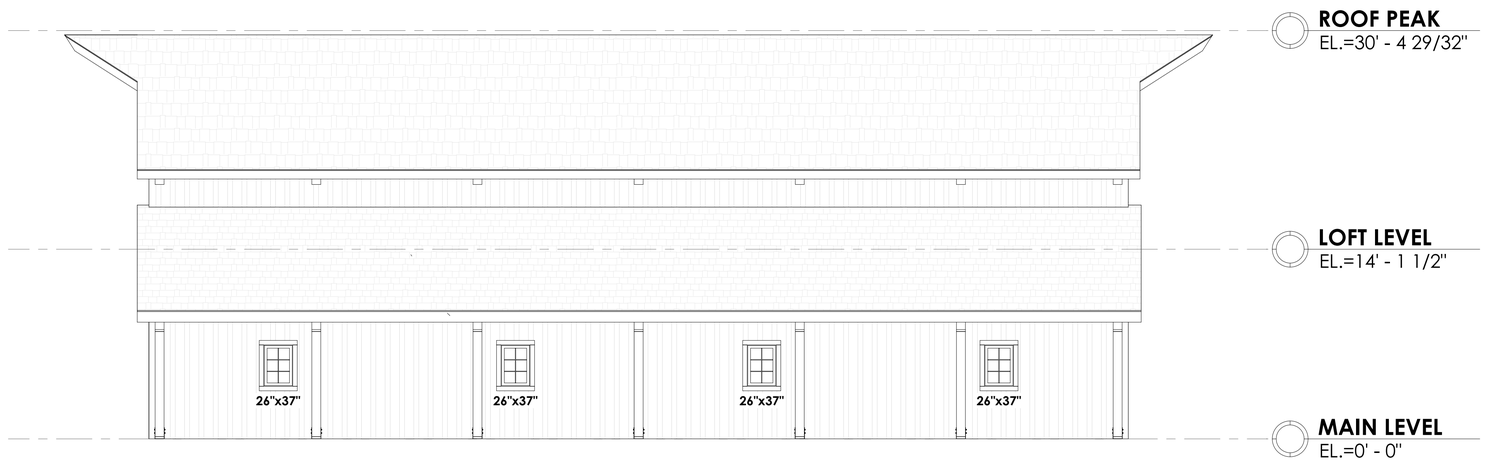

LEFT ELEVATION

SCAL : 3/16" = 1'-0"

DOOR SCHEDULE

NAME	LEVEL	DIMENSION	
		WIDTH	HEIGHT
4'X4' LOFT	LOFT LEVEL	4' - 0"	4' - 0"
12'X12' DOUBLE SLIDING	MAIN LEVEL	12' - 0"	12' - 0"
42"X7' WALK-OUT	MAIN LEVEL	3' - 6"	6' - 11"

WINDOW SCHEDULE

NAME	LEVEL	SILL HEIGHT	HEAD HEIGHT
26"x37"	MAIN LEVEL	3' - 11"	7' - 0"
26"x37"	LOFT LEVEL	3' - 0"	6' - 1"
COPPER LOUVER	LOFT LEVEL	11' - 2"	13' - 2"

TIMBERLYNE

CUSTOMER :	PROJECT ADDRESS :
JOB CODE :	REVISION & DATE :

TIMBERLYNE

GOLDENROD - CONCEPT DRAWING SET


- 64' X 72' GREAT PLAINS WESTERN HORSE BARN -

TIMBERLYNE

116 West 1st Street
Wayne NE, 68787
888-489-1680


CONCEPT DRAWING SET - NOT FOR CONSTRUCTION

DRAWINGS ARE PROVIDED TO ASSIST OUR CUSTOMERS IN PROJECT CLARIFICATION AND INITIAL CONSTRUCTION BUDGETING.
DRAWINGS ARE THE SOLE PROPERTY OF TIMBERLYNE AND CAN NOT BE USED WITHOUT WRITTEN CONSENT.

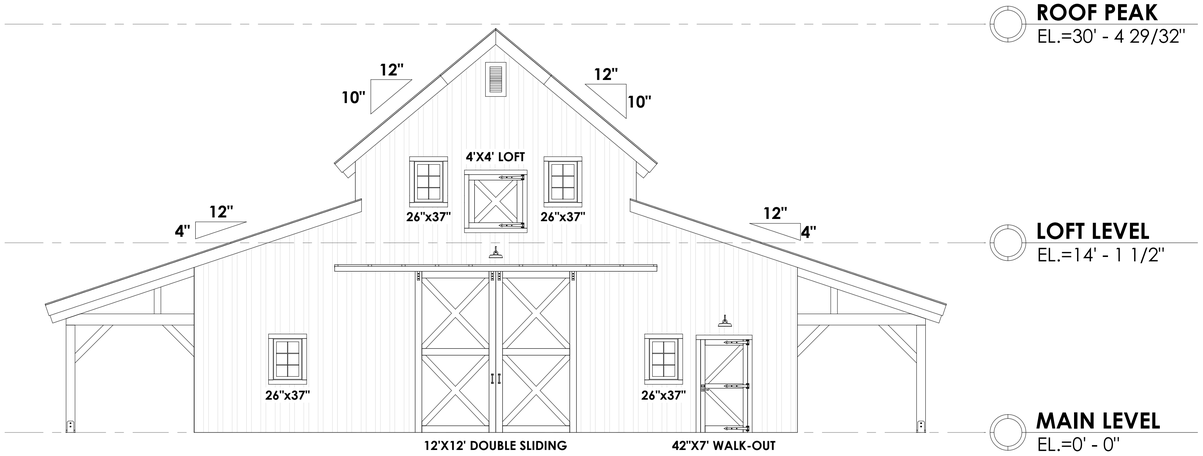

FRONT ELEVATION

SCAL : 3/16" = 1'-0"

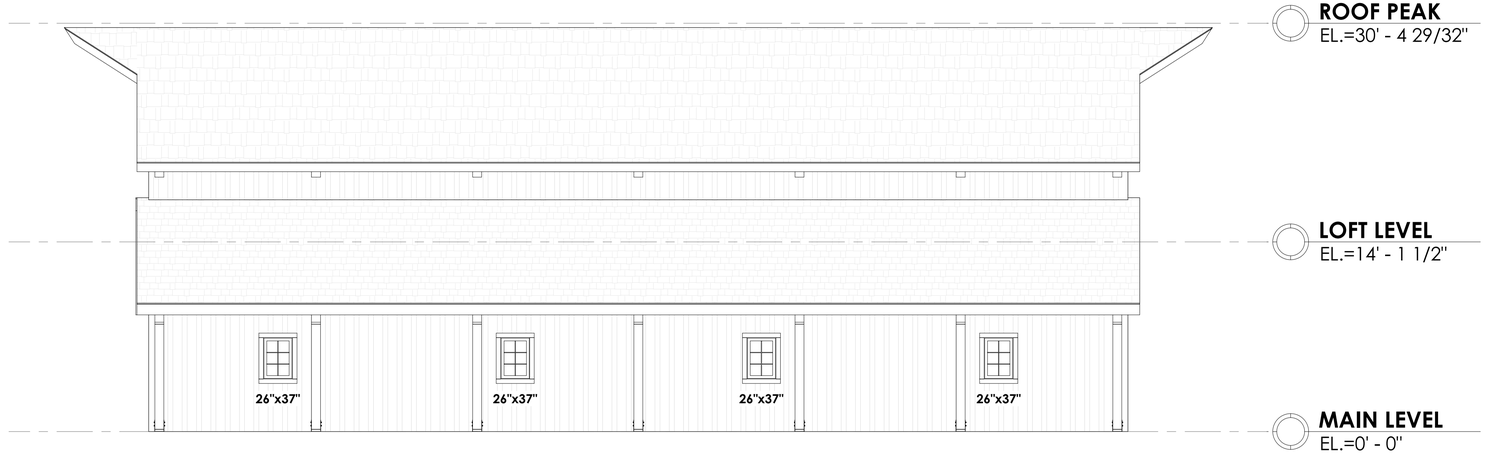

RIGHT ELEVATION

SCAL : 3/16" = 1'-0"

DOOR SCHEDULE

NAME	LEVEL	DIMENSION	
		WIDTH	HEIGHT
4'X4' LOFT	LOFT LEVEL	4' - 0"	4' - 0"
12'X12' DOUBLE SLIDING	MAIN LEVEL	12' - 0"	12' - 0"
42"X7' WALK-OUT	MAIN LEVEL	3' - 6"	6' - 11"

WINDOW SCHEDULE

NAME	LEVEL	SILL HEIGHT	HEAD HEIGHT
26"x37"	MAIN LEVEL	3' - 11"	7' - 0"
26"x37"	LOFT LEVEL	3' - 0"	6' - 1"
COPPER LOUVER	LOFT LEVEL	11' - 2"	13' - 2"

TIMBERLYNE

CUSTOMER :	PROJECT ADDRESS :
JOB CODE :	REVISION & DATE :

TIMBERLYNE

GOLDENROD - CONCEPT DRAWING SET


- 64' X 72' GREAT PLAINS WESTERN HORSE BARN -

TIMBERLYNE

116 West 1st Street
Wayne NE, 68787
888-489-1680

CONCEPT DRAWING SET - NOT FOR CONSTRUCTION

DRAWINGS ARE PROVIDED TO ASSIST OUR CUSTOMERS IN PROJECT CLARIFICATION AND INITIAL CONSTRUCTION BUDGETING.
DRAWINGS ARE THE SOLE PROPERTY OF TIMBERLYNE AND CAN NOT BE USED WITHOUT WRITTEN CONSENT.

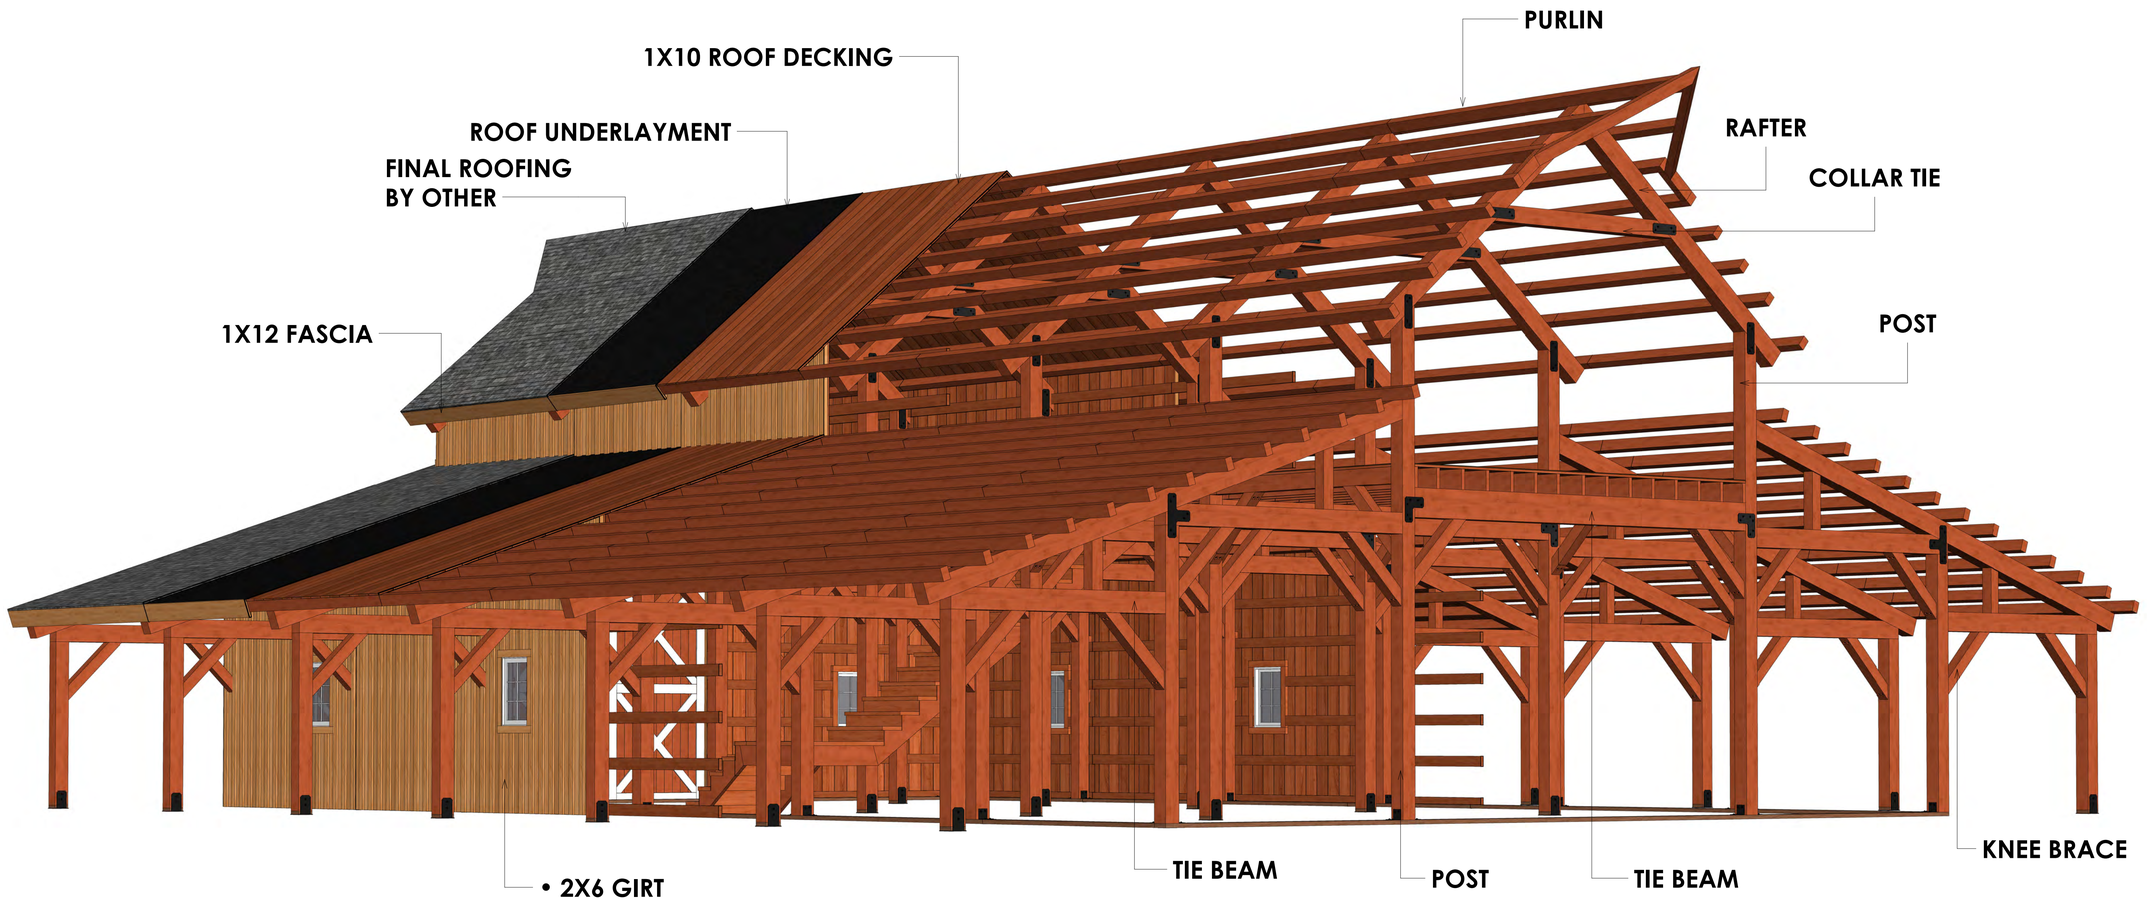

- 2X6 GIRT
- OPTIONAL 1X10 INTERIOR SHEETING
- CDX SHEETING
- HOUSE WRAP
- 1X10 BOARD & 1X4 BATTEN SIDING

TIMBERLYNE

CUSTOMER :	PROJECT ADDRESS :
JOB CODE :	REVISION & DATE :

TIMBERLYNE

GOLDENROD - CONCEPT DRAWING SET


- 64' X 72' GREAT PLAINS WESTERN HORSE BARN -

TIMBERLYNE

116 West 1st Street
Wayne NE, 68787
888-489-1680

CONCEPT DRAWING SET - NOT FOR CONSTRUCTION

DRAWINGS ARE PROVIDED TO ASSIST OUR CUSTOMERS IN PROJECT CLARIFICATION AND INITIAL CONSTRUCTION BUDGETING.
DRAWINGS ARE THE SOLE PROPERTY OF TIMBERLYNE AND CAN NOT BE USED WITHOUT WRITTEN CONSENT.

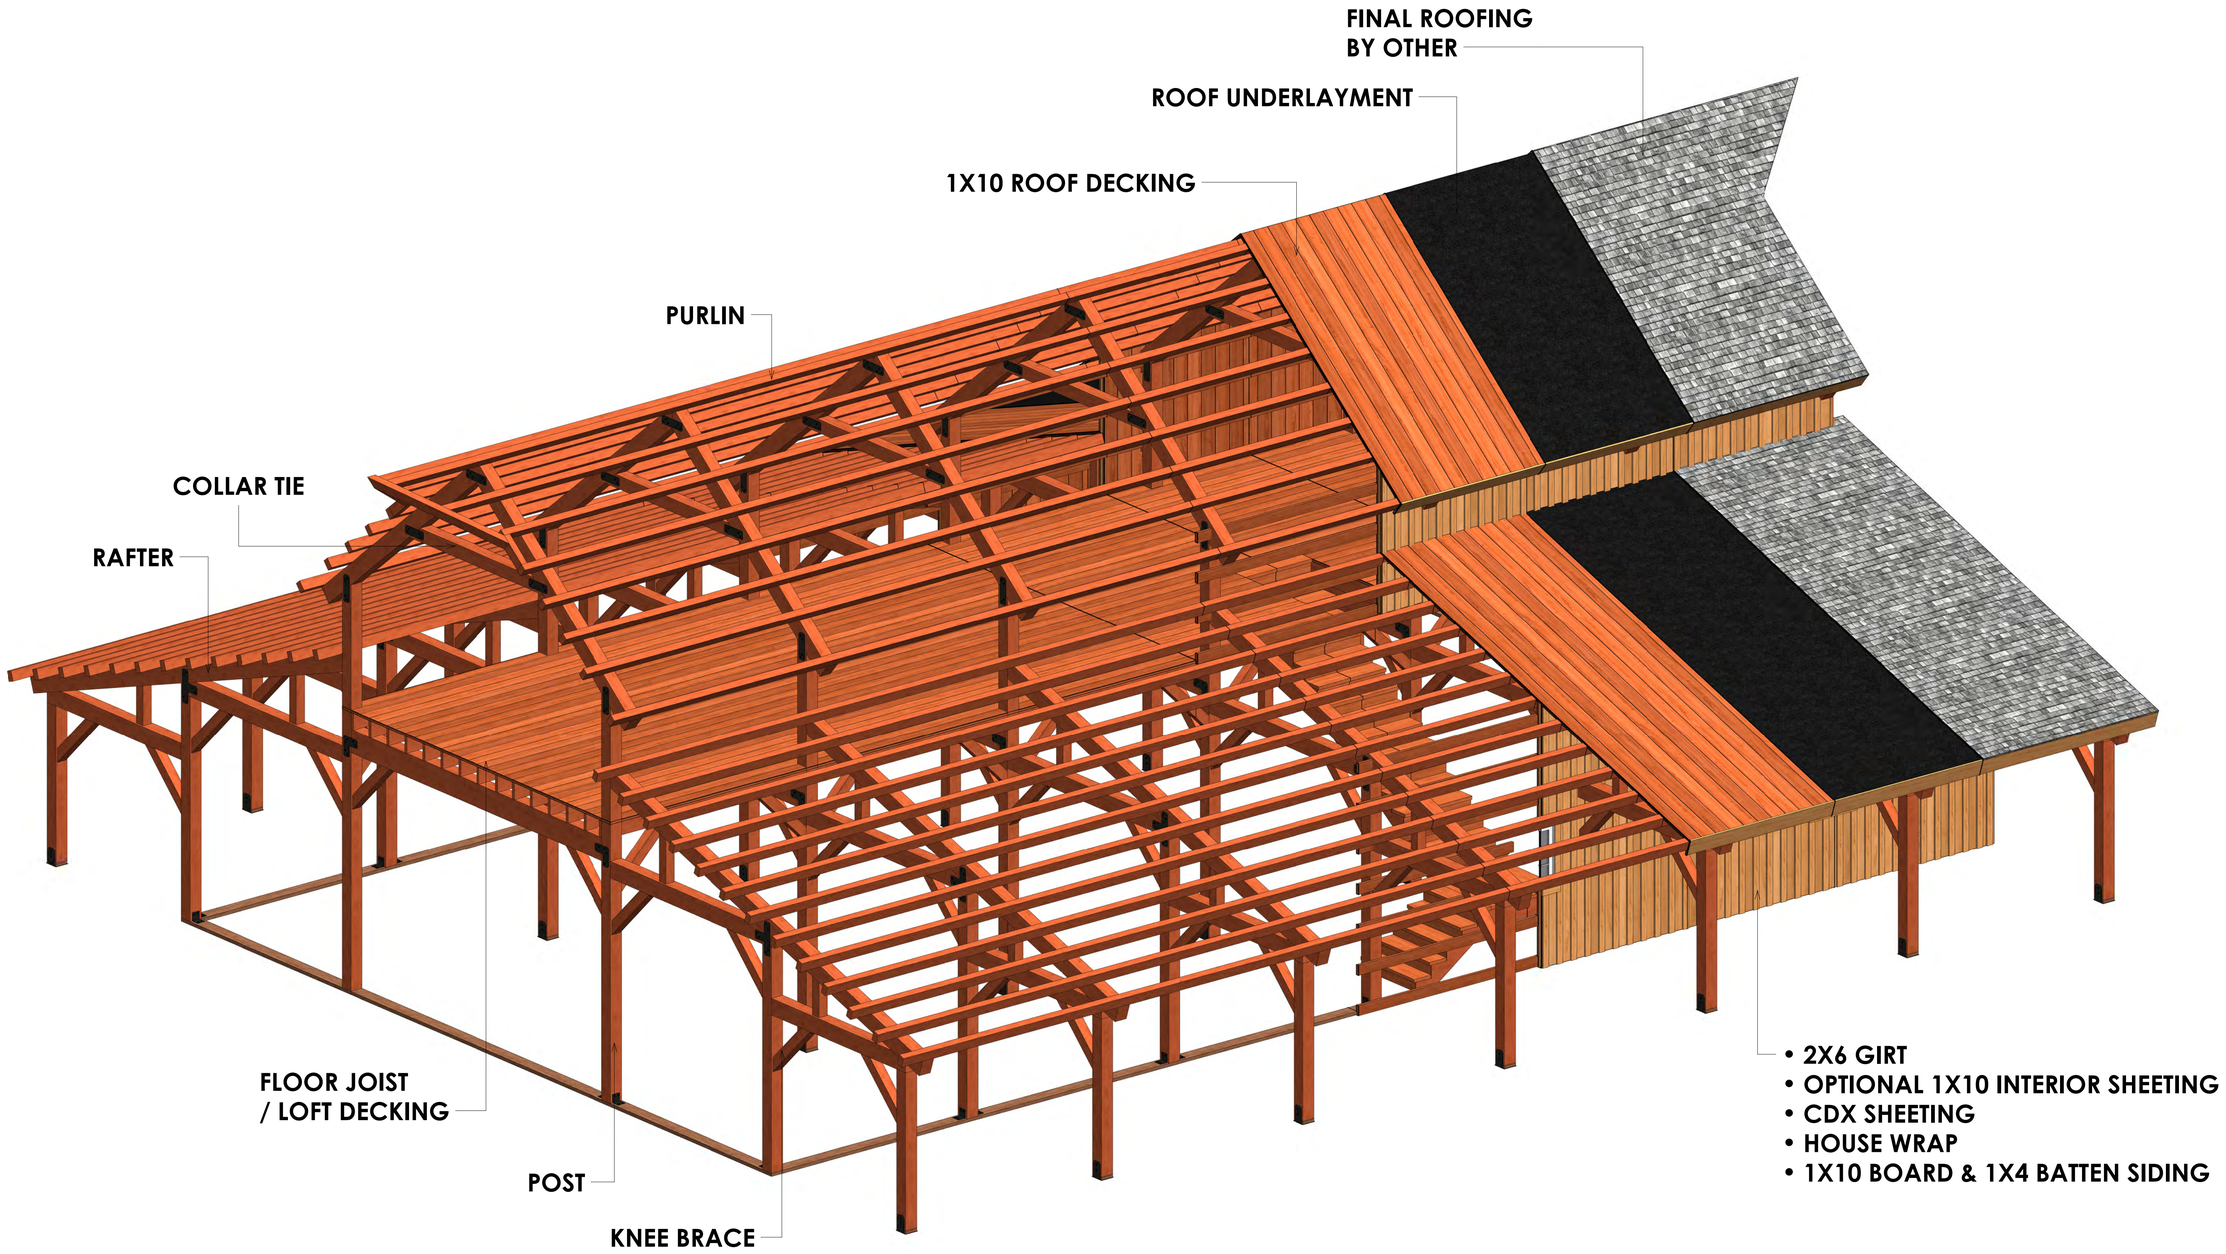

TIMBERLYNE

CUSTOMER :	PROJECT ADDRESS :
JOB CODE :	REVISION & DATE :

TIMBERLYNE

GOLDENROD - CONCEPT DRAWING SET

- 64' X 72' GREAT PLAINS WESTERN HORSE BARN -

TIMBERLYNE

116 West 1st Street
Wayne NE, 68787
888-489-1680

CONCEPT DRAWING SET - NOT FOR CONSTRUCTION

DRAWINGS ARE PROVIDED TO ASSIST OUR CUSTOMERS IN PROJECT CLARIFICATION AND INITIAL CONSTRUCTION BUDGETING.
DRAWINGS ARE THE SOLE PROPERTY OF TIMBERLYNE AND CAN NOT BE USED WITHOUT WRITTEN CONSENT.



3D VIEW-REAR/RIGHT

3D PERSPECTIVE VEIW



3D VIEW-FRONT/LEFT

3D PERSPECTIVE VEIW

TIMBERLYNE

CUSTOMER :	PROJECT ADDRESS :
JOB CODE :	REVISION & DATE :

TIMBERLYNE

GOLDENROD - CONCEPT DRAWING SET

- 64' X 72' GREAT PLAINS WESTERN HORSE BARN -


TIMBERLYNE

116 West 1st Street
Wayne NE, 68787
888-489-1680

CONCEPT DRAWING SET - NOT FOR CONSTRUCTION


DRAWINGS ARE PROVIDED TO ASSIST OUR CUSTOMERS IN PROJECT CLARIFICATION AND INITIAL CONSTRUCTION BUDGETING.
DRAWINGS ARE THE SOLE PROPERTY OF TIMBERLYNE AND CAN NOT BE USED WITHOUT WRITTEN CONSENT.

POST & BEAM FRAME WITH PURLINS

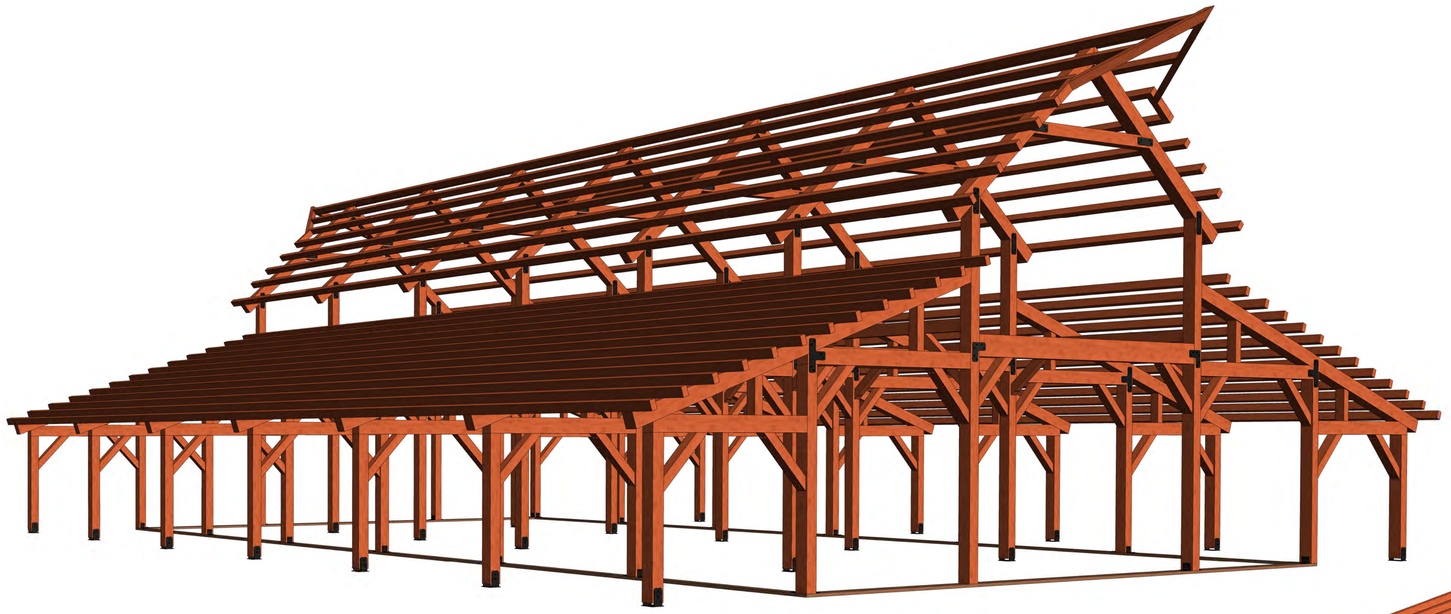

TIMBER FRAME VIEW-FRONT/LEFT

3D PERSPECTIVE VEIW

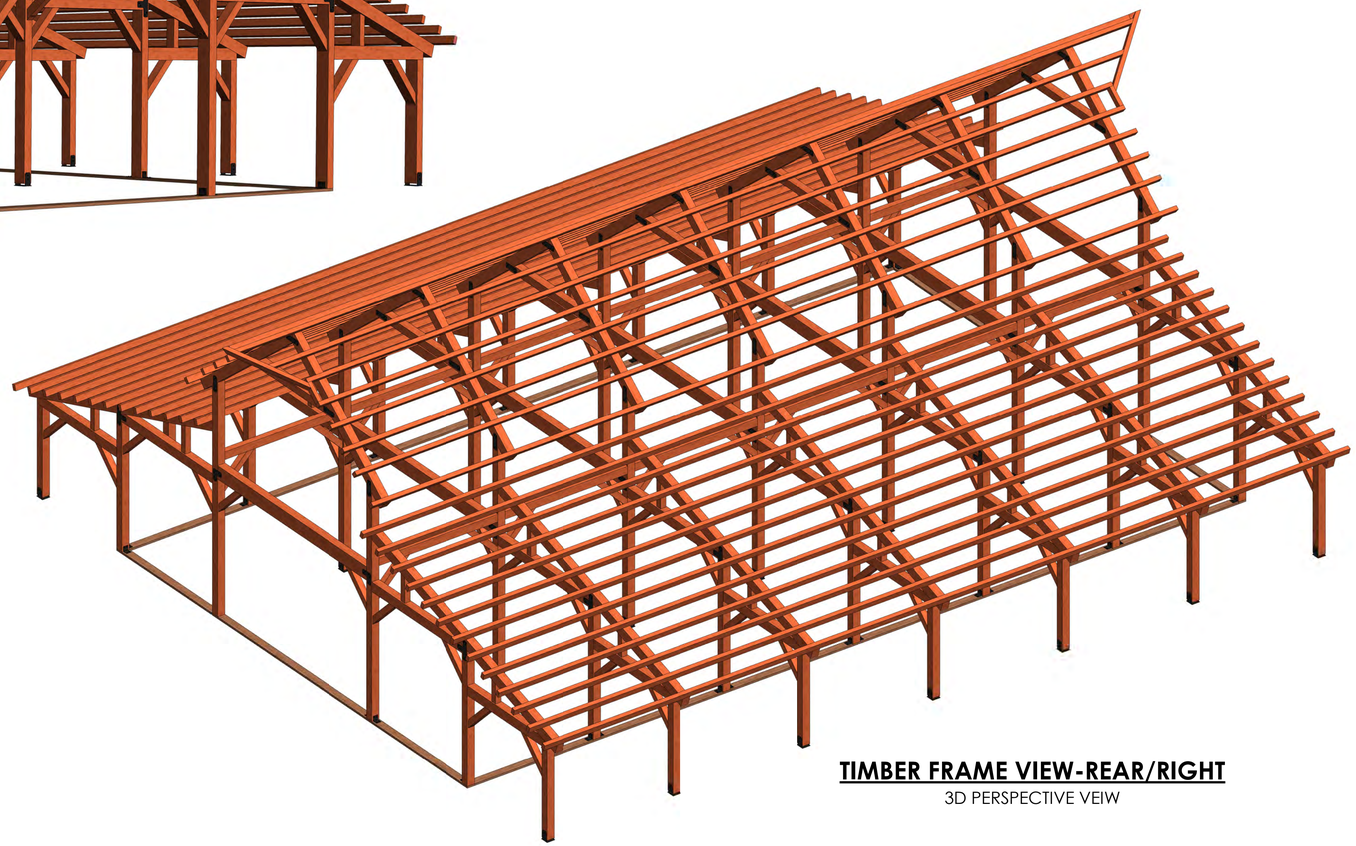

TIMBER FRAME VIEW-REAR/RIGHT

3D PERSPECTIVE VEIW

TIMBERLYNE

CUSTOMER :	PROJECT ADDRESS :
JOB CODE :	REVISION & DATE :

TIMBERLYNE

GOLDENROD - CONCEPT DRAWING SET

- 64' X 72' GREAT PLAINS WESTERN HORSE BARN -


TIMBERLYNE

116 West 1st Street
Wayne NE, 68787
888-489-1680

CONCEPT DRAWING SET - NOT FOR CONSTRUCTION


DRAWINGS ARE PROVIDED TO ASSIST OUR CUSTOMERS IN PROJECT CLARIFICATION AND INITIAL CONSTRUCTION BUDGETING.
DRAWINGS ARE THE SOLE PROPERTY OF TIMBERLYNE AND CAN NOT BE USED WITHOUT WRITTEN CONSENT.

TIMBER FRAME WITH PURLINS

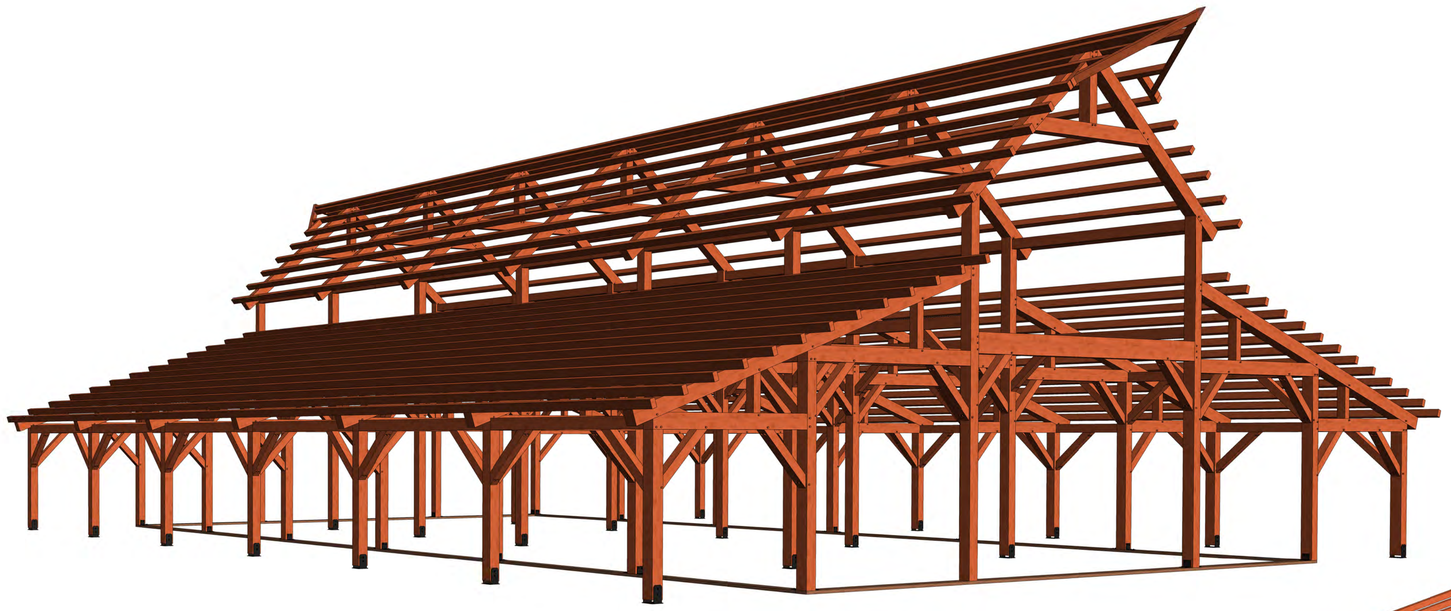

TIMBER FRAME VIEW-FRONT/LEFT

3D PERSPECTIVE VEIW

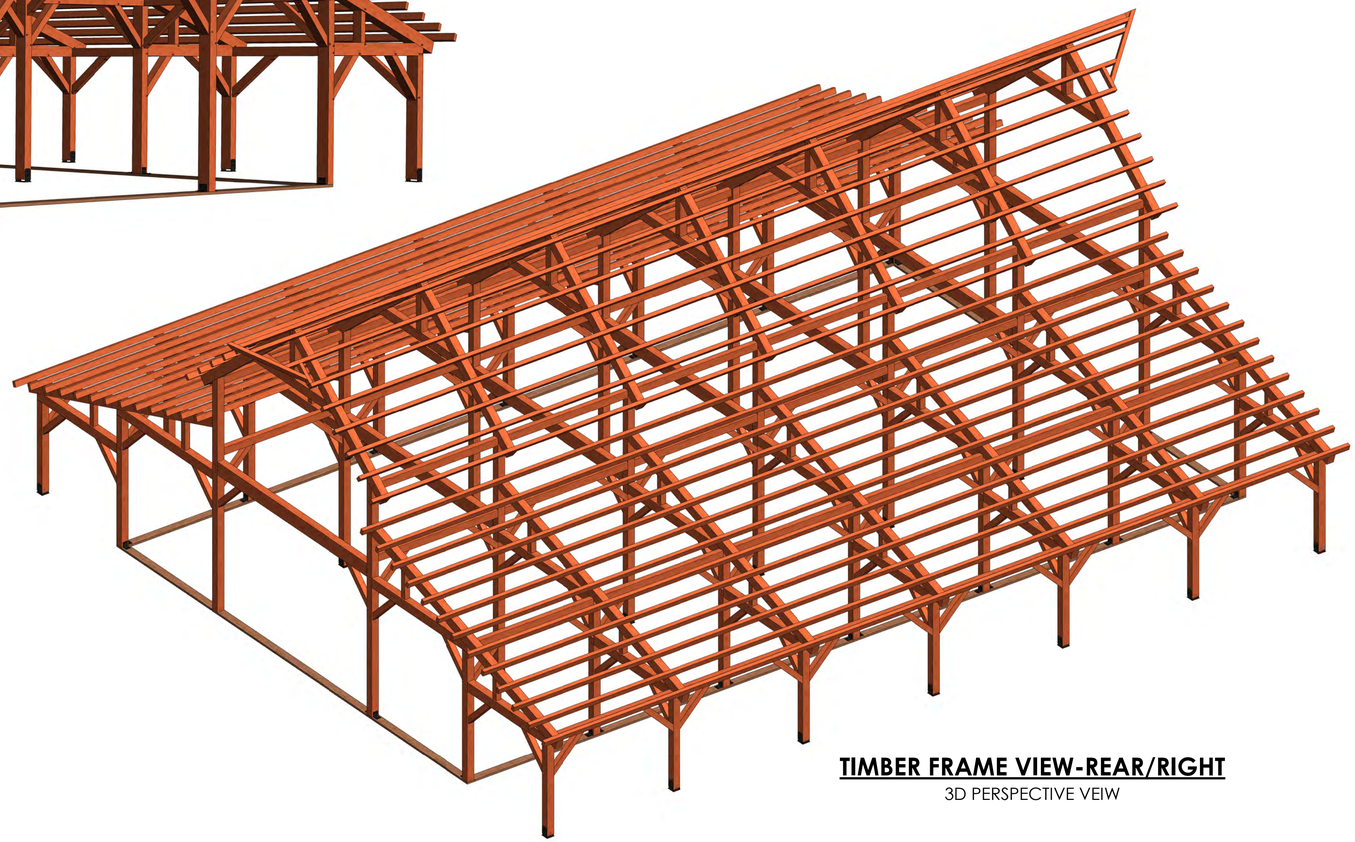

TIMBER FRAME VIEW-REAR/RIGHT

3D PERSPECTIVE VEIW

TIMBERLYNE

CUSTOMER :	PROJECT ADDRESS :
JOB CODE :	REVISION & DATE :

TIMBERLYNE

GOLDENROD - CONCEPT DRAWING SET

- 64' X 72' GREAT PLAINS WESTERN HORSE BARN -


TIMBERLYNE

116 West 1st Street
Wayne NE, 68787
888-489-1680


CONCEPT DRAWING SET - NOT FOR CONSTRUCTION

DRAWINGS ARE PROVIDED TO ASSIST OUR CUSTOMERS IN PROJECT CLARIFICATION AND INITIAL CONSTRUCTION BUDGETING.
DRAWINGS ARE THE SOLE PROPERTY OF TIMBERLYNE AND CAN NOT BE USED WITHOUT WRITTEN CONSENT.

TIMBER FRAME WITH RIDGE BEAM & RAFTERS

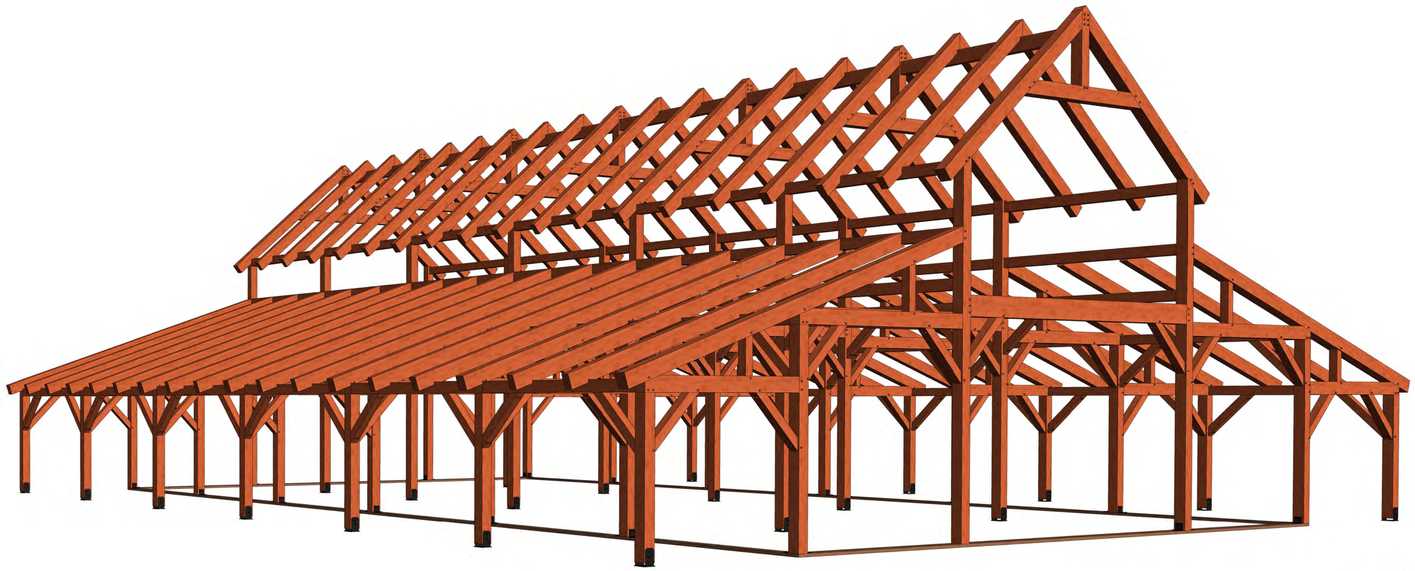

TIMBER FRAME VIEW-FRONT/LEFT
3D PERSPECTIVE VEIW

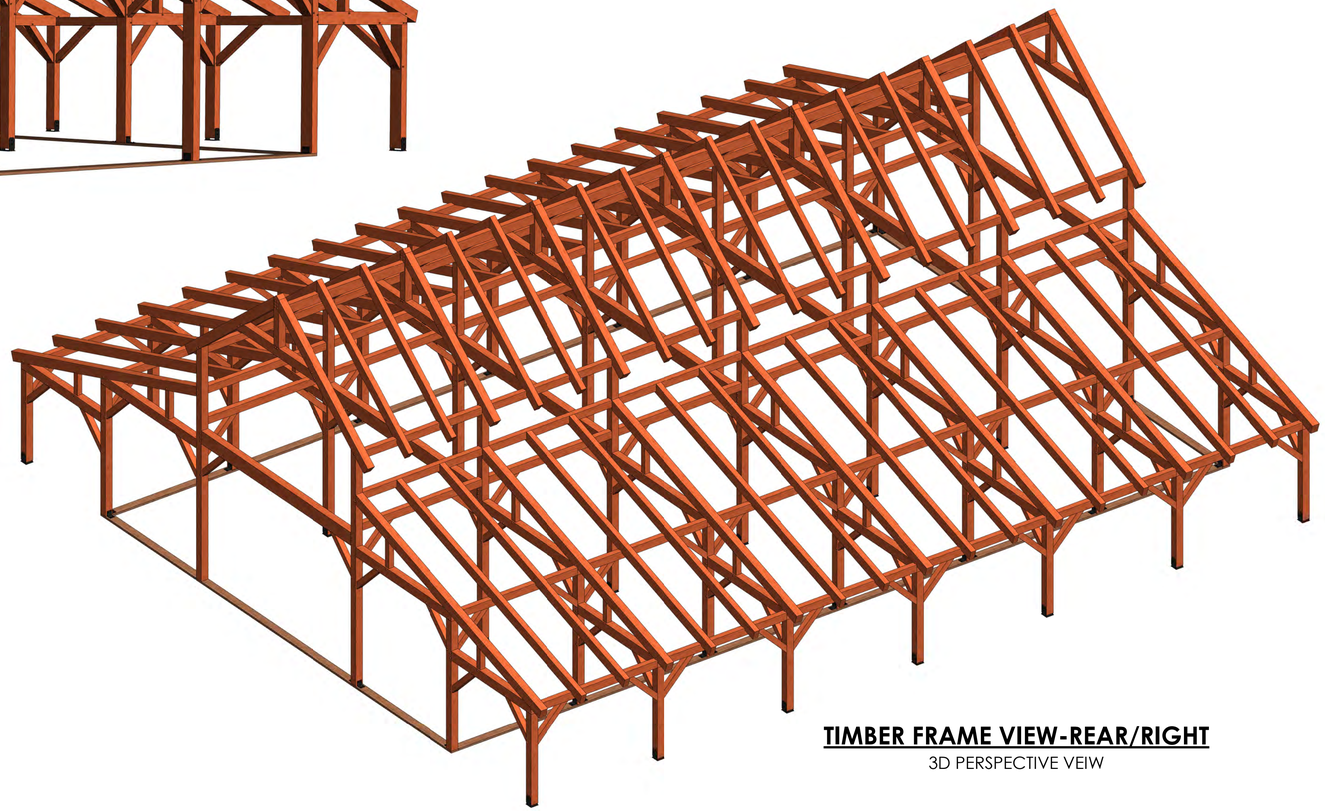

TIMBER FRAME VIEW-REAR/RIGHT
3D PERSPECTIVE VEIW

TIMBERLYNE

CUSTOMER :	PROJECT ADDRESS :
JOB CODE :	REVISION & DATE :

TIMBERLYNE

GOLDENROD - CONCEPT DRAWING SET

- 64' X 72' GREAT PLAINS WESTERN HORSE BARN -

TIMBERLYNE

116 West 1st Street
Wayne NE, 68787
888-489-1680

CONCEPT DRAWING SET - NOT FOR CONSTRUCTION

DRAWINGS ARE PROVIDED TO ASSIST OUR CUSTOMERS IN PROJECT CLARIFICATION AND INITIAL CONSTRUCTION BUDGETING.
DRAWINGS ARE THE SOLE PROPERTY OF TIMBERLYNE AND CAN NOT BE USED WITHOUT WRITTEN CONSENT.