

100 0 100
SCALE IN FEET

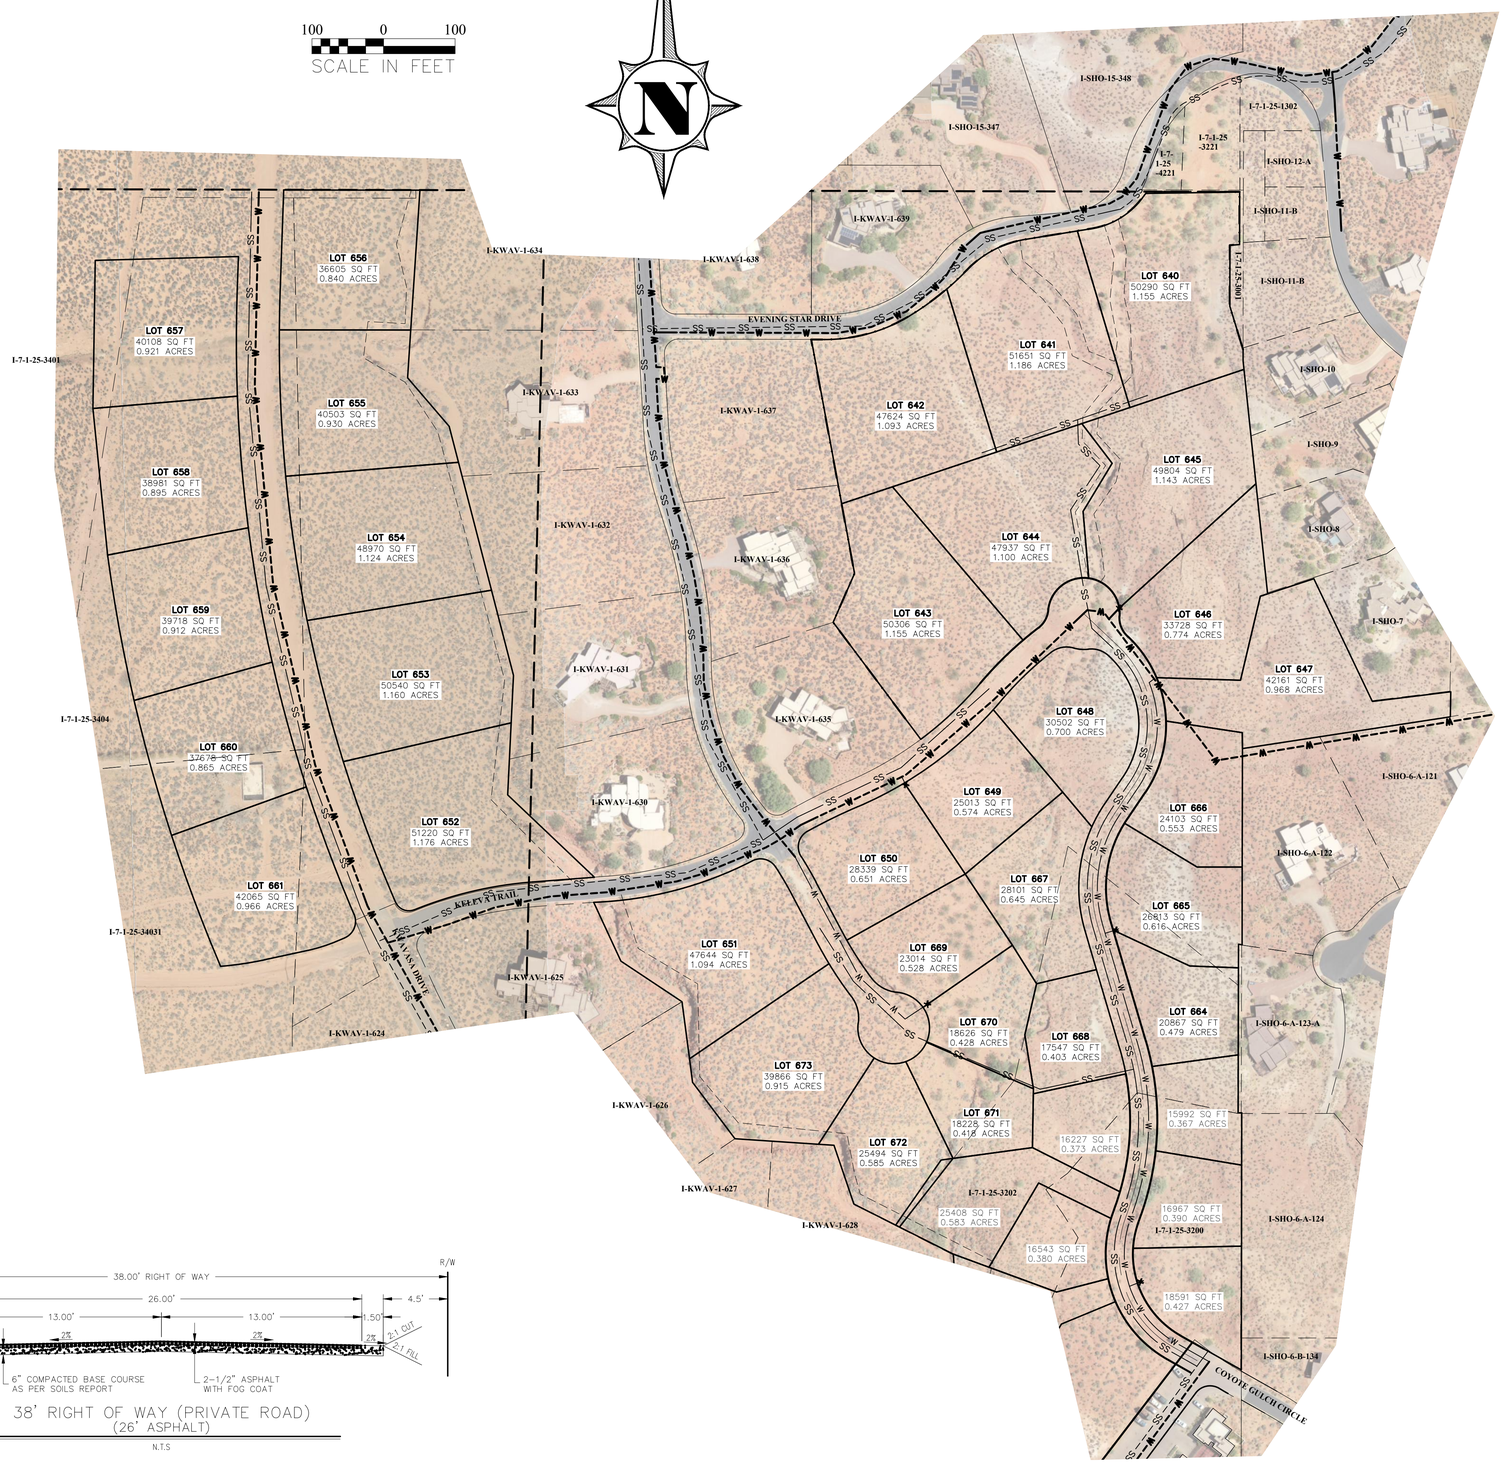

38' RIGHT OF WAY (PRIVATE ROAD)
(26' ASPHALT)
N.T.S

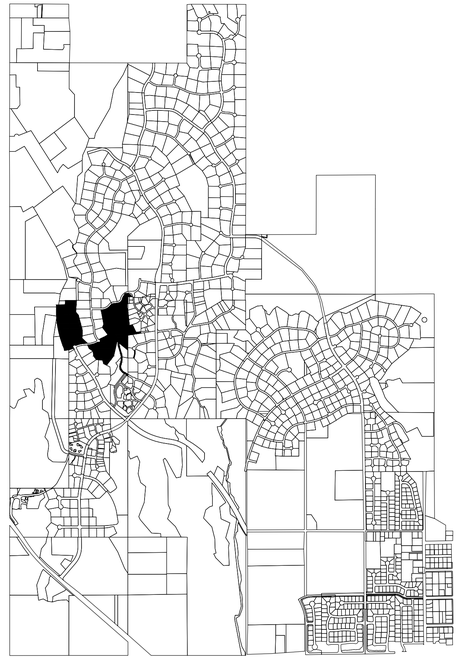

KAYENTA – VICINITY MAP
NO SCALE

TOTAL ACREAGE - 30.34 AC
TOTAL LOTS - 32
DENSITY - 0.95 LOTS/AC

SUBJECT SITE ADDRESS:
KELEVA AND KWAVASA

OWNER/DEVELOPER:
KAYENTA DEVELOPMENT INC
877 COYOTE GULCH CIRCLE
Contact: LANCE ANDERSON (435) 668-7420

No.	Description of Revisions	Date	By

KUMA ENGINEERING
469 WEST TONAPAH WAY - IVINS, UT 84738 - (435) 229-0244

CONCEPT PLAN
KWAVASA PHASE 2

PREPARED FOR KAYENTA DEVELOPMENT
PROJECT LOCATED IN SECTION 25, T41S, R17W SLB&M
IVINS, UTAH

REGISTERED PROFESSIONAL ENGINEER
No. 4873892
11-08-2021
BRETT L. HENKE
STATE OF UTAH

Project :	KWAVASA
File :	BASE
Date :	OCT 2021
Drafted by :	BH
Review by :	BH

Scale :
1 = 100

Sheet No.
1 OF 1

P:\Kuma\Projects\Kayenta\KWD - KWAVASA_2\2021\DWGS\Base.dwg, Nov 08, 2021 - 2:24pm, brett