
100 0 100
SCALE IN FEET

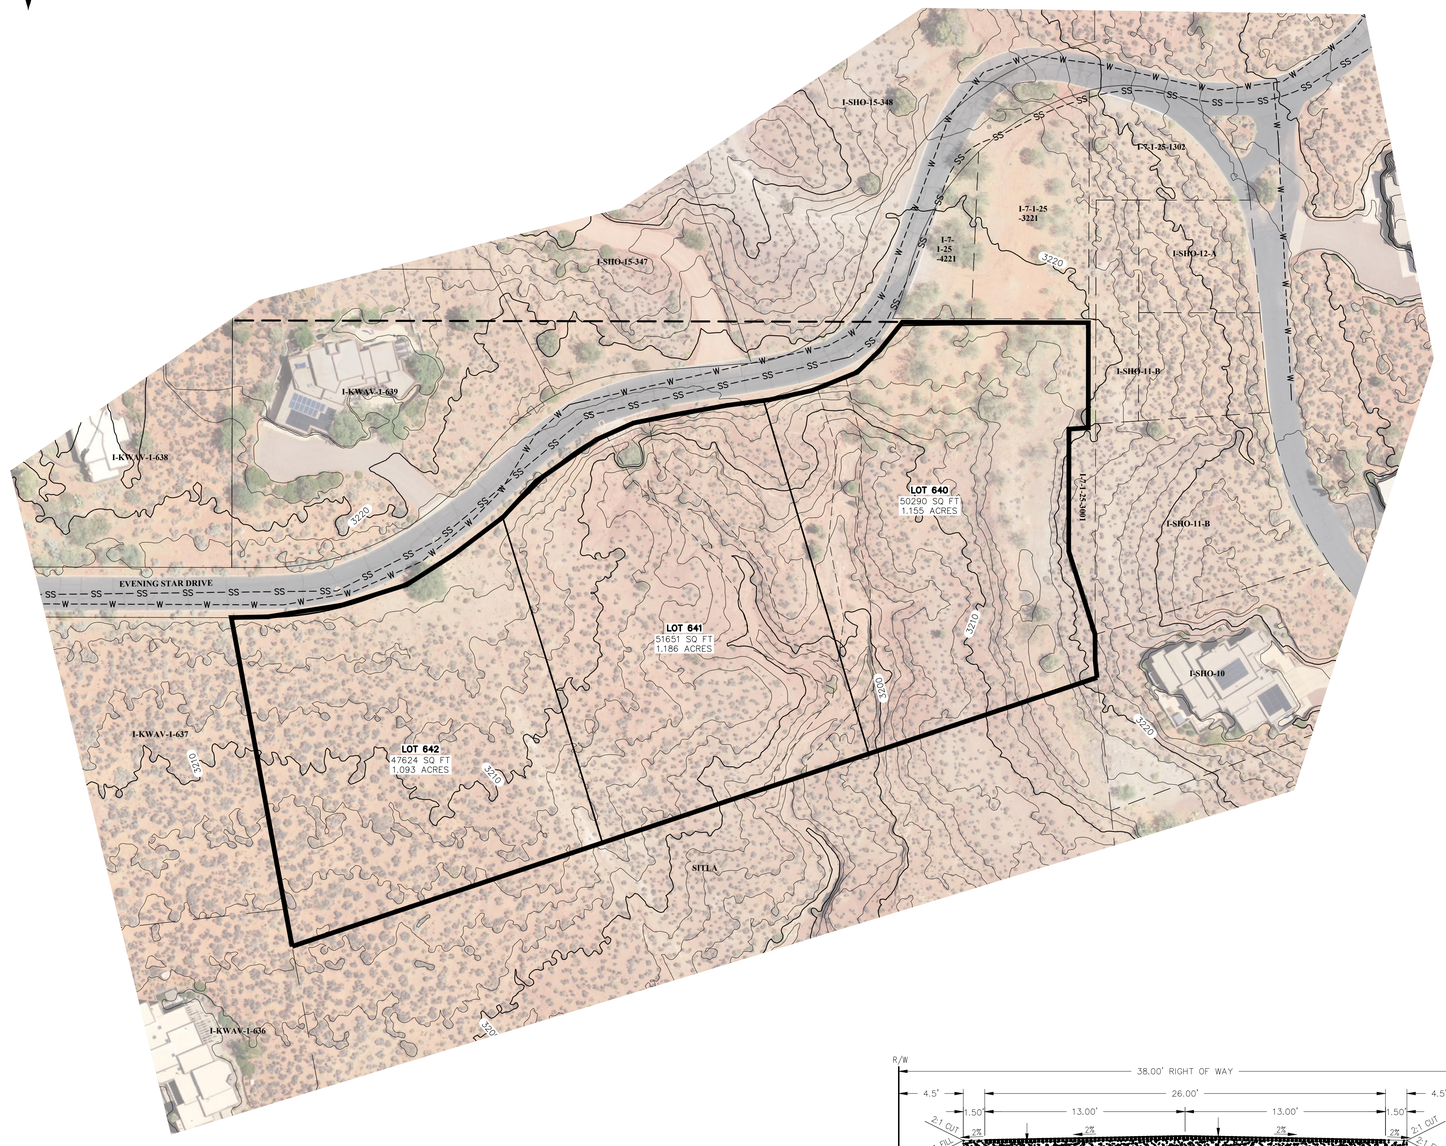



KAYENTA – VICINITY MAP
NO SCALE

38' RIGHT OF WAY (PRIVATE ROAD)
(26' ASPHALT)
N.T.S

TOTAL ACREAGE - 3.43 AC
TOTAL LOTS - 3
DENSITY - 0.87 LOTS/AC

SUBJECT SITE ADDRESS:
KELEVA AND KWAVASA

OWNER/DEVELOPER:
KAYENTA DEVELOPMENT INC
877 COYOTE GULCH CIRCLE
Contact: LANCE ANDERSON (435) 668-7420

No.	Description of Revisions	Date	By

KUMA ENGINEERING
469 WEST TONAPAH WAY - IVINS, UT 84738 - (435) 229-0244

CONCEPT PLAN
KWAVASA PHASE 2
PREPARED FOR KAYENTA DEVELOPMENT
PROJECT LOCATED IN SECTION 25, T41S, R17W SLB&M
IVINS, UTAH

REGISTERED PROFESSIONAL ENGINEER
No. 4877932
02-18-2022
BRETT L. HENKE
STATE OF UTAH

Project :	KWAVASA
File :	BASE 3
Date :	OCT 2021
Drafted by :	BH
Review by :	BH

Scale :
1 = 100

Sheet No.
1 OF 1

D:\Kuma\Projects\Kayenta\KD - KWAVASA 2\2021\BASE 3.dwg, Feb 18, 2022 - 3:51pm, brett