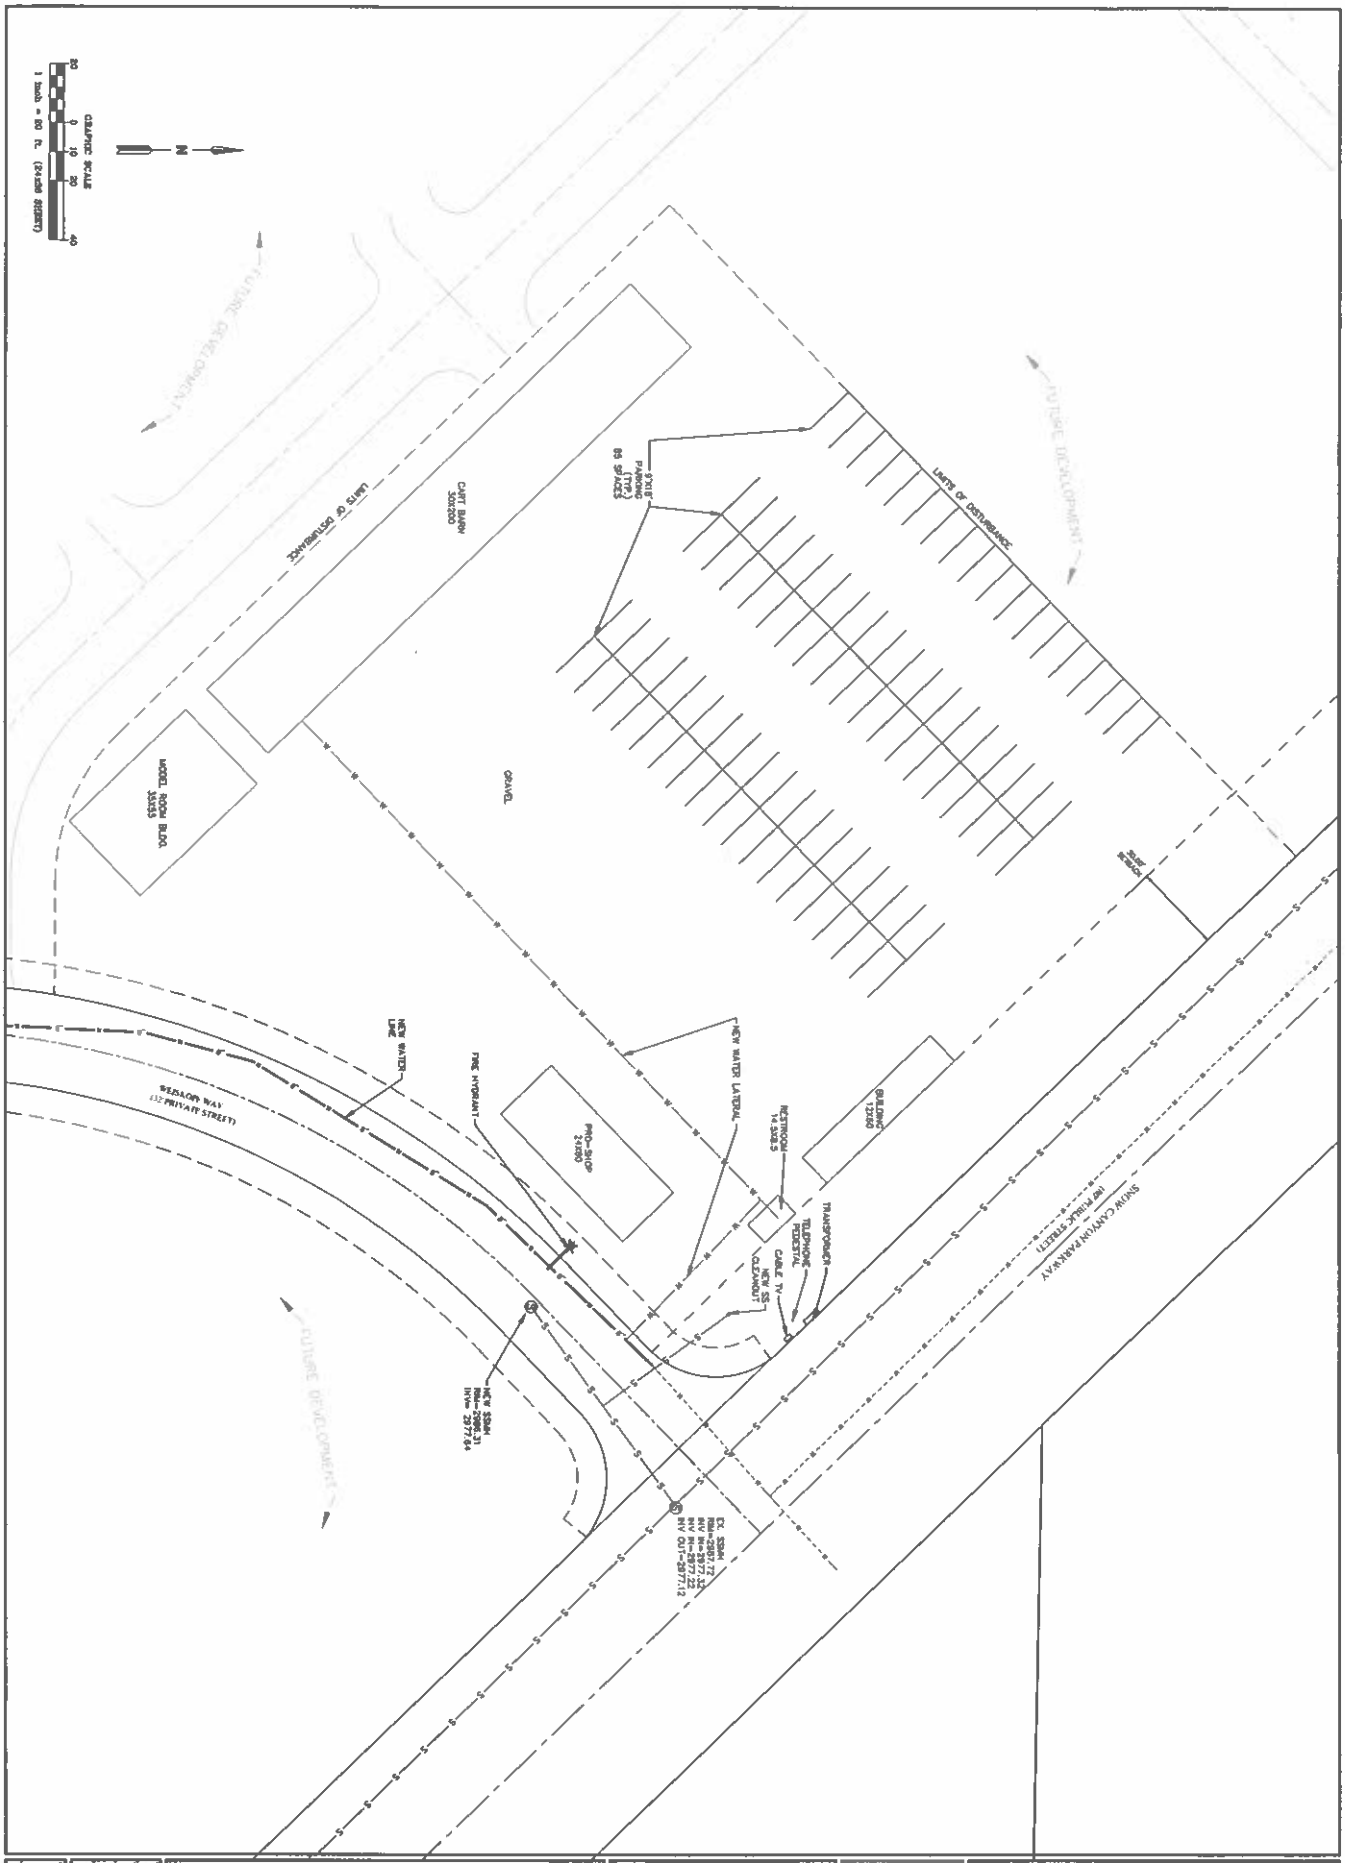


1	AS NOTED	4/25/2022	19-026

SITE PLAN

TEMPORARY BUILDING LOCATIONS
BLACK DESERT RESORT

ALPHA ENGINEERING
43 South 100 East, Suite 100 • St George, Utah 84770
T: 435.628.8500 • F: 435.628.9553 • alphaengineering.com

REVISIONS	NO	DATE	BY	DESCRIPTION