



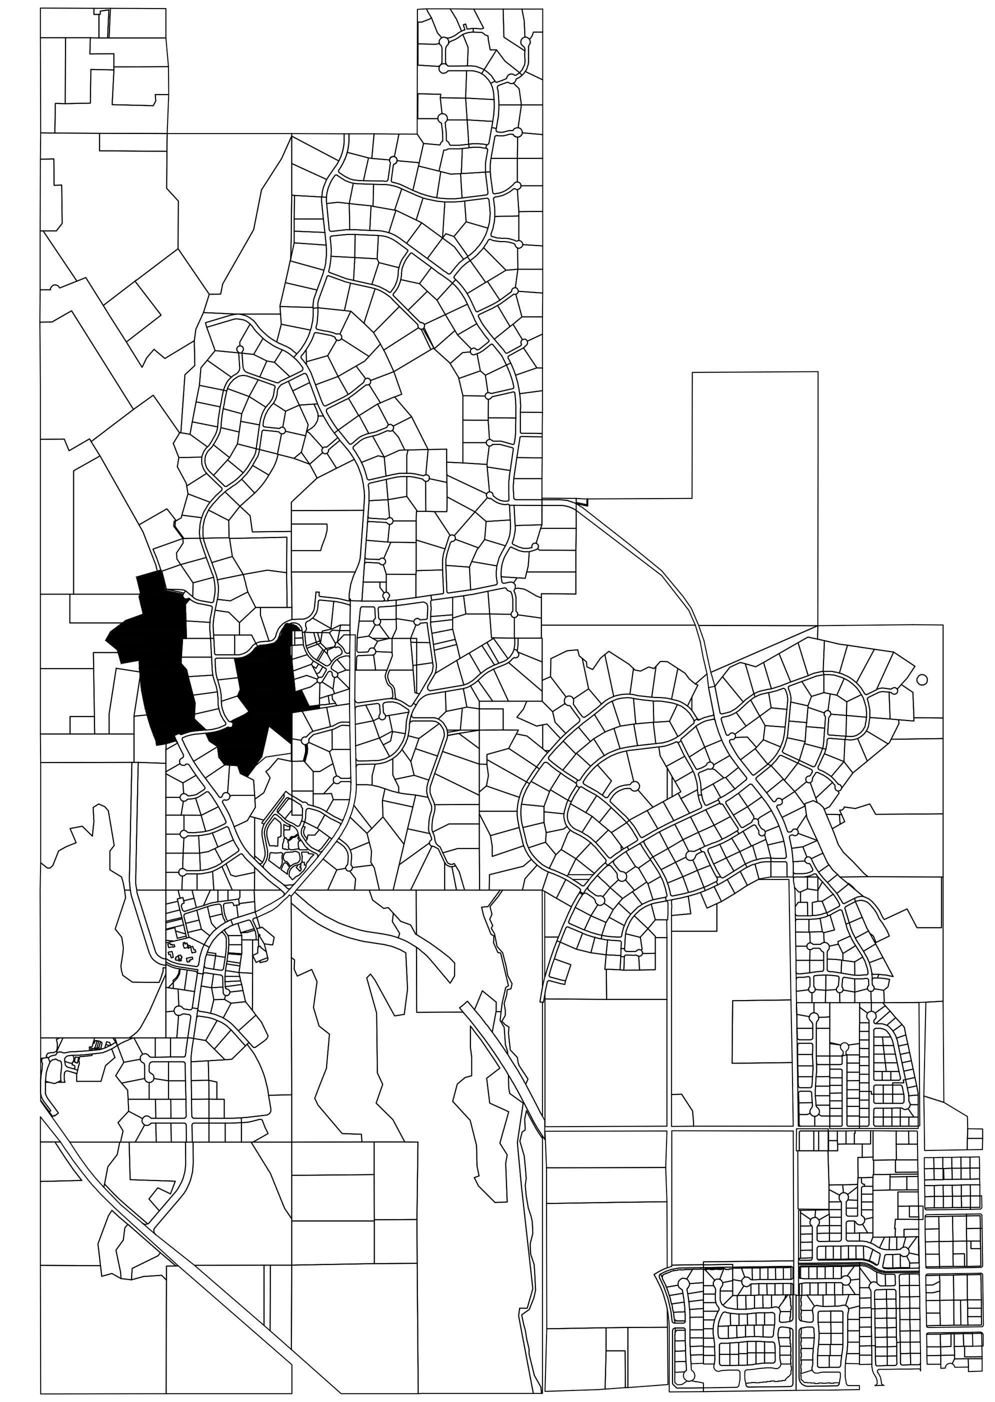

KAYENTA – VICINITY MAP

NO SCALE

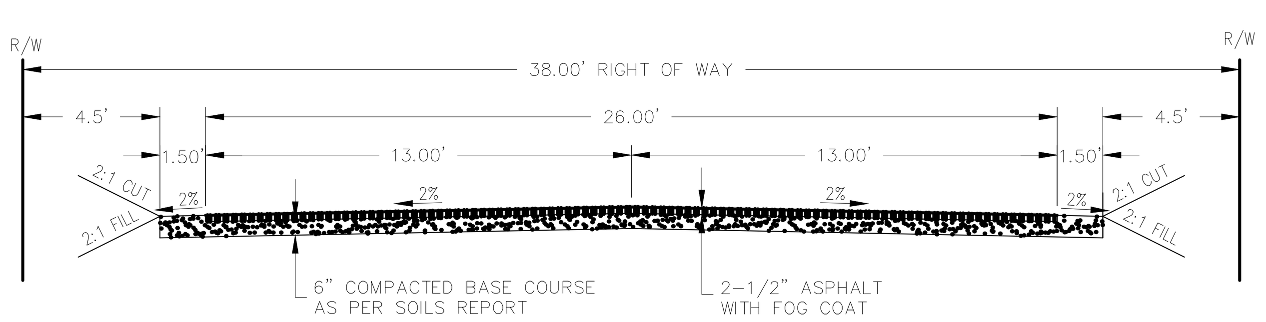

38' RIGHT OF WAY (PRIVATE ROAD)
(26' ASPHALT)

N.T.S

TOTAL ACREAGE - 39.78 AC
TOTAL LOTS - 40
DENSITY - 1.01 LOTS/AC

SUBJECT SITE ADDRESS:
KELEVA AND KWAVASA

OWNER/DEVELOPER:
KAYENTA DEVELOPMENT INC
877 COYOTE GULCH CIRCLE

Contact: LANCE ANDERSON (435) 668-7420

No.	Description of Revisions	Date	By

KUMA ENGINEERING
469 WEST TONAPAH WAY - IVINS, UT 84738 - (435) 229-0244

CONCEPT PLAN - AMENDED
KWAVASA PHASE 2
PREPARED FOR KAYENTA DEVELOPMENT
PROJECT LOCATED IN SECTION 25, T41S, R17W SLB&M
IVINS, UTAH

REGISTERED PROFESSIONAL ENGINEER
No. 4873038
09-13-2022
Brett Henke
BRETT L. HENKE
STATE OF UTAH

Project : KWAVASA
File : BASE 08.16.22
Date : AUG 2022
Drafted by : BH
Review by : BH

Scale :
1 = 100

Sheet No.
1 OF 1

D:\Kuma\Projects\Kayenta\KD - KWAVASA 2\BASE 08.16.22.dwg, Sep 13, 2022 - 10:26am, Brett