
ROSENBERG ASSOCIATES™
CIVIL ENGINEERS LAND SURVEYORS

Exhibit "A"

Beginning at a point on the easterly line of Bella Sol at Santa Clara Phase 8, said point being North 00°45'58" East 772.93 feet along the section line and West 42.58 feet from the Northwest Corner of Section 9, Township 42 South, Range 16 West, Salt Lake Base & Meridian, and running;

thence South 48°02'16" East 40.37 feet;
thence South 53°47'46" East 307.25 feet;
thence South 43°20'21" West 225.12 feet;
thence South 22°48'18" East 224.59 feet;
thence South 31°38'55" West 254.75 feet;
thence South 34°50'54" East 229.72 feet;
thence South 06°34'34" West 196.46 feet;
thence South 26°45'32" East 255.78 feet;
thence South 85°05'54" West 21.55 feet;
thence North 26°45'32" West 253.75 feet;
thence North 06°34'34" East 194.88 feet;
thence North 34°50'54" West 235.27 feet;
thence North 31°38'55" East 257.57 feet;
thence North 22°48'18" West 227.33 feet;
thence North 43°20'21" East 215.48 feet;
thence North 53°47'46" West 285.59 feet;
thence North 48°02'16" West 23.87 feet to the southerly corner of said Bella Sol at Santa Clara Phase 8;
thence North 00°45'58" East 26.58 feet along said easterly line to the Point of Beginning.

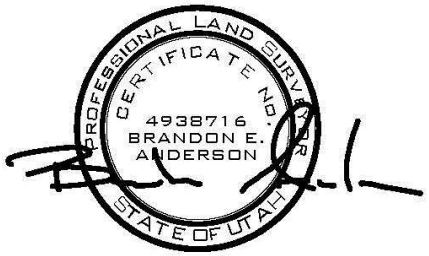

May 20, 2021

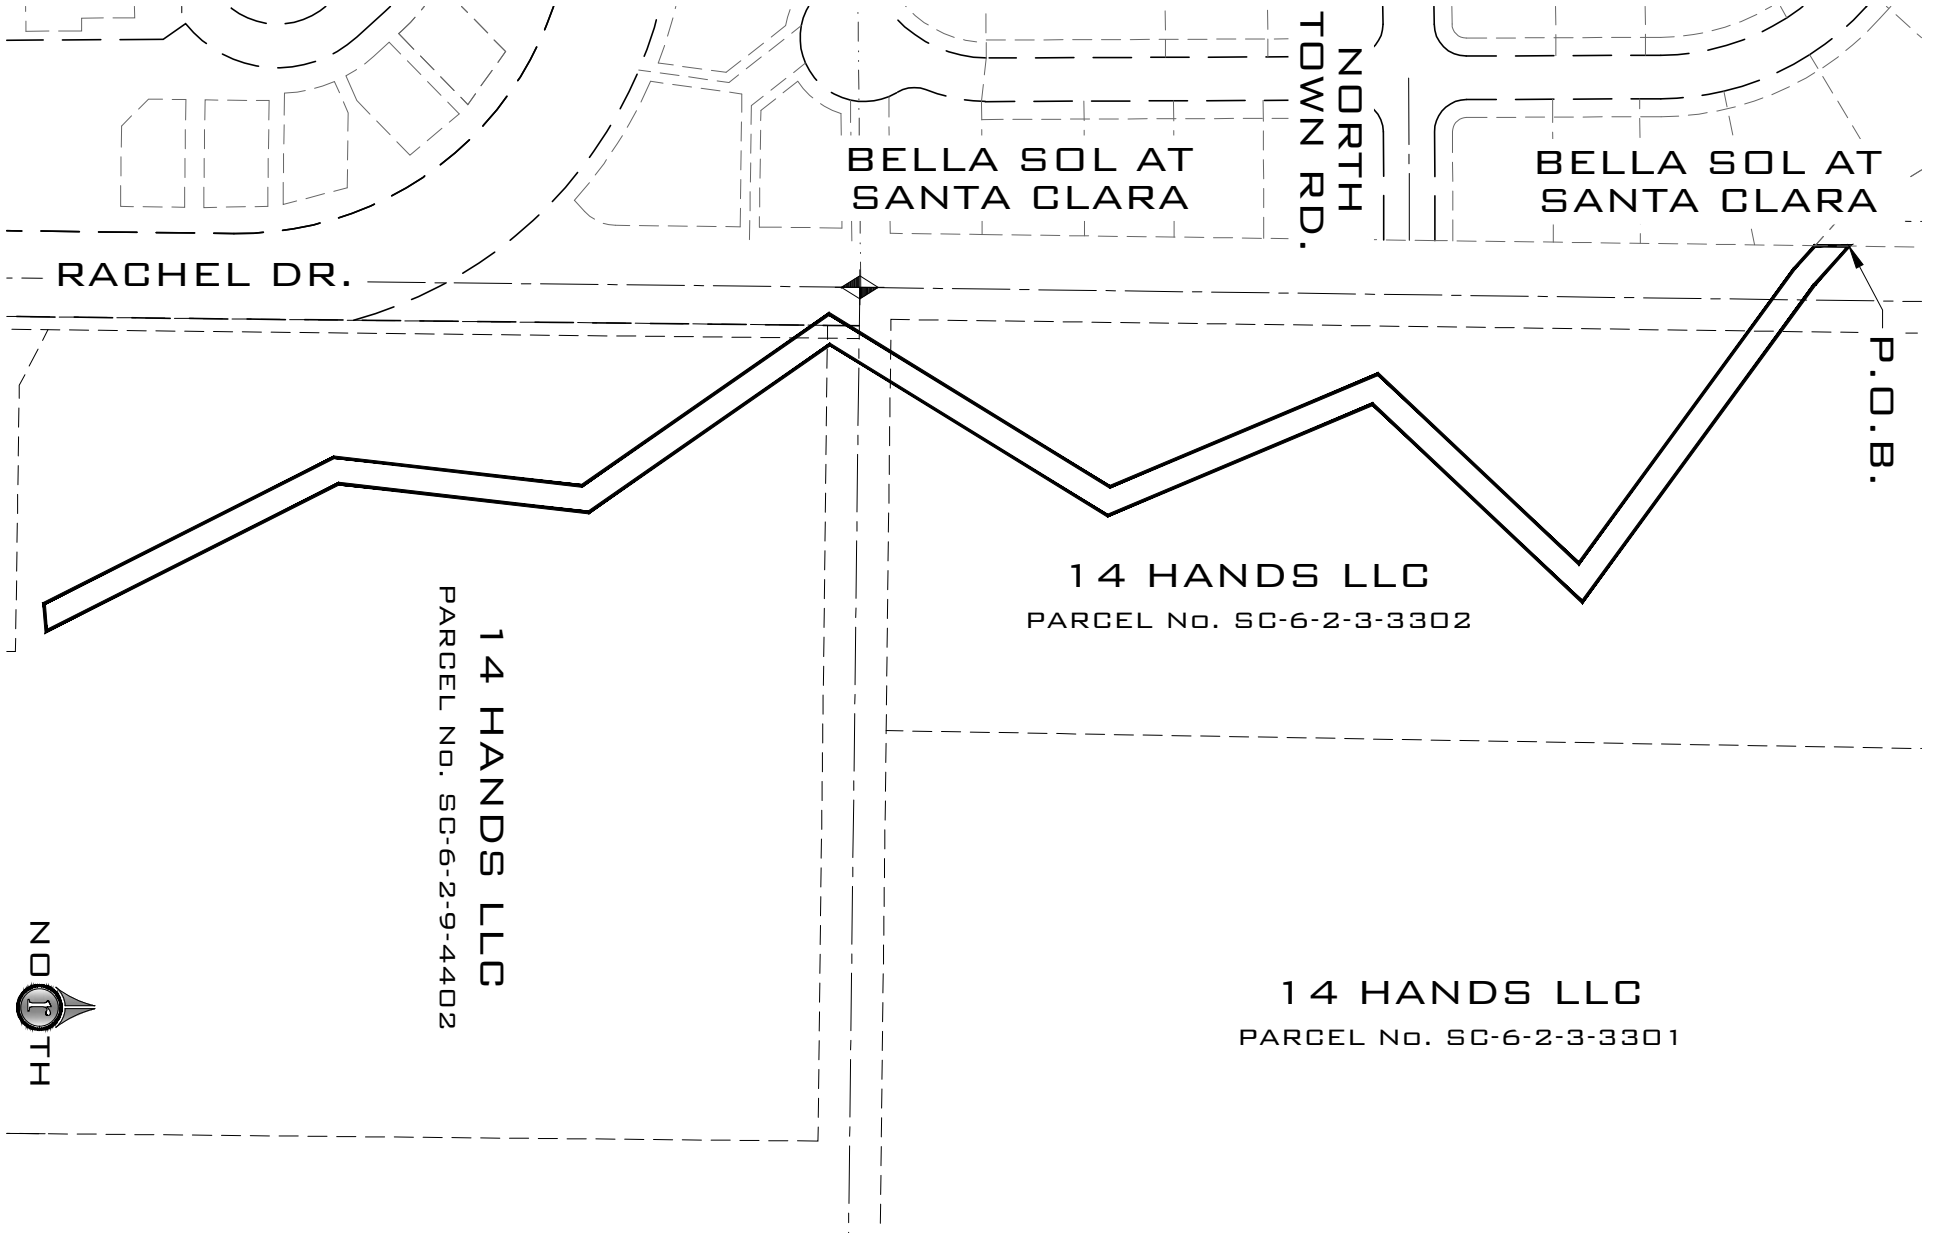


EXHIBIT MAP

SHEET 1 OF 1 SHEETS

352 EAST RIVERSIDE DRIVE, SUITE A-2
ST. GEORGE, UTAH
435.673.8586
WWW.RACIVIL.COM

ROSENBERG ASSOCIATES
CIVIL ENGINEERS • LAND SURVEYORS

REVISIONS	DATE

DWG: VACATION-EXHIBIT
SCALE: NTS
DRAWN BY: B.E.A.
JOB NO.: 4828-20-051
DATE: 5/20/2021